


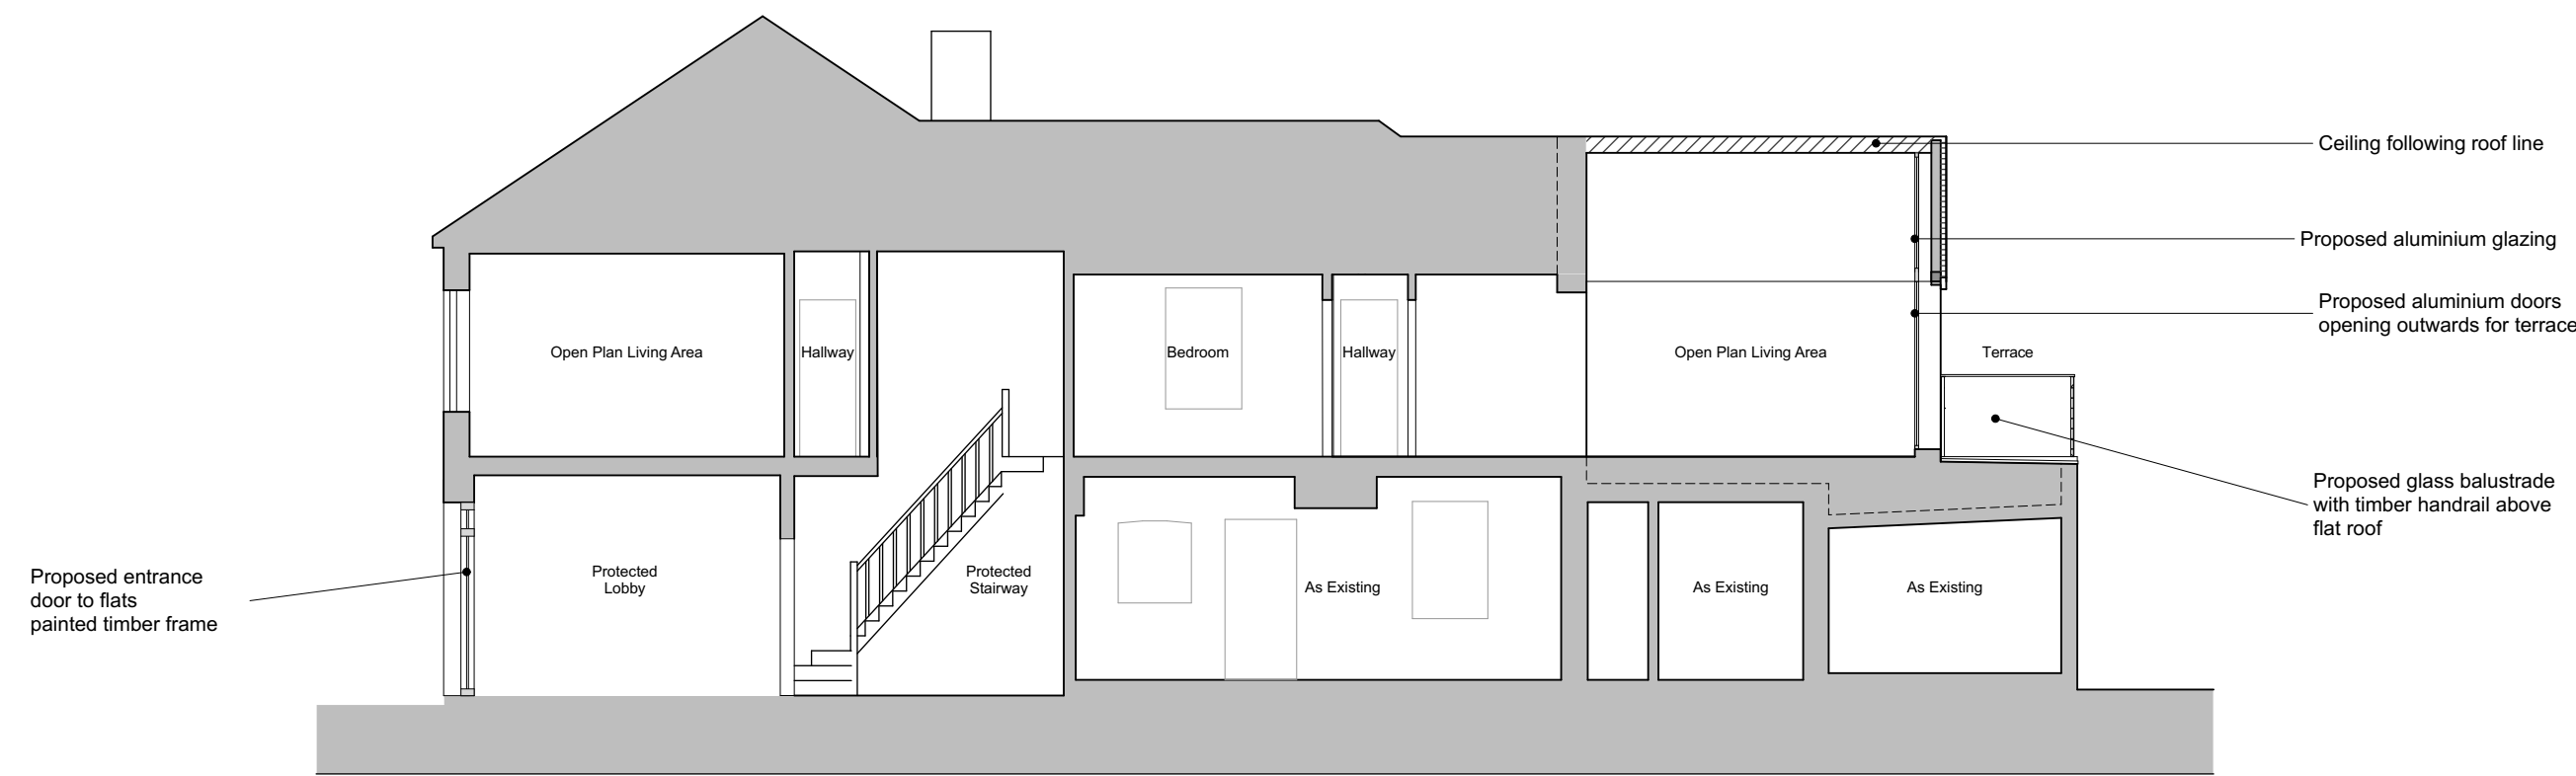


Proposed Section A-A 1:100


NORTH STREET




Proposed Roof Plan 1:100

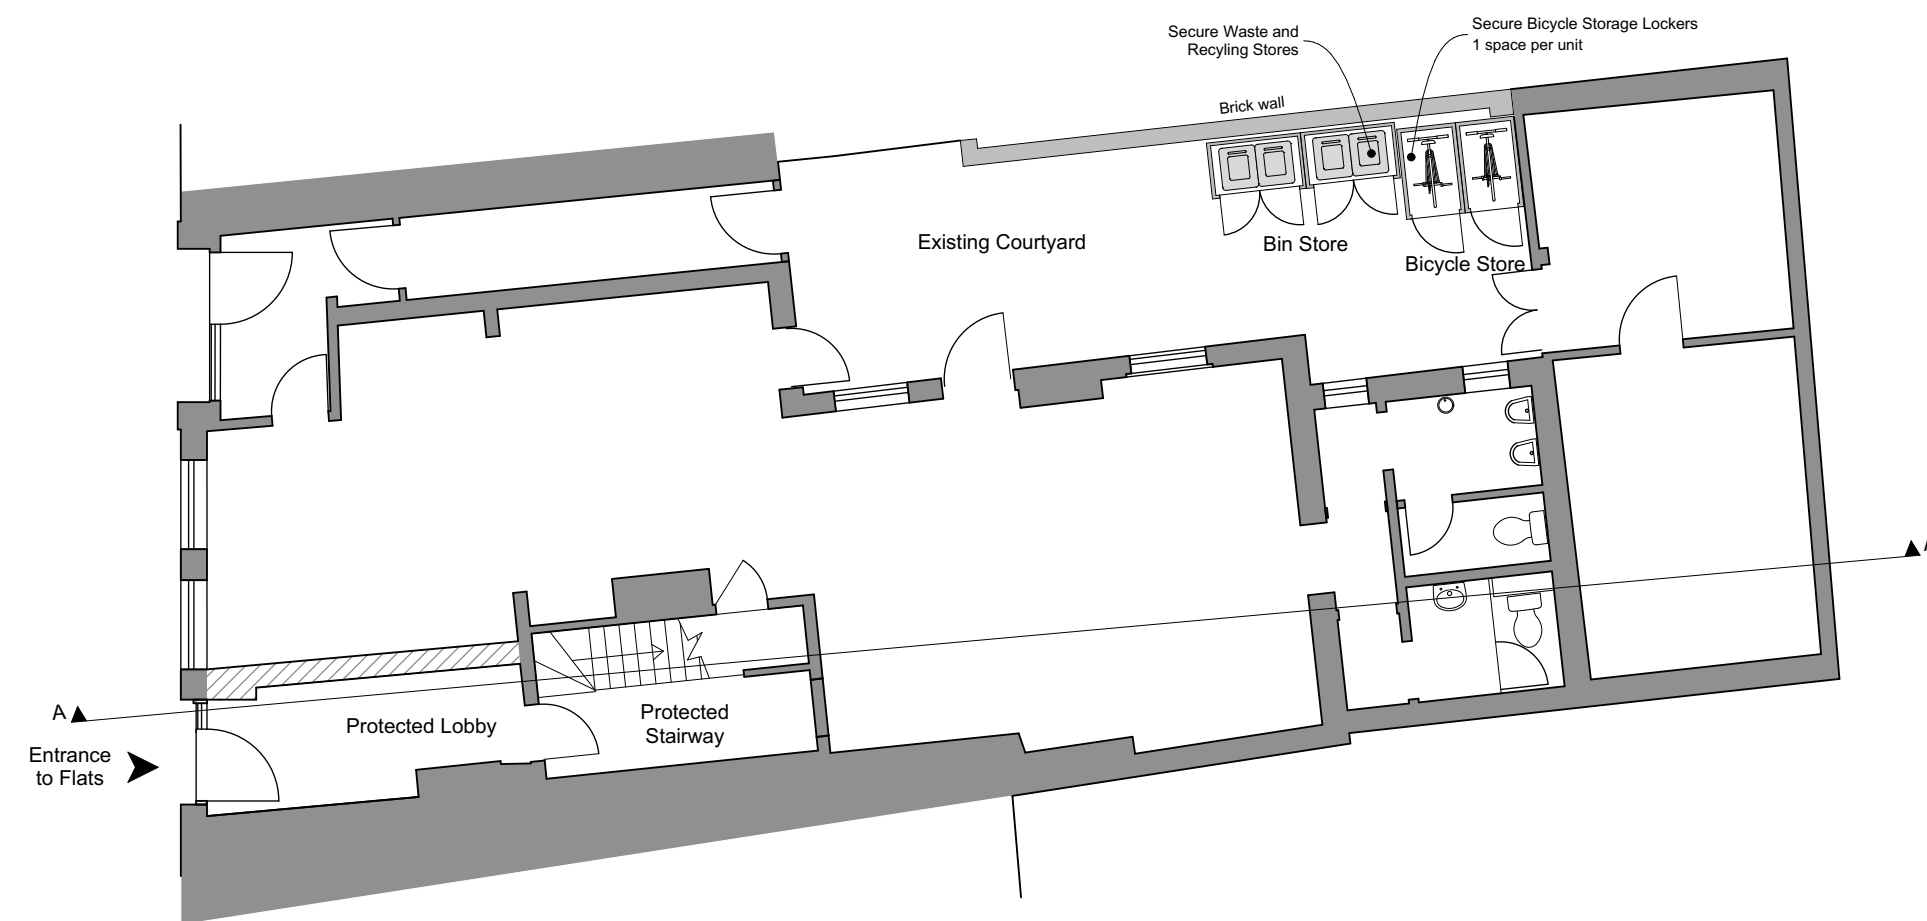

Proposed Ground Floor 1:100

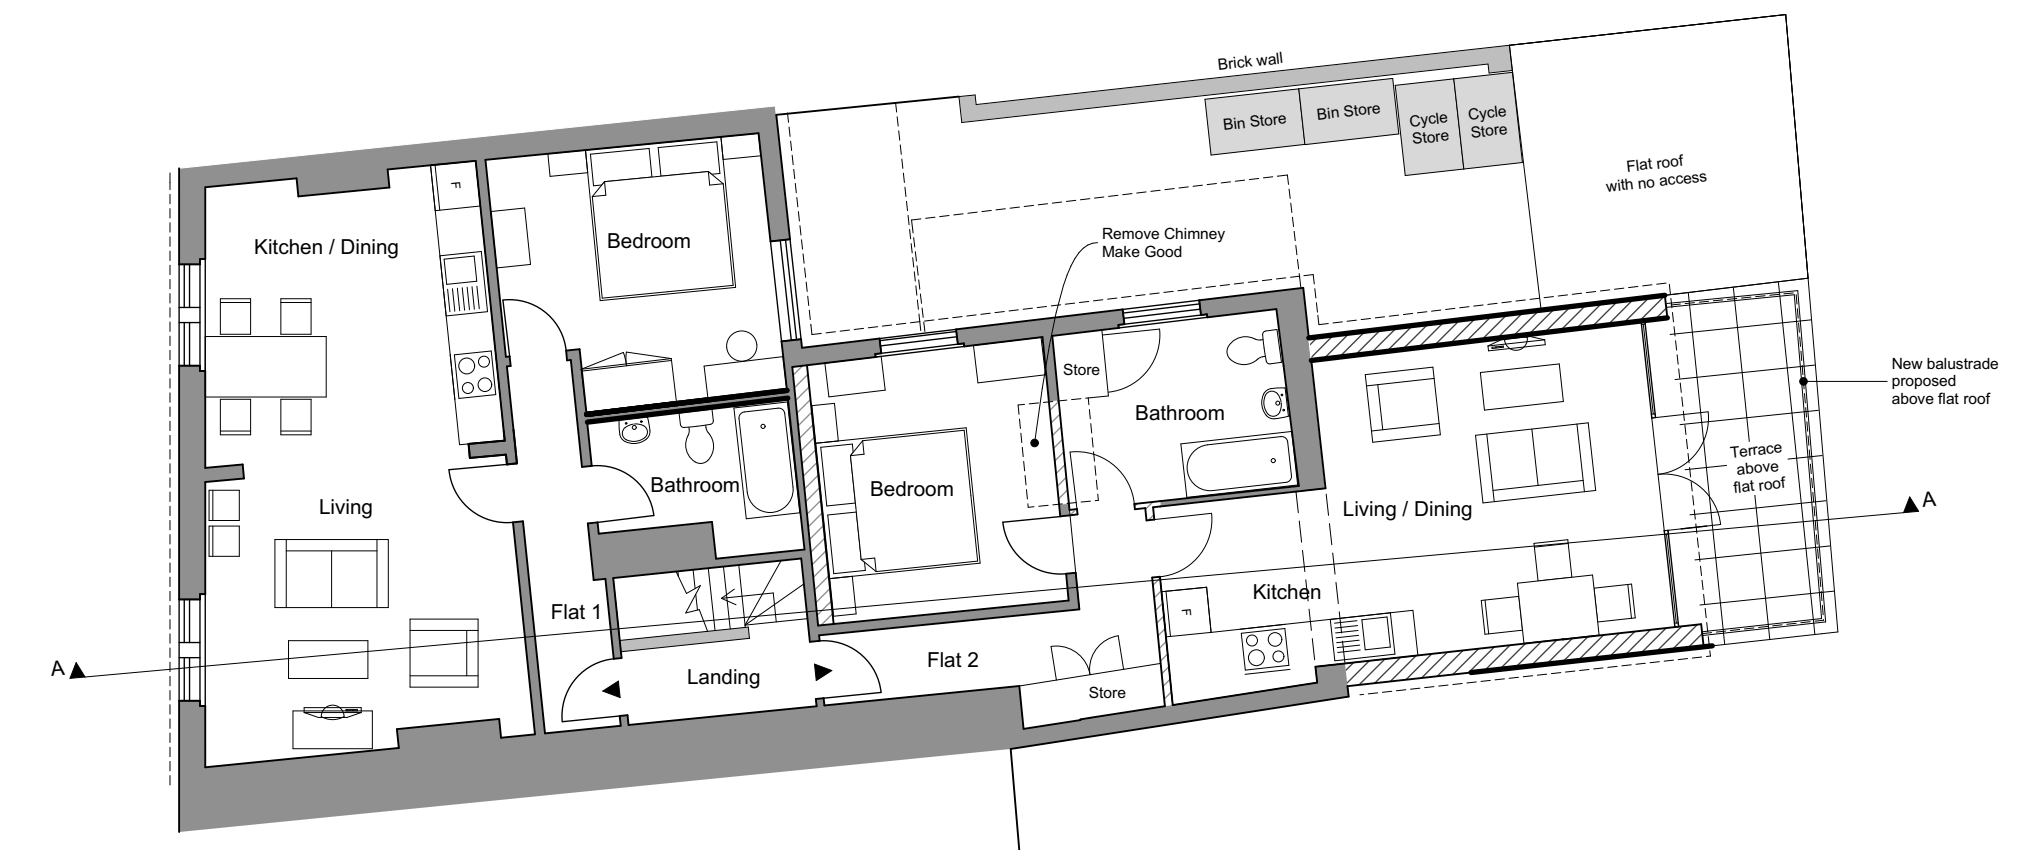

Proposed First Floor 1:100

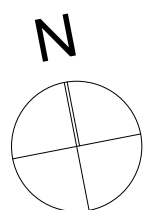

revisions & notes:

0 100mm @A1

Note: All dimensions to be checked on site by the contractor before fabrication and erection. Figured dimensions to be taken in preference to scaled dimensions. This drawing is the copyright of the architects and must not be reproduced or used without their express consent, except for the purposes of a planning application. Electronic issue of this drawing to be confirmed by paper hard copy only.

project: Mr I Cockram
Six Bells Public House
North Street
Havant

drawing name: Proposed Floor Plans

status: PLANNING

date: May 2015

scale: 1:100 @A1

drawn: RS

pwparchitects

61 South Street, Havant, Hampshire PO9 1BZ
t: 023 9248 2494
e: design@pwp-architects.com
f: 023 9248 1152
w: www.pwp-architects.com

Project No. **5245**

drawing No. **1200** rev