




① white render




② staffordshire blue brick




③ slate-type roof

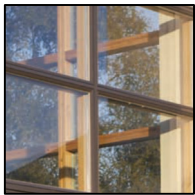

④ blue/ grey doors and windows

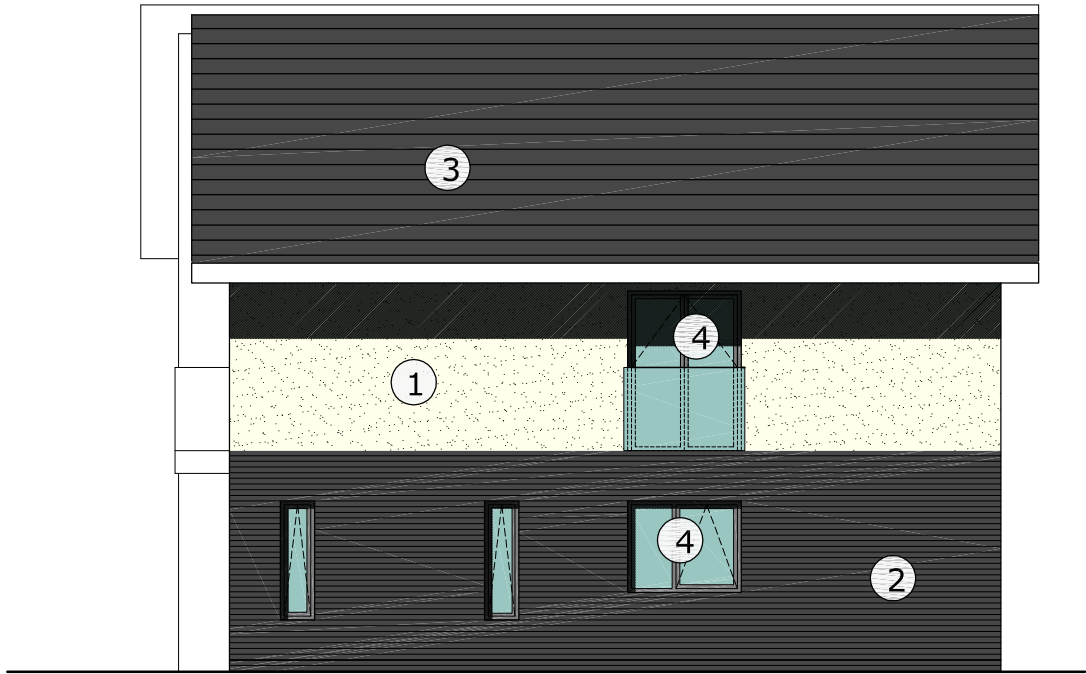


proposed south elevation

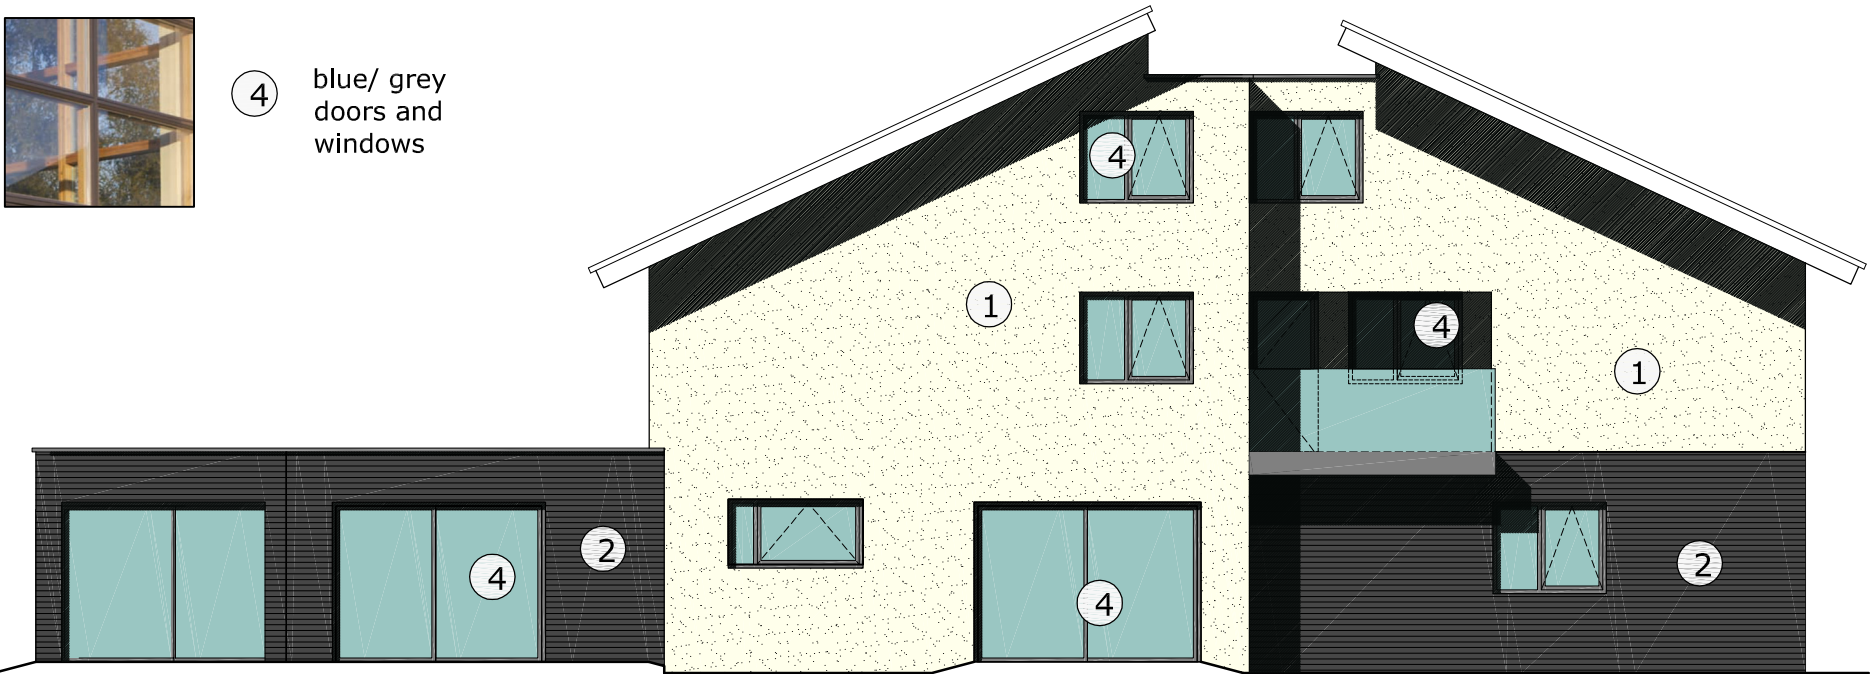

proposed west elevation



proposed north elevation

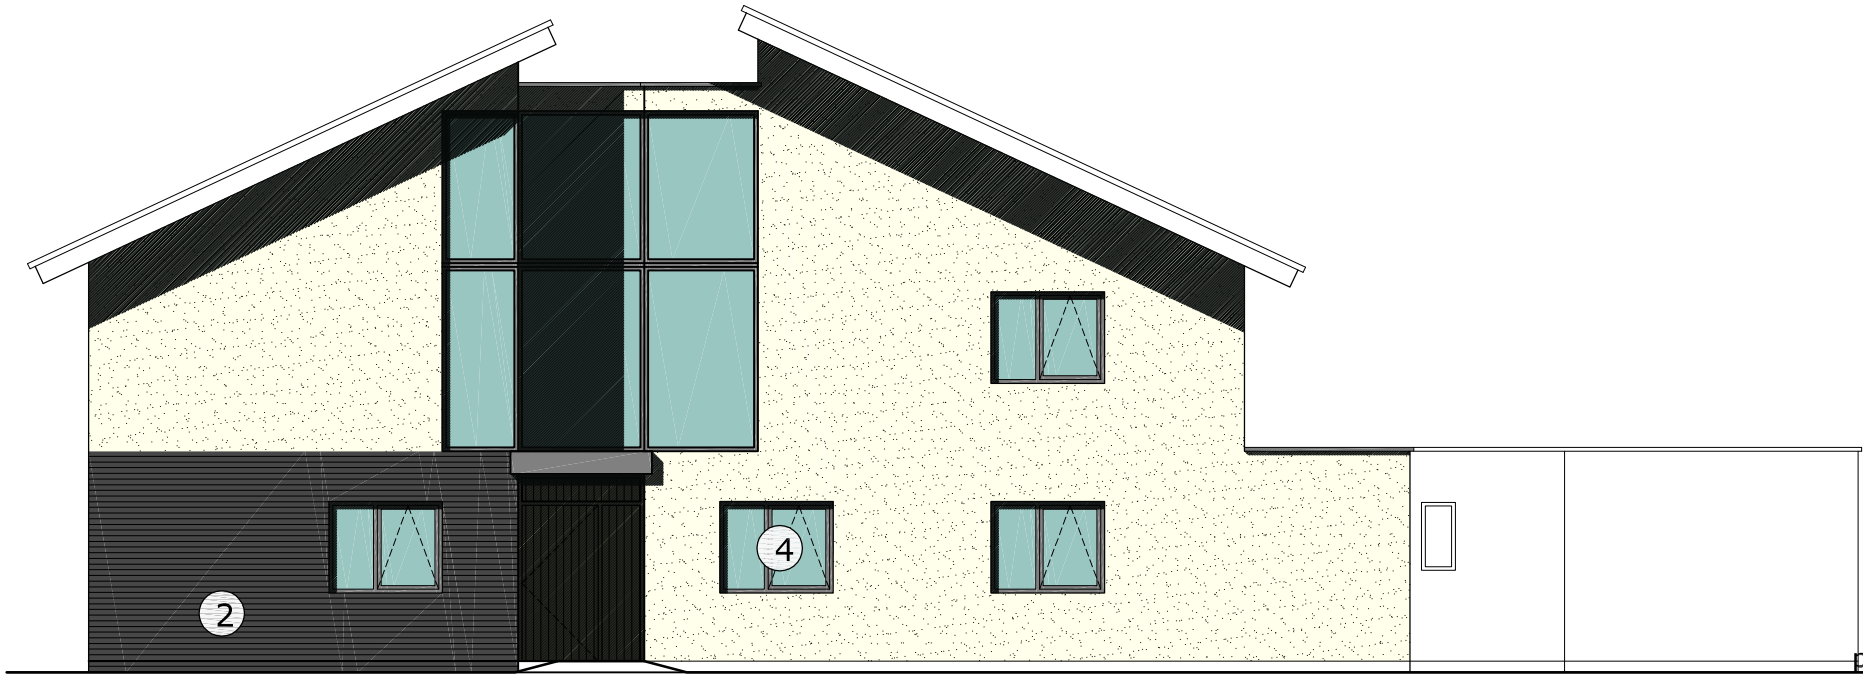

proposed east elevation

planning issue only

this drawing is not for construction
this drawing is the property of:
dwell design
28 beaconsfield avenue
cosham
portsmouth
po6 2pt


revisions
a/10.02.16/rear windows corrected

scale
1:100 @ A3

job name
14 st catherine's road

dwell design
ltd

scale bars
1:100

 

date
january 2016

job number
15059

drawing number
(pl)07

drawing name
proposed elevations

status
planning

revision
a