




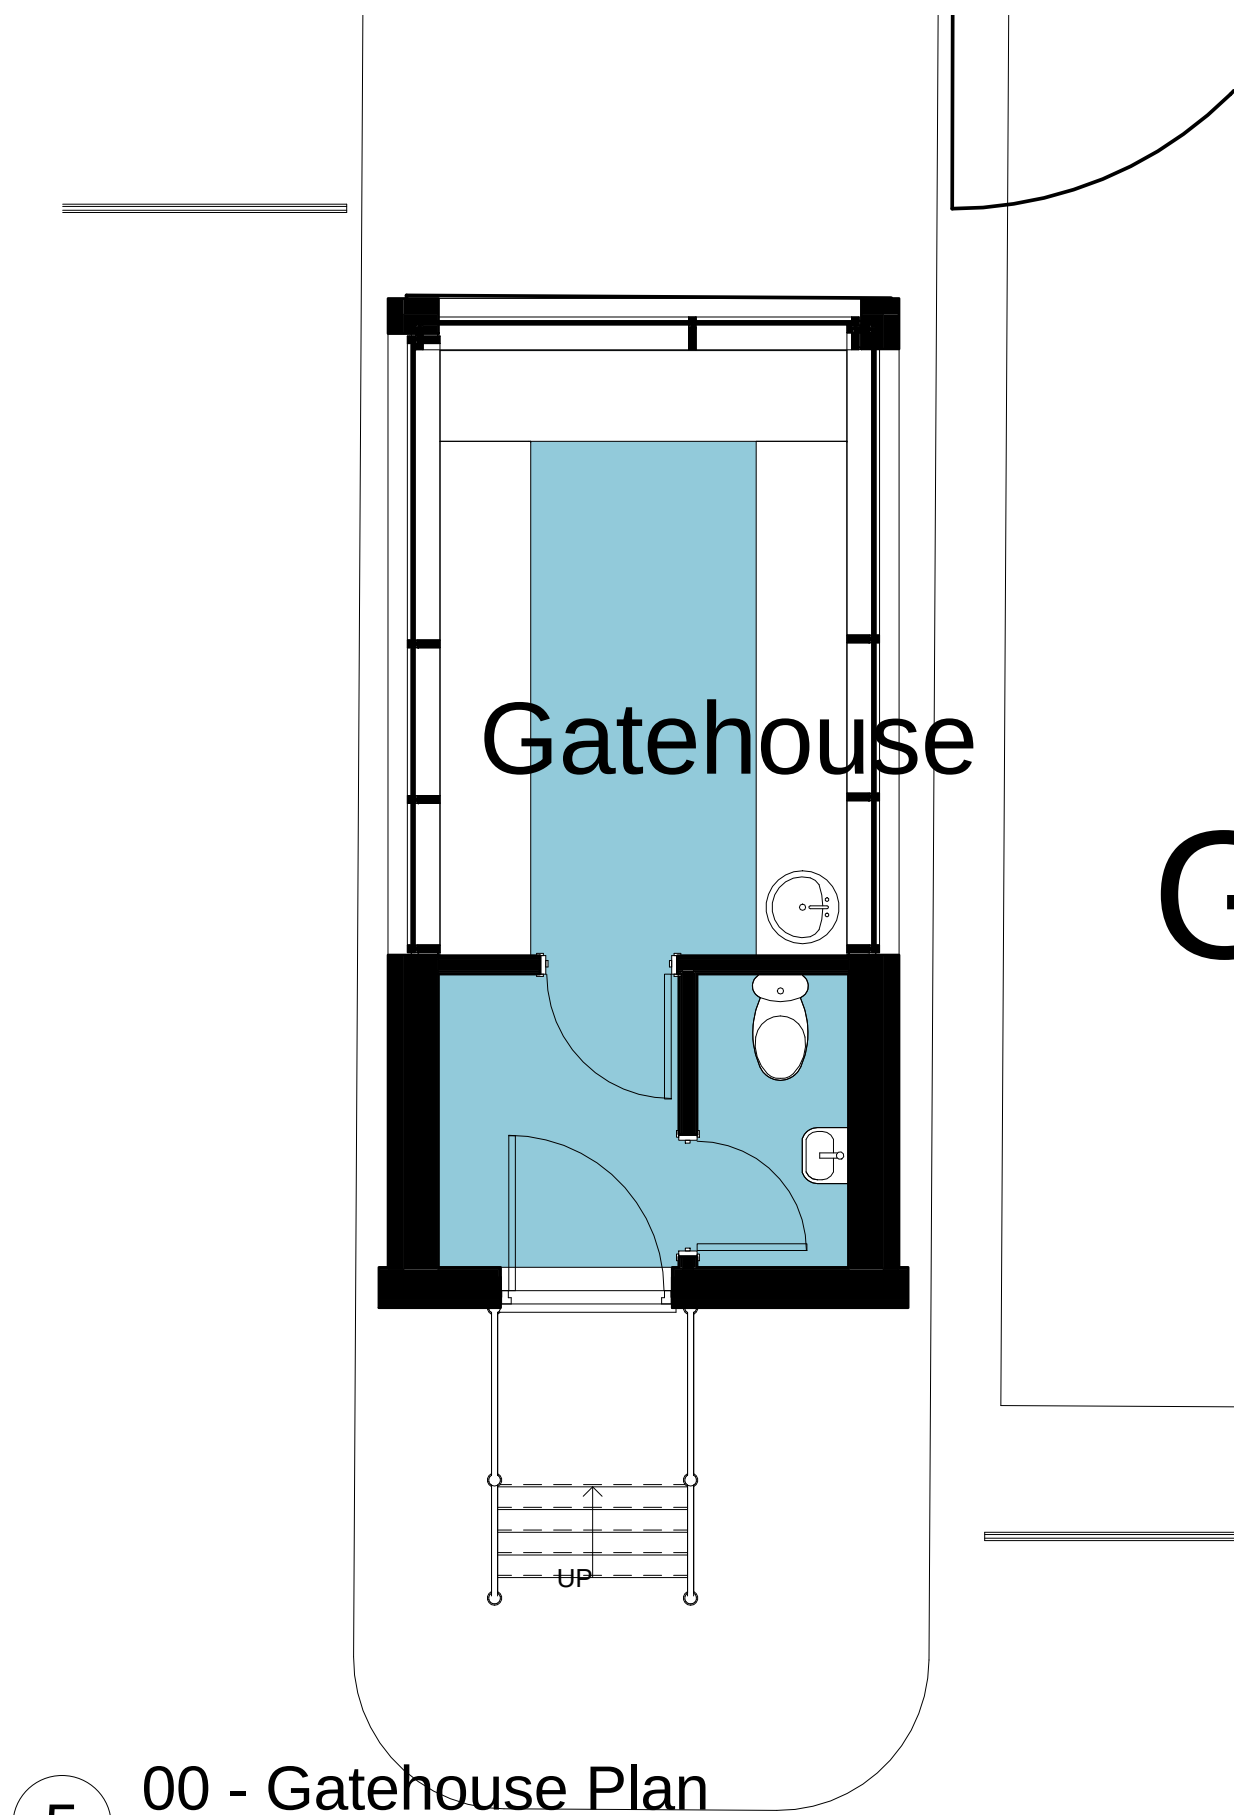


5 00 - Gatehouse Plan
1 : 50

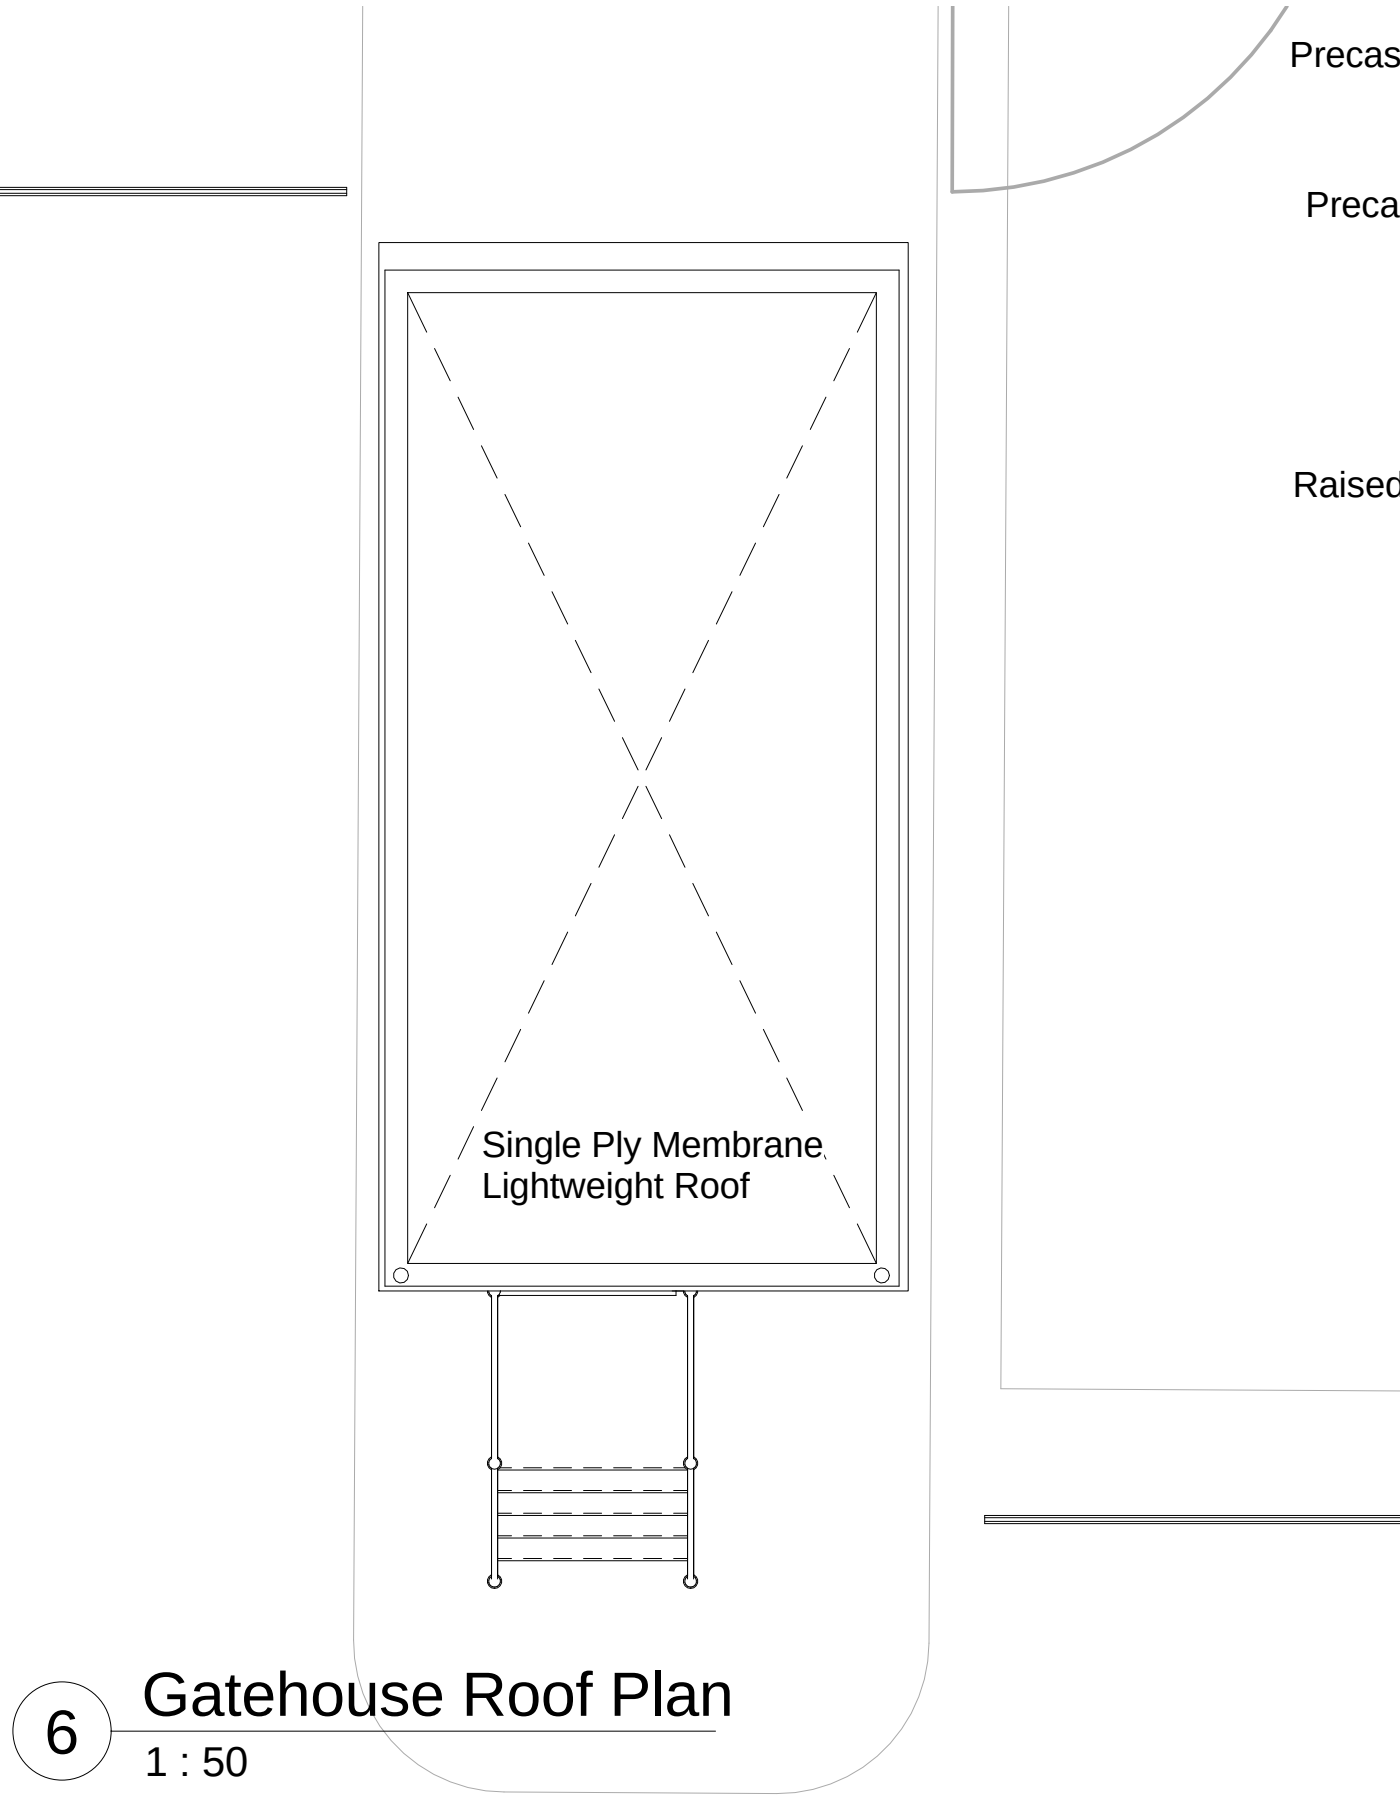


6 Gatehouse Roof Plan
1 : 50

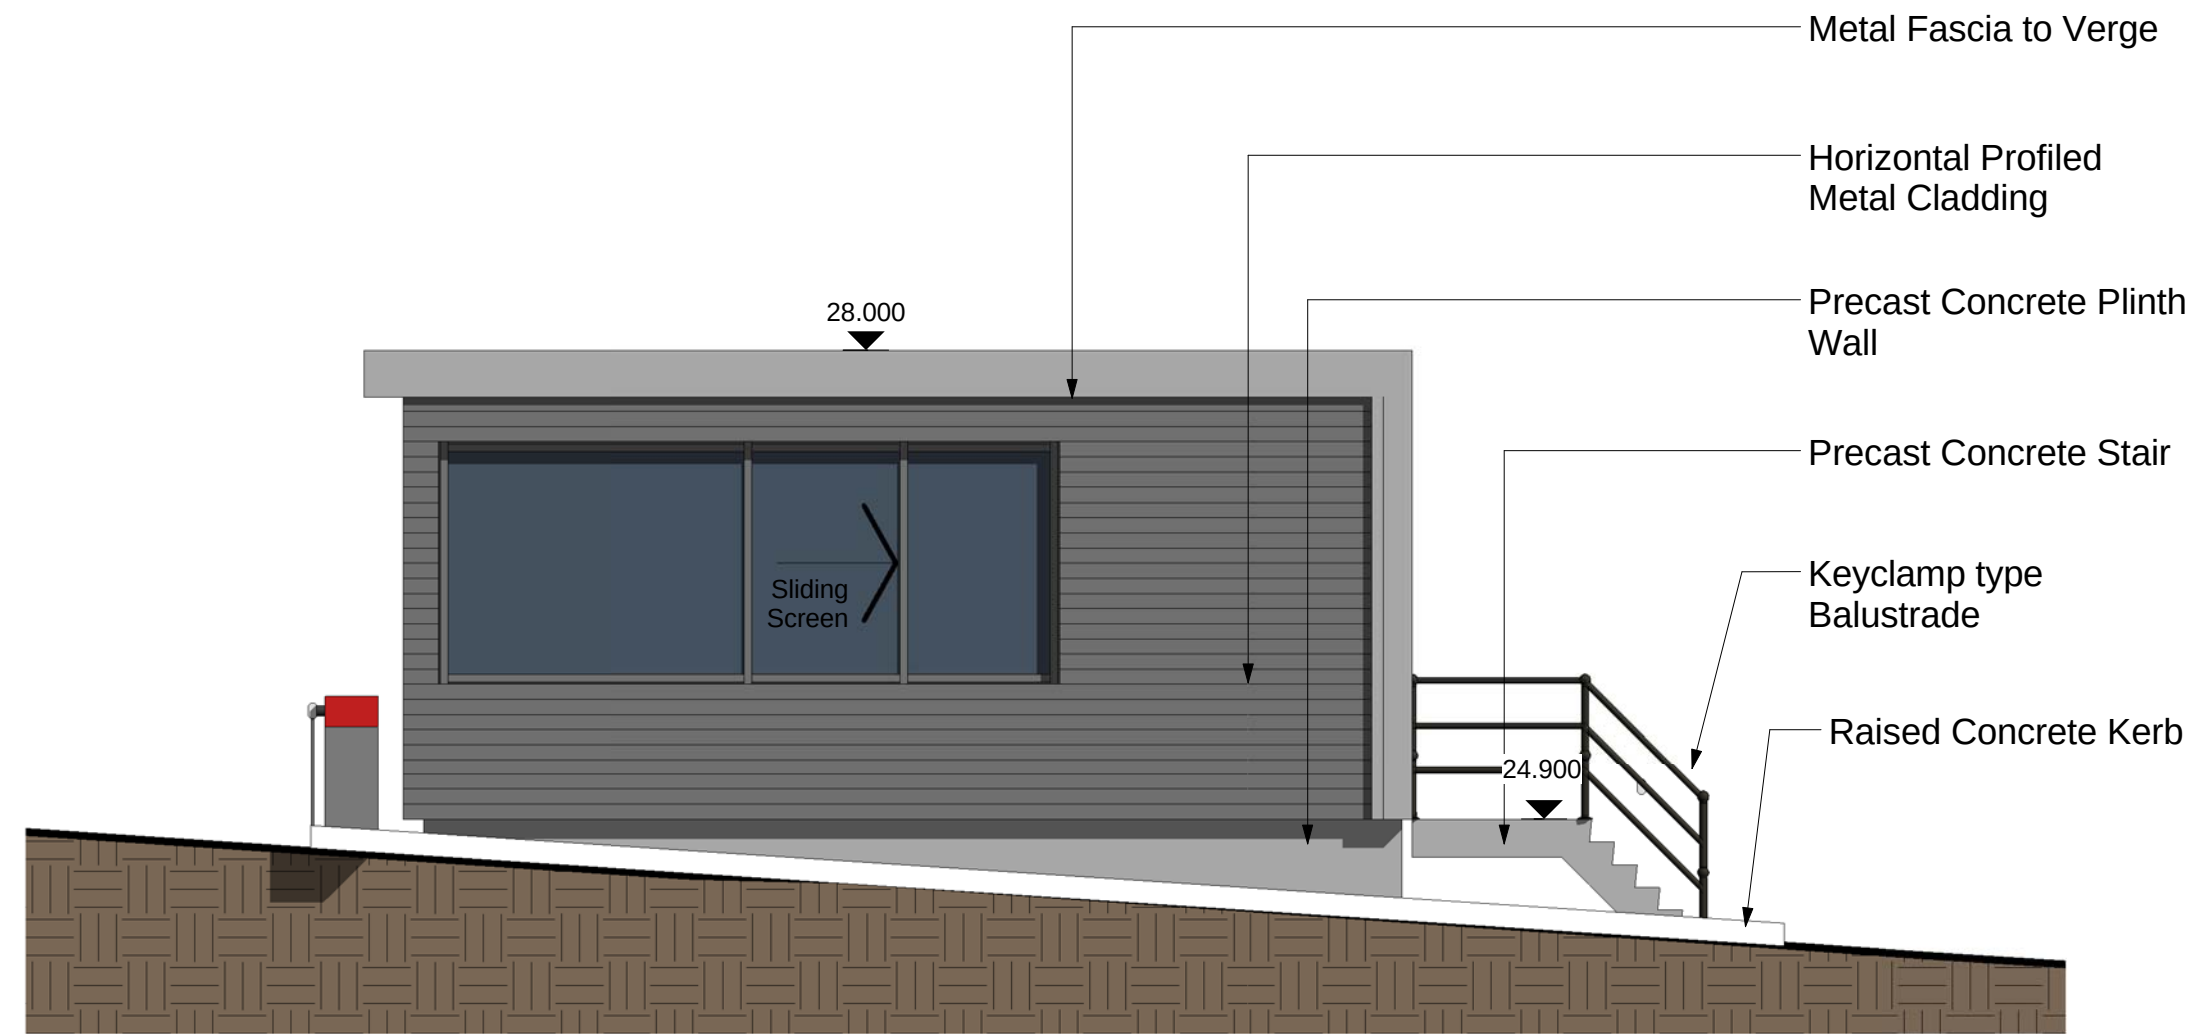


1 Gatehouse Elevation - West
1 : 50

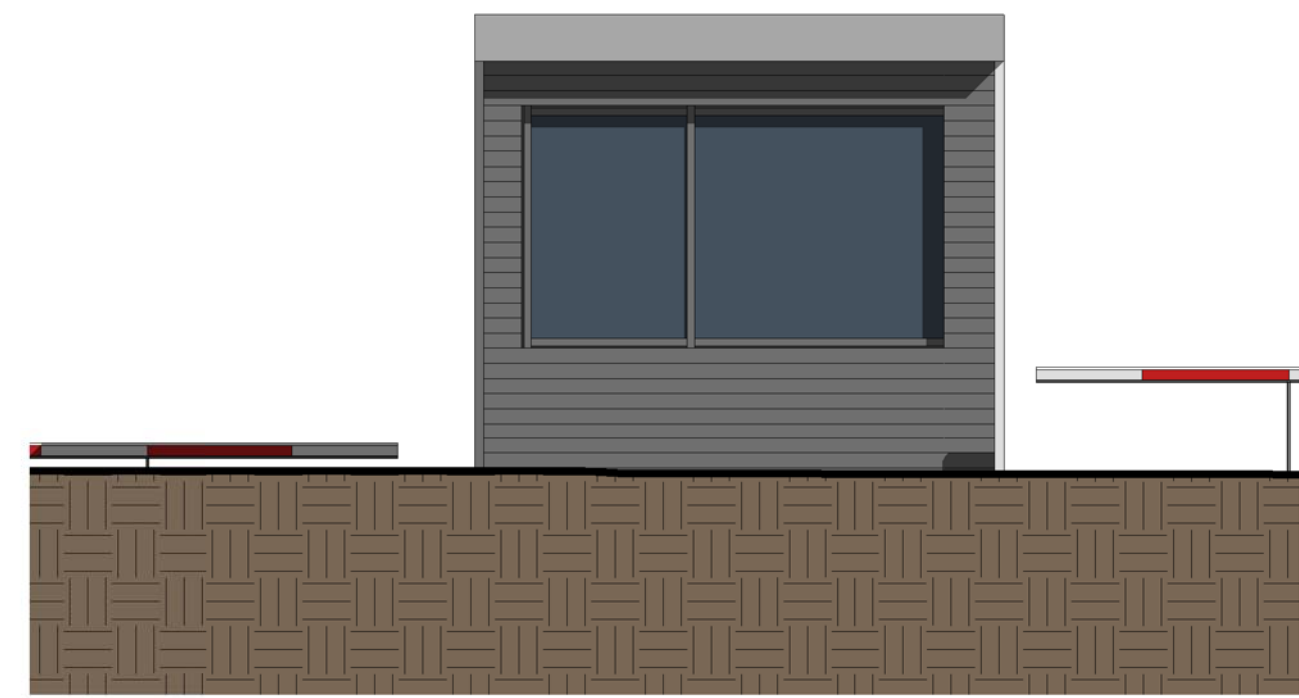

2 Gatehouse Elevation - North
1 : 50

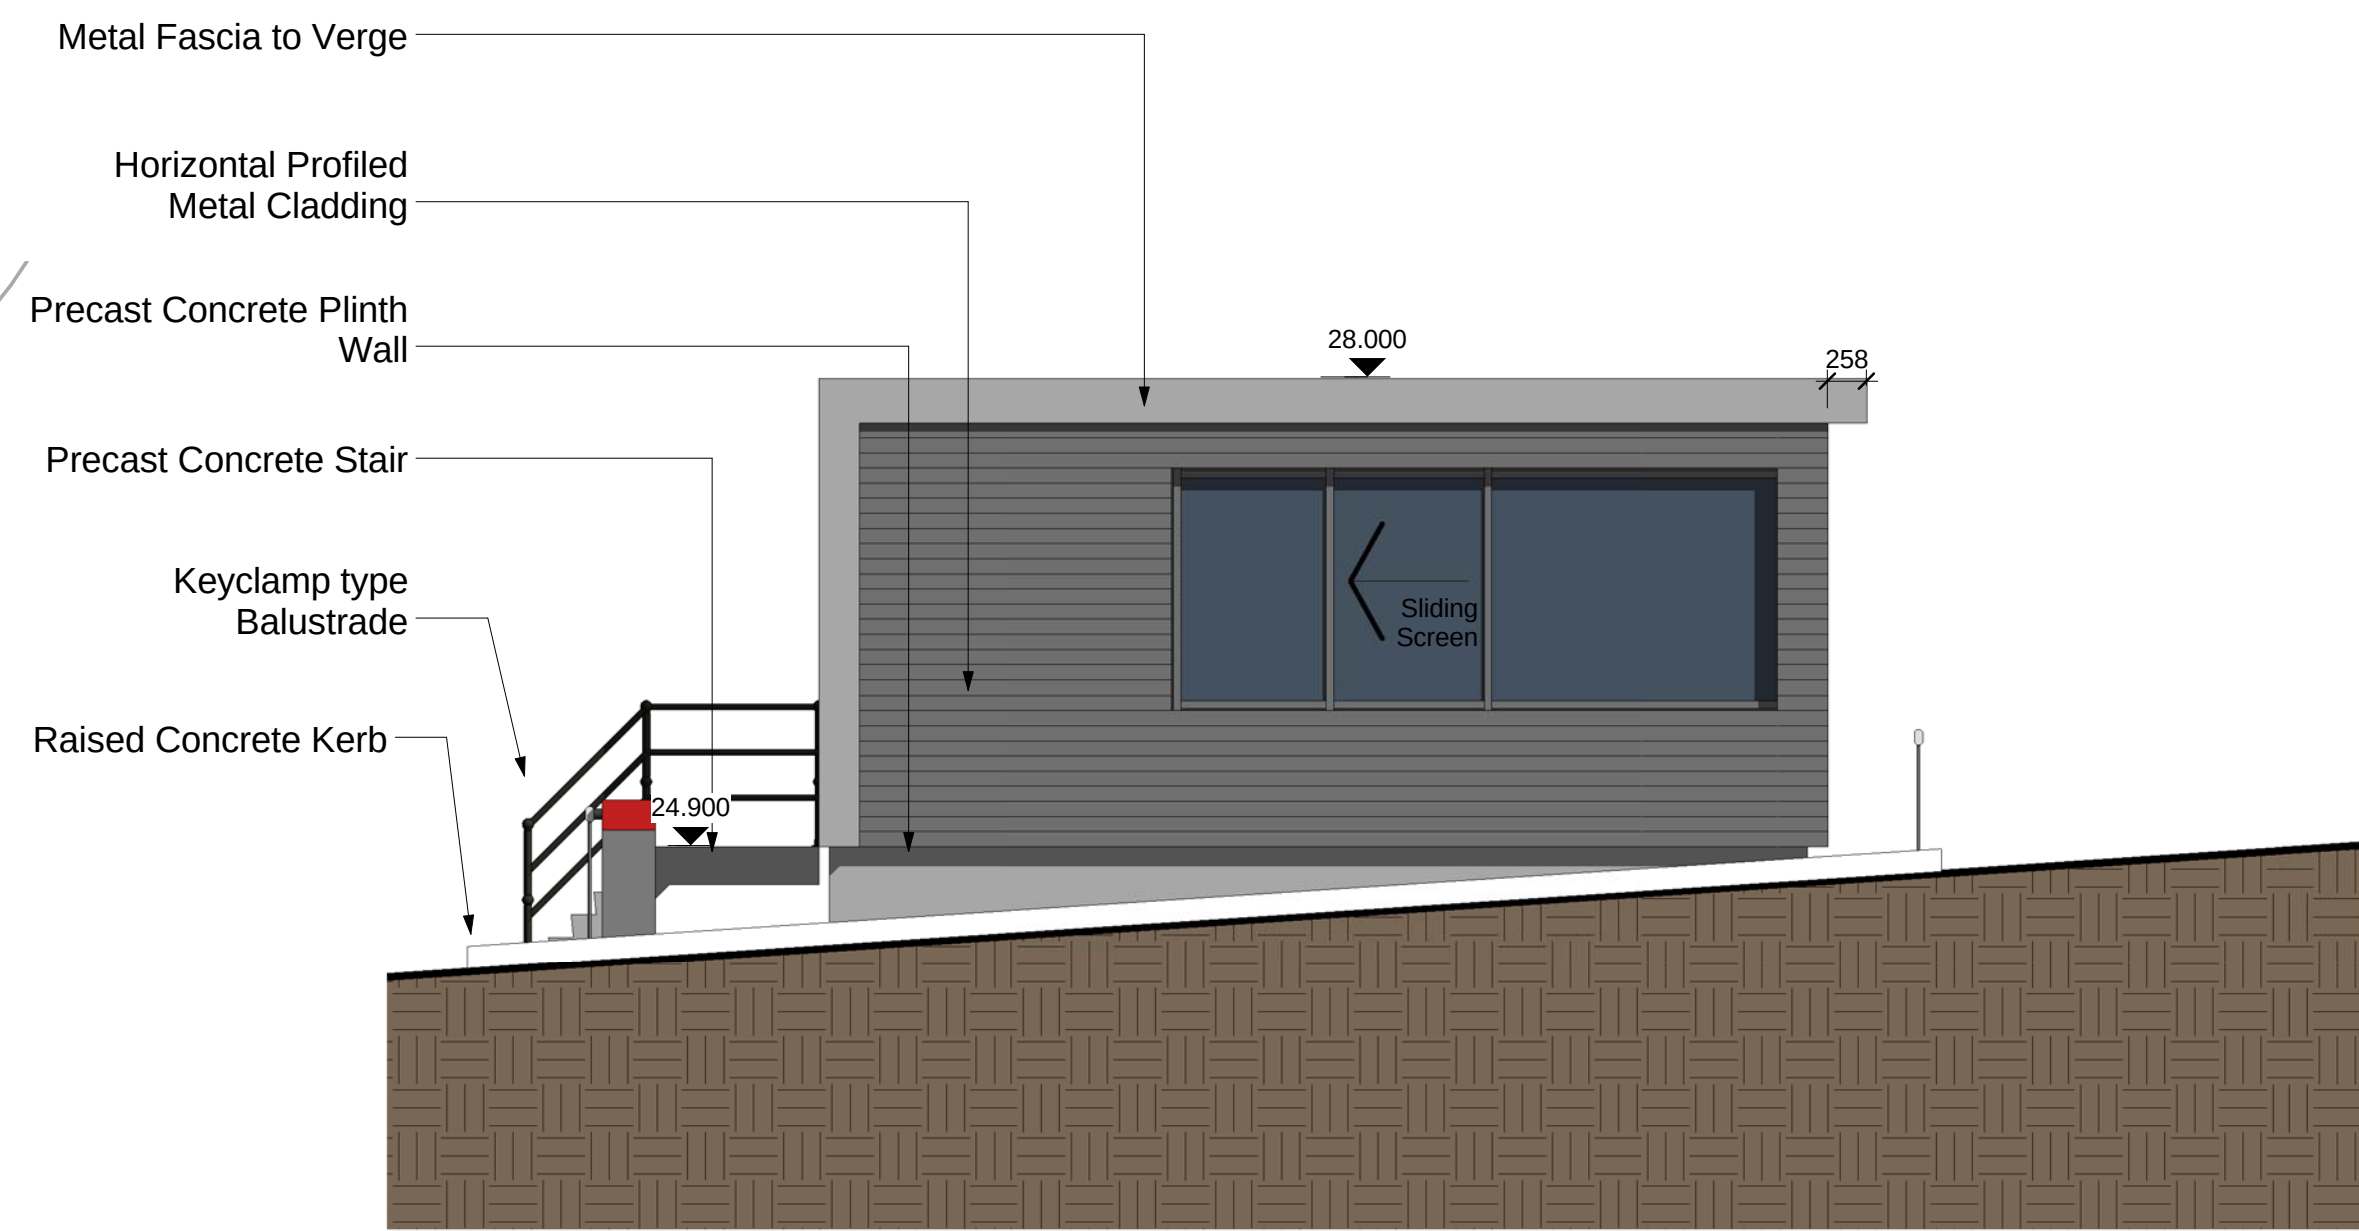

3 Gatehouse Elevation - East
1 : 50

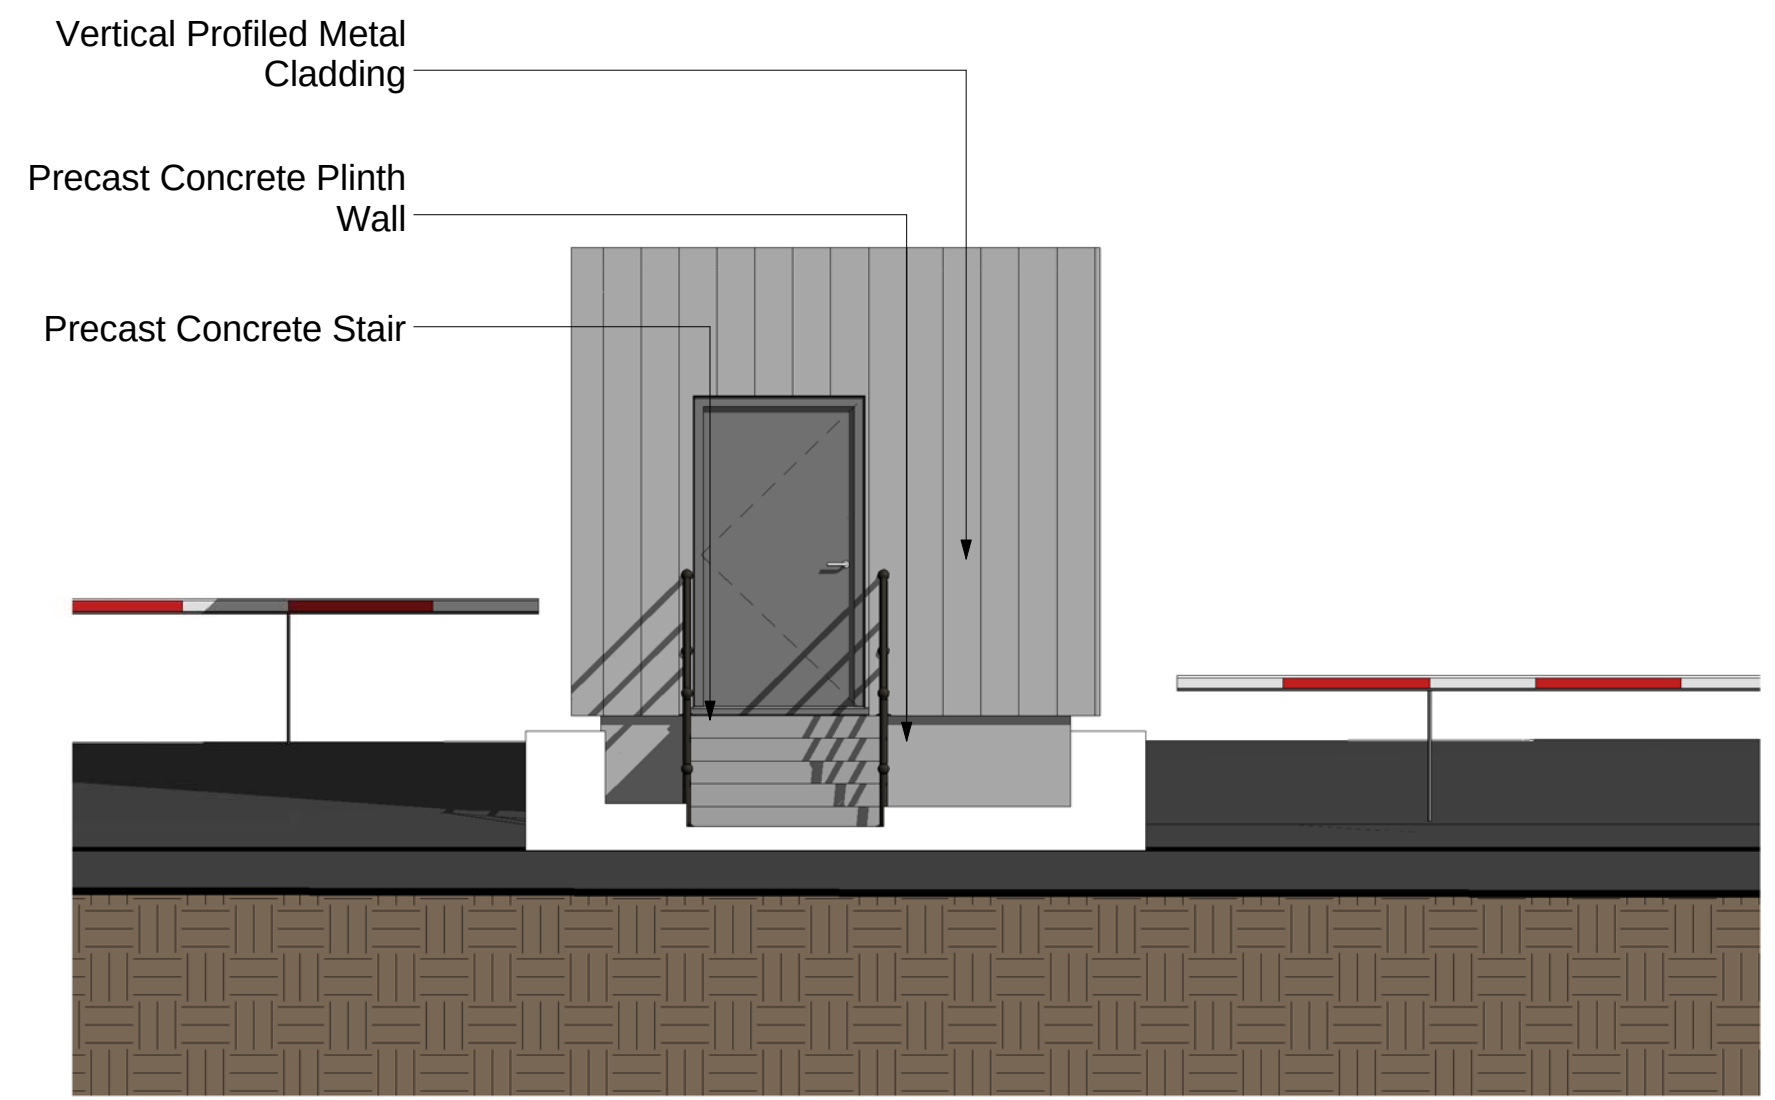

4 Gatehouse Elevation - South
1 : 50

Status Code (as defined in BS1192)
Work In Progress (WIP)
S0 - Initial Status or WIP
Shared
S1 - Issued for co-ordination
S2 - Issued for information
S3 - Issued for internal review
S4 - Issued for construction approval
Documentation (Pre-construction)
D1 - Issued for costing
D2 - Issued for tender

D3 - Issued for contractor design
D4 - Issued for manufacture/procurement
Documentation (Contractual)
A - Issued for construction
B - Issued for construction but with comments
C - Comprehensive revision required
Archive
AB - Record Drawing

P3	JW	SL	01.10.15	Sink added for teapoint
P2	JW	SL	30.09.15	Amendments following comments FF 28.09.15
rev	by	chkd	date	description



bam
BAM Design Ltd
An operating company of
BAM Construct UK Ltd
Architecture
Interior Design
3D Visualisation
Feasibility Studies
Structural Engineering
Environmental Services
Building Information Modelling
Centrum Business Park
Guthrie Way, St Albans
Hertfordshire, AL1 2RD
01727 894200
design@bam.co.uk
www.bam.co.uk

Portsmouth
CITY COUNCIL

project B8 Warehouse, Plot 2
Dunsbury Hill Farm
title Proposed Gatehouse
scale 1 : 50 @ A1
date 16/09/15
drawn JW
checked JR
BAM job no. 4487
drg. status S2
project code DHF- BAMD- Z2- XX- DR- A- 12006 P3
originator zone level type role number rev.