


Proposed Extension & Loft Conversion
 19 Rosemary Way
 Cowplain, Waterlooville
 For Mr D Barton
 Scale - 1:50 at Page Size A3
 Date - August 2015

Drawing No. 4298/1 - Rev A

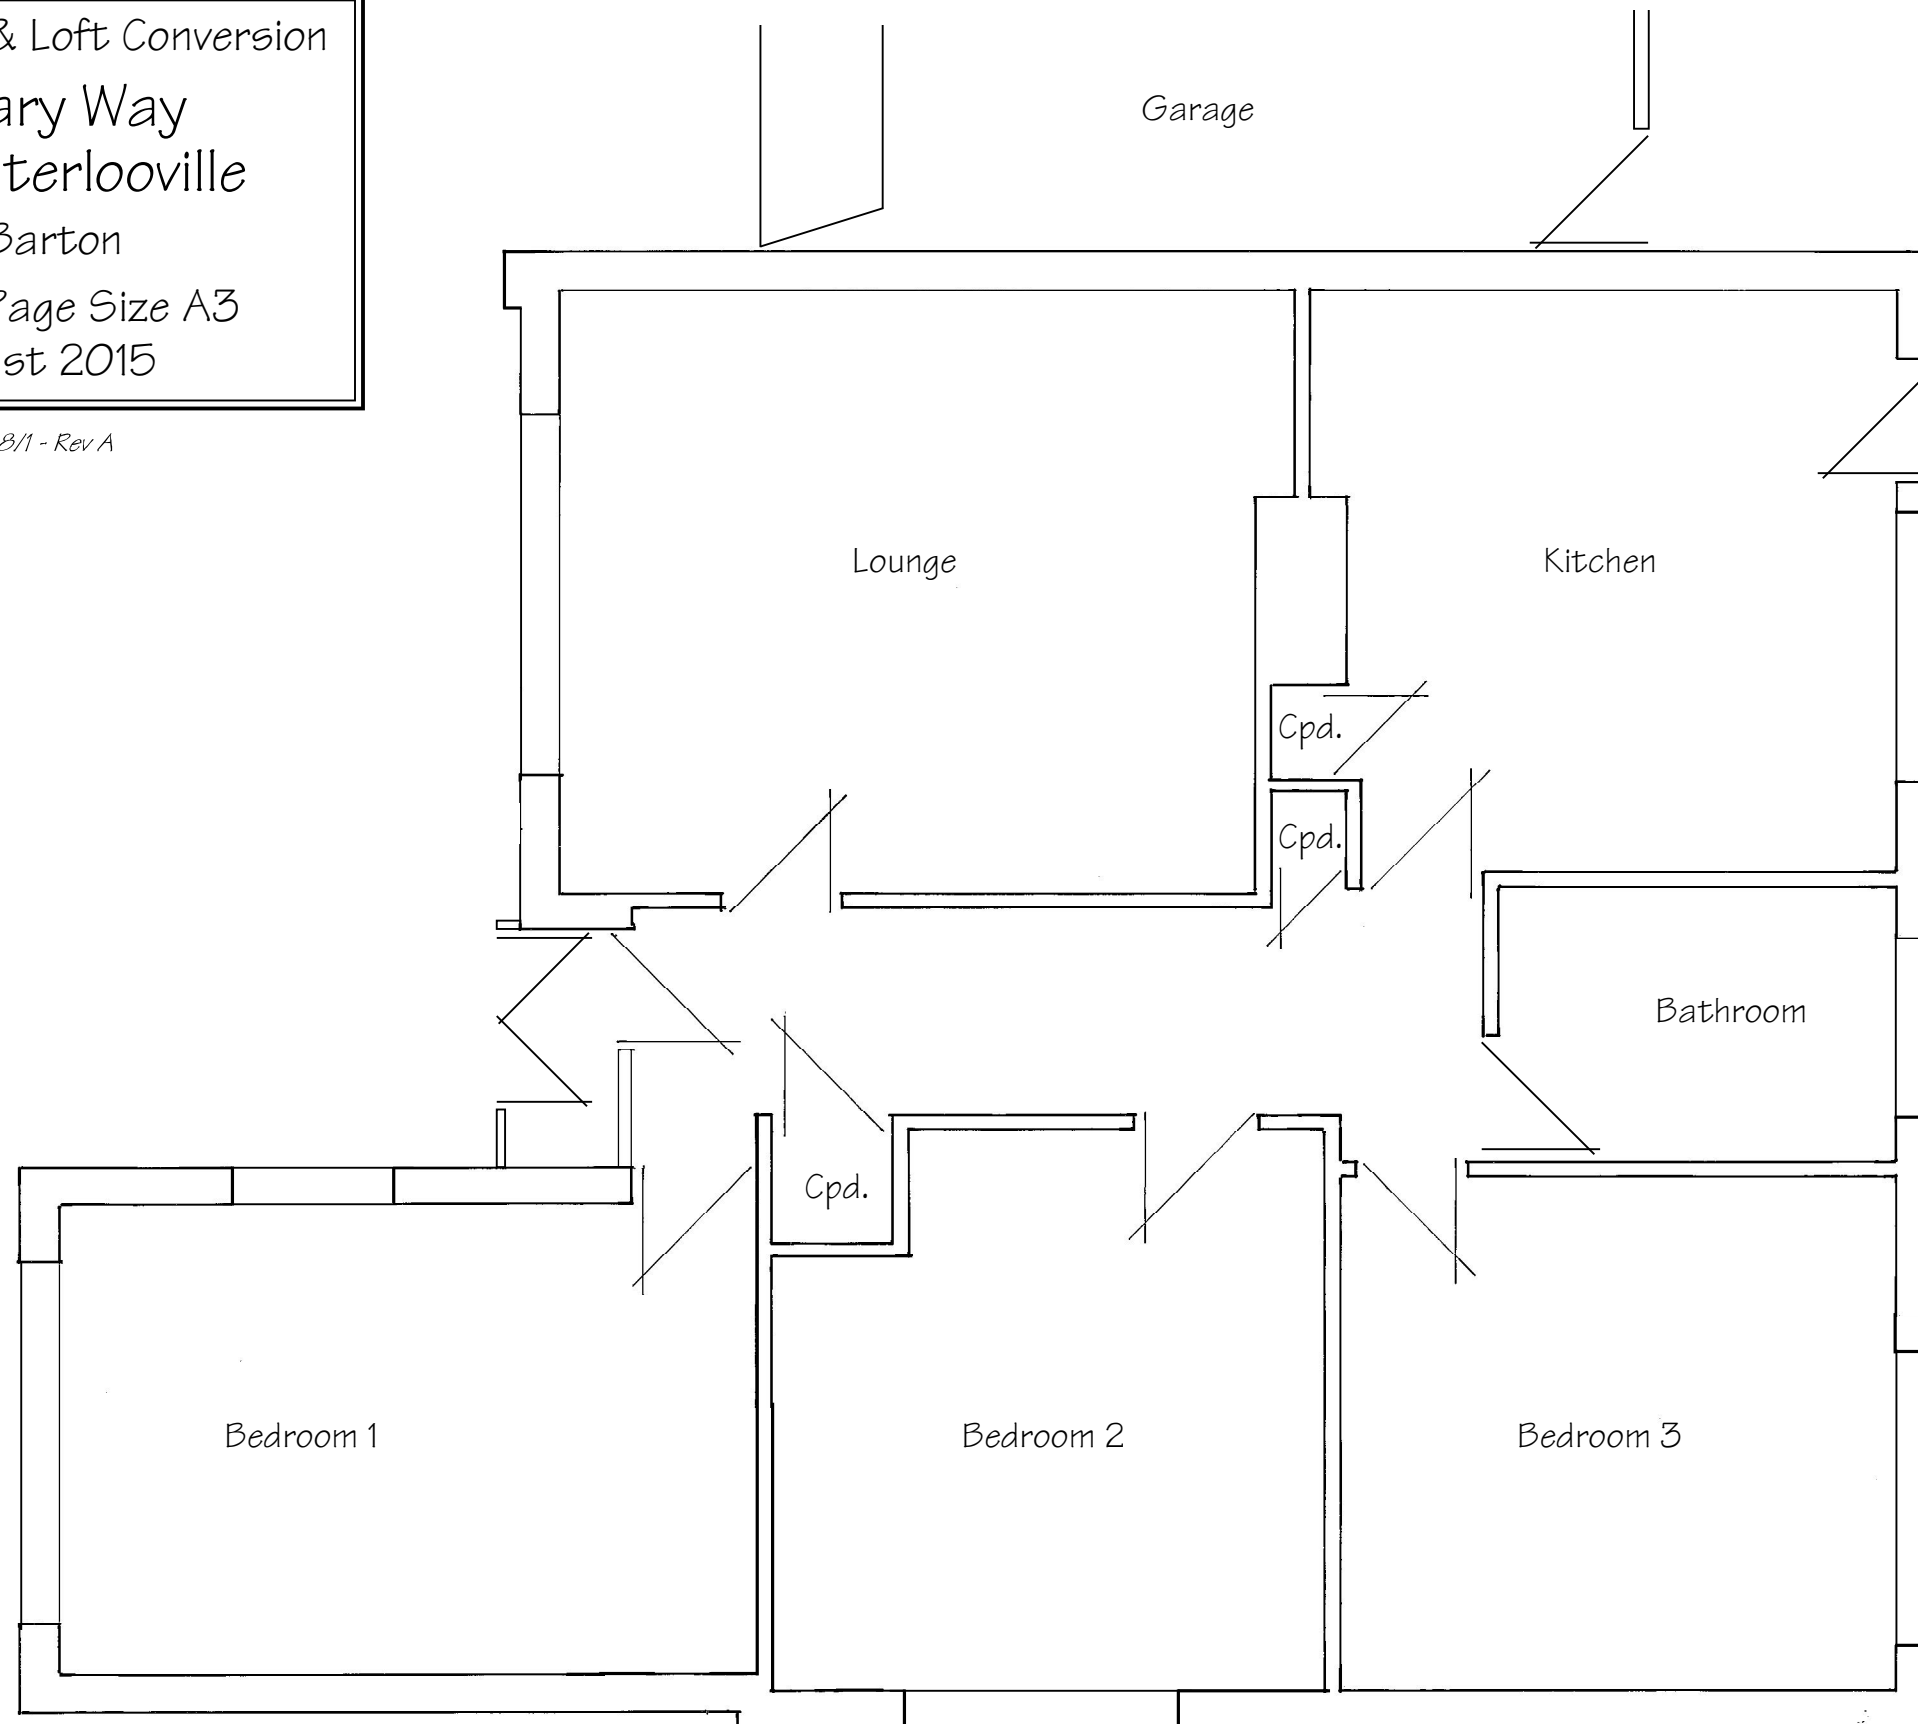

Existing Ground Floor Plan



Andrew R Dunks

BSc(Hons) MRICS MBEng


Chartered Surveyor and Building Engineer

Unit 1, Basepoint, Waterberry Drive

Waterlooville, Hants, PO7 7TH

Tel: (023) 9225 3034

e-mail: plans@dunks.freemove.co.uk

 

These Plans have been prepared for the purpose of obtaining Planning Permission and/or Building Regulation Approval for the work shown thereon only and should not be used for any other purpose.

© These Plans remain the copyright of the architect and must not be copied or reproduced in any way without written permission with the exception of Local Authorities for Planning Purposes