


Notes:

Dimensions and levels shown are to be checked before work commences.


All building work is to comply with current Building Regulations & British Standards and to manufacturers specifications if noted.

All structural elements shown are a guide only and are to be verified by a Structural Engineer and/or Building Control Authorities prior to construction.

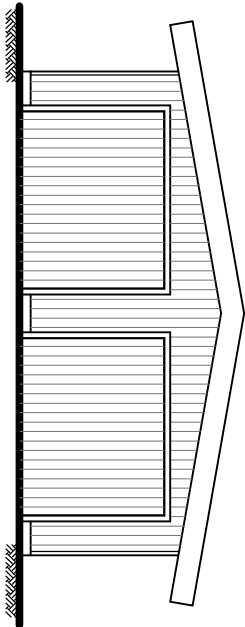


Proposed East Elevation

scale 1:100

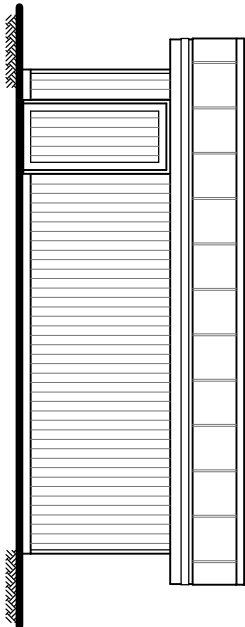


Proposed South Elevation

scale 1:100

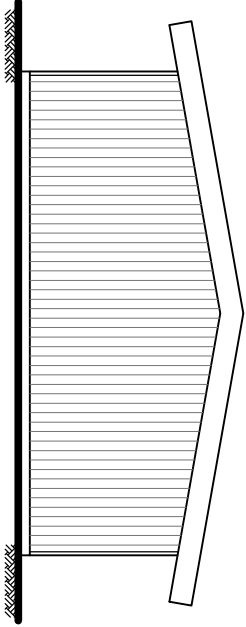


Proposed West Elevation

scale 1:100

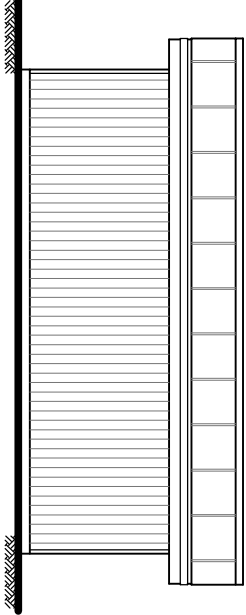


Proposed North Elevation

scale 1:100

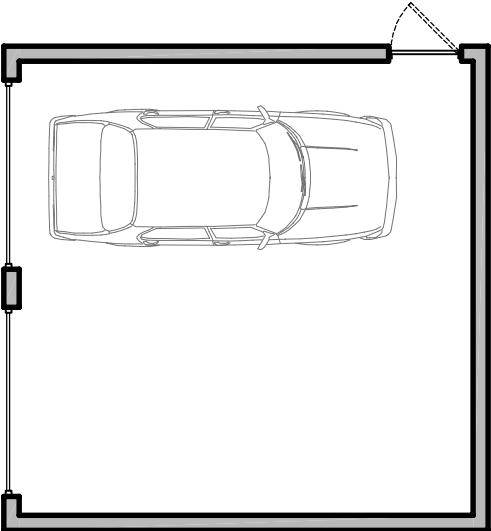


Proposed Floor Plan

scale 1:100

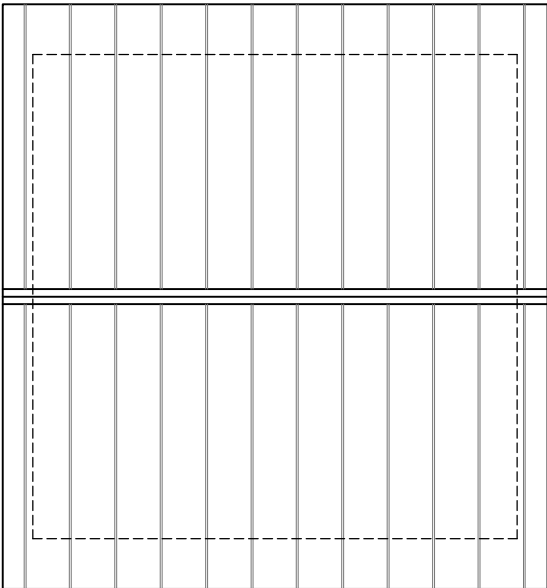

Proposed Roof Plan

scale 1:100

 



SOLO

TIMBER FRAME

Solo Timber Frame

The Old Dairy, Hodore Farm, Hartfield,

East Sussex TN17 4AR

Tel No.: 01692 771354

enquiries@solotimberframe.co.uk

www.solotimberframe.co.uk

Project

Proposed Development

Land Adjacent to Fair Acre

Church Lane, Hayling Island

Drawing Title

Proposed Garage Details

Notes

Do not scale from this drawing.

This drawing and all design work are the copyright property of Solo Timber Frame Ltd.

Scale	Date	Drawn	Checked
1:100 ● A3	May 15	SCB	SCB
Drawing No.	Rev		
PA/SO/14/017/005	-		