

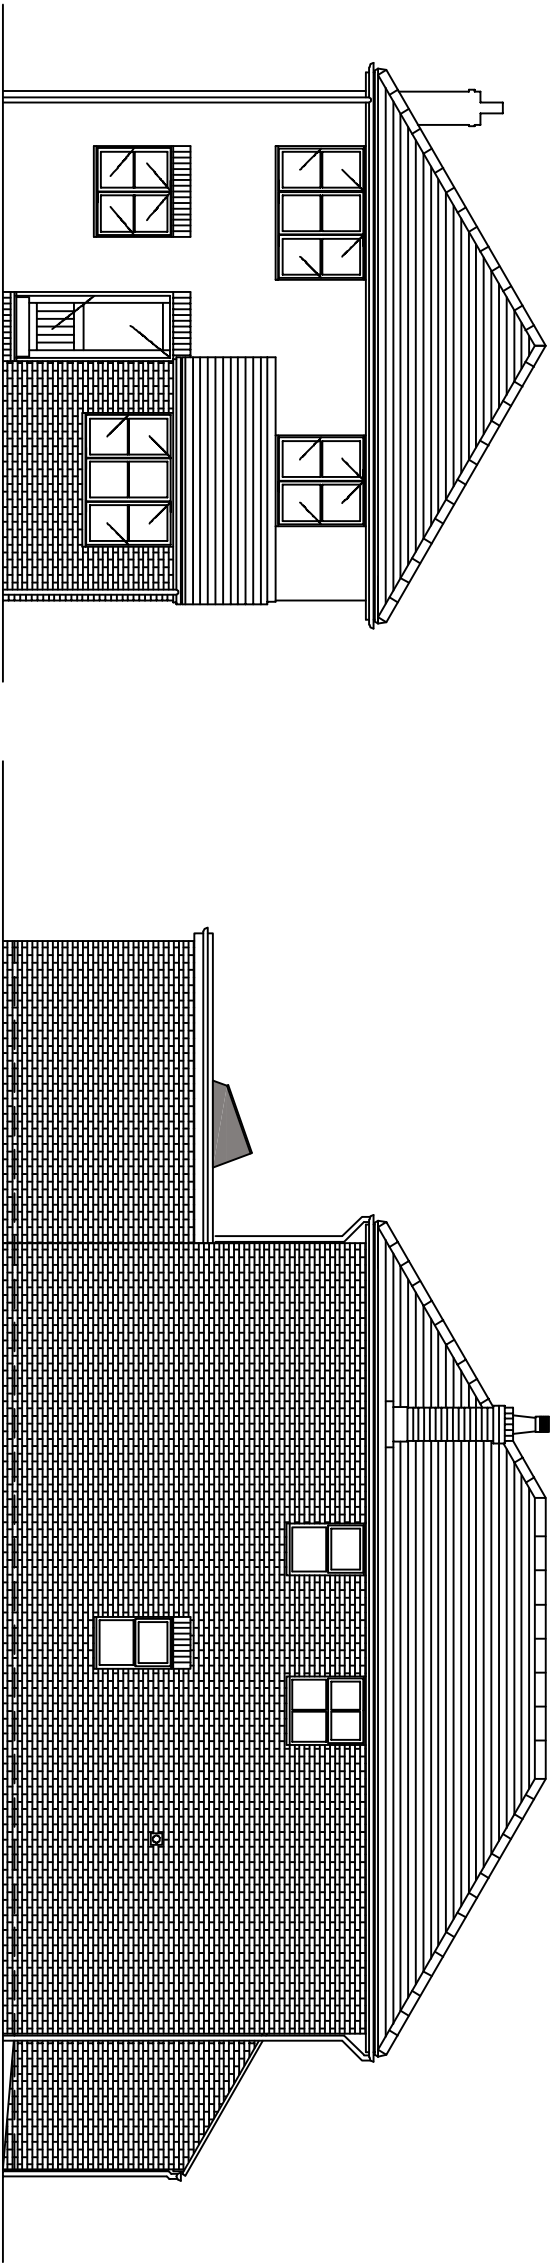





EXISTING PLANS

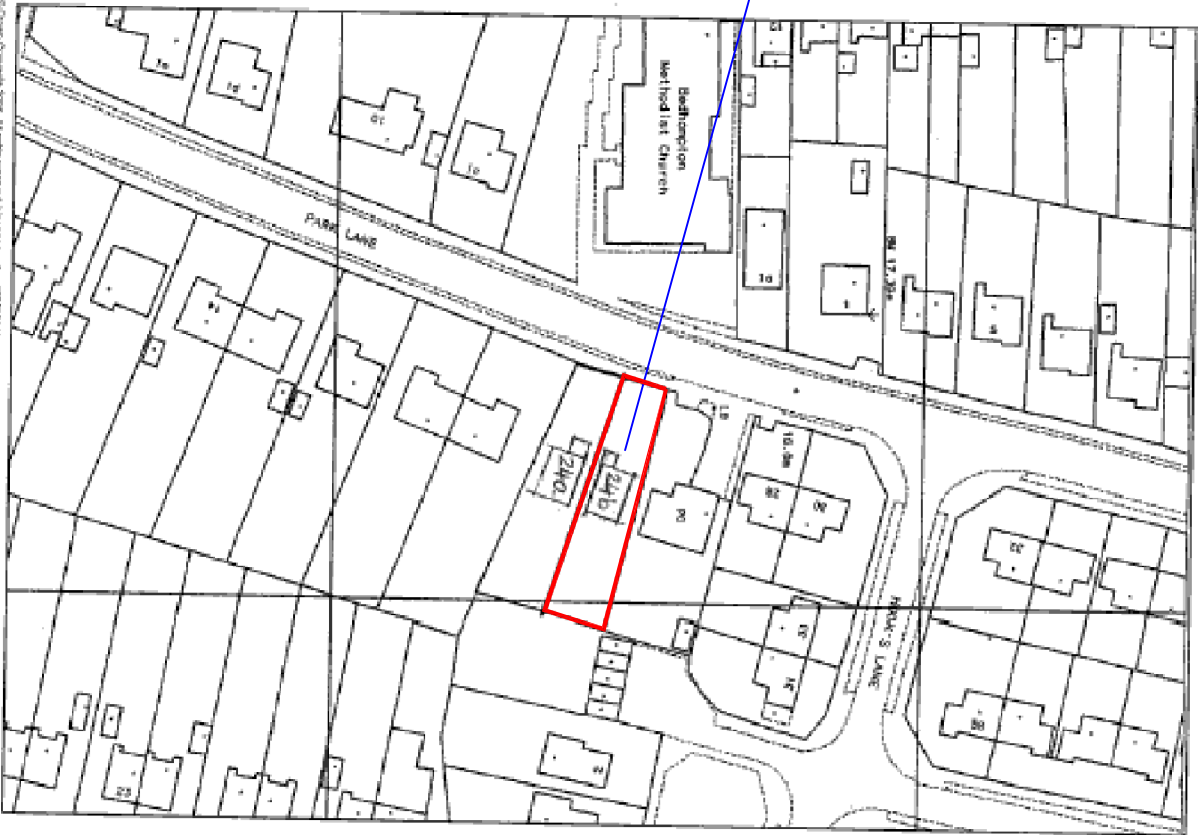

PROPOSED PLANS

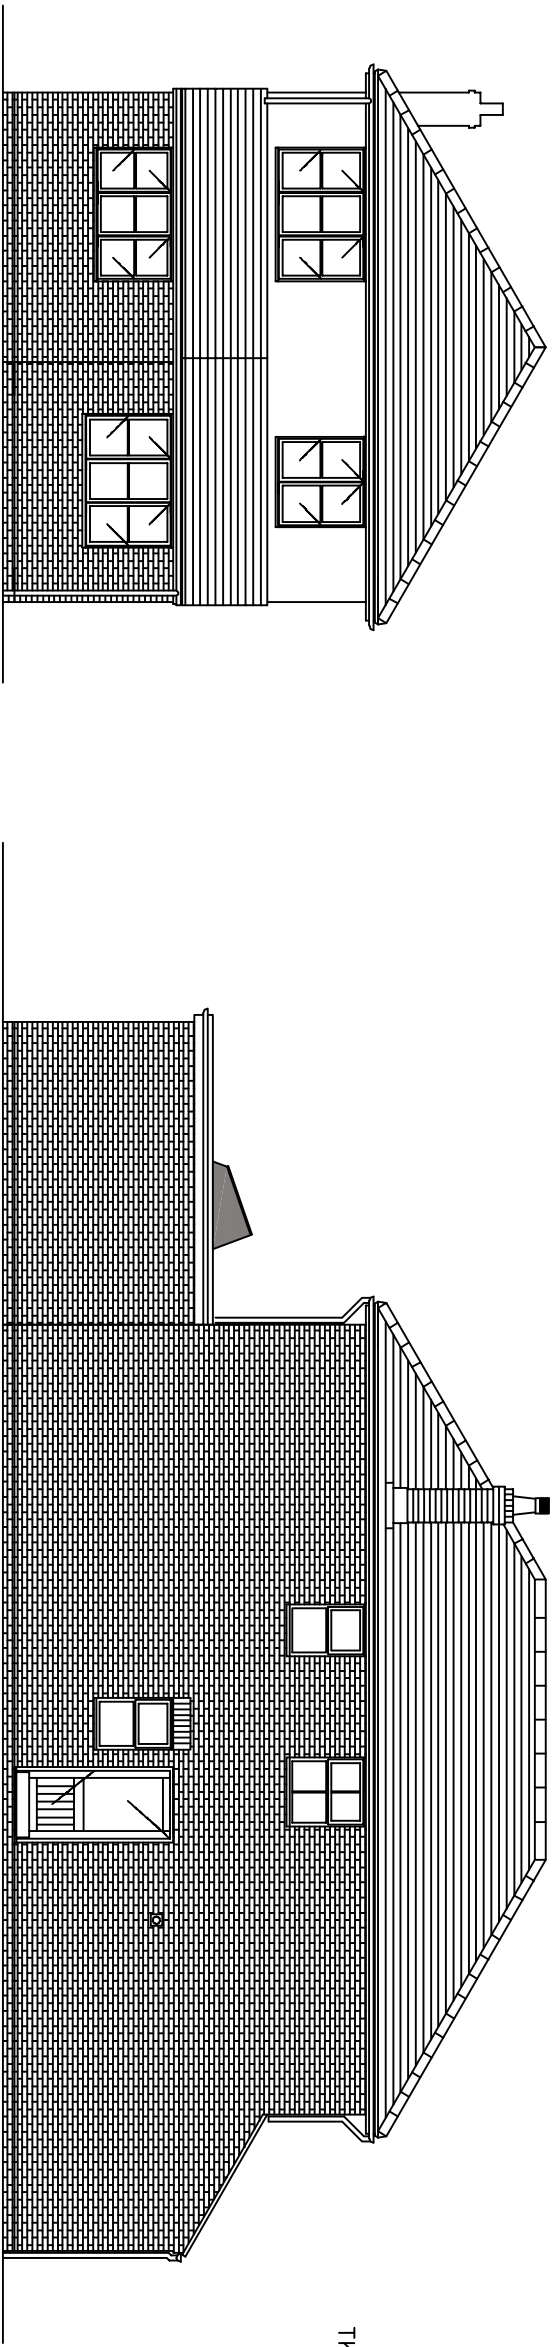

Location Plan 1:1250

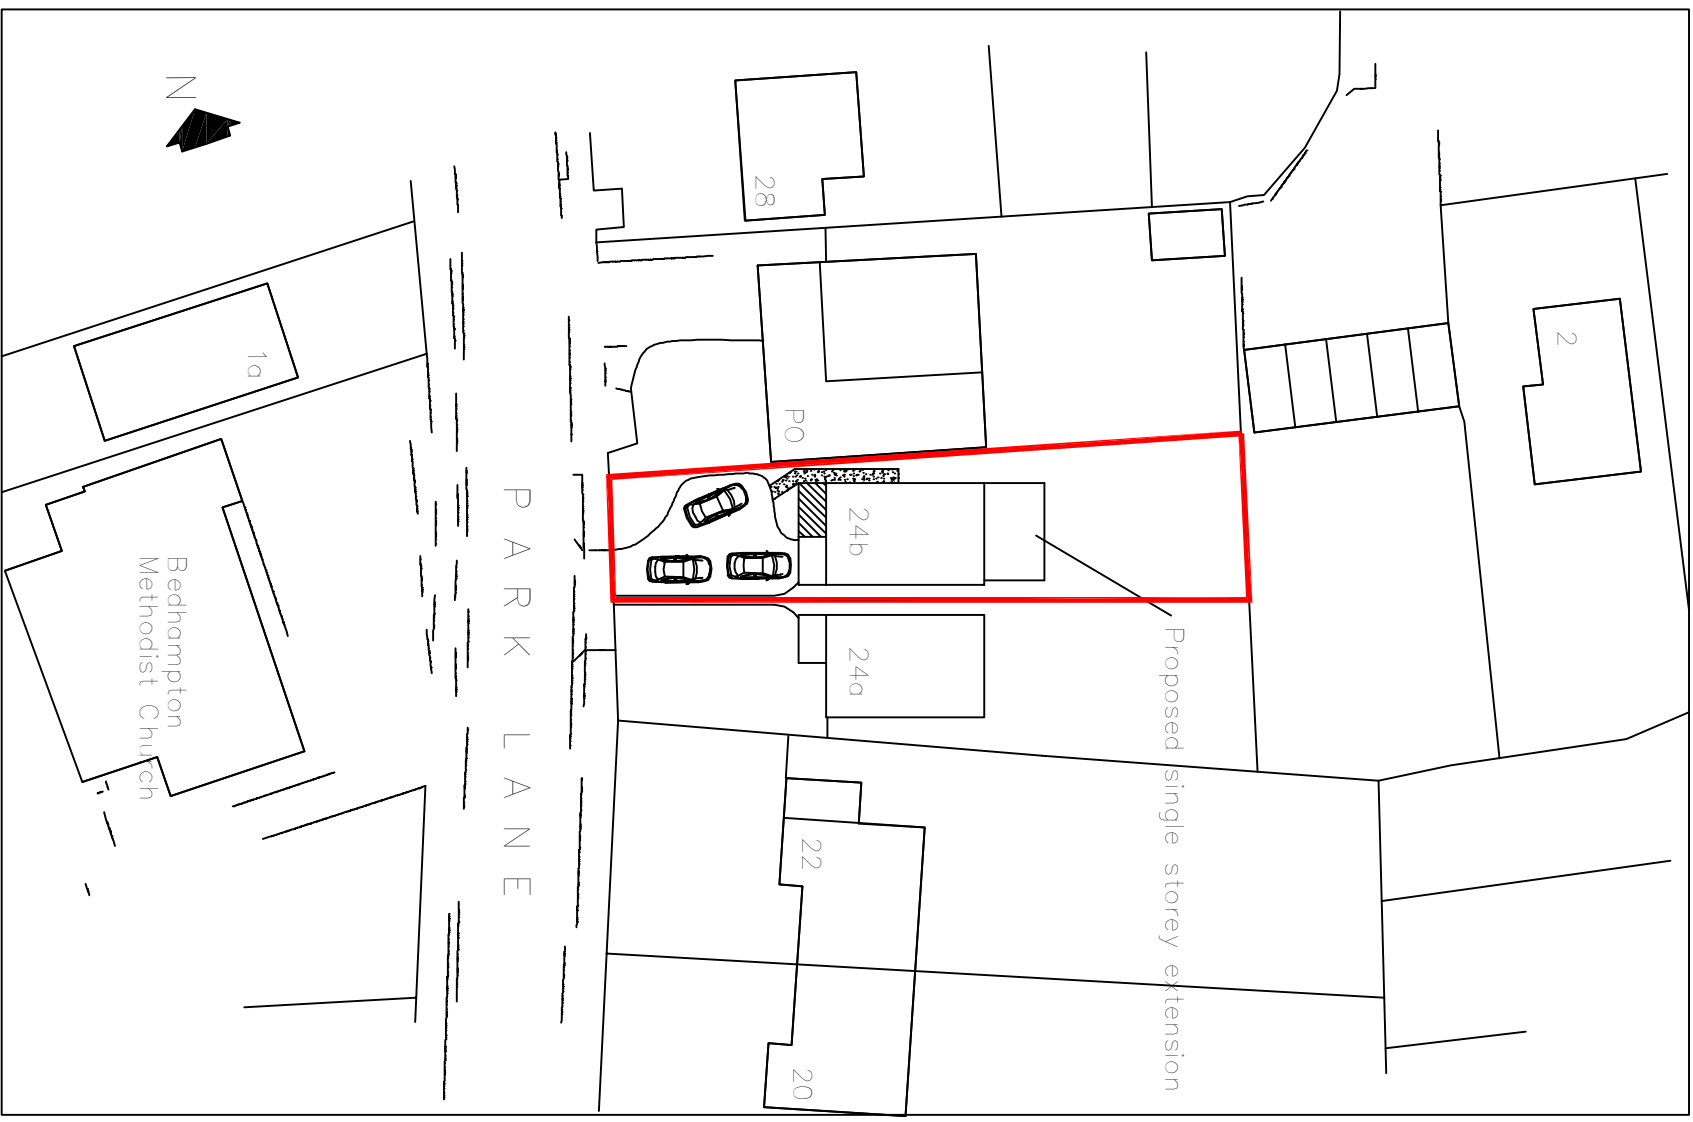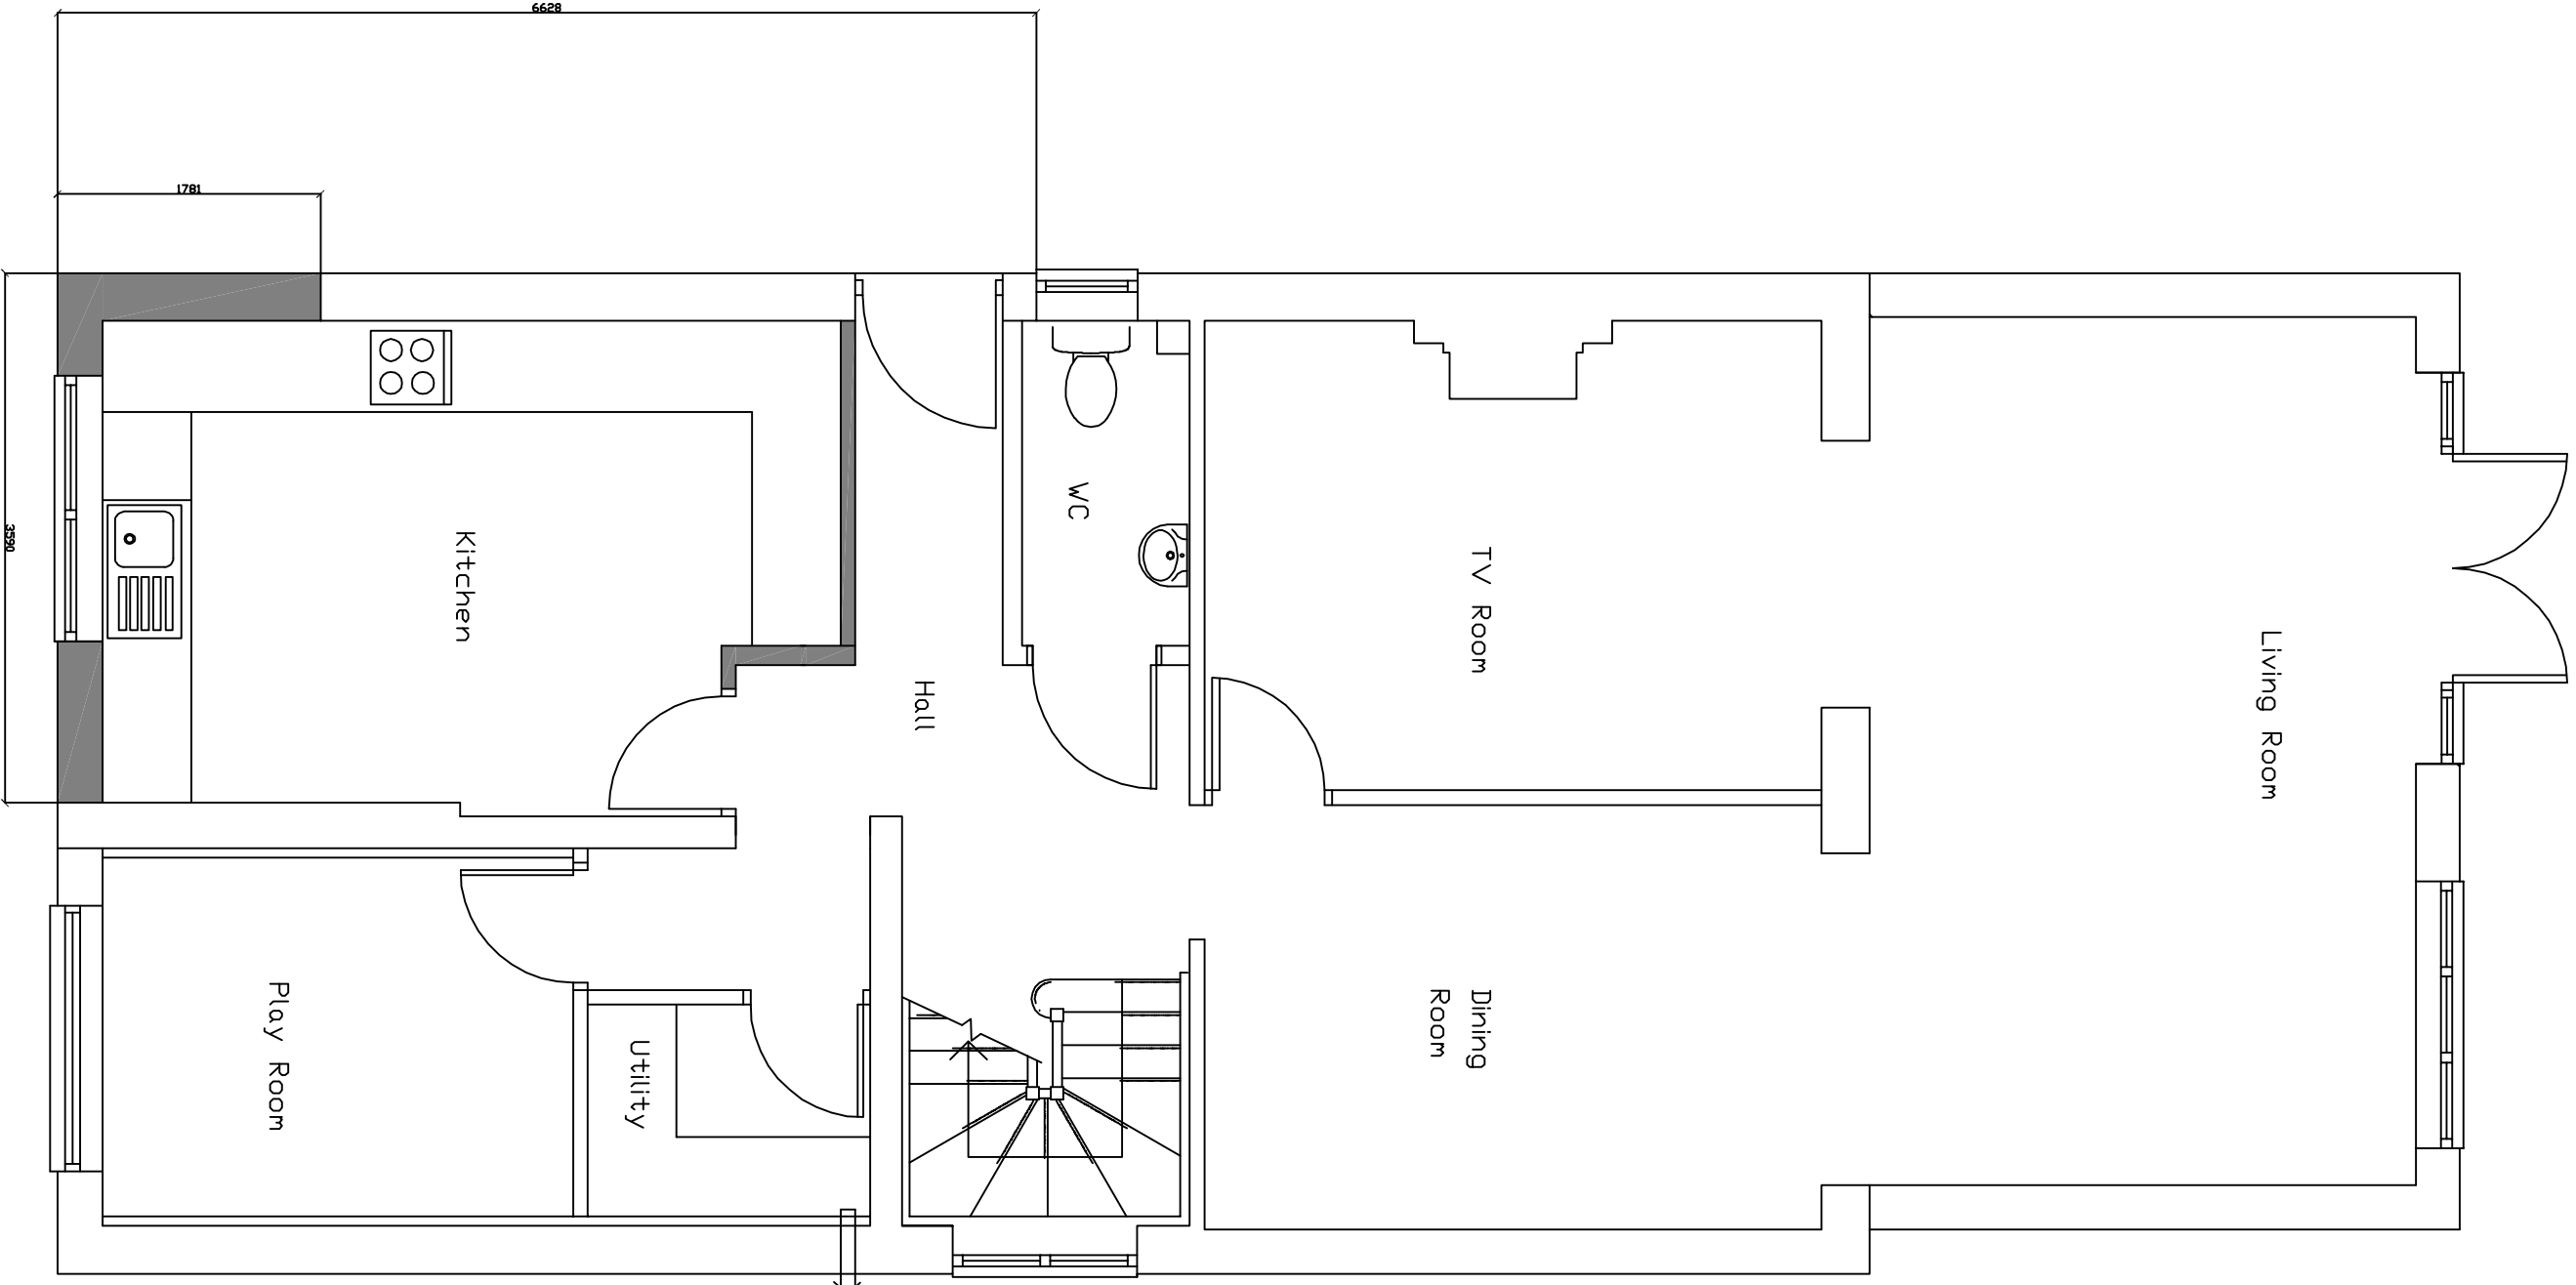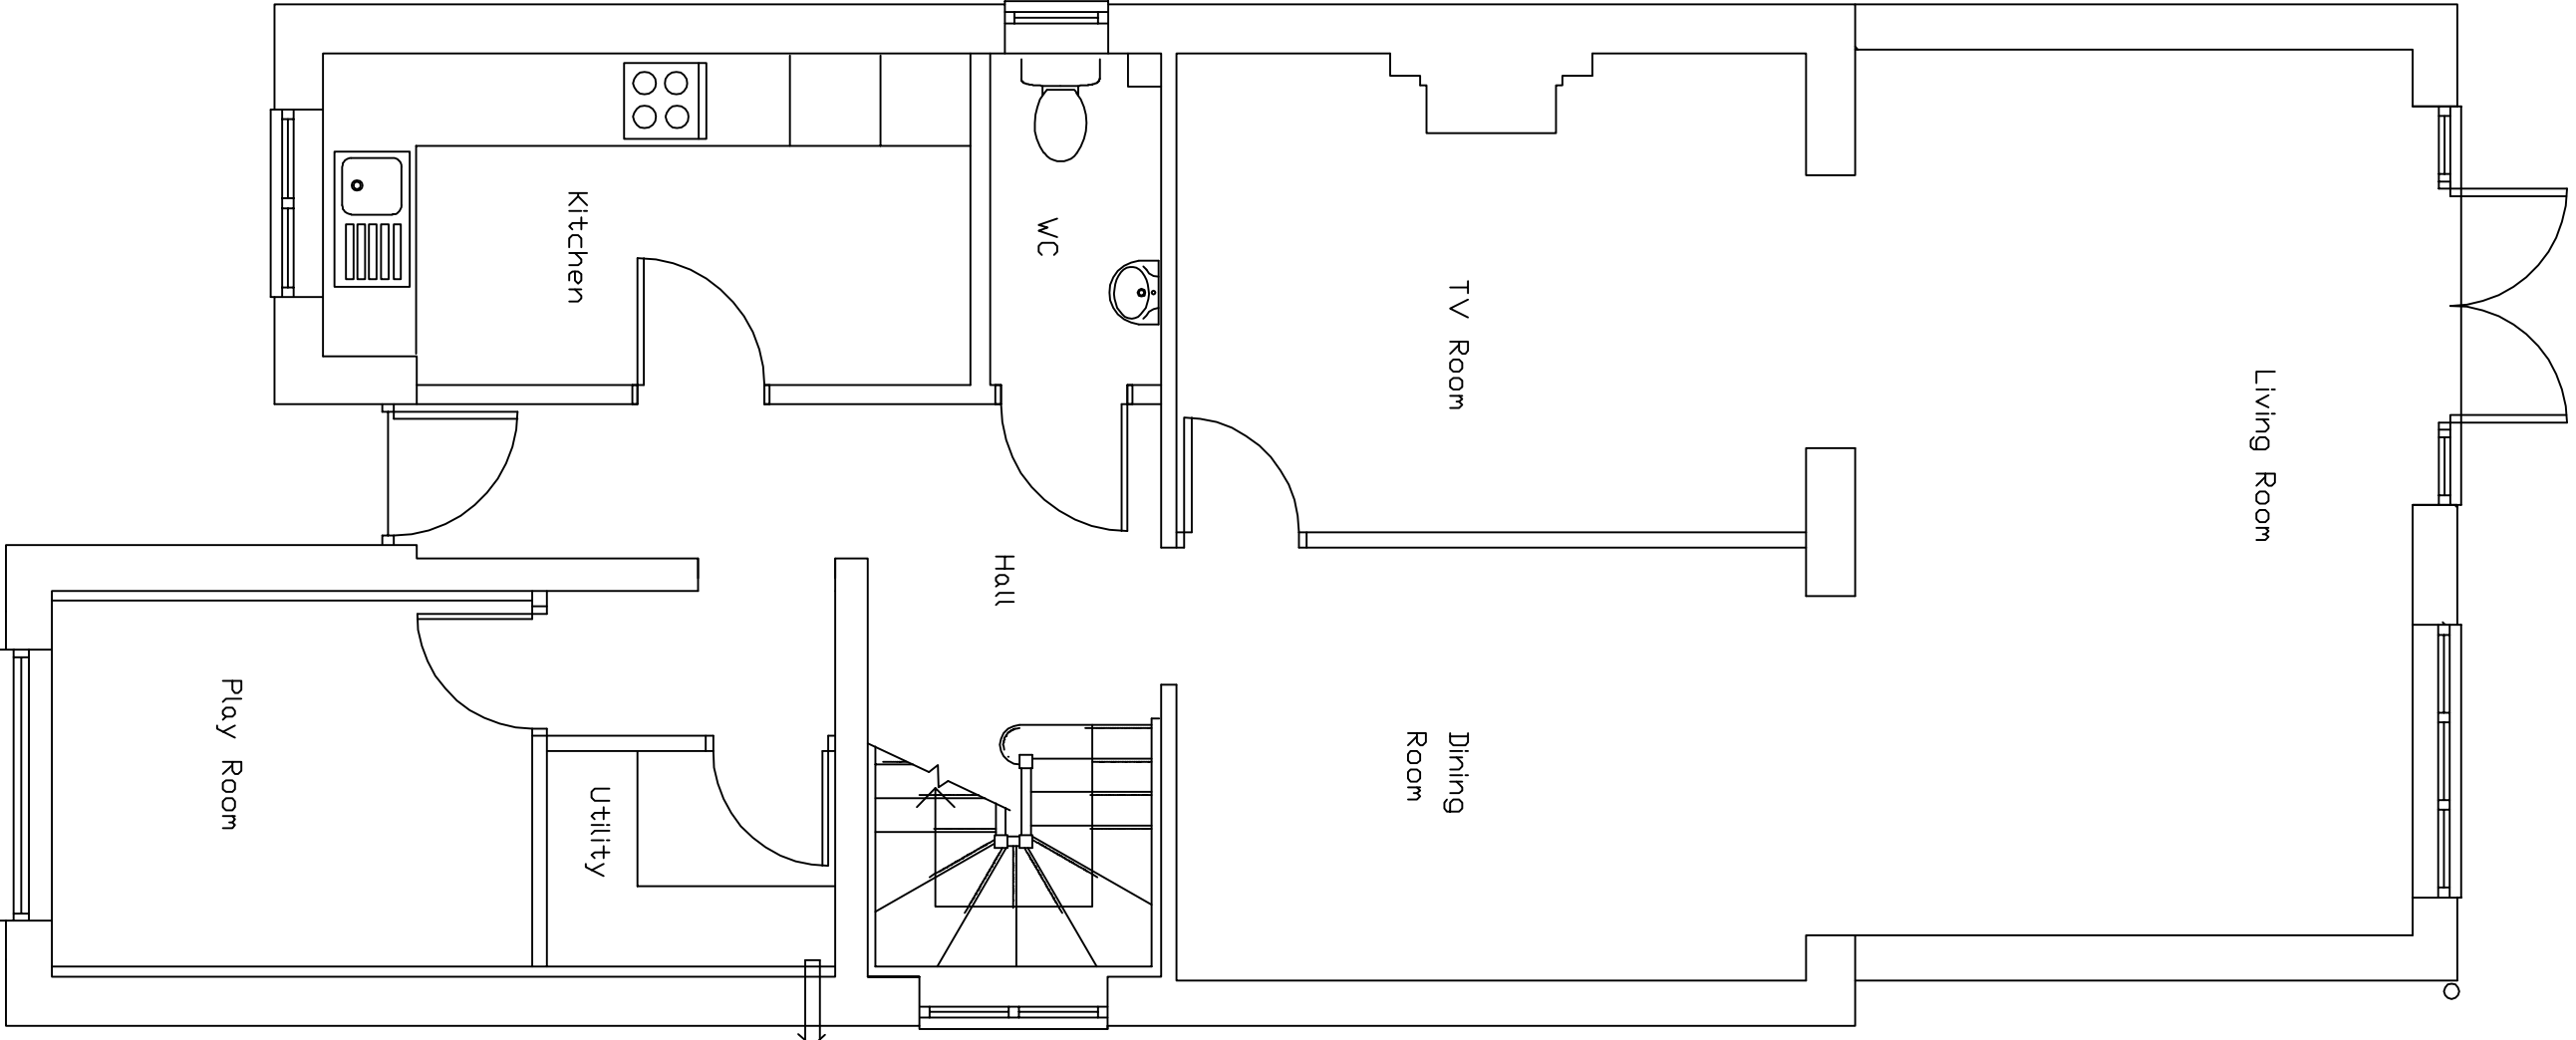


Block Plan 1:500

Existing Ground Floor Plan

Proposed Ground Floor Plan

Scale Bar 1:50

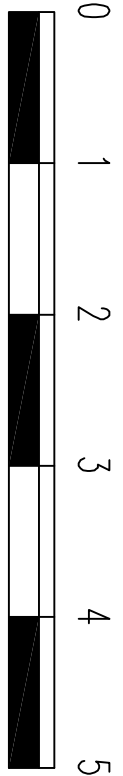

Address:
Proposed Kitchen extension
At 24b Park Lane
Bedhampton
Hampshire
PO9 3HH

Drawing Title:
Elevations & Plans

Date: Aug 2015	Scale: 1:50, 1:100	Rev:
-------------------	-----------------------	------