



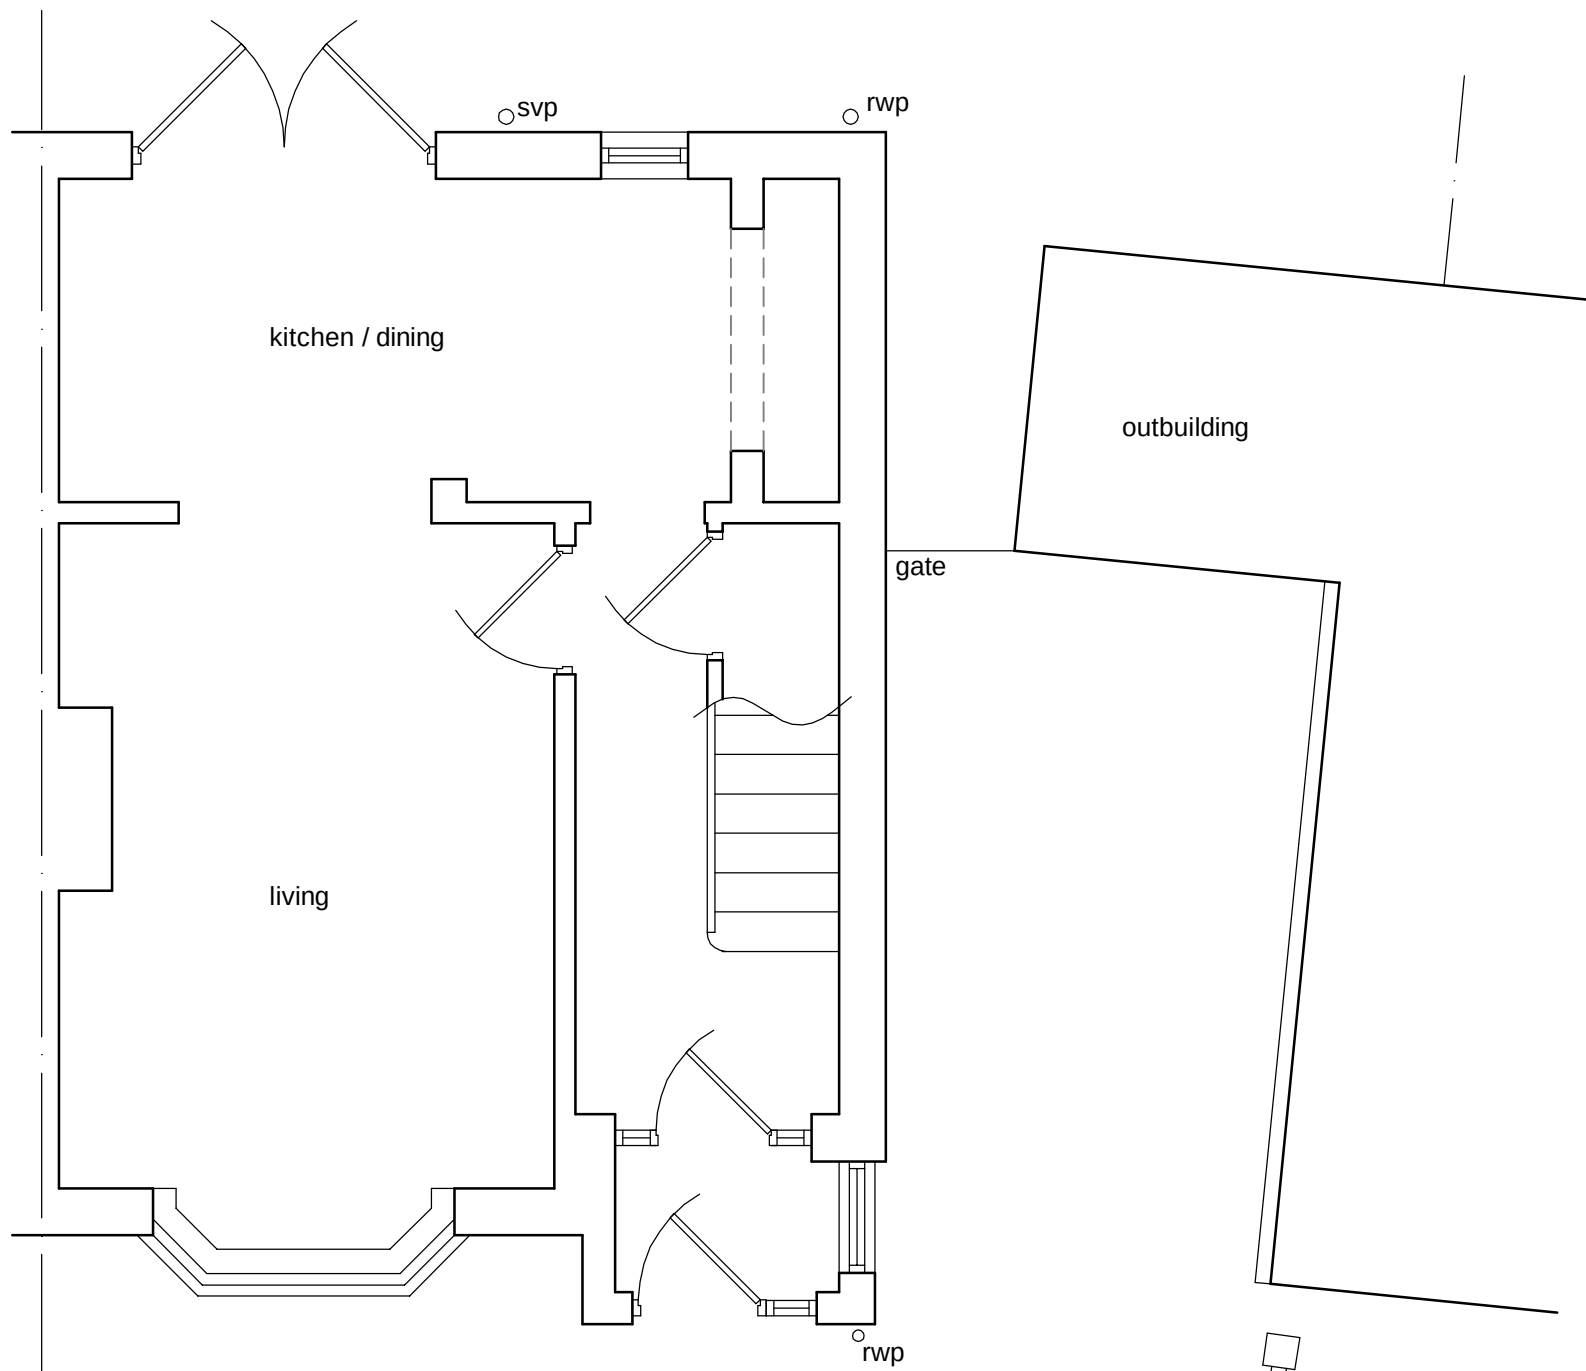

EXISTING GROUND FLOOR PLAN
SCALE 1:50

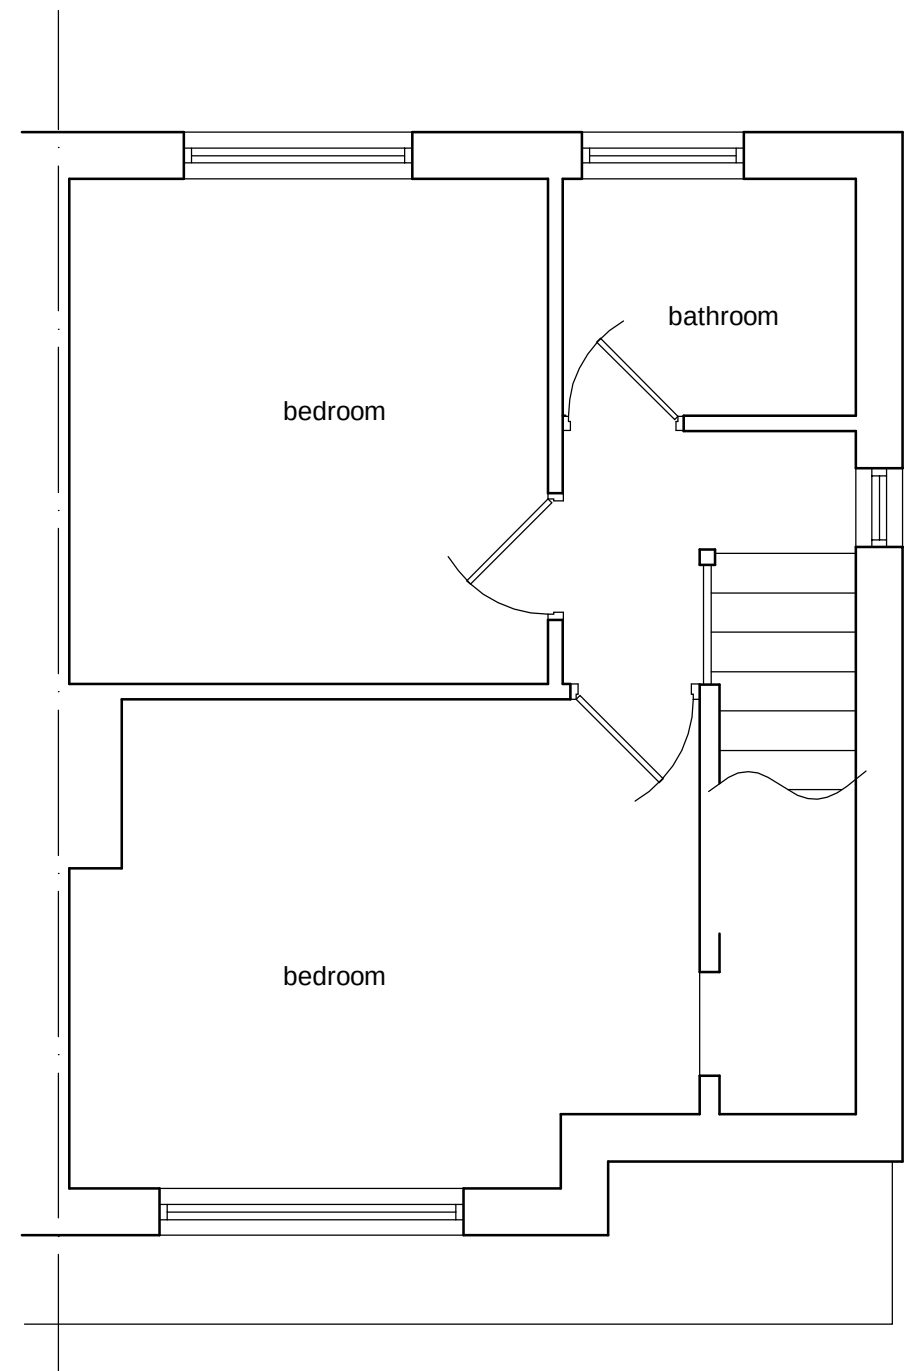

EXISTING FIRST FLOOR PLAN
SCALE 1:50

Note:
Do not Scale from this Drawing (except for planning approval).
All dimensions are in millimetres and to be checked on site.
All Dimensions relating to subcontractors or suppliers work
must be checked and agreed between the main contractor and
the sub-contractors and suppliers.

DRAWING TITLE

EXISTING SURVEY -
EXISTING GROUND & FIRST FLOOR PLANS

CLIENT

Mr S Clarke, 47 Moorgreen Road, West Leigh, Havant, Hants, PO9 5RZ.

DATE

July 2015

DRN.

gp

CHK.

-

SCALE

1:50 @ A3

Drawing Ref

15090 EX100

Rev

-

Gavin Page BA(hons)

tel. 07747 011252

email. gavin.page77@gmail.com

grp architectural design