



7 AVONDALE ROAD, WATERLOOVILLE
- Existing


NOTES:
Dimensions to be checked on site before commencing work.
Any discrepancies shall be reported to the architect immediately.
Do not scale from these drawings except for planning purposes.
Use figured dimensions only.
Where applicable this drawing is to be read in conjunction with other consultants' drawings.
All drawings to be read in conjunction with specification and all other drawings including structural engineer and mechanical and electrical drawings / specification

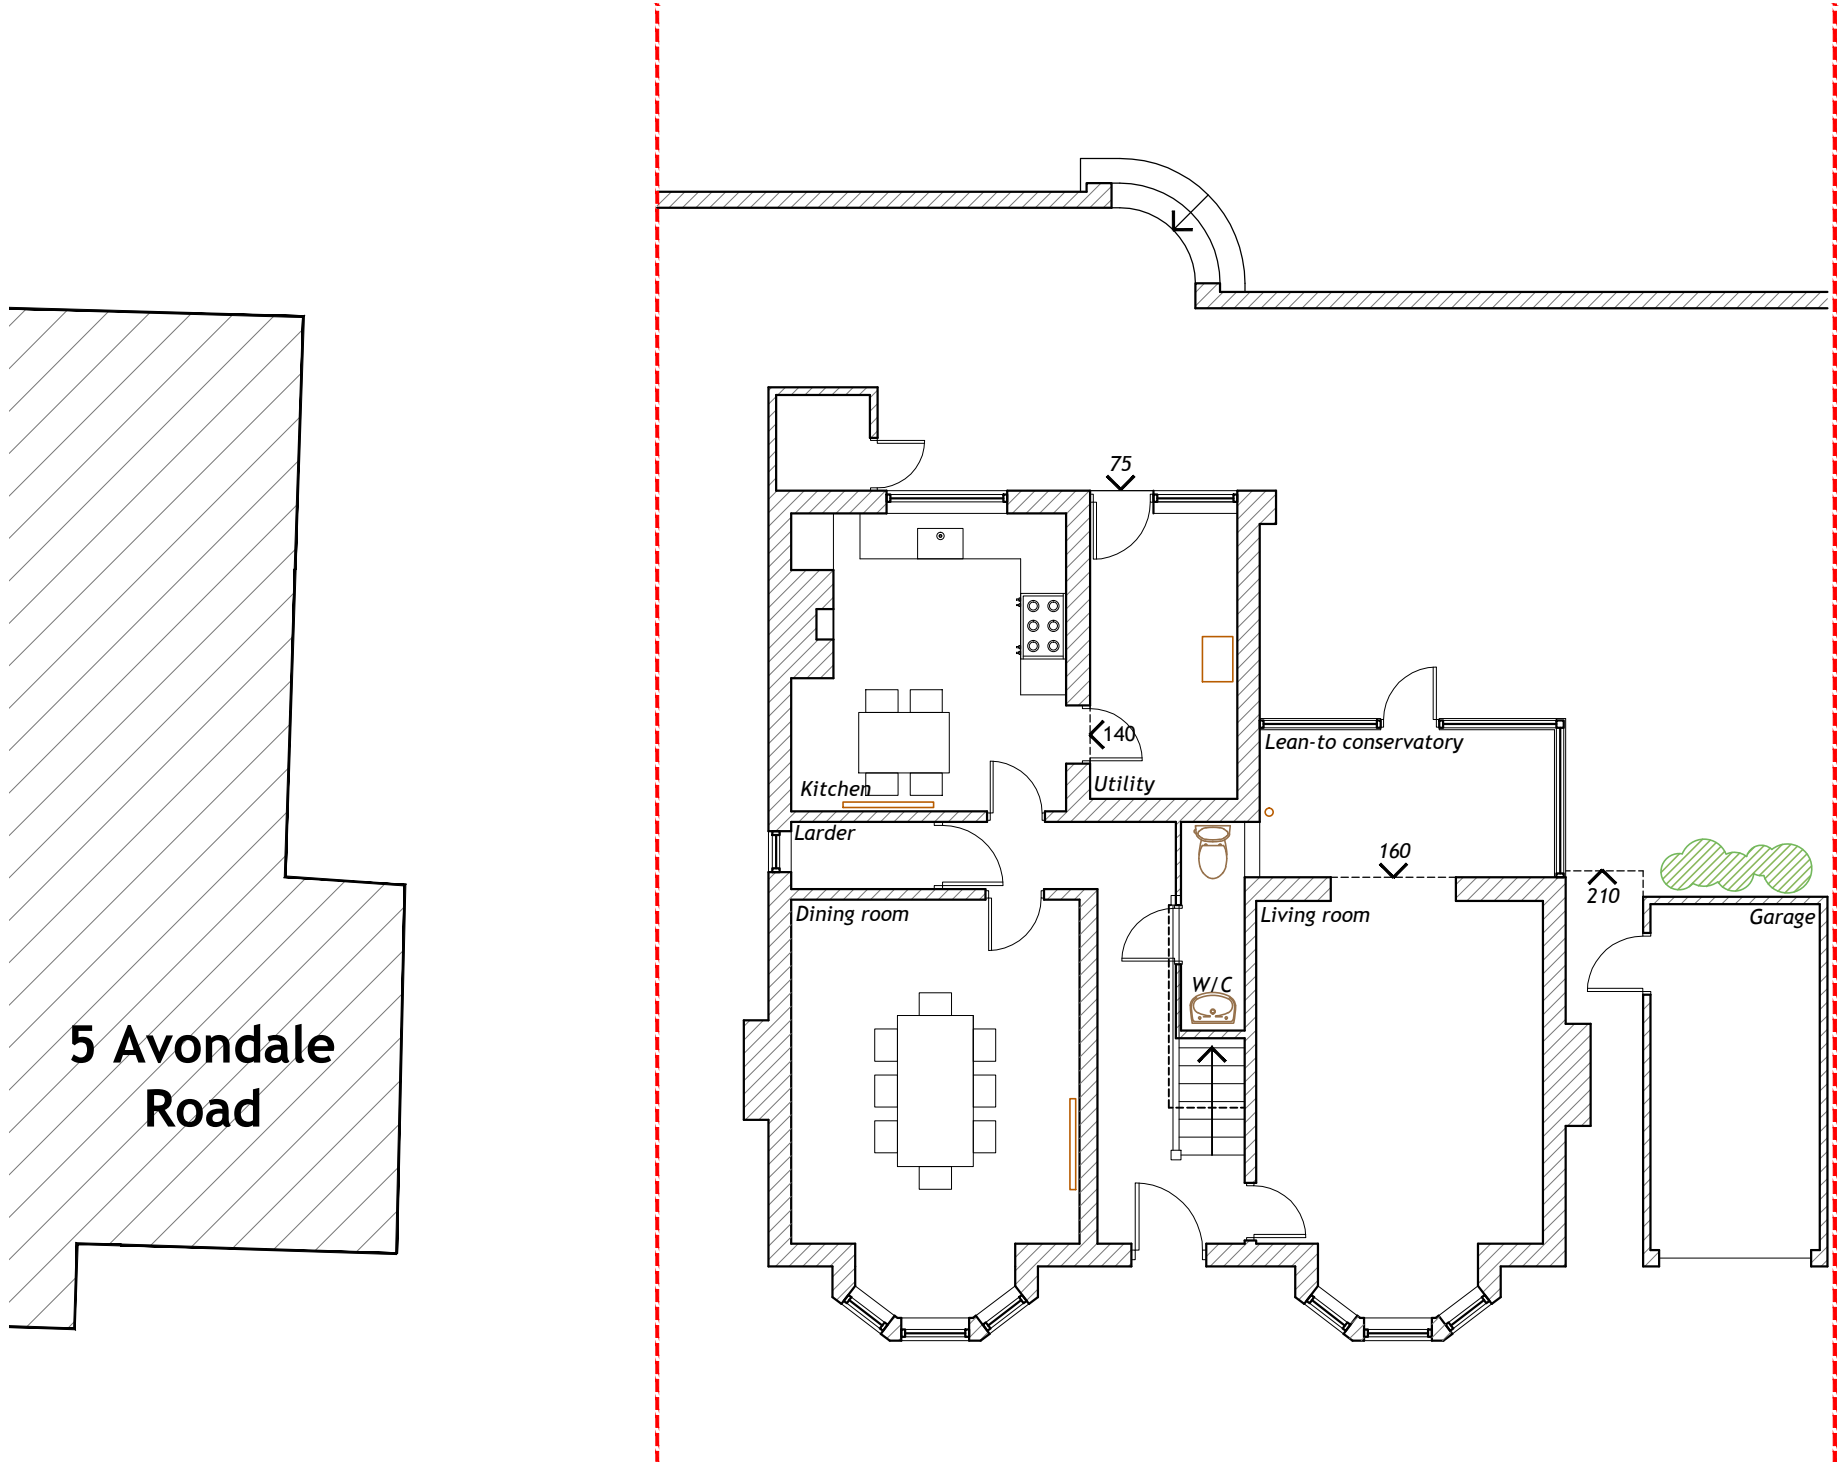


GROUND FLOOR
1.100

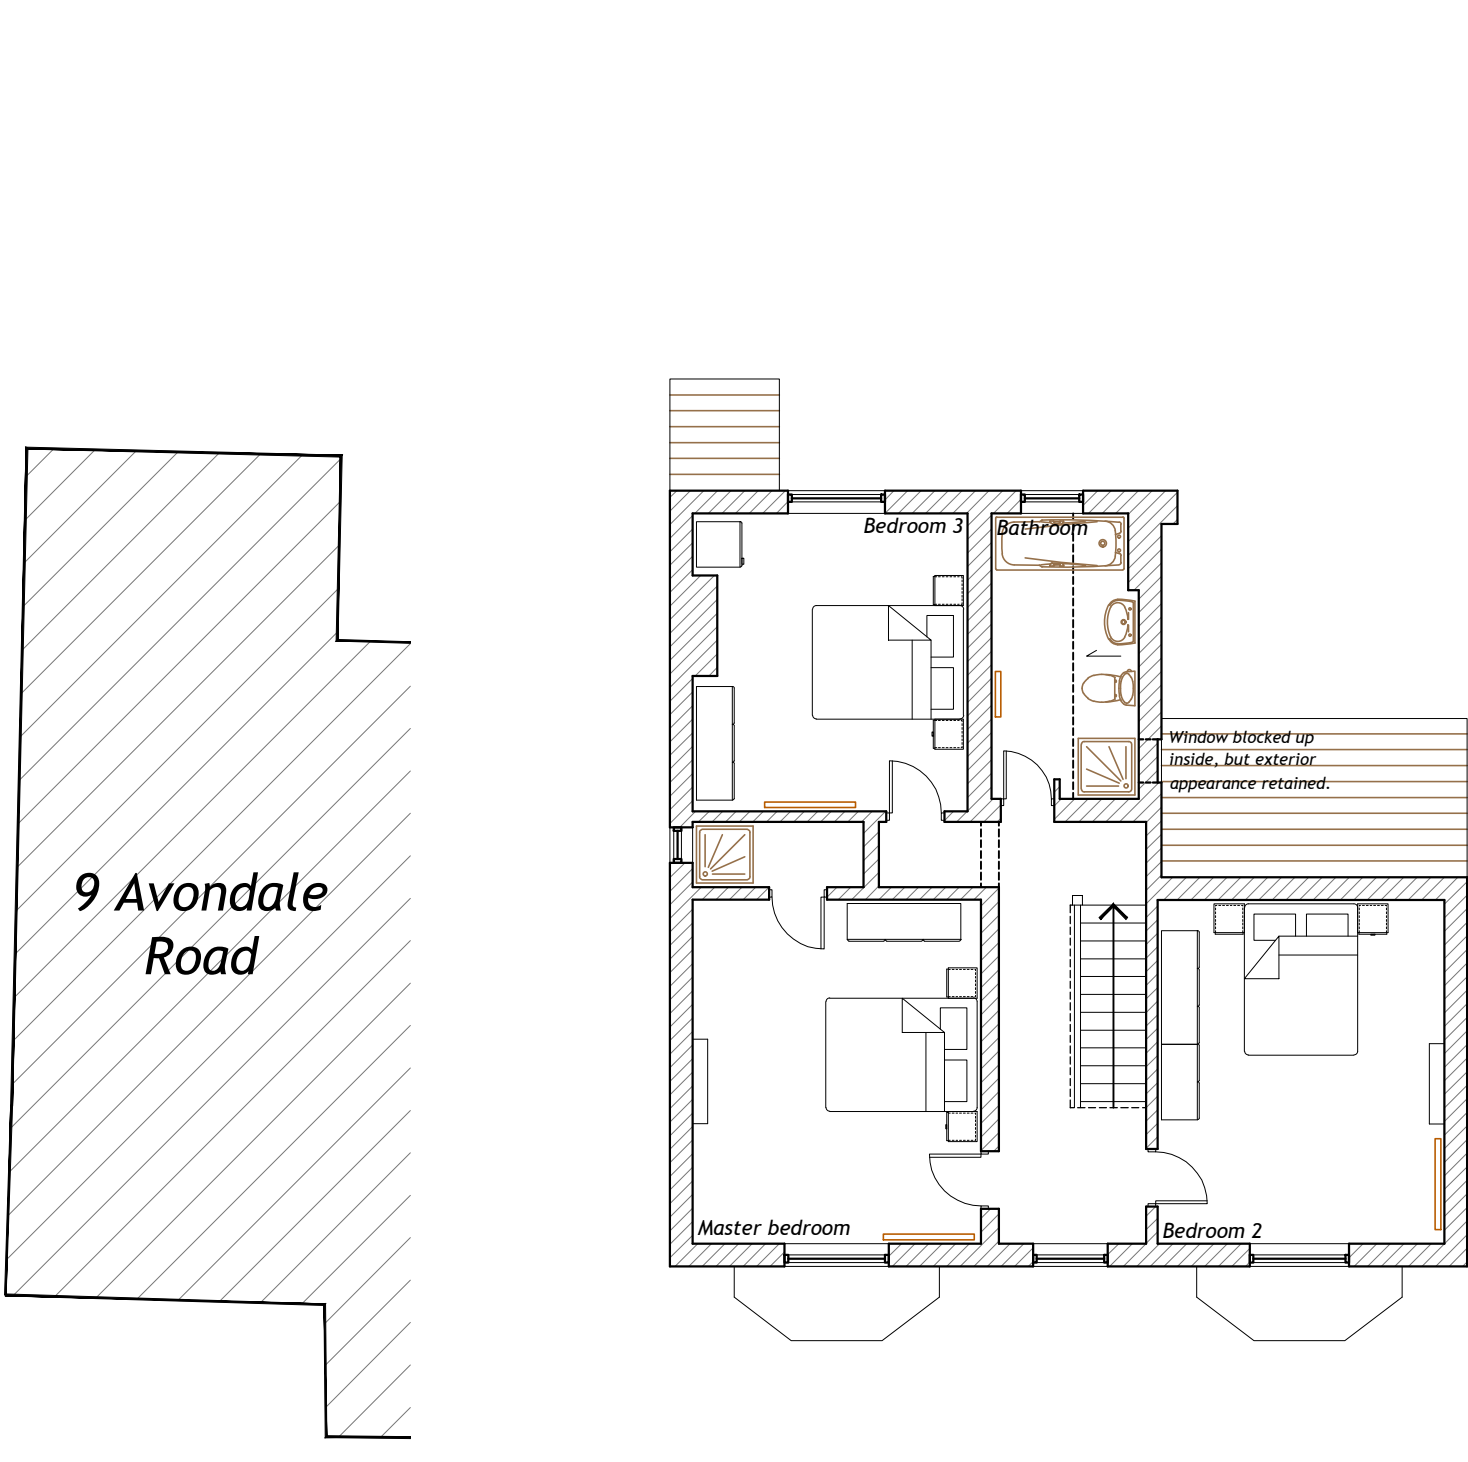

FIRST FLOOR
1.100

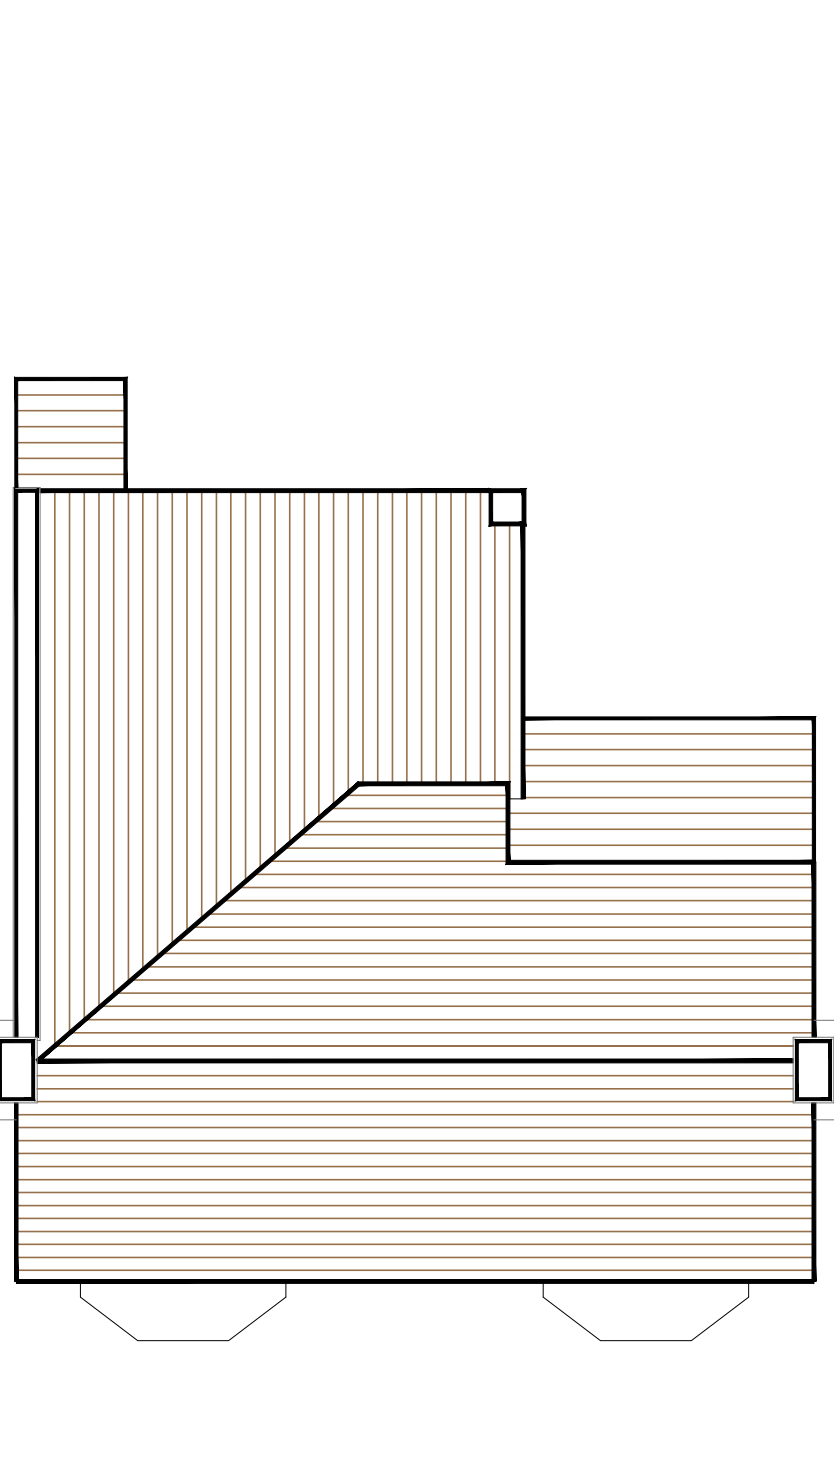

ROOF PLAN
1.100

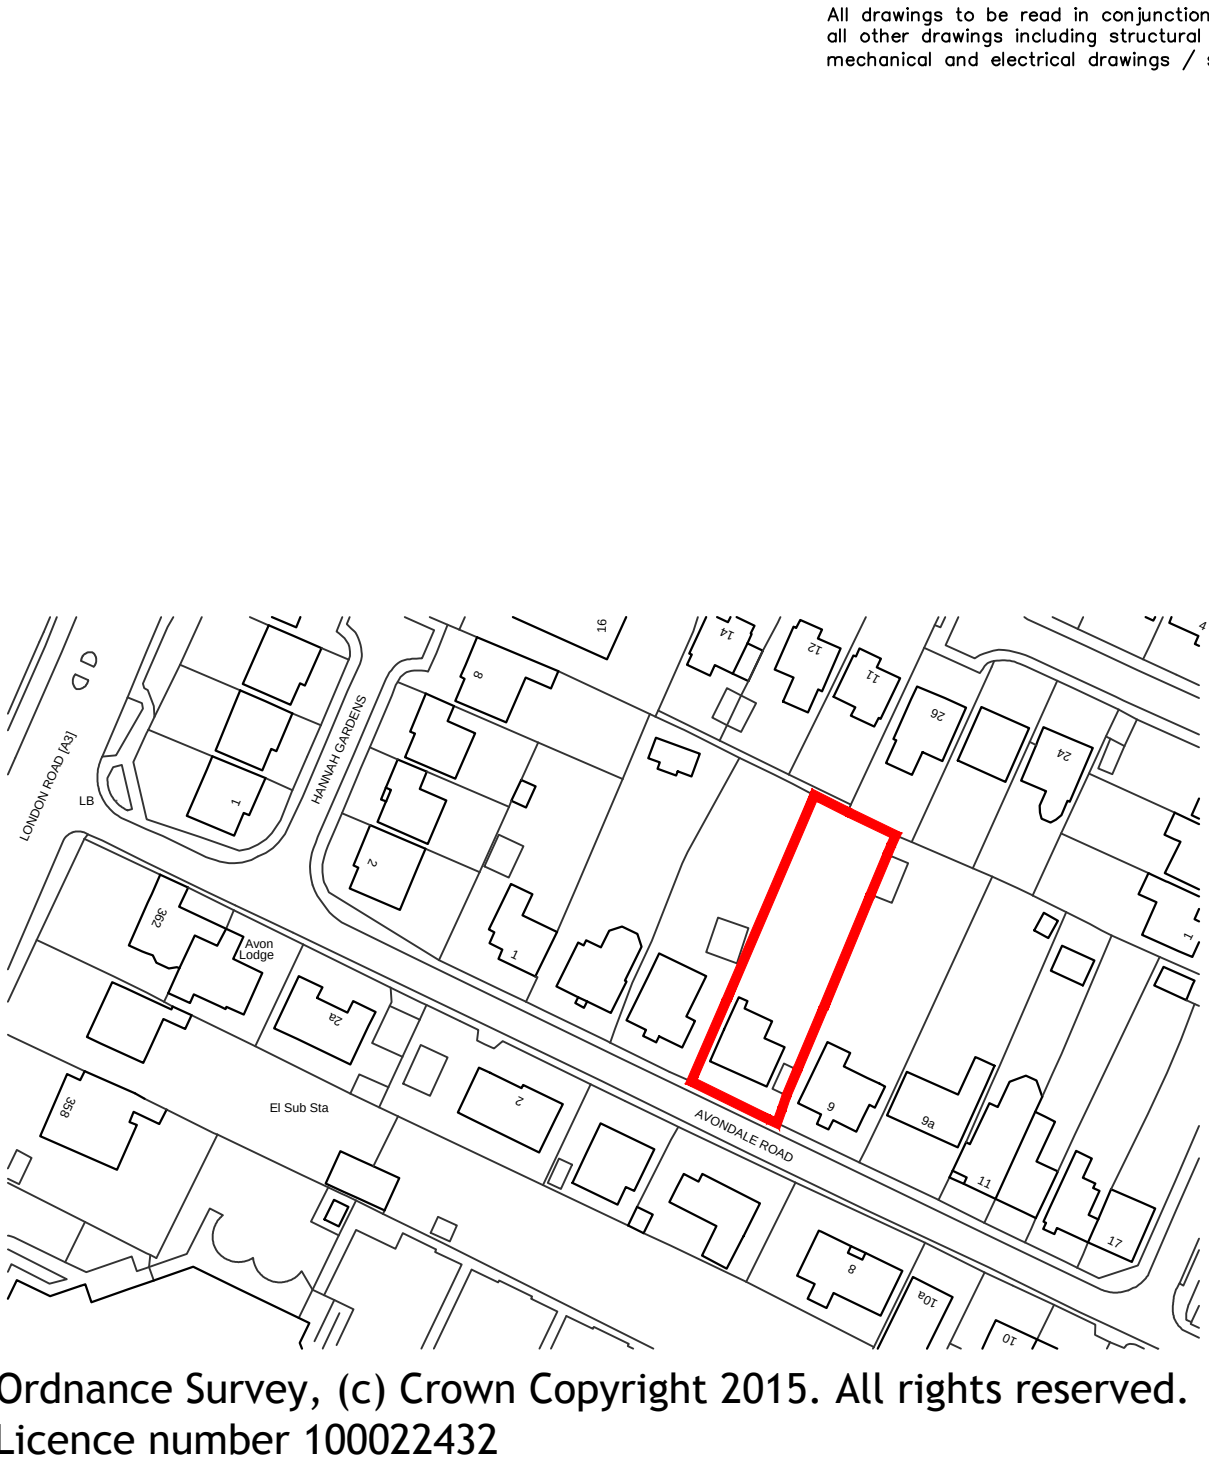


Ordnance Survey, (c) Crown Copyright 2015. All rights reserved.
Licence number 100022432
SITE LOCATION PLAN
1.1250



FRONT ELEVATION
(South) 1.100





SIDE ELEVATION
(East) 1.100

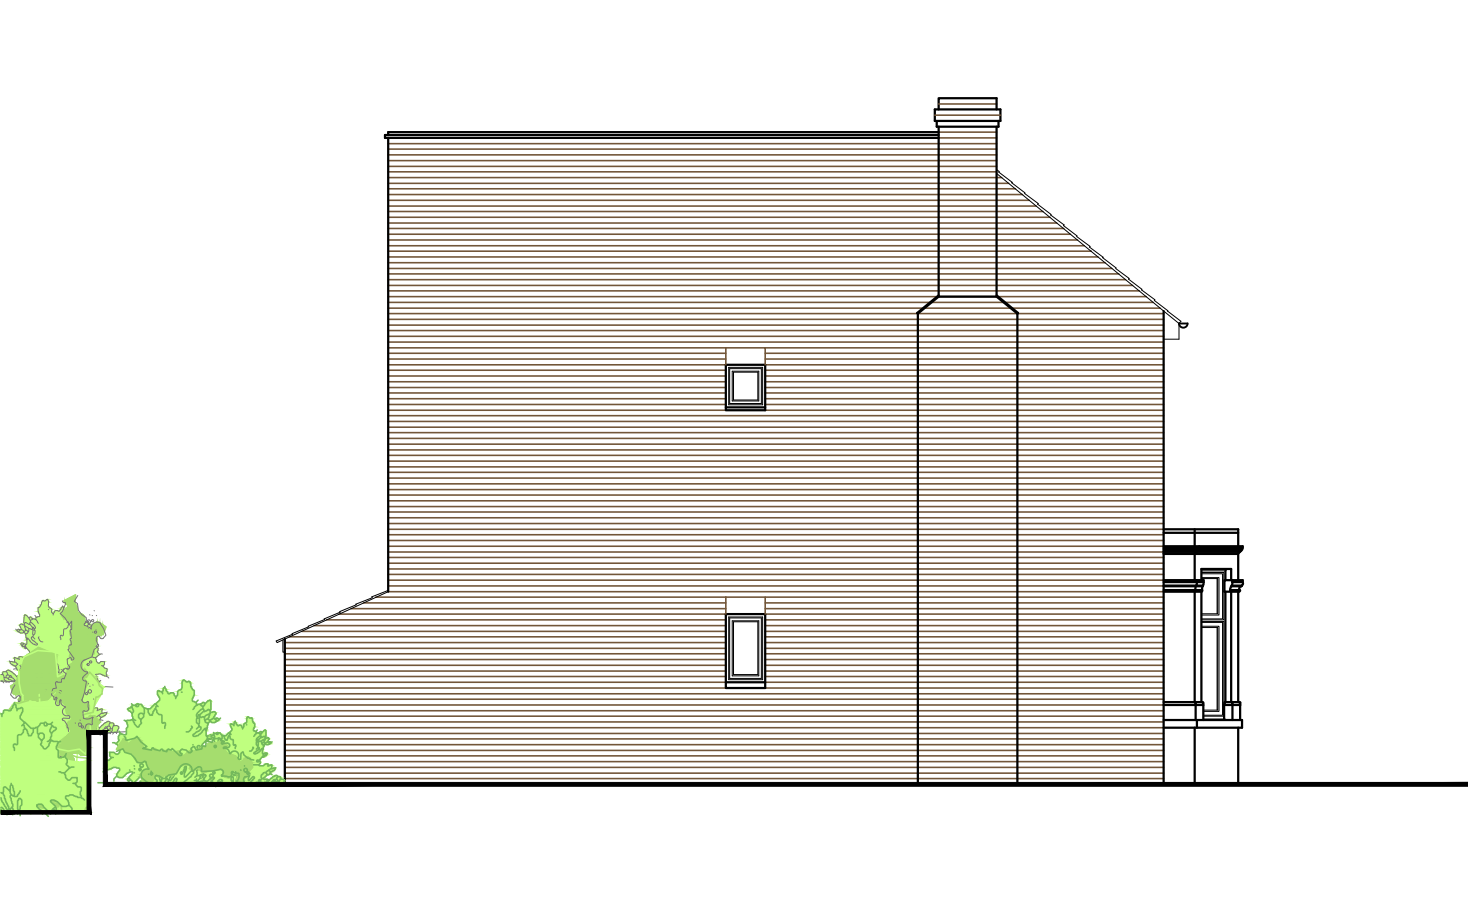

SIDE ELEVATION
(West) 1.100



REAR ELEVATION
(North) 1.100

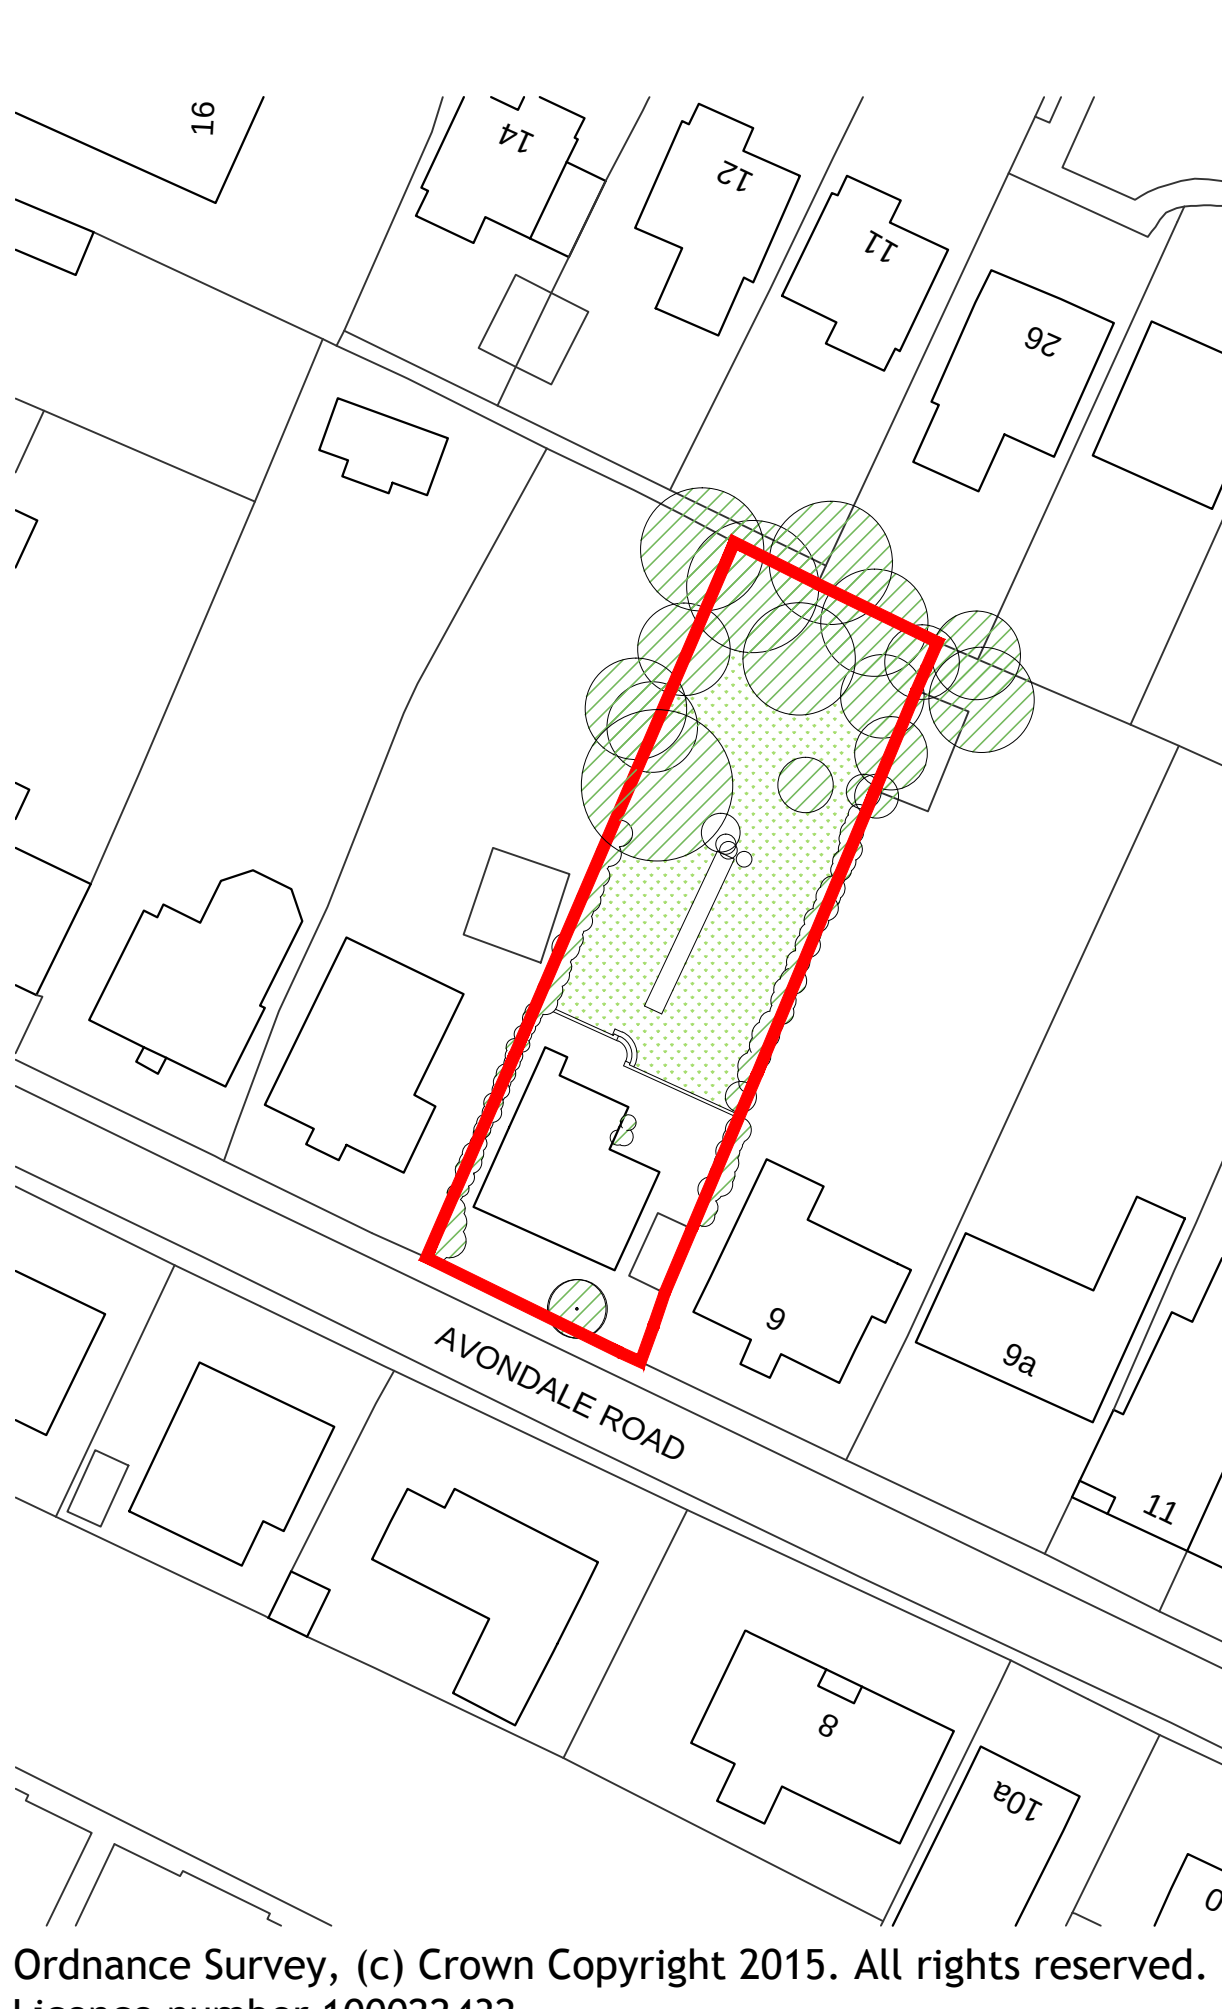 

Ordnance Survey, (c) Crown Copyright 2015. All rights reserved.
Licence number 100022432

BLOCK PLAN
1.500

REV	DATE	AMENDMENT	DRAWN
hd architects			
Helyer Davies Architects Ltd 1 The Old Flour Mill, Emsworth, PO10 7BT 01243 370 715 www.hdarchitects.co.uk mail@hdarchitects.co.uk			
CLIENT Mr A Cook			
PROJECT 7 Avondale Road Waterlooville Hampshire PO7 7ST			
DRAWING Existing		Plans Elevations Site Location Plan Block Plan	SCALE as noted @A1
DATE July 2015		DRAWN TW	
DRAWING NUMBER 14008-01		REVISION *	