




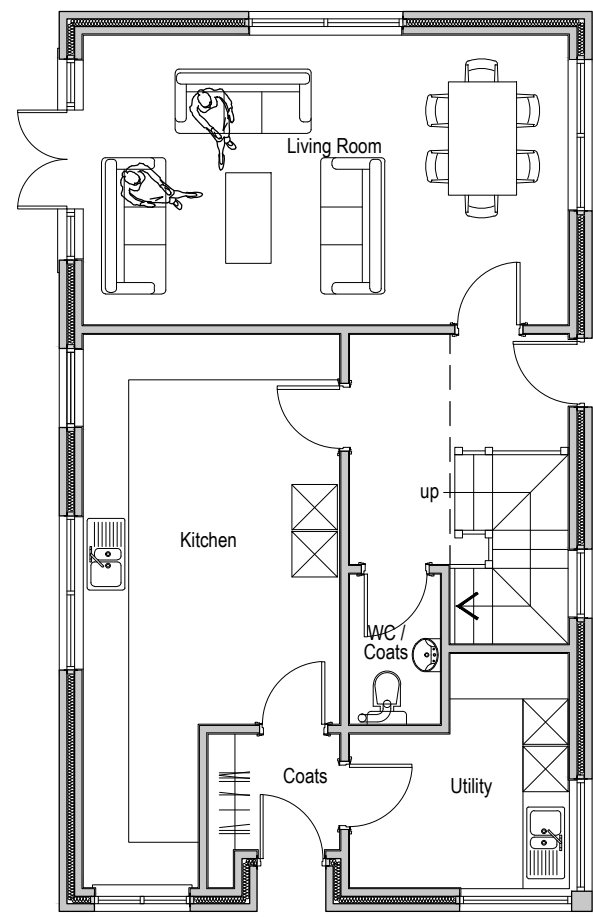



Ground Floor

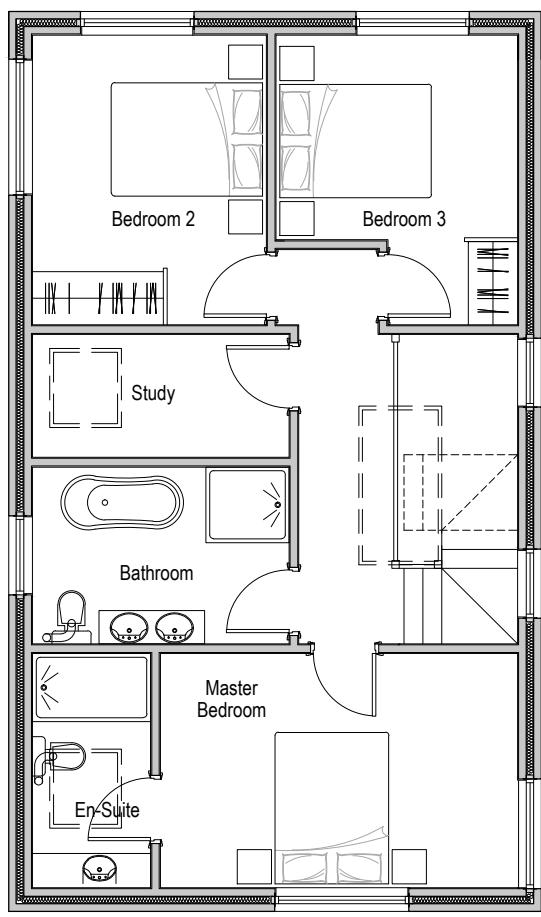


First Floor

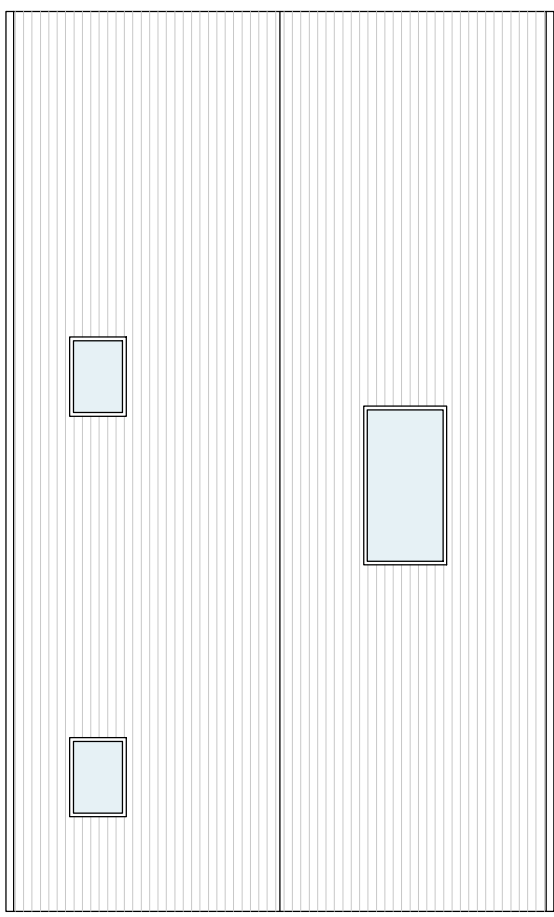


Roof Plan

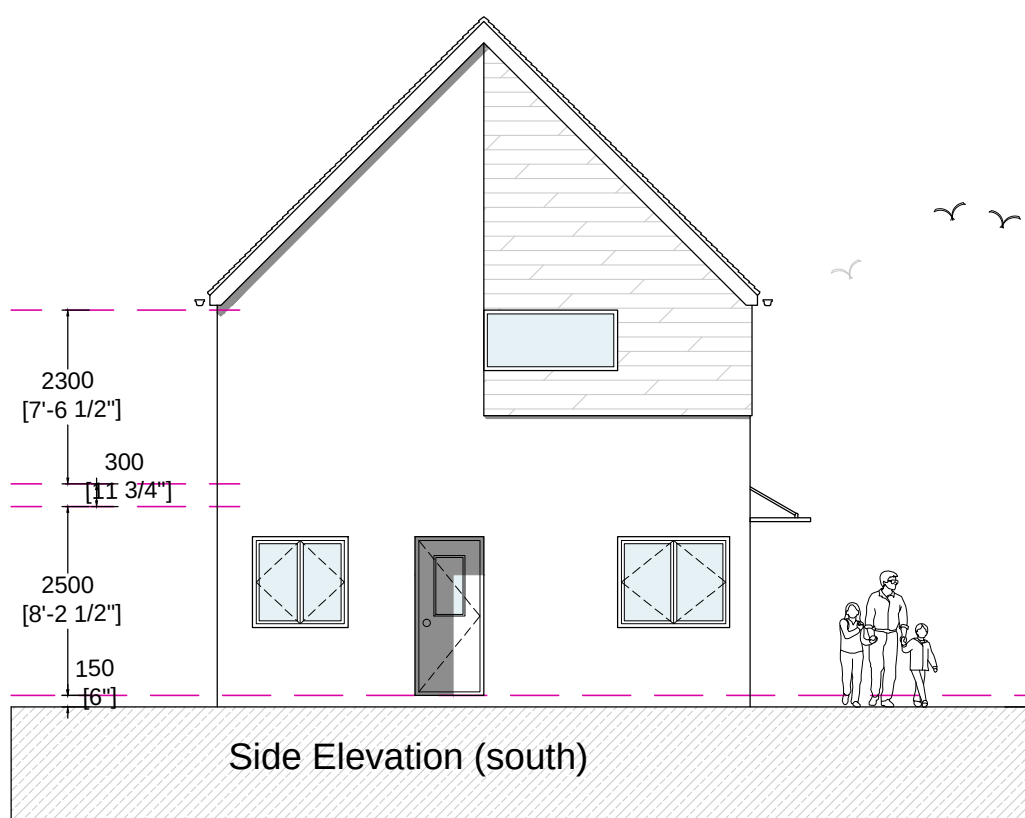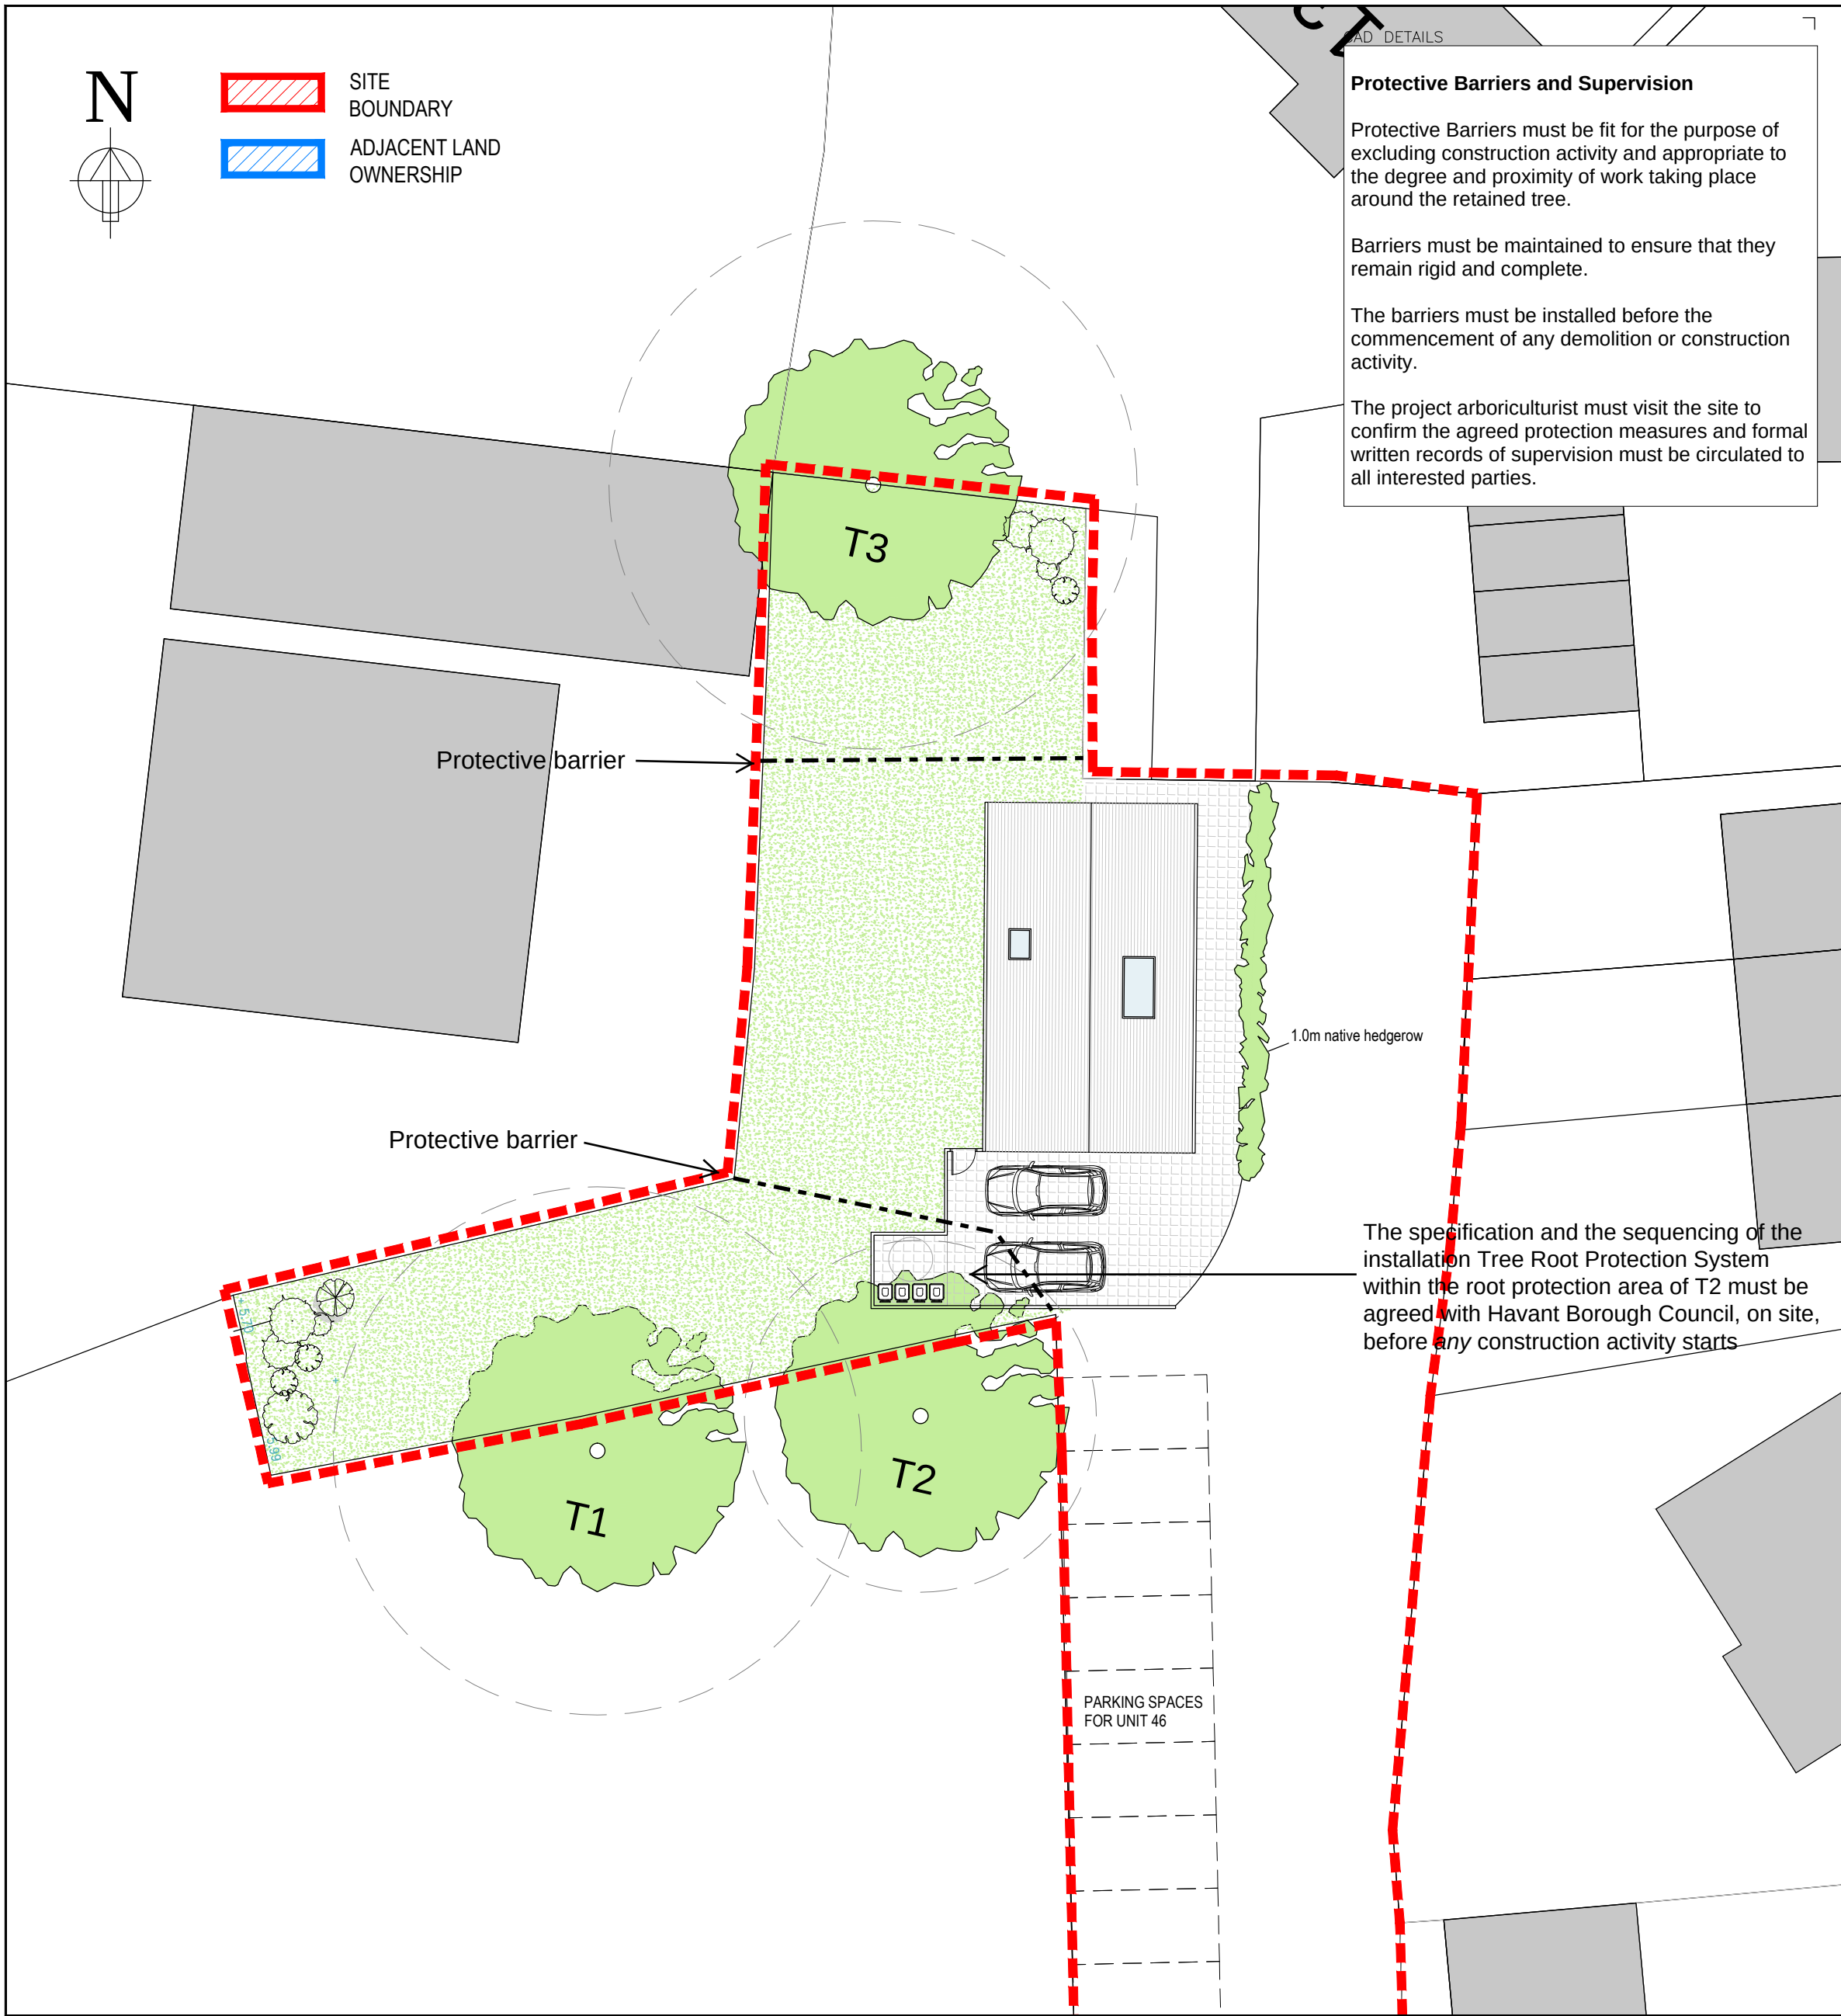


Side Elevation (south)

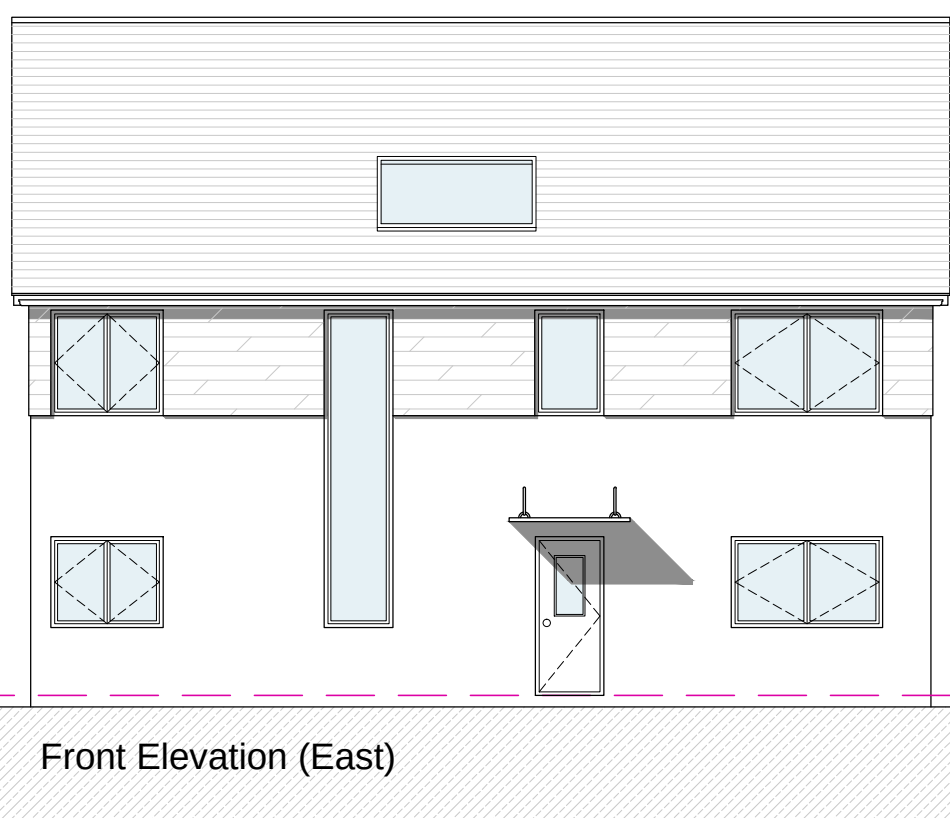

Front Elevation (East)

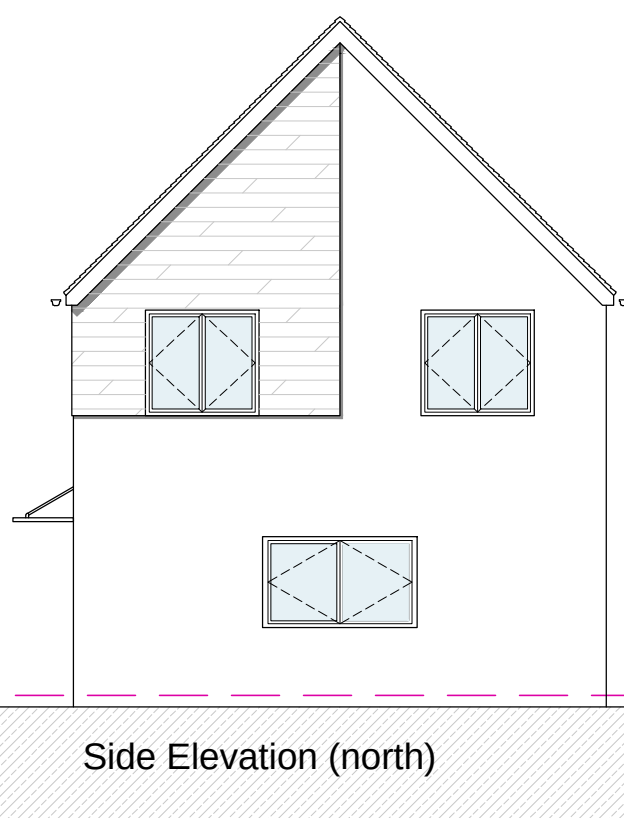

Side Elevation (north)

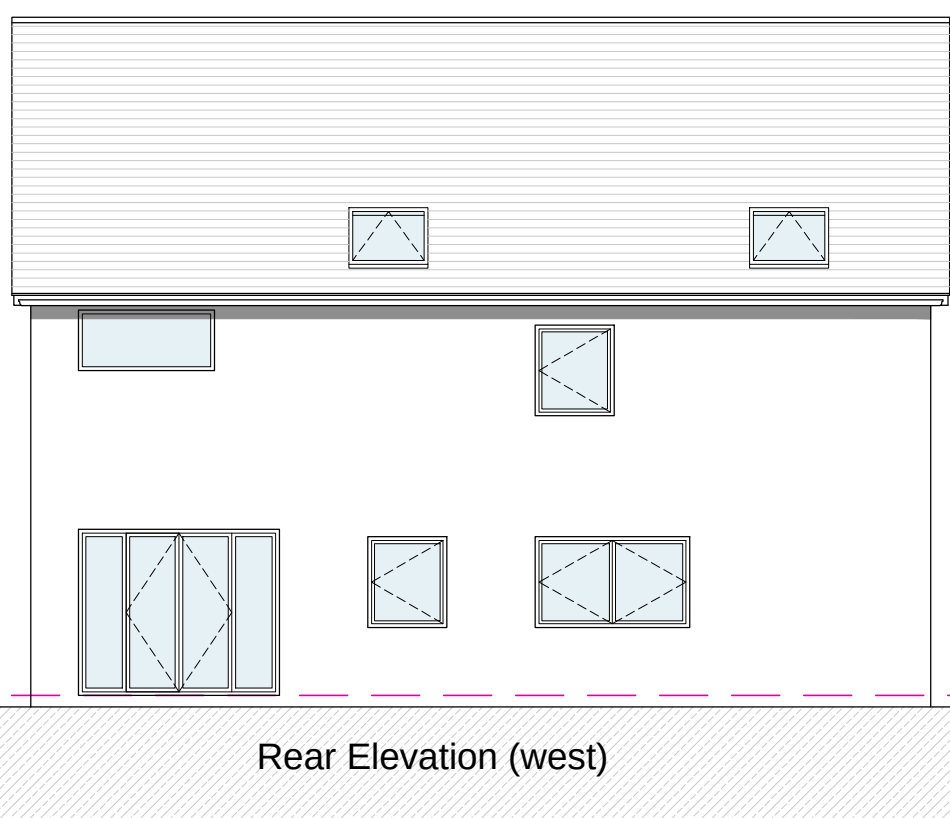

Rear Elevation (west)



CLIENT

Mrs. K. Snipe

PROJECT

52 Station Road
Hayling Island
P011 0EL

TITLE

Tree Protection Plan

STATUS

Planning

DATE

Feb. 2016

SCALE @ A1

1:100, 1:200

DRAWN BY

CB

REVIEWED BY

RM

DRAWING NUMBER

1297

P

002

01730 816336


07949 682974

info@boherarchitecture.com

www.boherarchitecture.com

Capron House, North Street

Midhurst, GU29 9DT

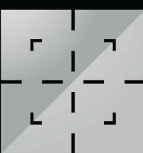

BOHER
ARCHITECTURE