



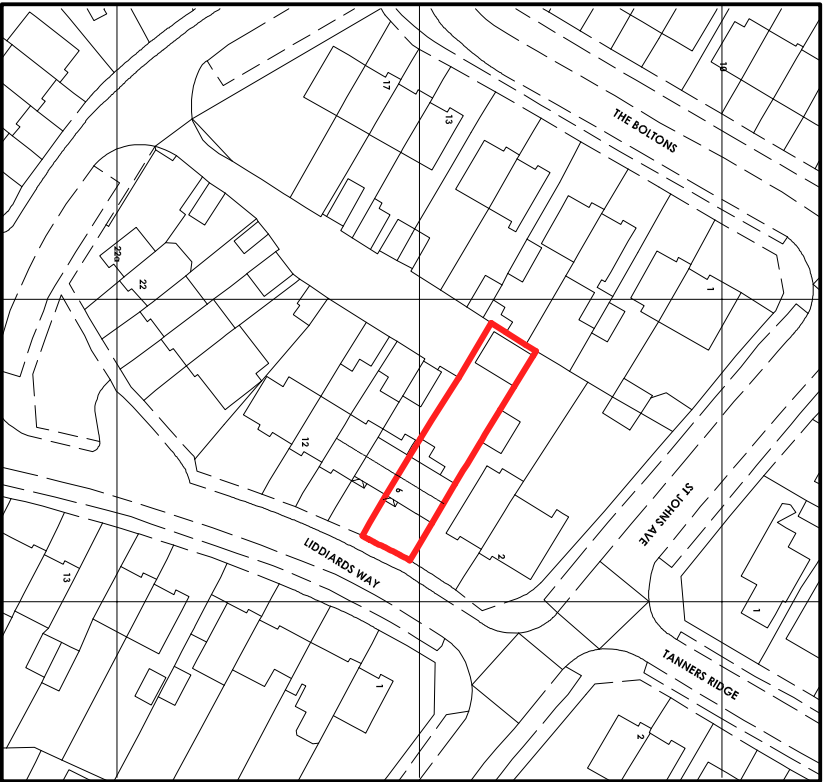


ordnance survey (c) crown copyright 2015. all rights reserved. licence number 100022432

LOCATION PLAN SCALE 1:1250

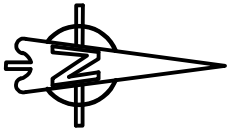

INDICATIVE

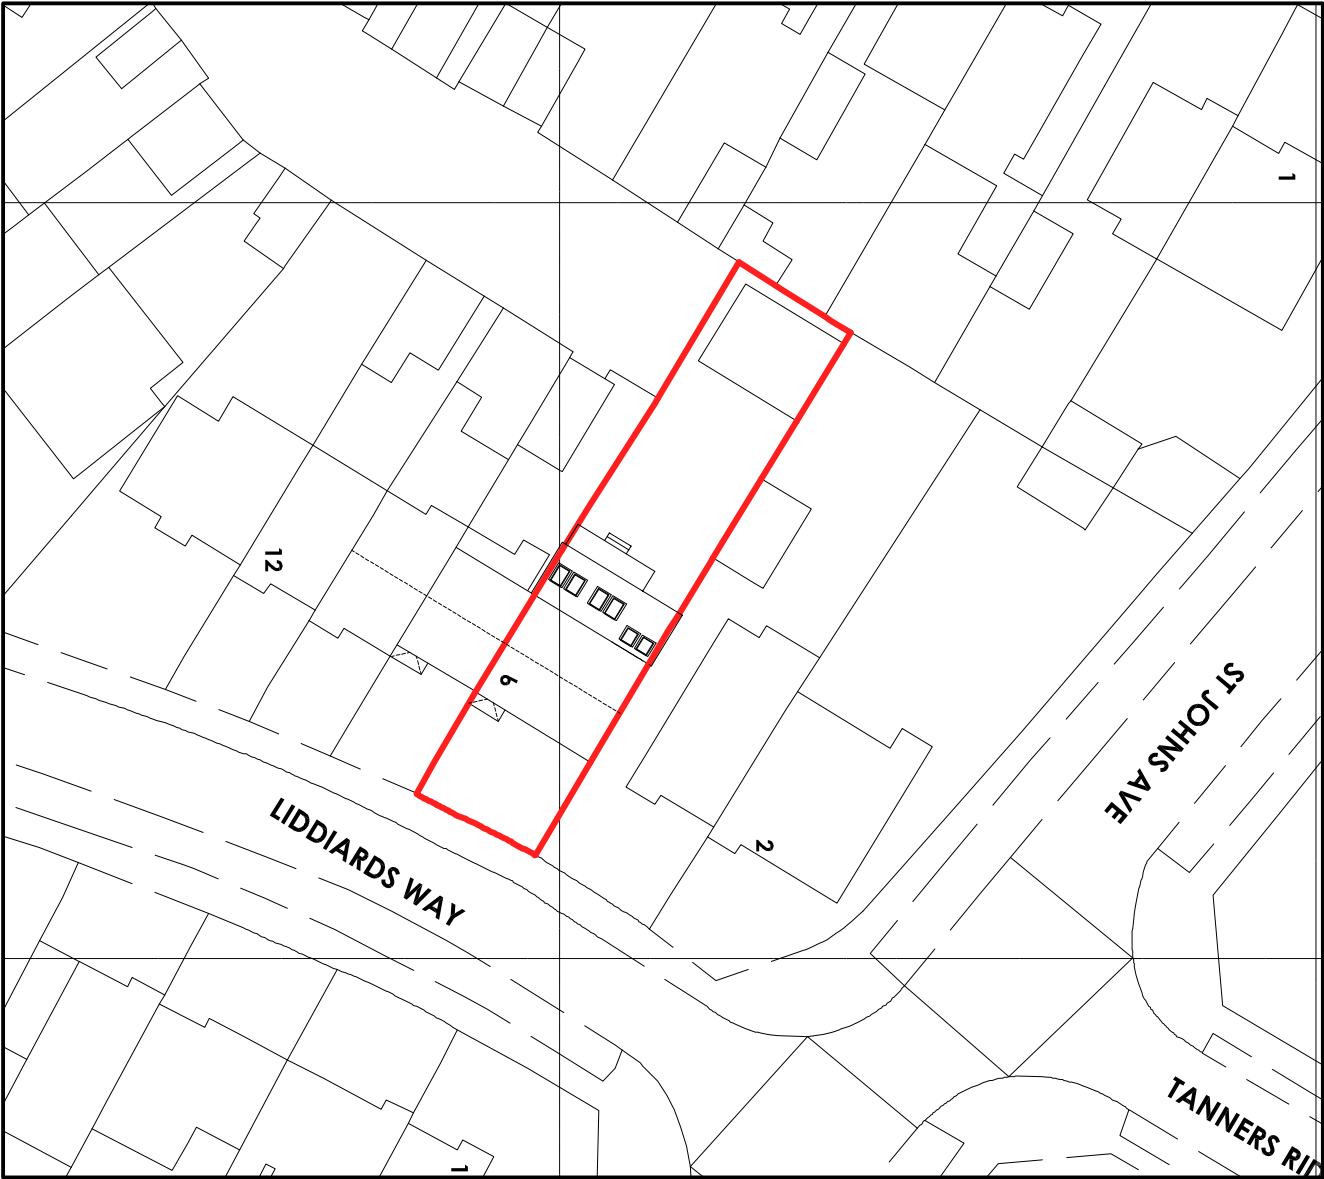

ordnance survey (c) crown copyright 2015. all rights reserved. licence number 100022432

SITE LAYOUT SCALE 1:500

revision

client
Mr & Mrs Smith

stage
planning

date
January 2015

scale
1:1250 / 500 @ A3

address
6 Liddards Way
Purbeck
Portsmouth
PO7 5GW

drawing no.
16/01/05
drawing
site plans



CMC DESIGN architectural services

like studio 22 Market Road
Higfield, Southampton, SO17 1HY
t 0768 997654
e studio@cmc-design.co.uk
w www.cmc-design.co.uk