
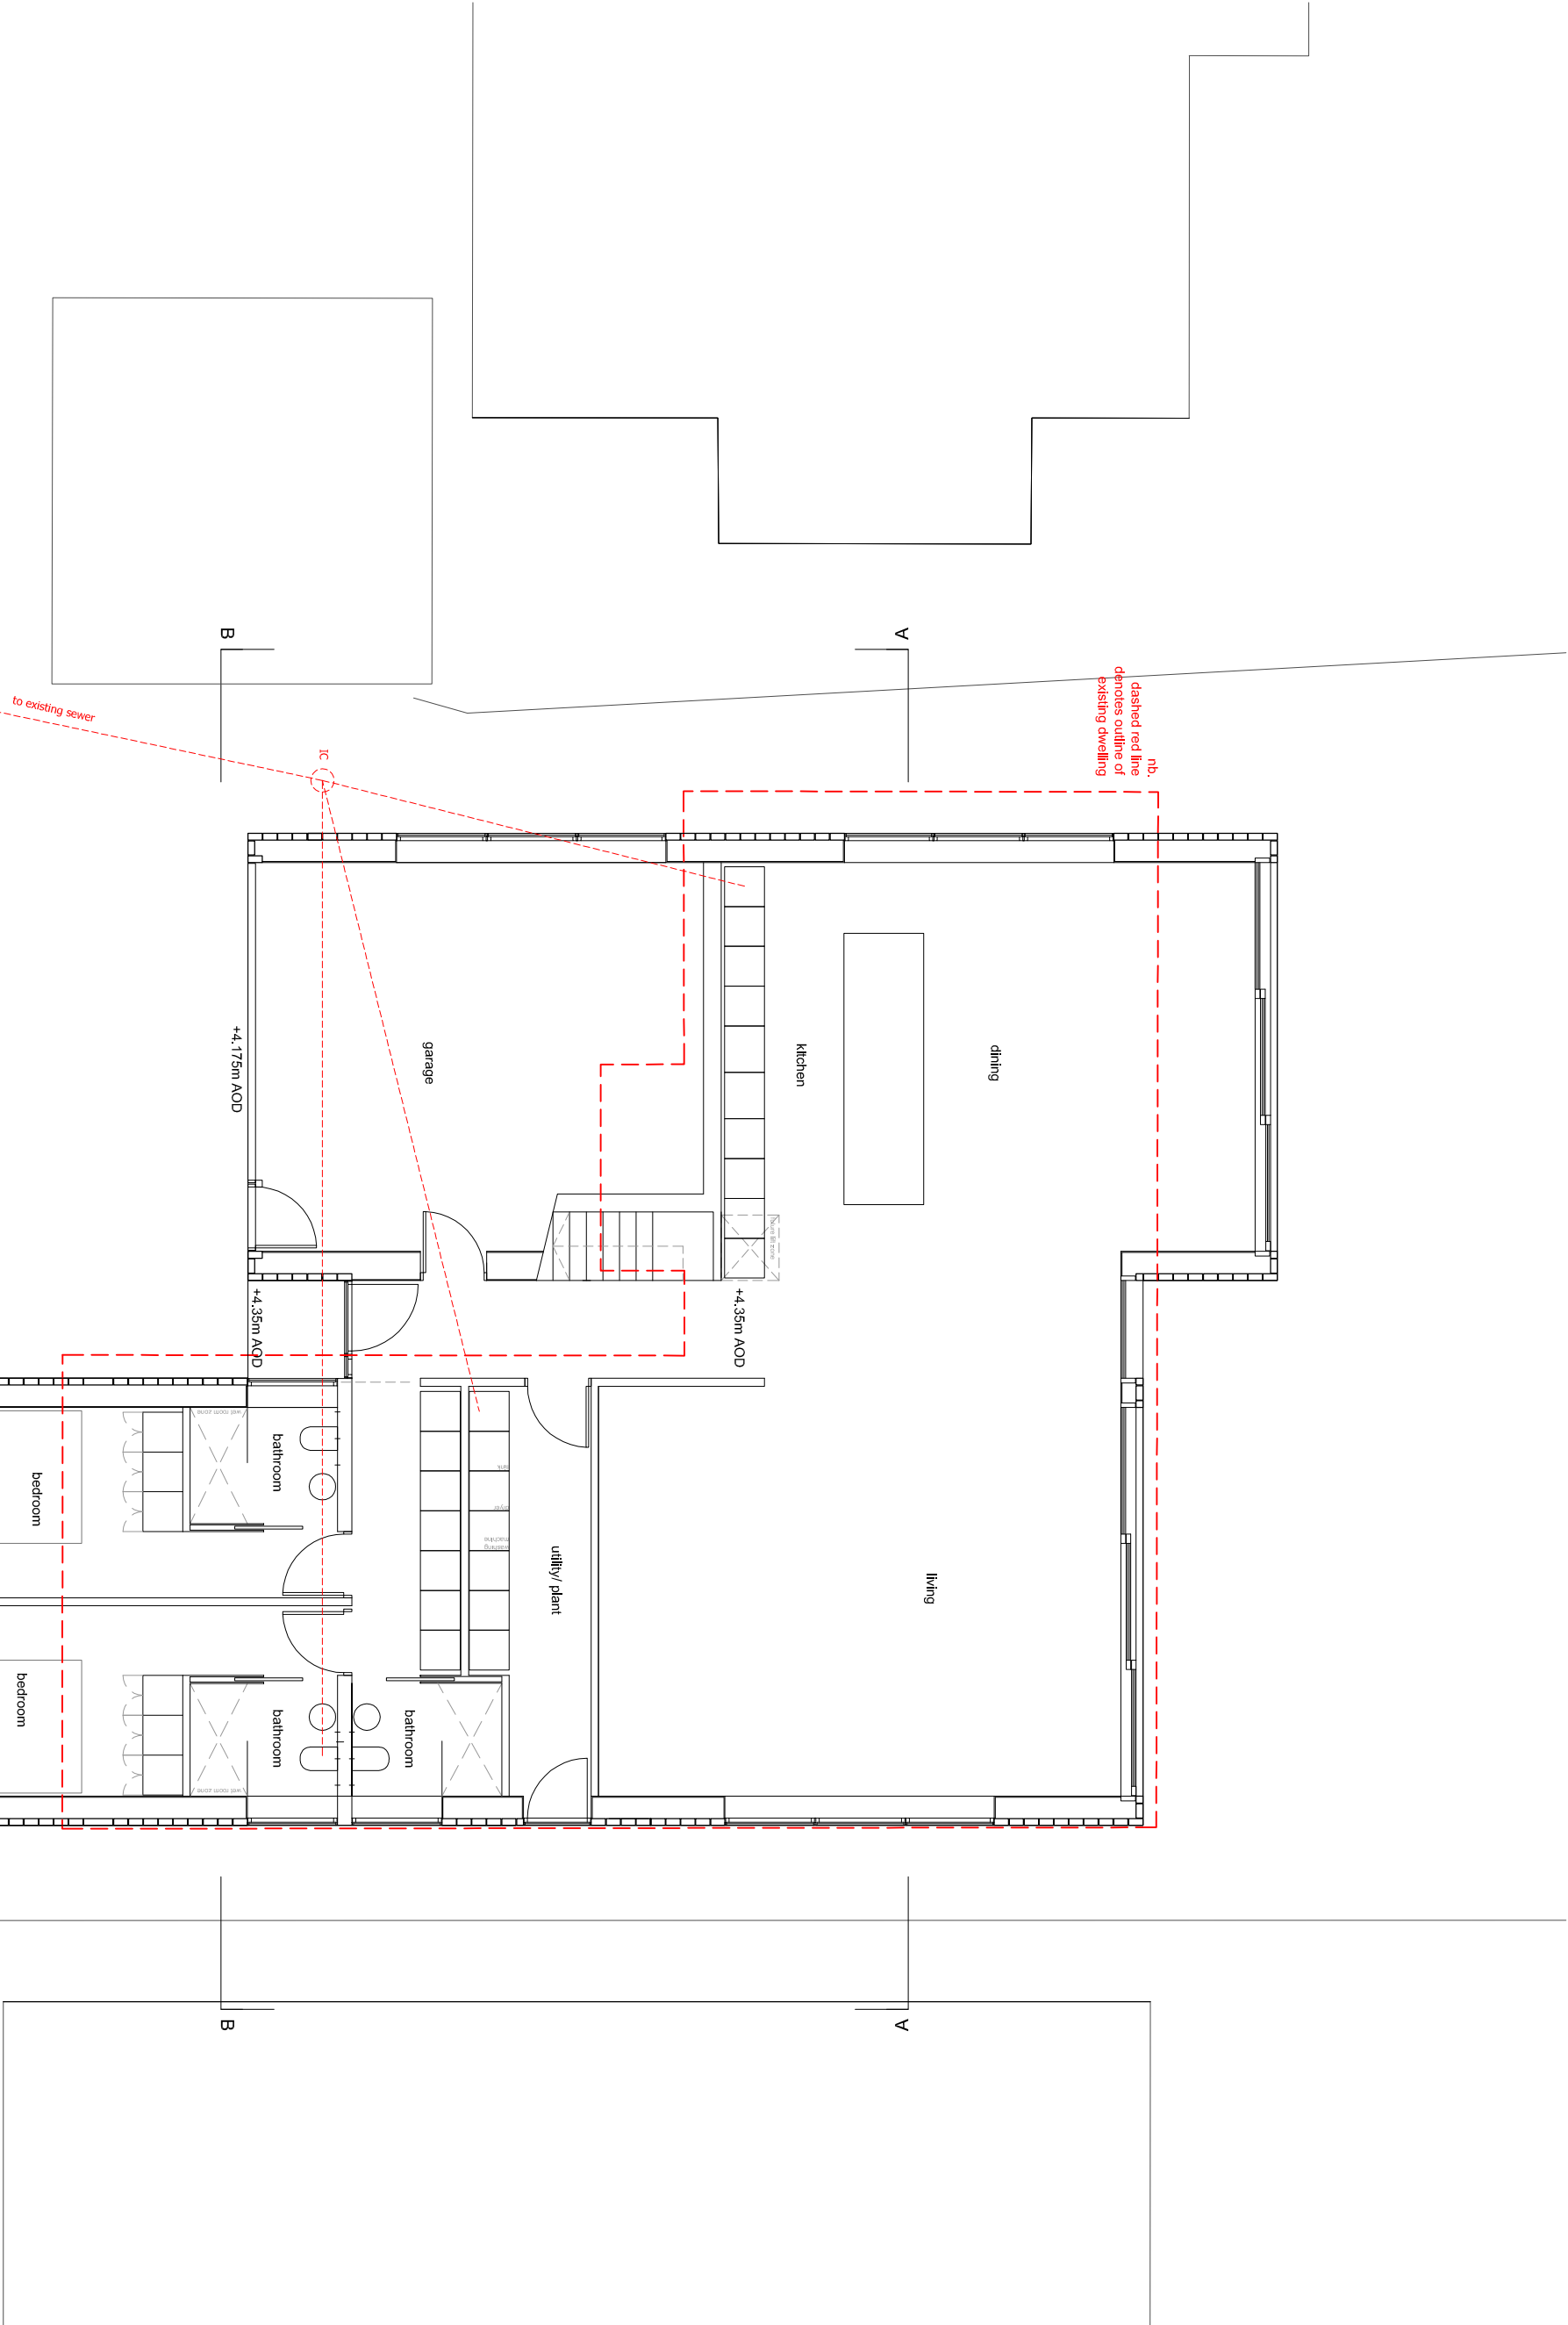


These drawings are for planning purposes only and are not
issued for construction

Scale in Metres
0 1 2 3 4 5

 

MELOYARCHITECTS
14 Winchelp Place Brighton E Sussex BN2 9XF
t +44 (0)1273 311165
f +44 (0)1273 371165
w www.meloy.co.uk
e info@meloy.co.uk

revision -

project
3 Swans Walk

client

Hugh and Tina Stallard

drawing title

Ground Floor Plan

drawing number

0133/PA/201

date

05.05.15

scale

1:100@A3

purpose

ISSUED FOR PLANNING

revision

© Copyright reserved

GROUND FLOOR PLAN