



PLEASE NOTE:-
Figured dimensions to take preference to scaled dimensions. The contractor is responsible for checking all figured dimensions against actual dimensions on site prior to starting any work.

This drawing is the Copyright of the Architect and must not be reproduced without the Architects permission.

CONSTRUCTION STANDARDS
All work shown on this drawing must be carried out to conform with the relevant British Standards of Codes of Practice or any National or International standards applicable, then the higher standard shall apply.

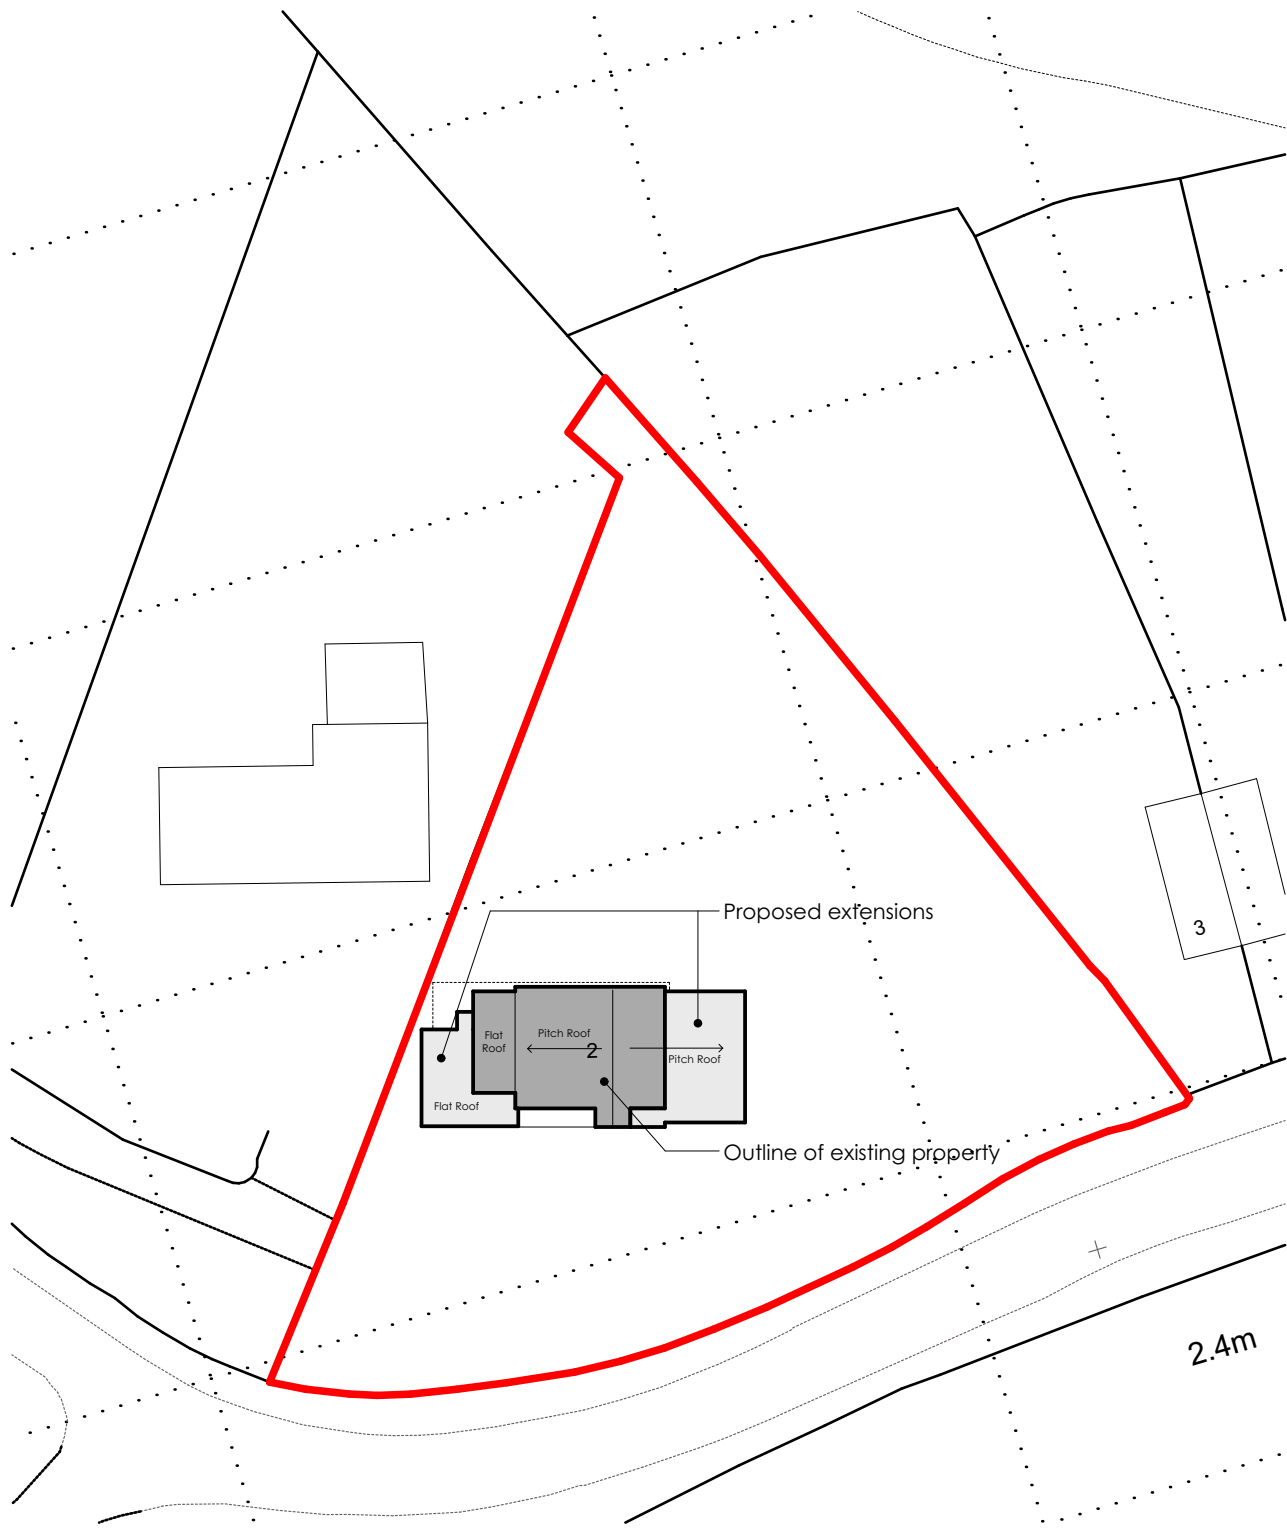

**Block Plan
1:500**

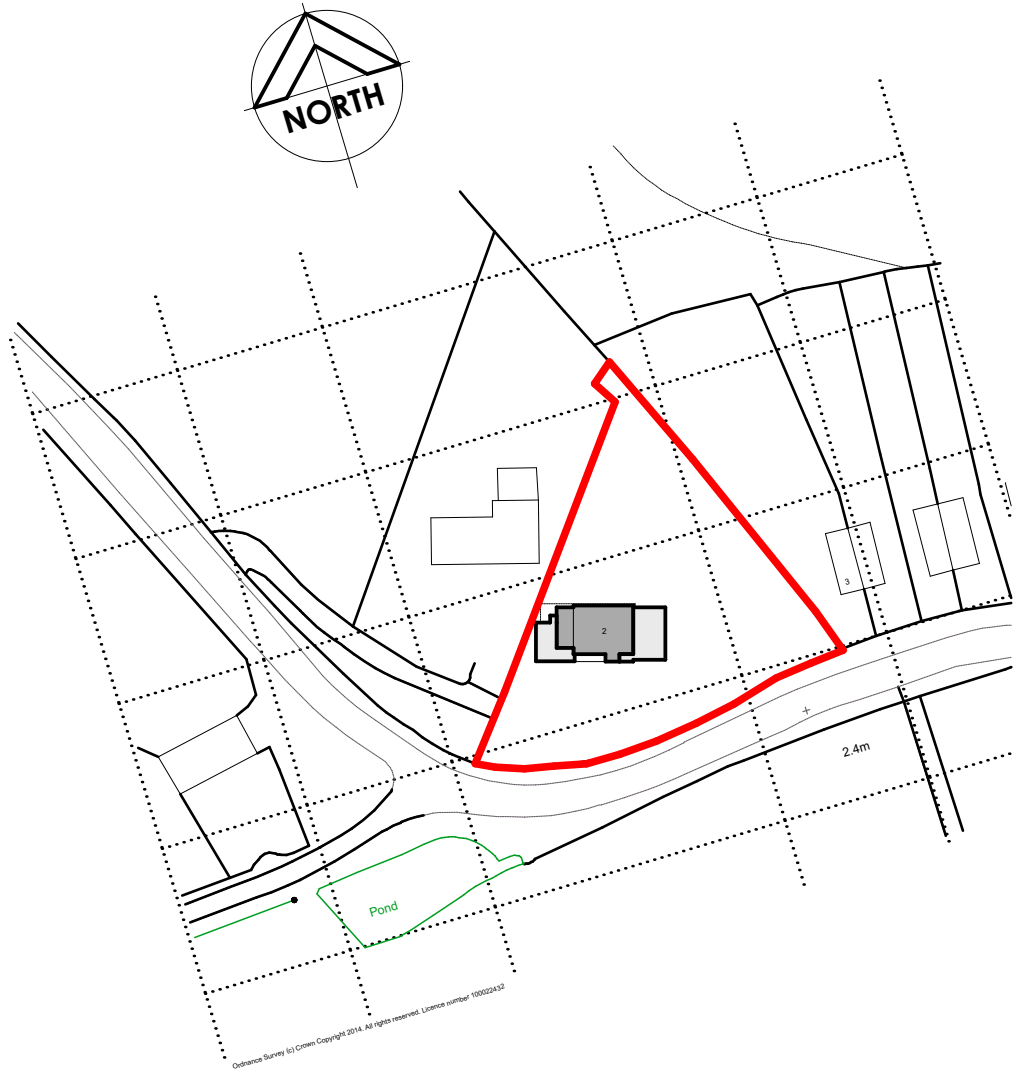

**Location Plan
1:1250**

B. Revised with new footprint 11/08/2015
A. Roof Plan shown on Block plan 19/11/2014



MTA ARCHITECTS LTD

The Boat House 1 Admiralty Cottages
Fort Road Gosport Hampshire PO12 2AP
Tel:- 023 9258 8699 Fax:- 023 925 20322
E-mail:- mtagos@aol.com
Web Site:- www.mtaarchitects.co.uk

Project
**Proposed Alterations & Extensions
to 2 Northney Road, Northney,
Hayling Island
Hampshire PO11 0ND
For
Mrs Kerry Dobbin**

Drawing Name
Location & Block Plans

Drawing Status
Planning Drawing

Drawn by
JMT

Date
Oct 2014

Drawing Scale
As shown @ A3 size

Layout ID
3373 /LP01B

Status
3373 /LP01B

Revision

Also at 52 Fore Street Brixham South Devon TQ5 8DZ
Tel:- 01803 851010