

45 PORTSDOWN HILL ROAD

45A PORTSDOWN HILL ROAD

47 PORTSDOWN HILL ROAD




BEDHAMPTON

PORTSDOWN HILL ROAD

PURBROOK

PROPOSED STREET SCENE (NORTH ELEVATION)

1 : 100

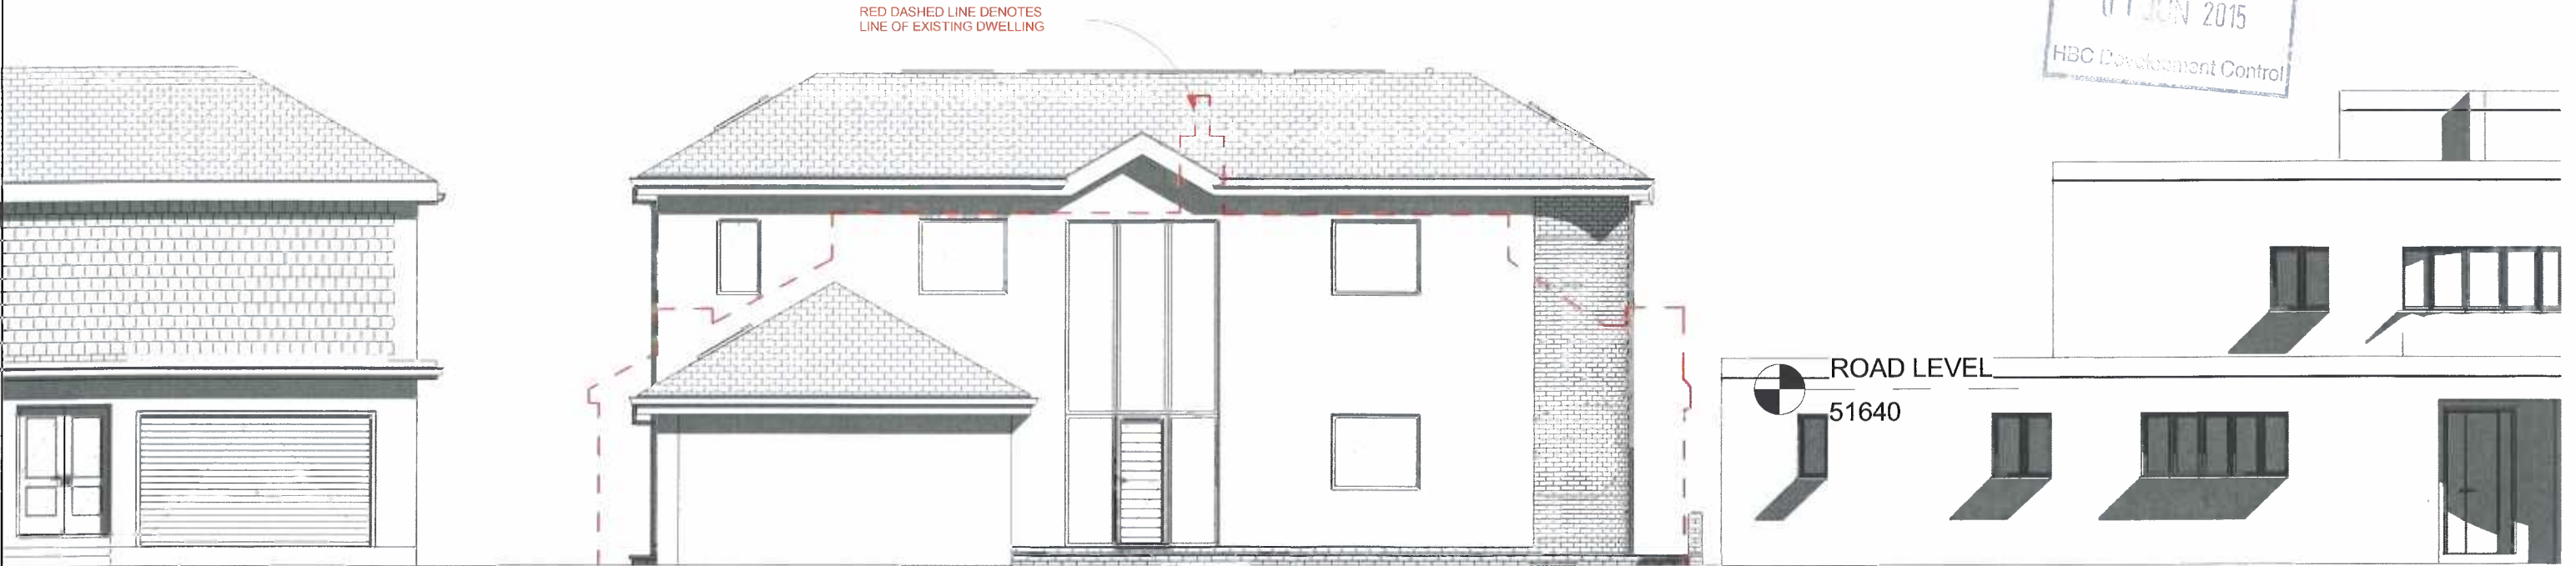

RED DASHED LINE DENOTES
LINE OF EXISTING DWELLING

ROAD LEVEL

51640

PROPOSED PROPERTY LINE (NORTH ELEVATION)

1 : 100



The Planning Service
Office, 135 North Lane
Clanfield, Waterlooville
Hampshire PO8 0RL

T: 023 92 597364
F: 0845 519 1103
E: info@theplanningservice.co.uk

All dimensions to be checked on site and not to be scaled from drawings.
The contractor to ensure the works are inspected and completed to the satisfaction of the Local Authority.
These drawings have been produced for planning approval purposes only and should not be used for any other purpose. Compliance with building regulations is not to be assumed.
© These plans remain the copyright of the Planning Service and must not be copied or reproduced in any way without written permission, with the exception of Local Authorities for planning purposes.

Jian Zhong Deng
45a Portsdown Hill Road
Havant PO93JU

PROPOSED STREET SCENE

Project number	155.1 v1.9	P010	Scale 100% @ A3	1 : 100
Date	08/04/2015			
Drawn by	JJ			
Status	Planning			