



East Elevation

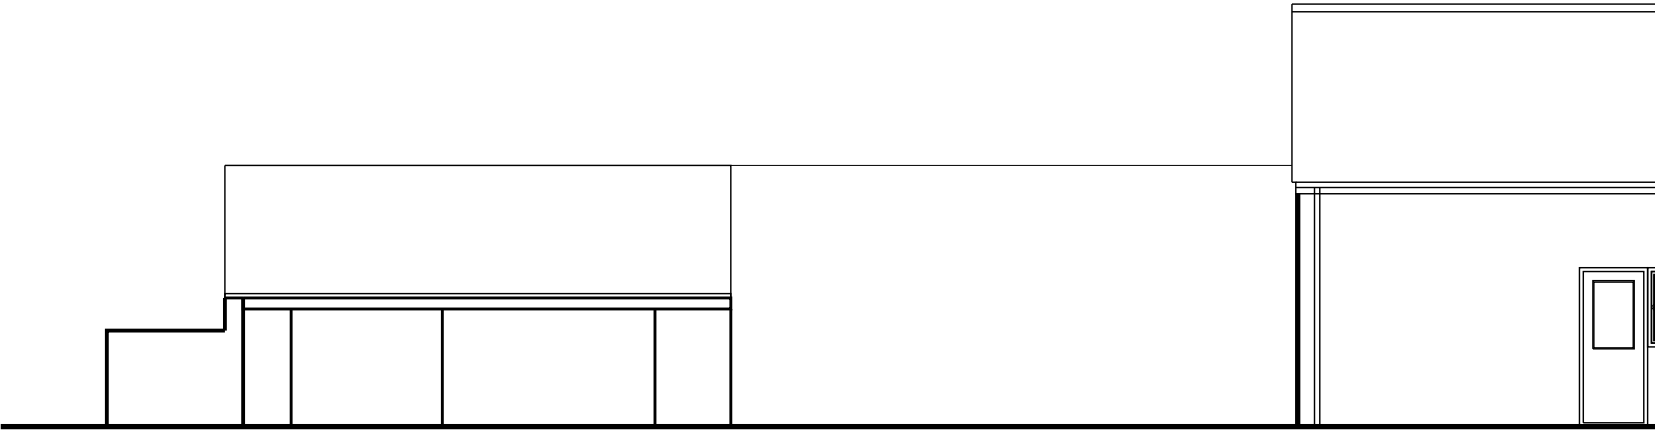

North Elevation

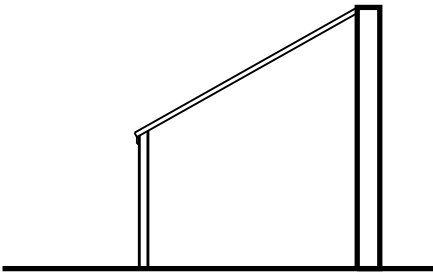

West Elevation


NOTES:

Dimensions to be checked on site before commencing work.
Any discrepancies shall be reported to the architect immediately.

Do not scale from these drawings except for planning purposes.
Use figured dimensions only.

Where applicable this drawing is to be read in conjunction with other consultants' drawings.

This drawing is the copyright of hda projects ltd.

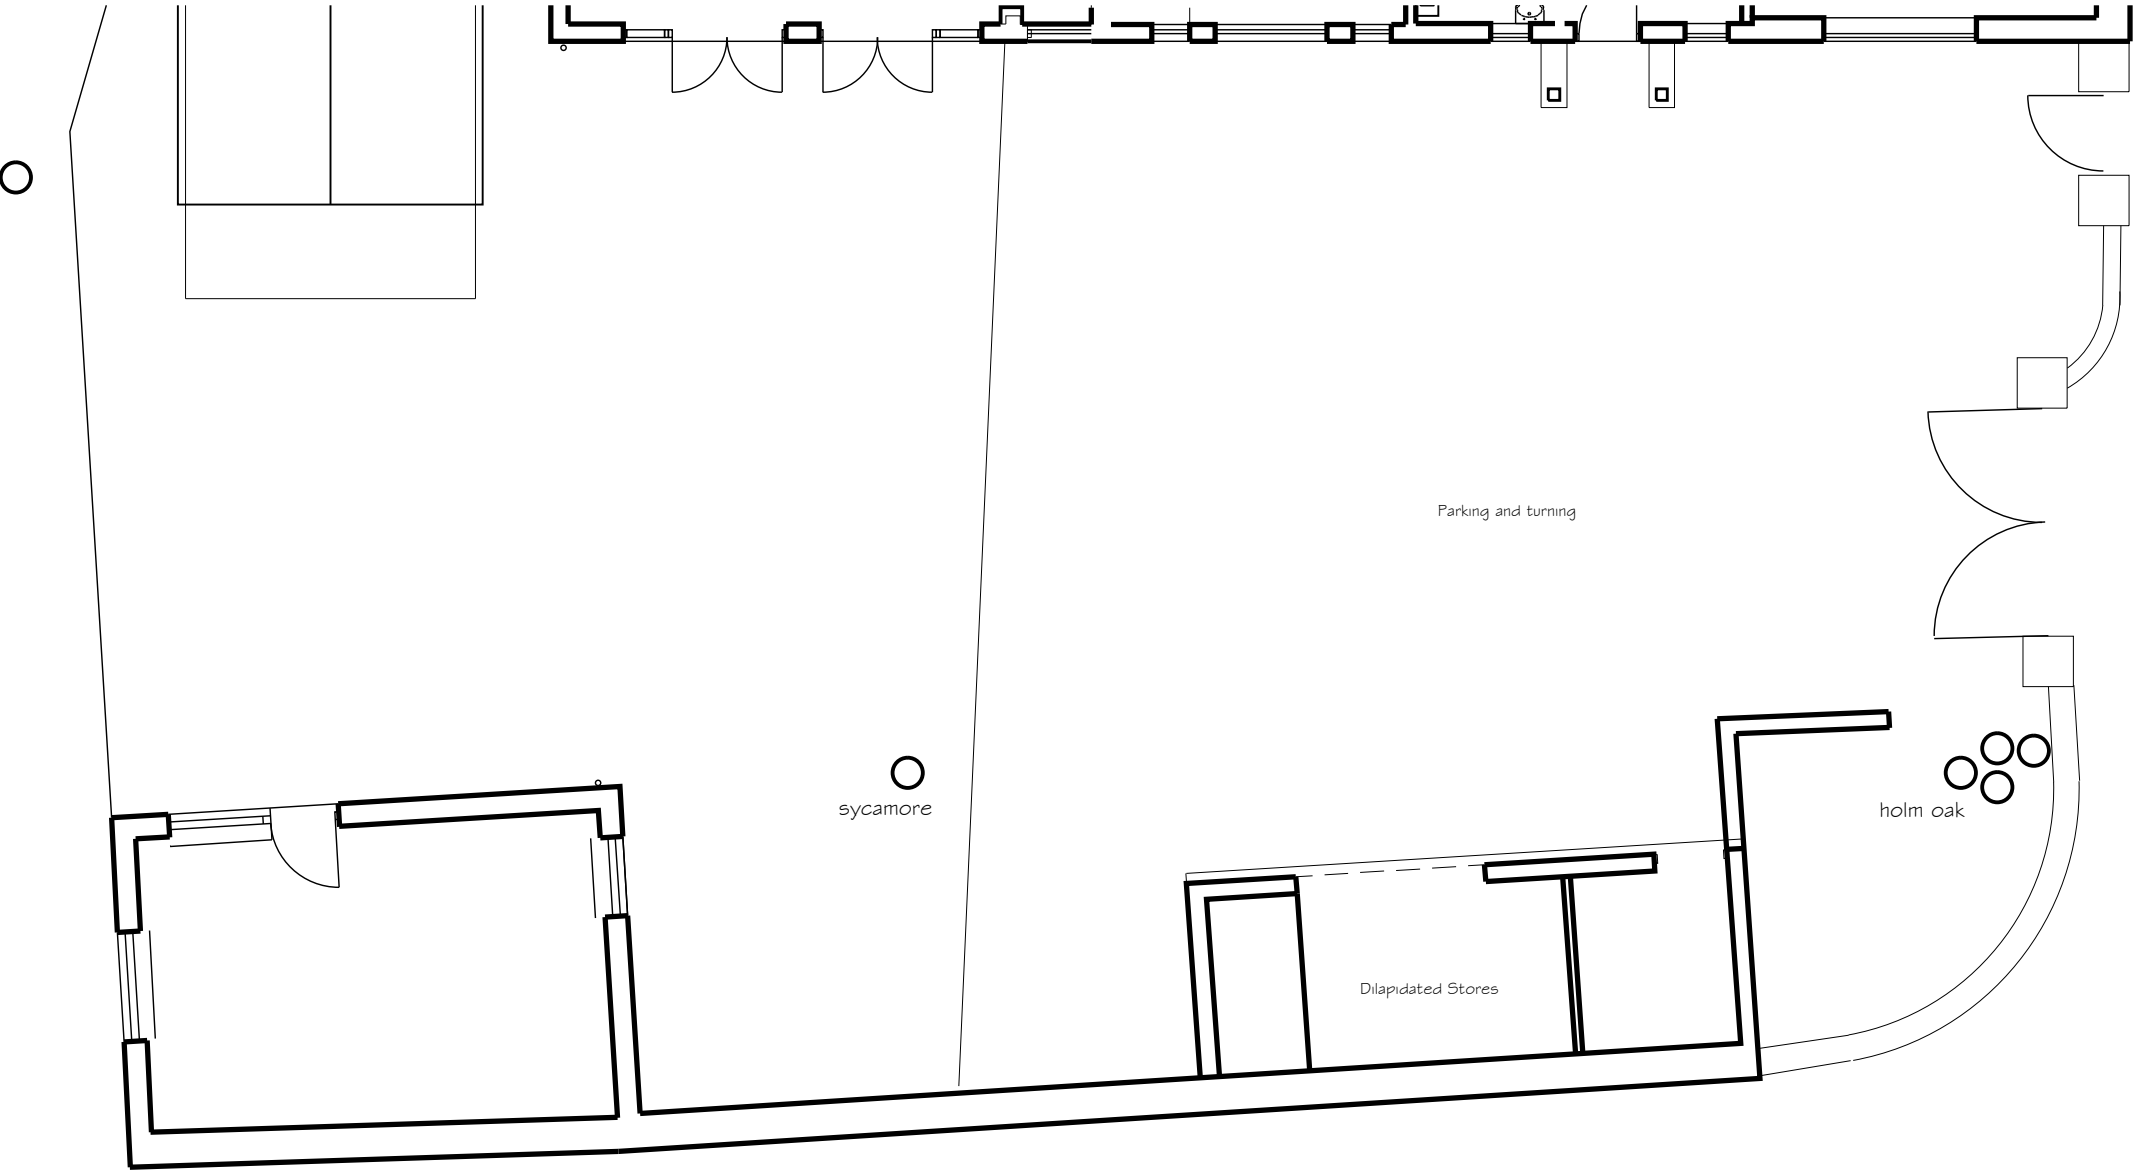

Plan as Existing

Rev	Date	Amendment
-----	------	-----------

hda projects

6 The Old Flour Mill - Queen Street -
Emsworth - - Hampshire - PO10 7BT -
Tel: +44 (0) 1243 373855 Mob: 07881287017
e-mail: hda@projects@talktalk.net

For
Mr+Mrs C Dodd

Project
Hall Place Cottage
South Street
Havant
PO9 1DA

Title
Proposed Car Port
Store as Existing

Date	Drawn	Scale	Checked
Feb 2015	wtm	1 : 100 @ A3	
Job Number	Prefix	Drawing Number	Revision
1504	P	02	