



NOTE : THIS DRAWING IS NOT A SPECIFICATION OF WORK AND IS ONLY FOR THE PURPOSE OF GAINING TOWN PLANNING AND BUILDING REGULATION APPROVALS.
ALL DETAILS/DIMENSIONS MUST BE CHECKED ON SITE BEFORE COMMENCEMENT OF WORK BY CONTRACTOR

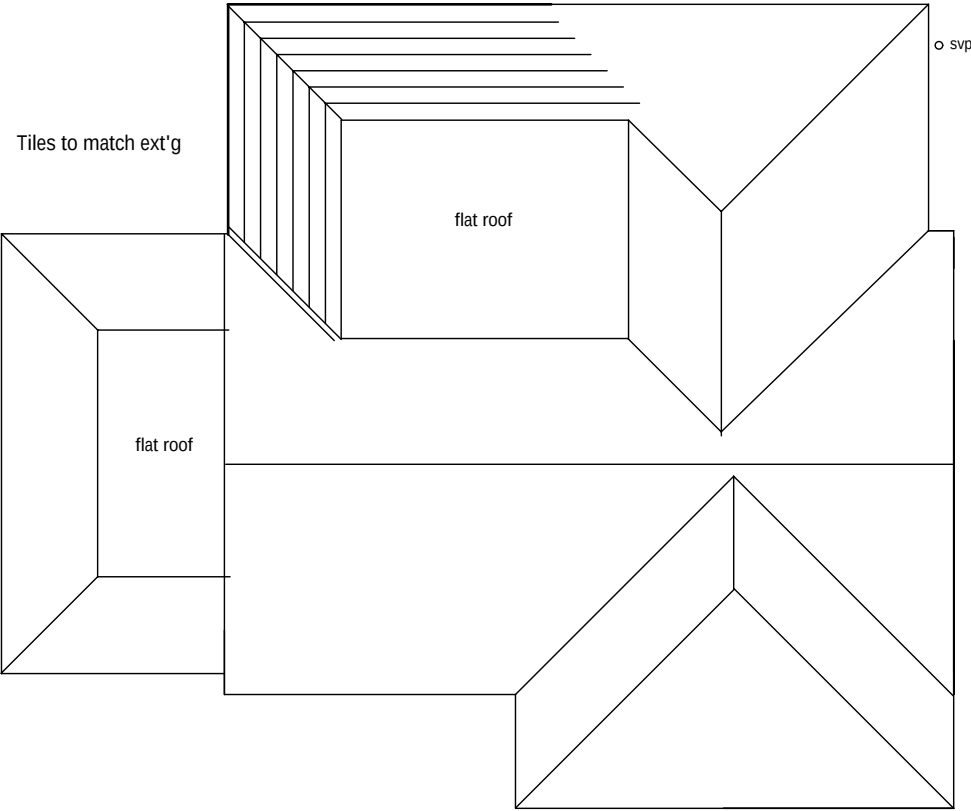

Prop. Roof Plan 1 : 100

 

Scale 1 : 100

Proposed First Floor Rear Extension

For:- Mr & Mrs S. NKire

3 Charlesworth Drive, Waterlooville, Hants. PO7 6AS

Scale : 1 : 100 @ A4

Drawing No. 220216PL2