




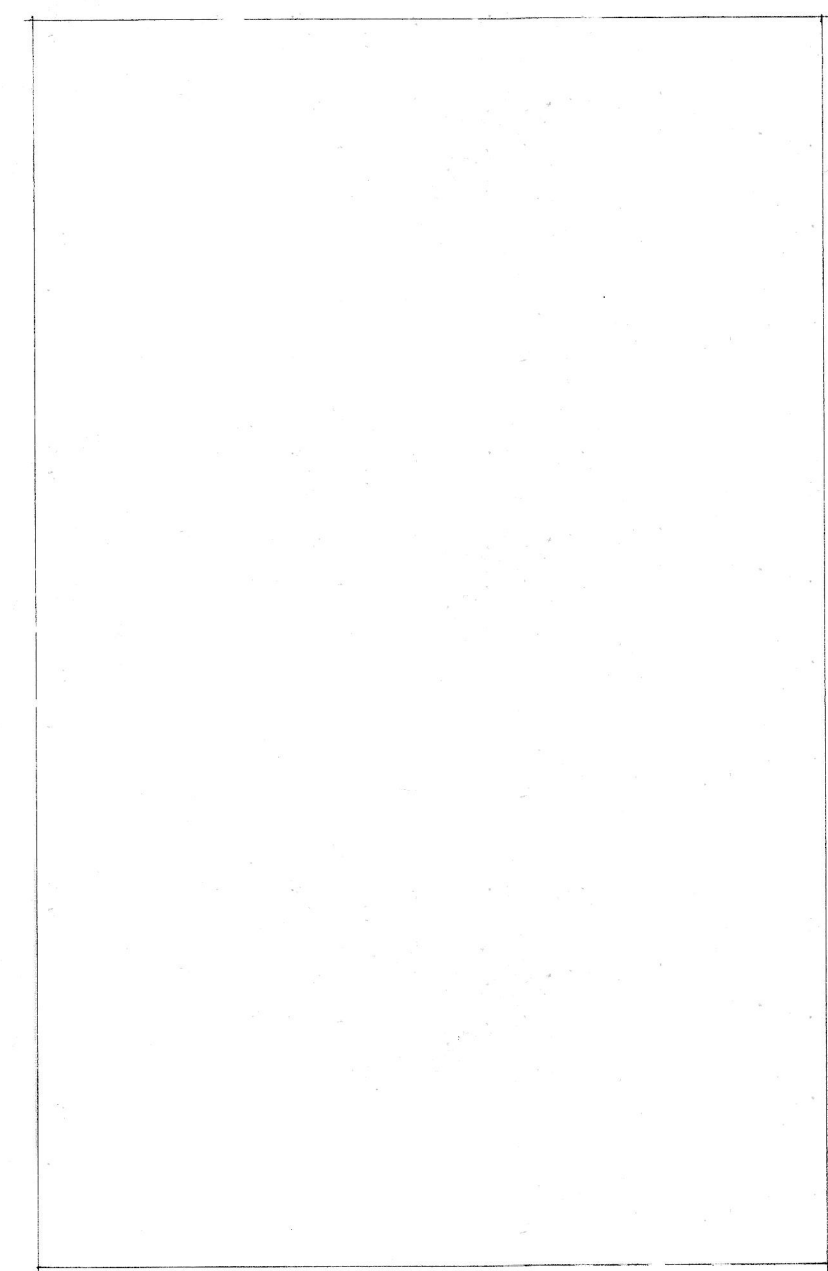


existing office

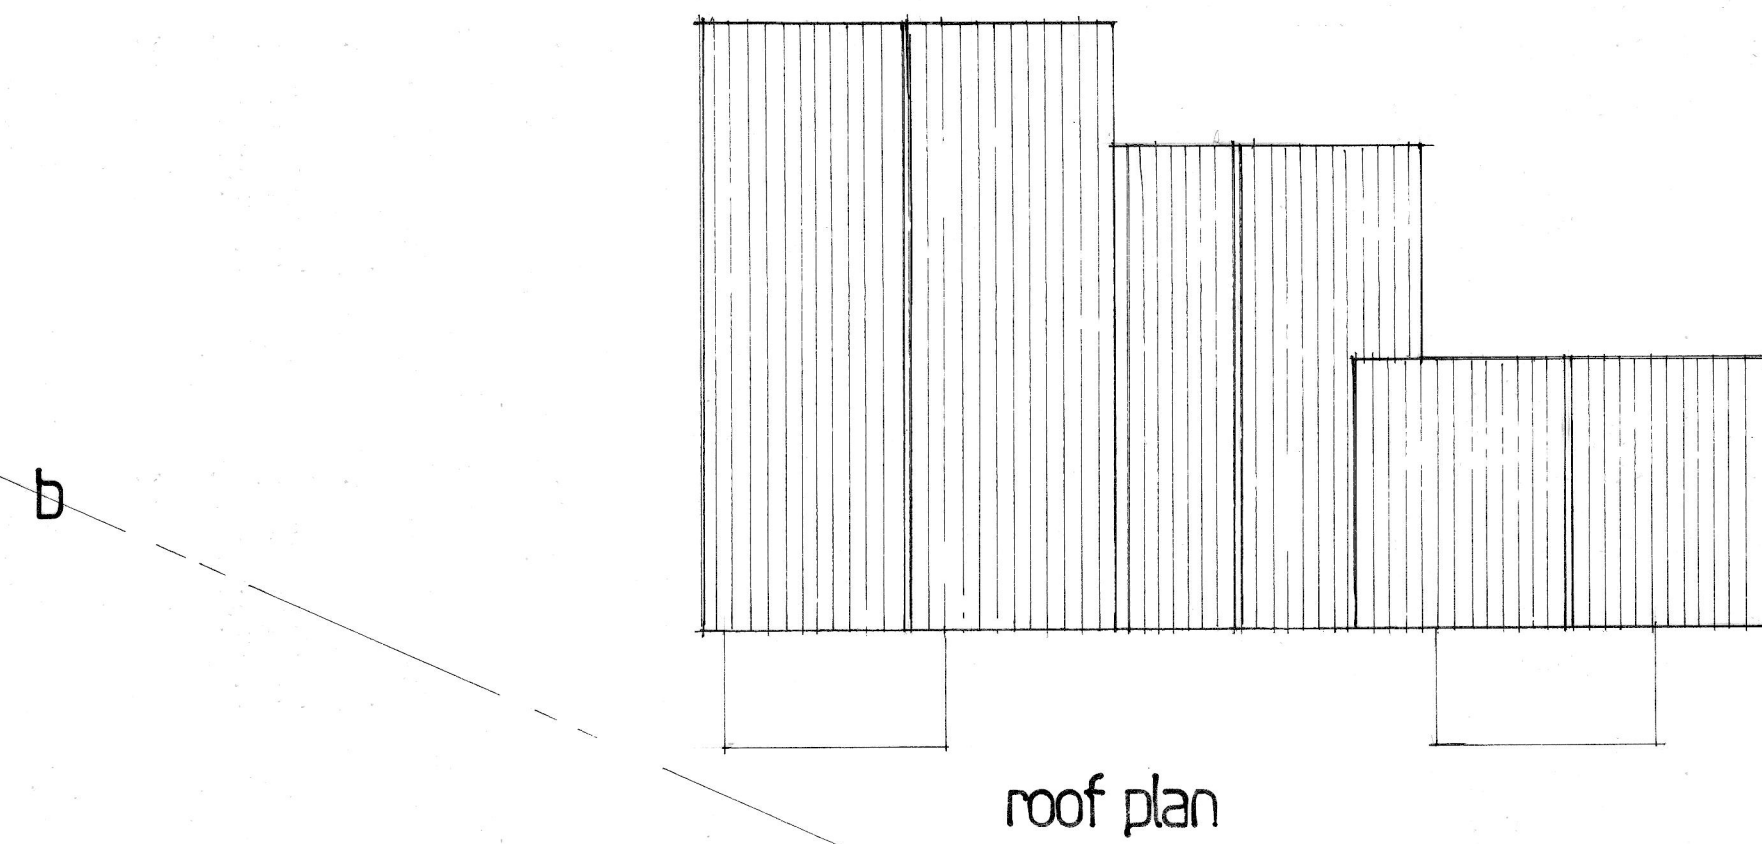


roof plan

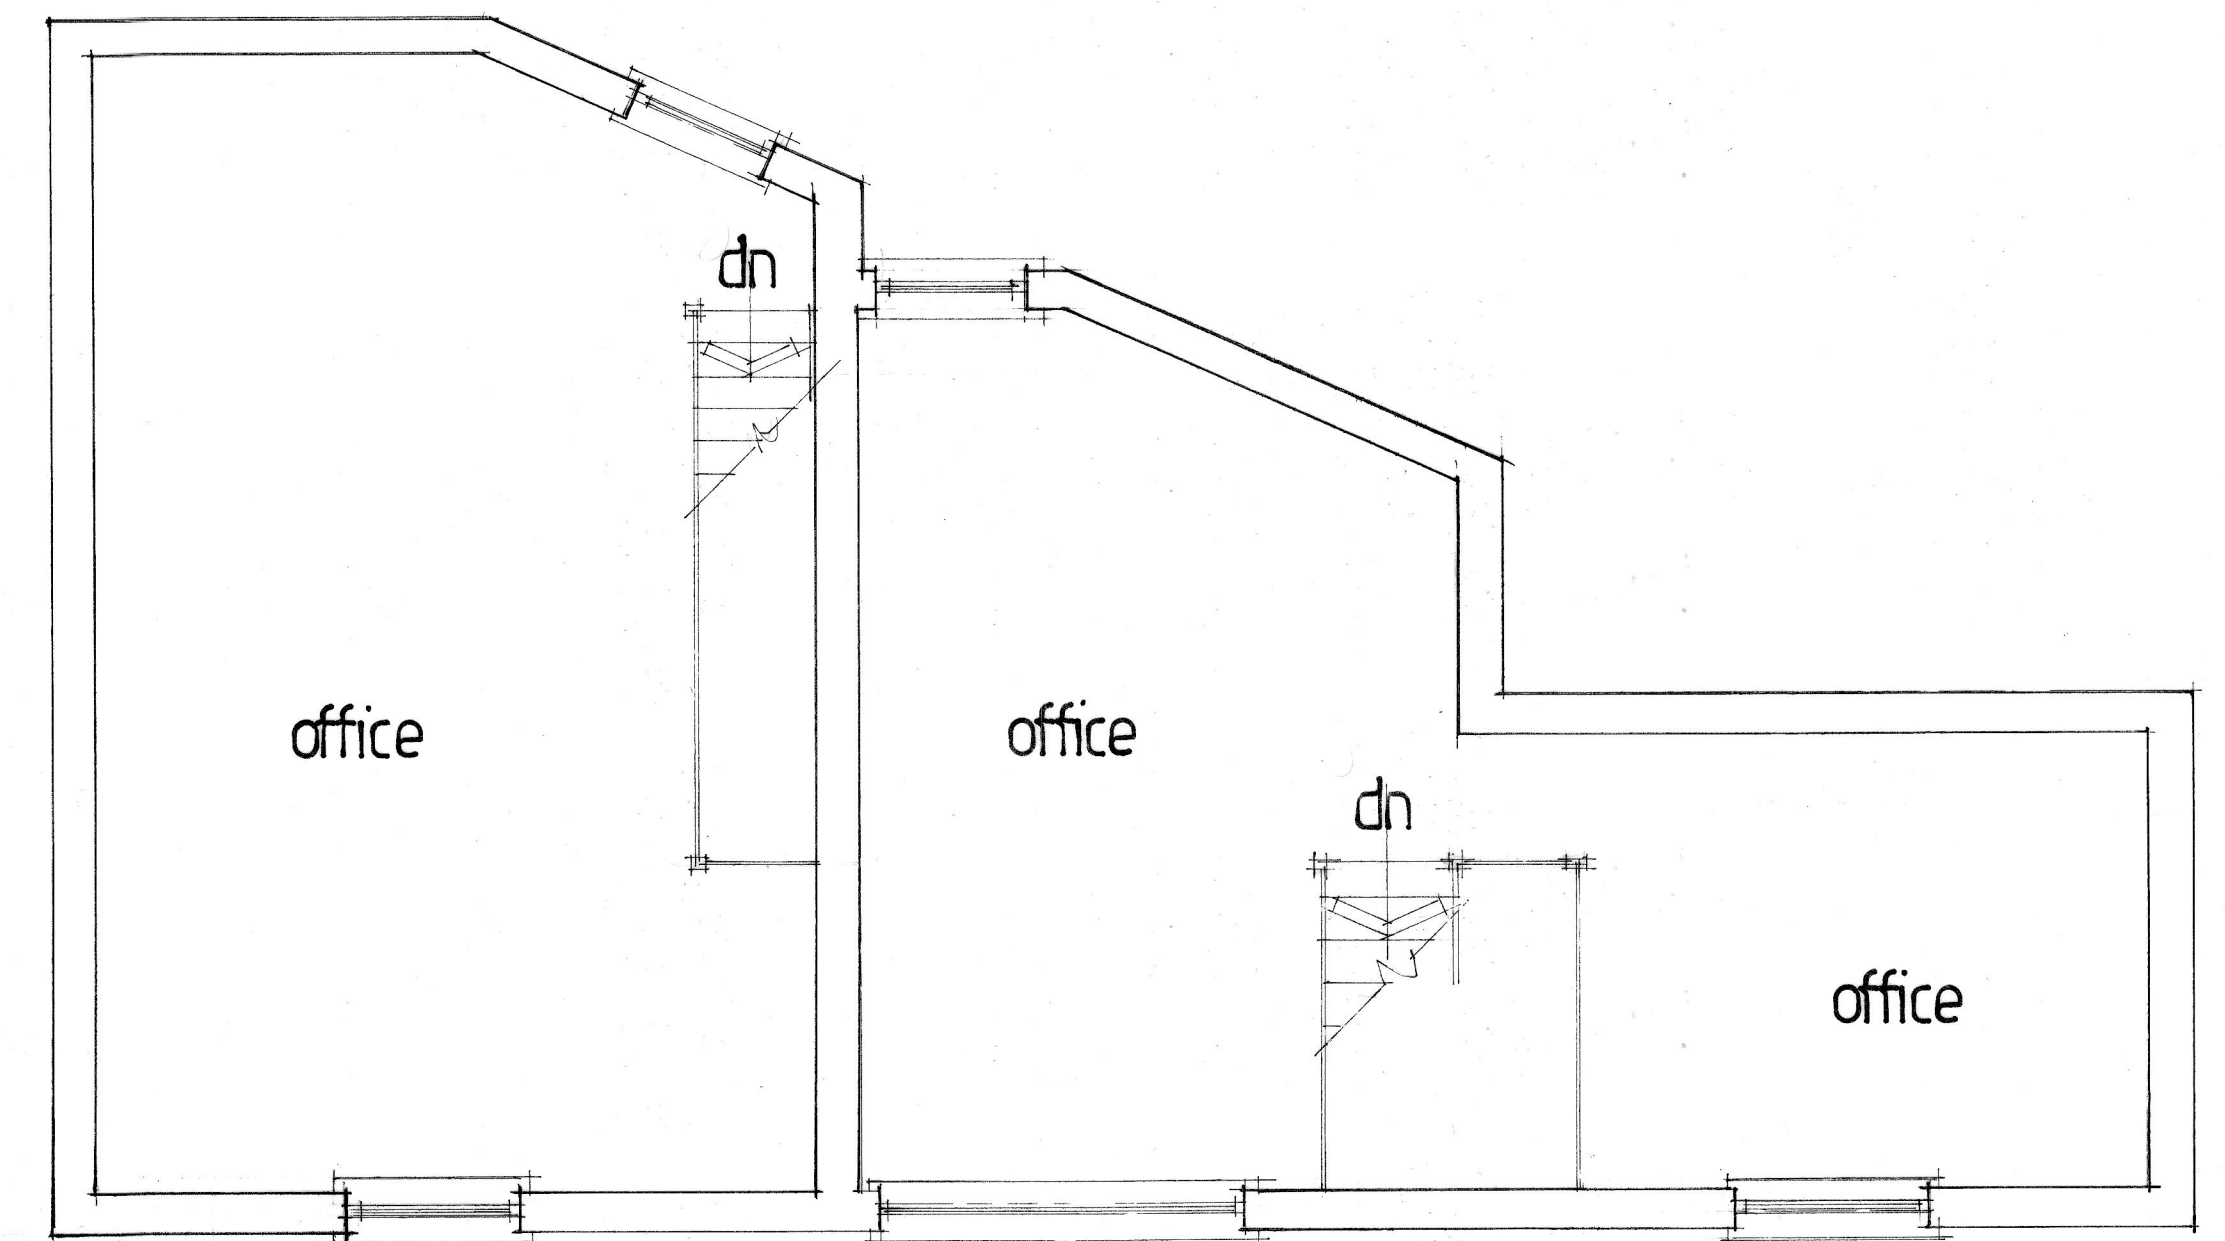


first floor

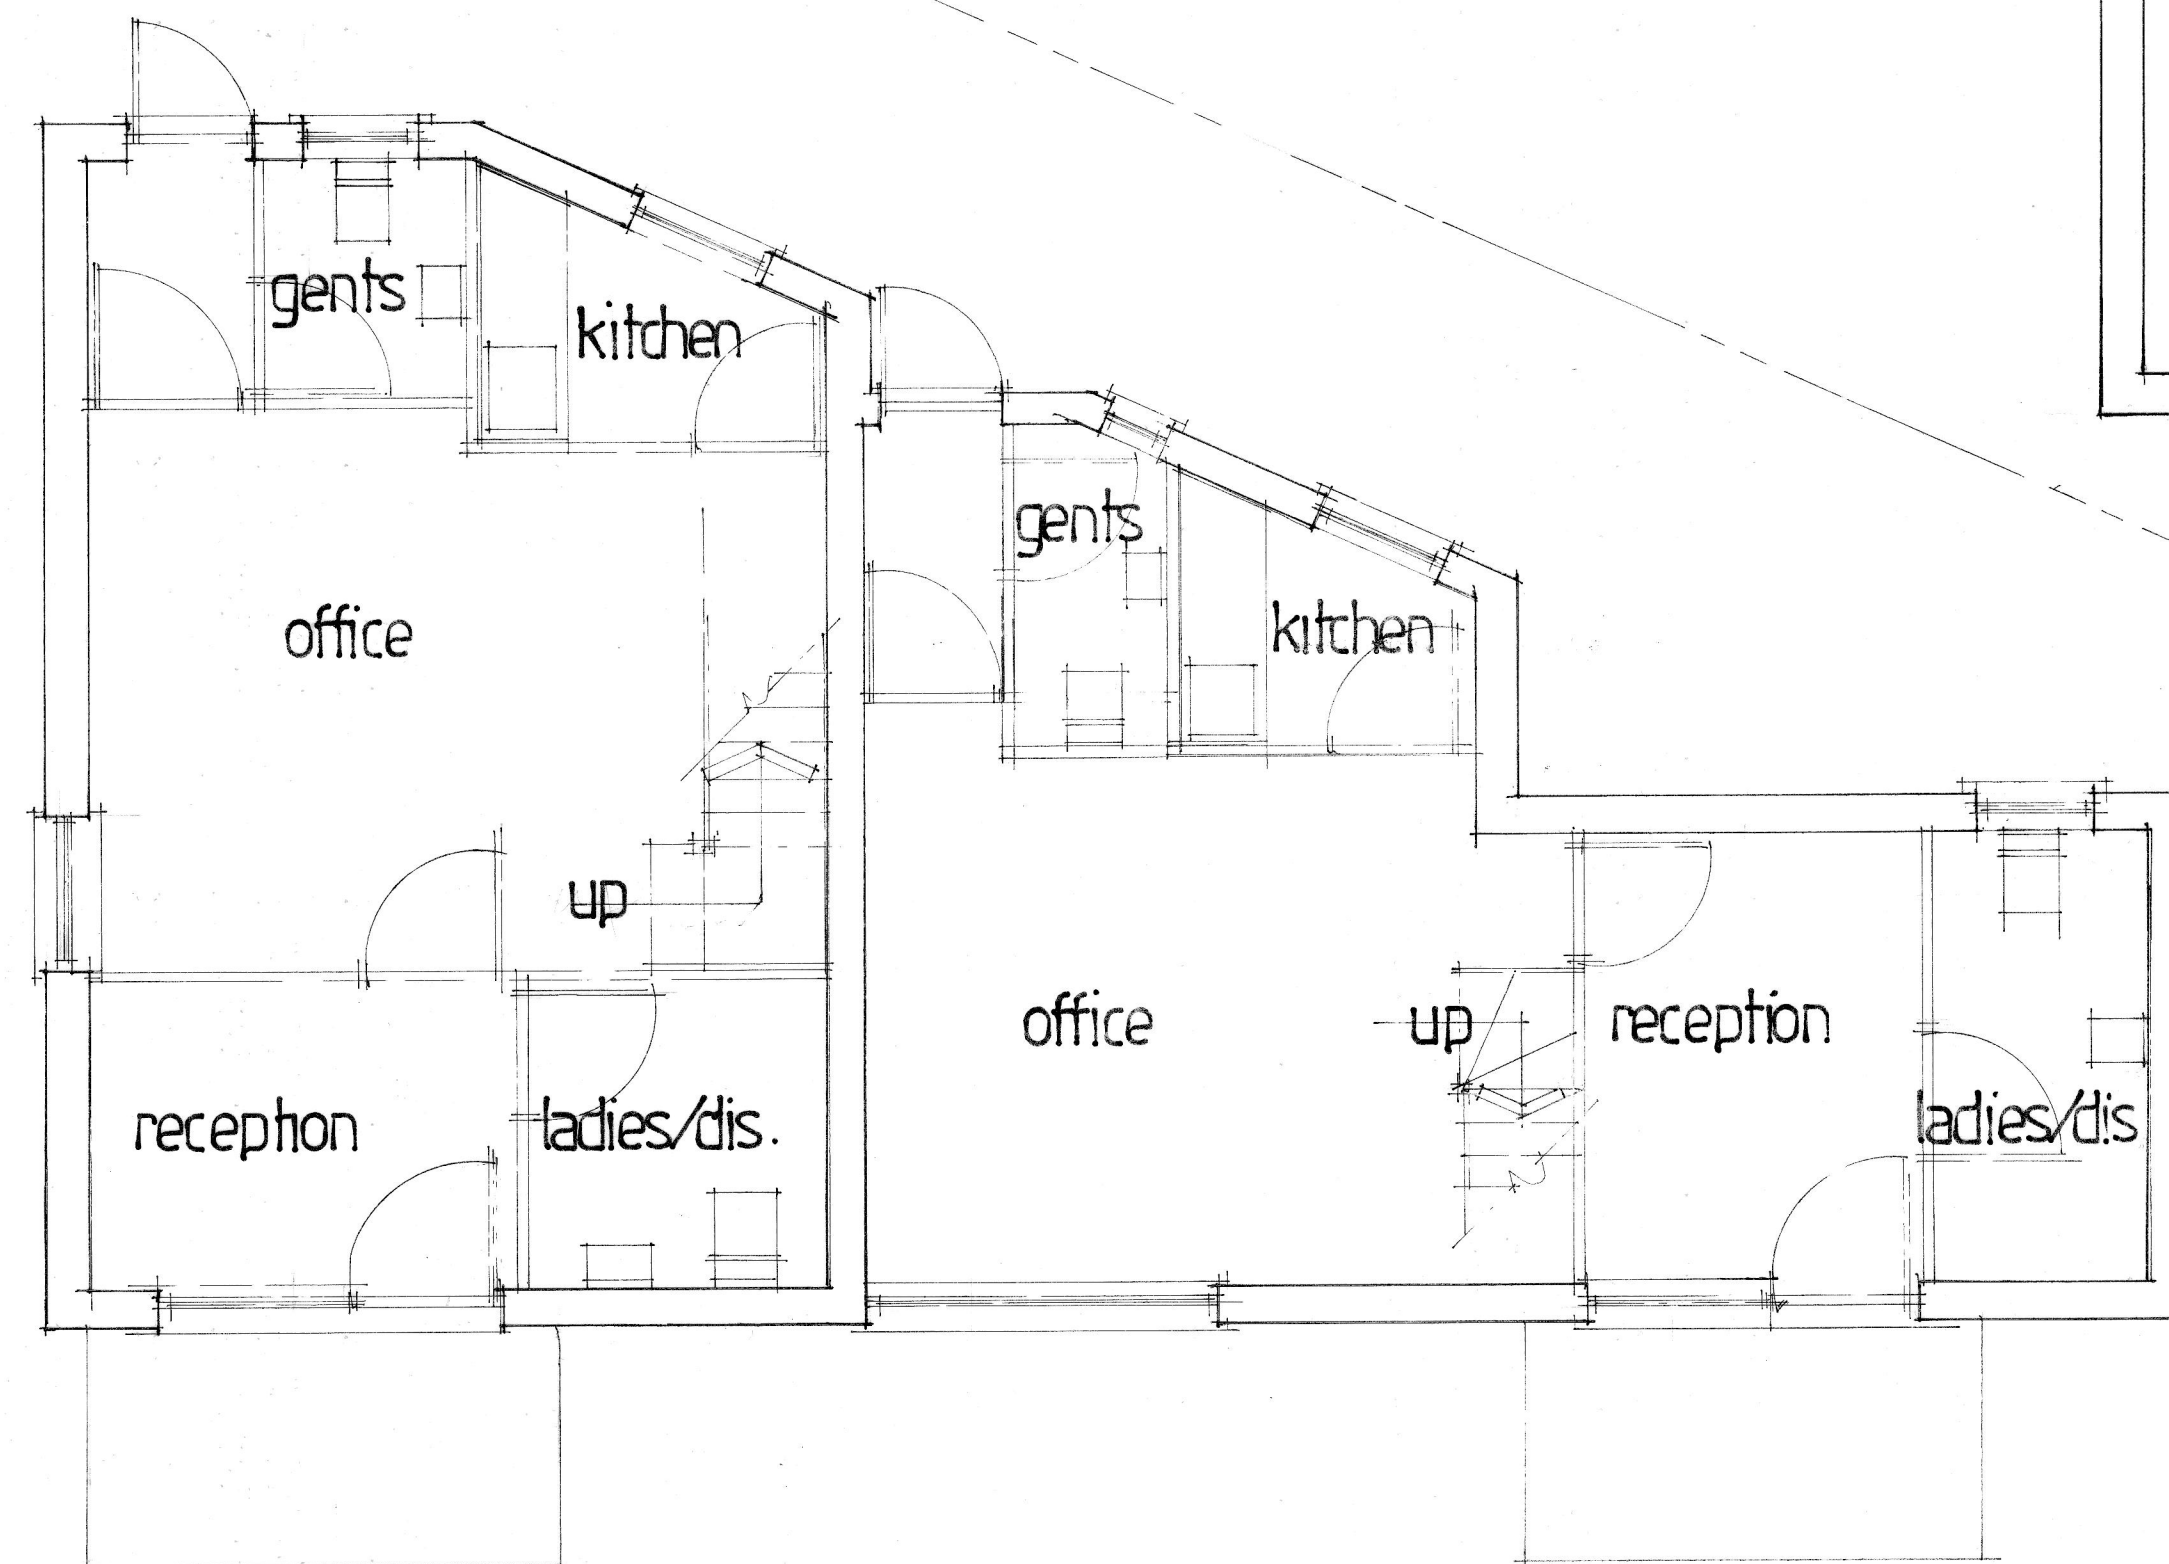


ground floor

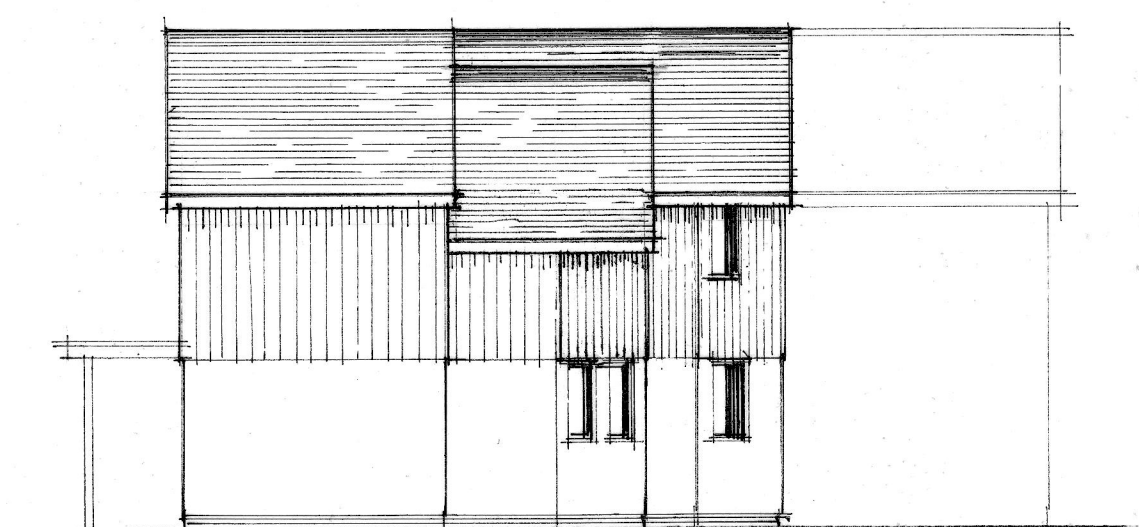


west elevation

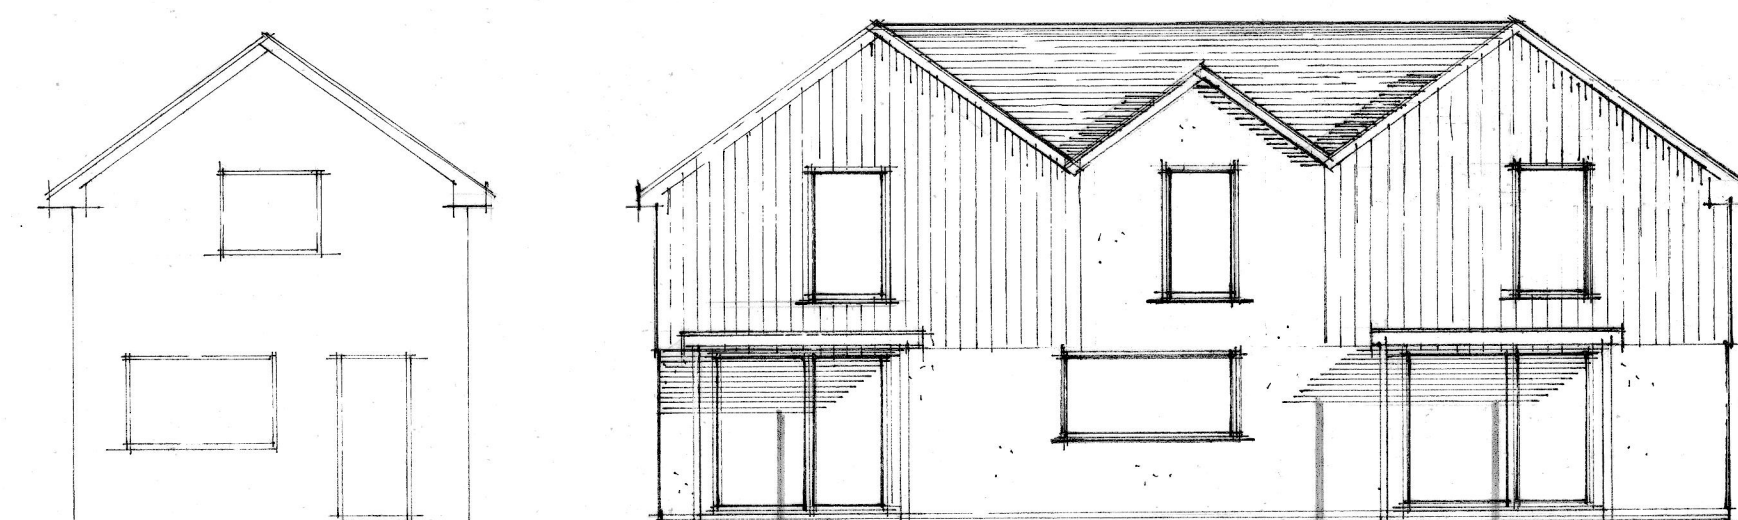

north

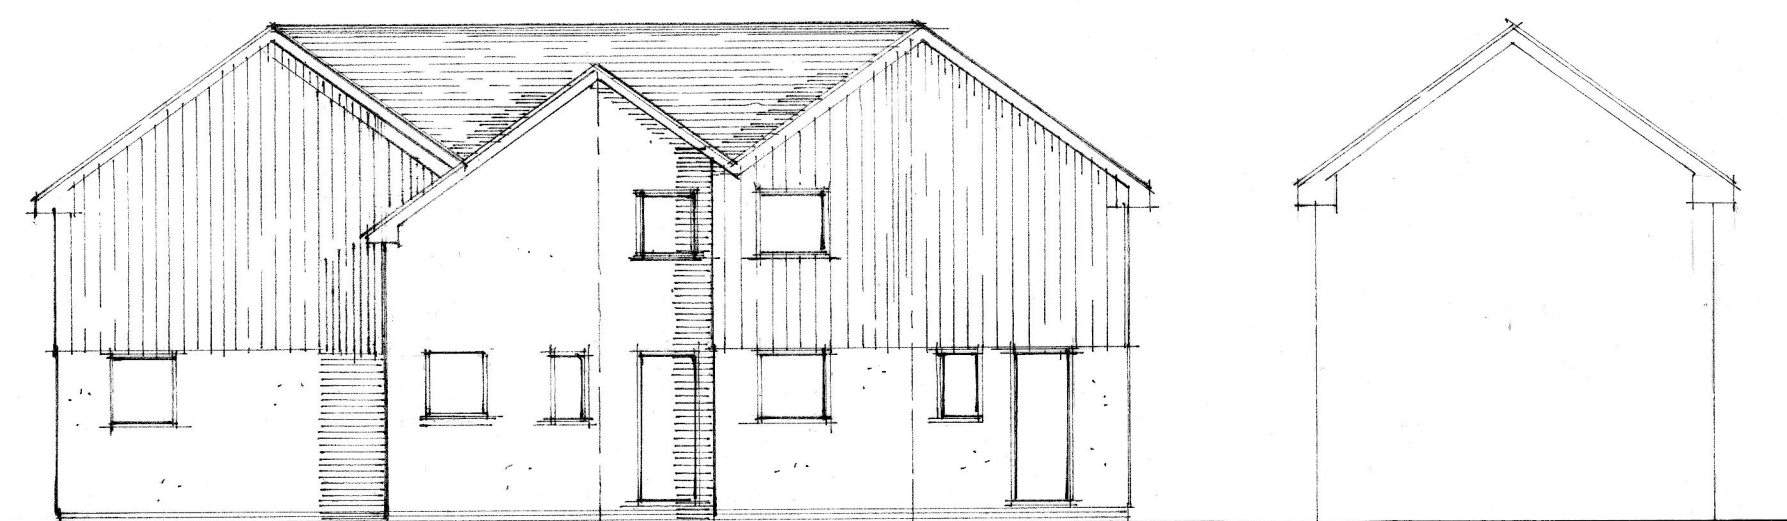

south

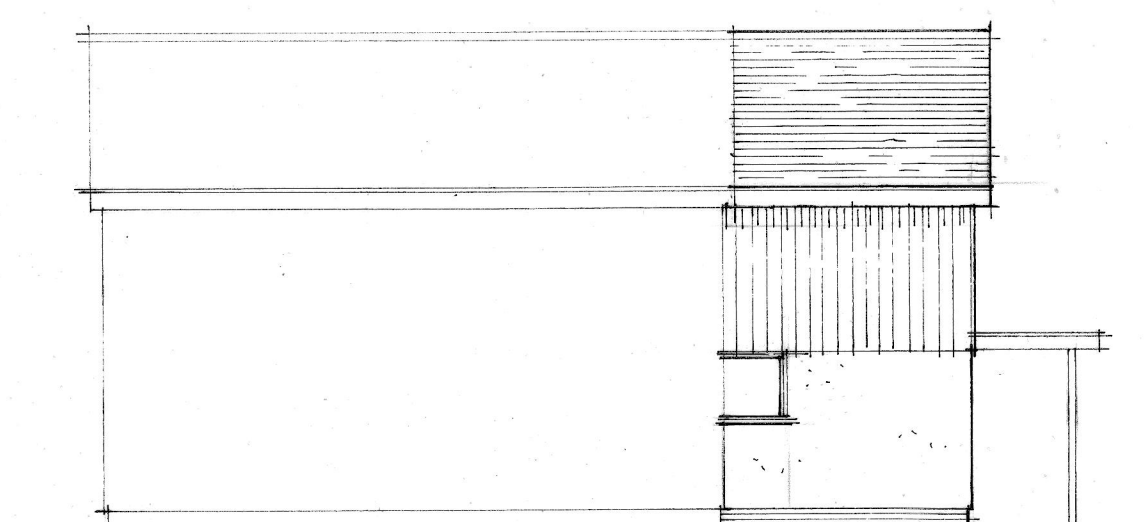

east

A		Date	Revision
© copyright			
THORNS-YOUNG ARCHITECTURAL			
THORNS-YOUNG LTD CHARTERED BUILDING CONSULTANTS 232 London Road, North End, Portsmouth PO2 9JQ Tel: (023) 9267 2883 Fax: (023) 9266 3457 Website: www.thornsyong.co.uk			
Client MR. G. ROBINSON			
Job Title PROPOSED OFFICE BLOCK AT 2, NEW ROAD BERHAMPTON			
Drawing Title PROPOSED PLANS ELEVATIONS AND ROOF PLAN			
Scale 1:50 + 1:100			
Date SEP 2014		Drawn by CUC	
Drg. No. 7170:14:1		Rev.	