

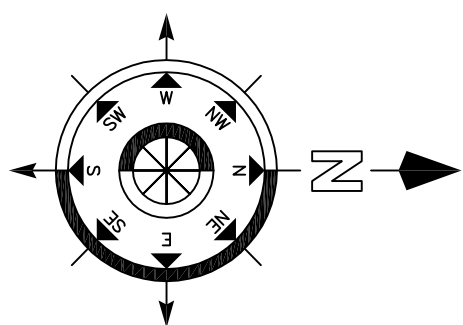
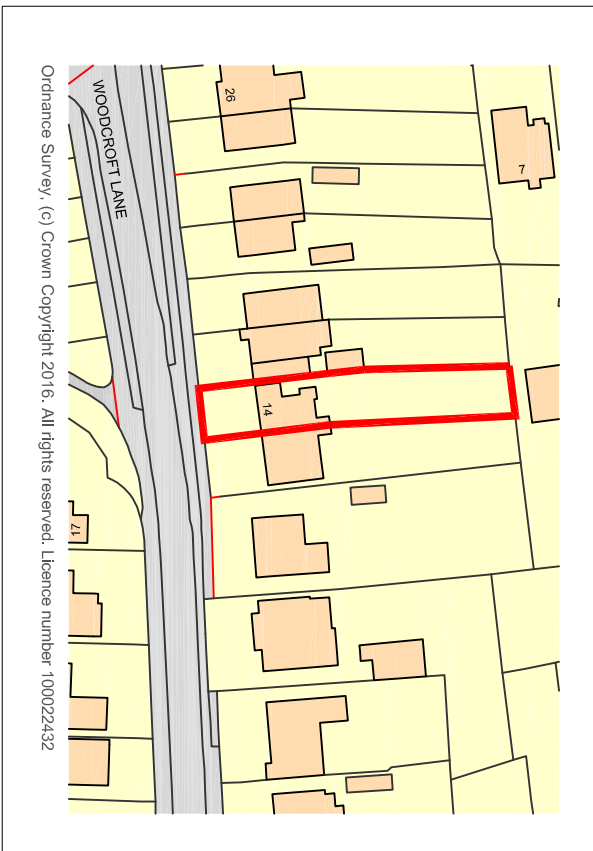
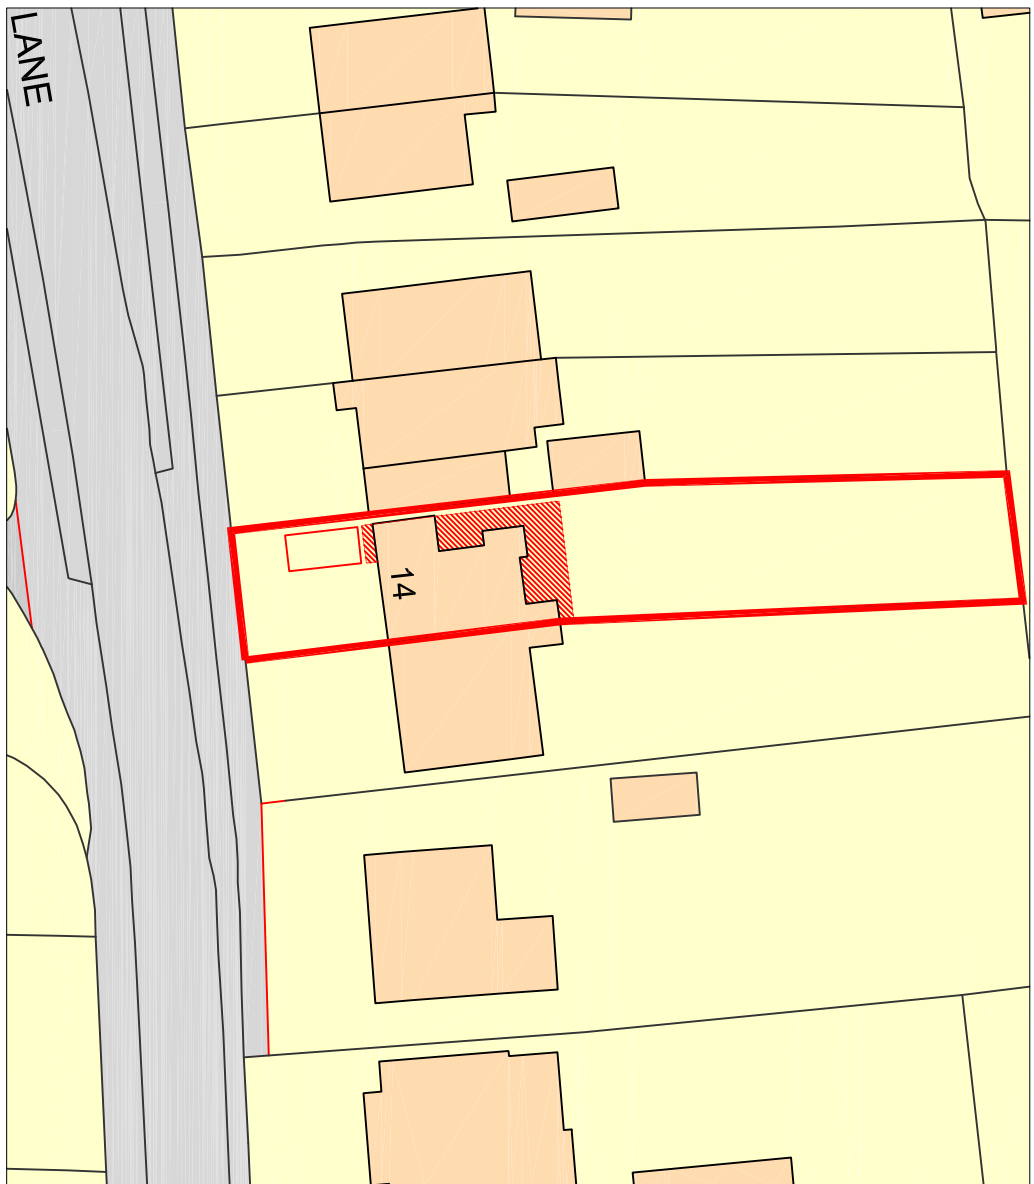
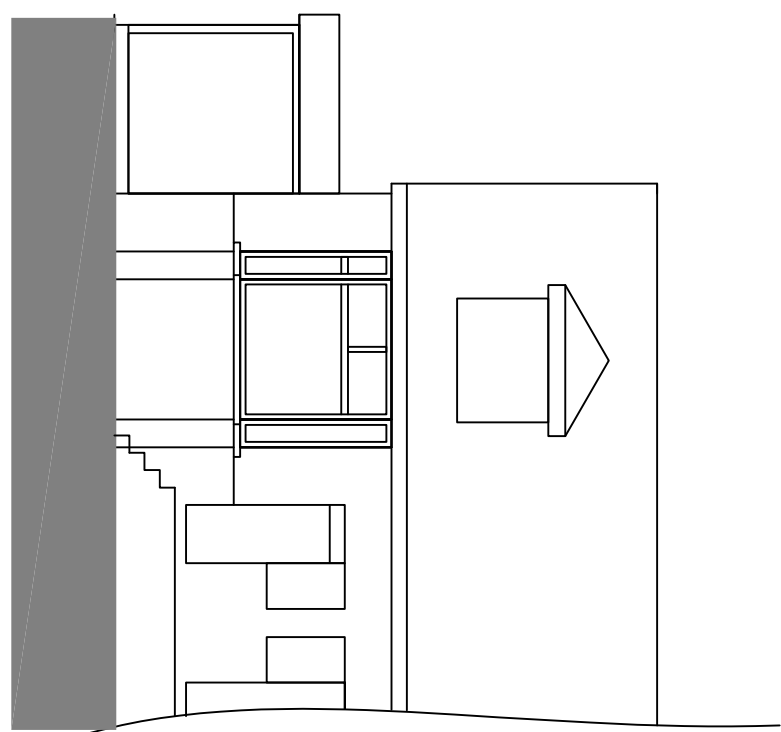
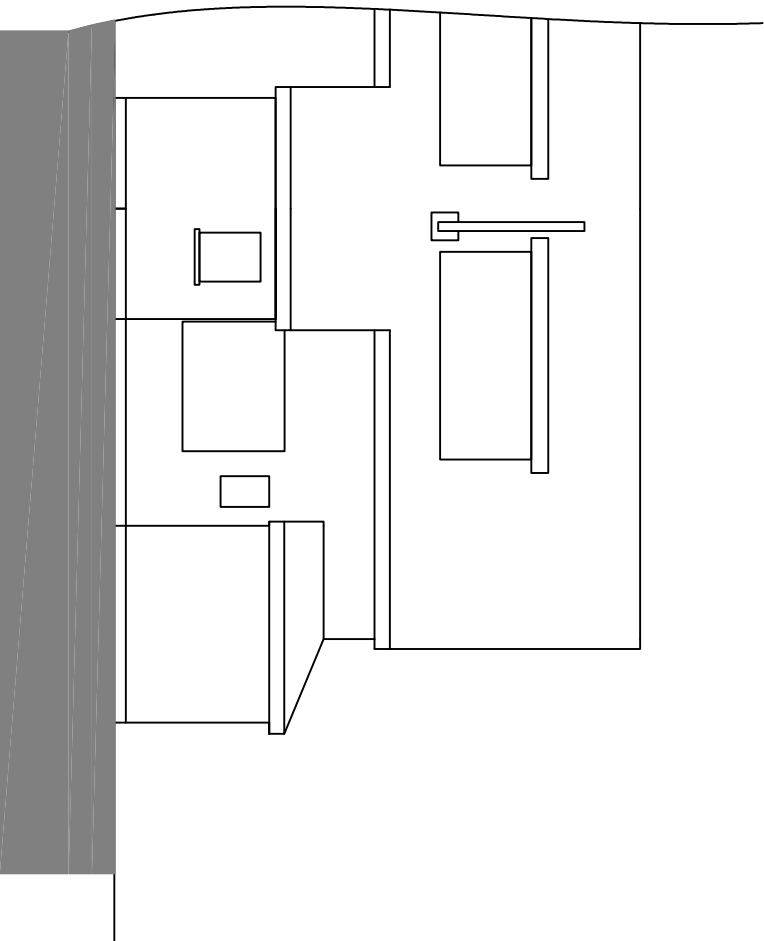
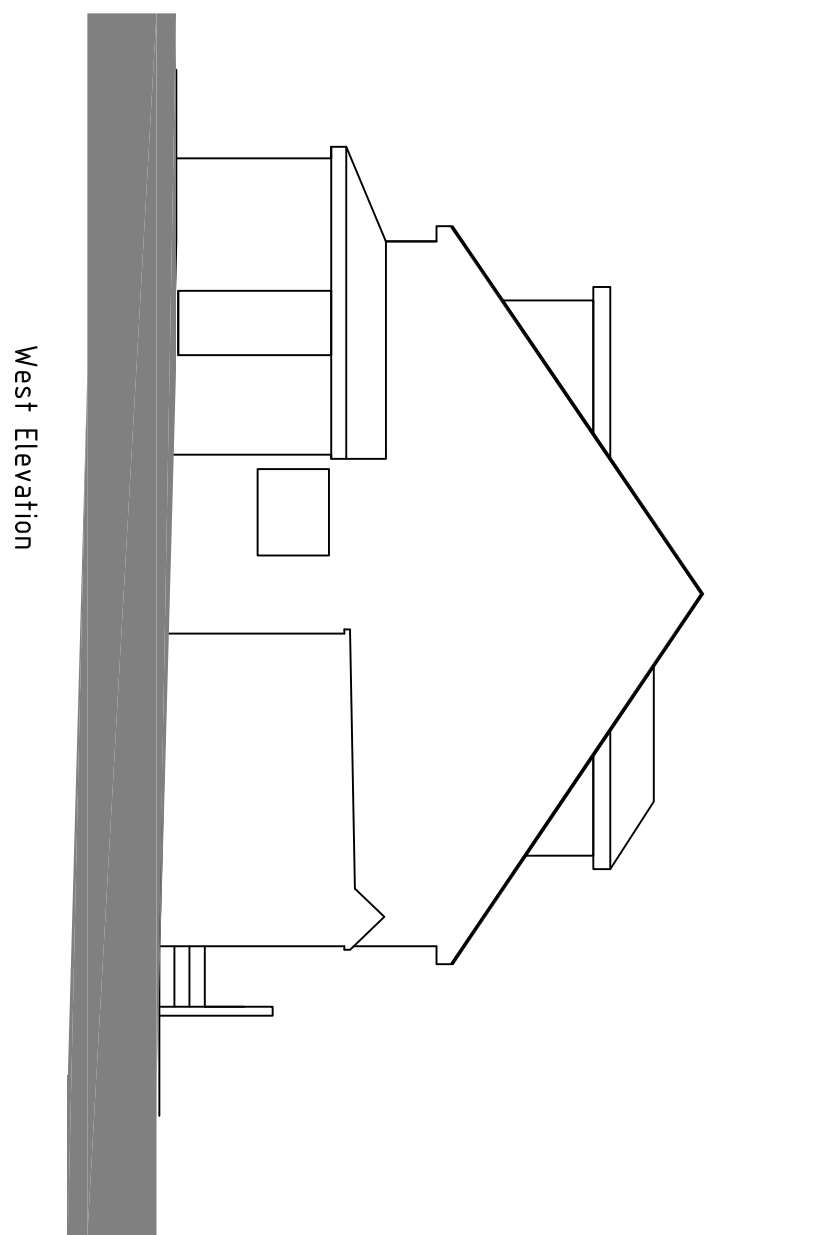


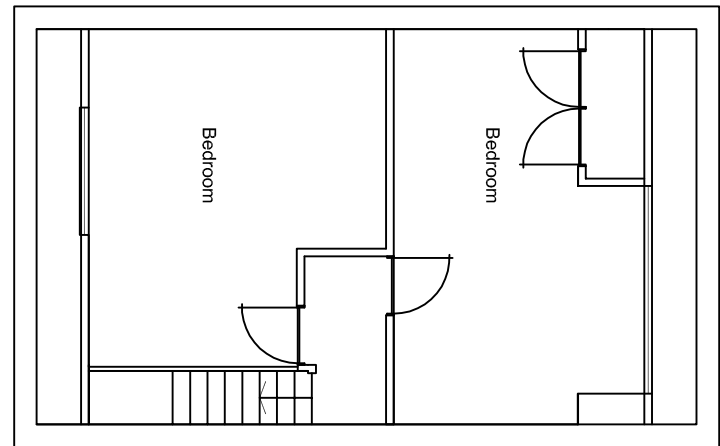

Scale in Metres
0 5 10 15 20 25
for 1:500




Scale in Metres
0 10 20 30 40 50 60
for 1:1250

Existing Elevations


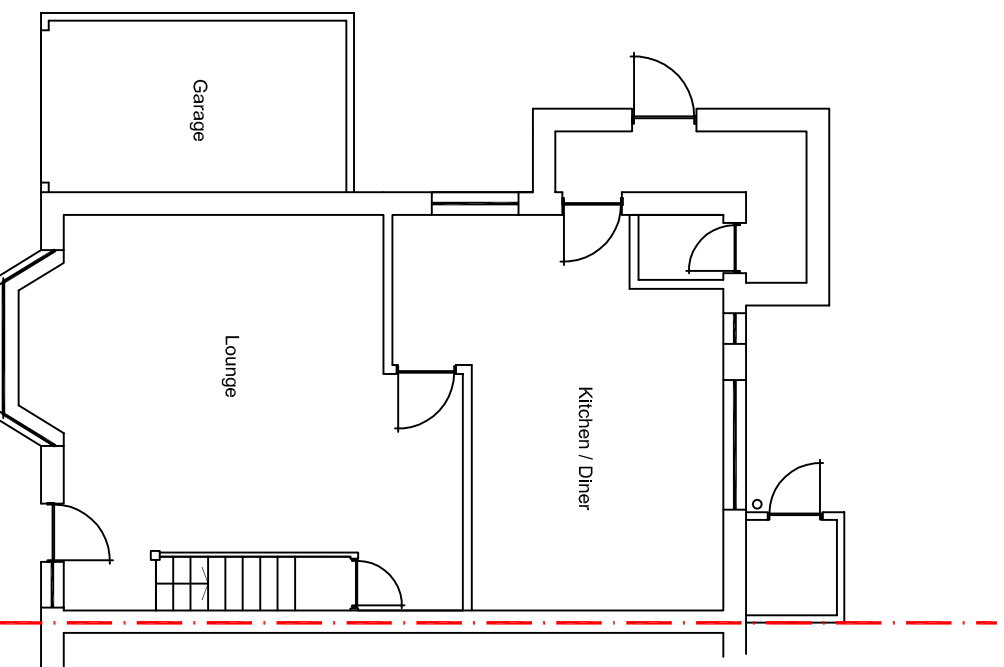


Existing Floor Plans

Proposed Elevations

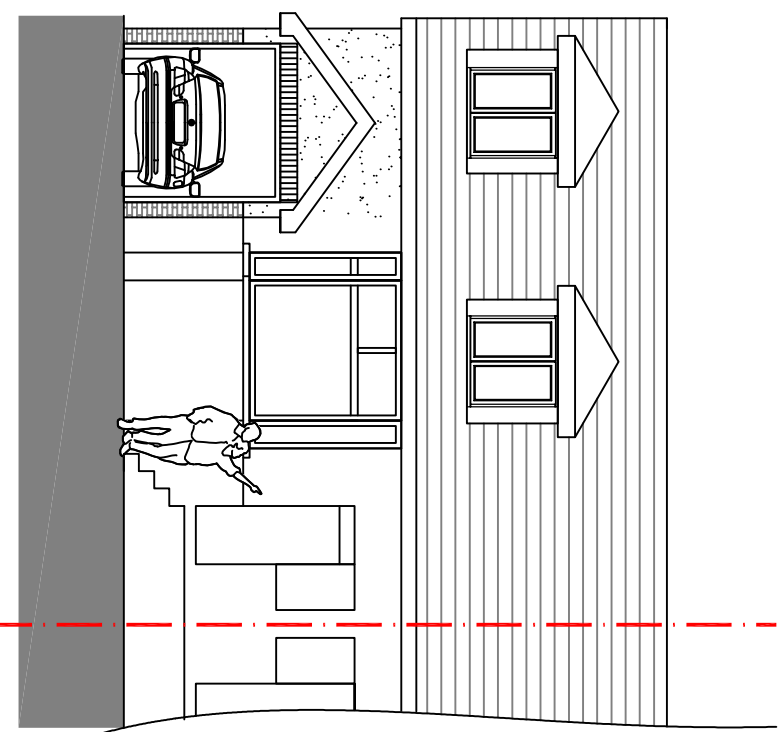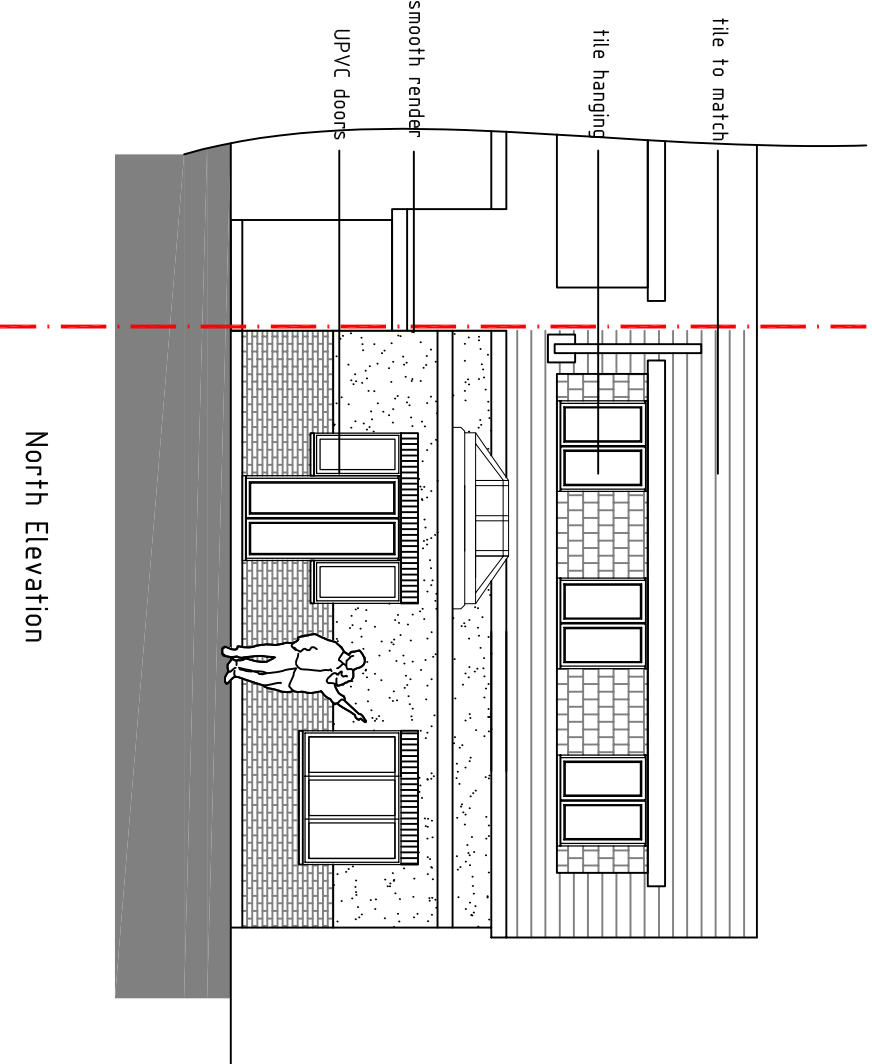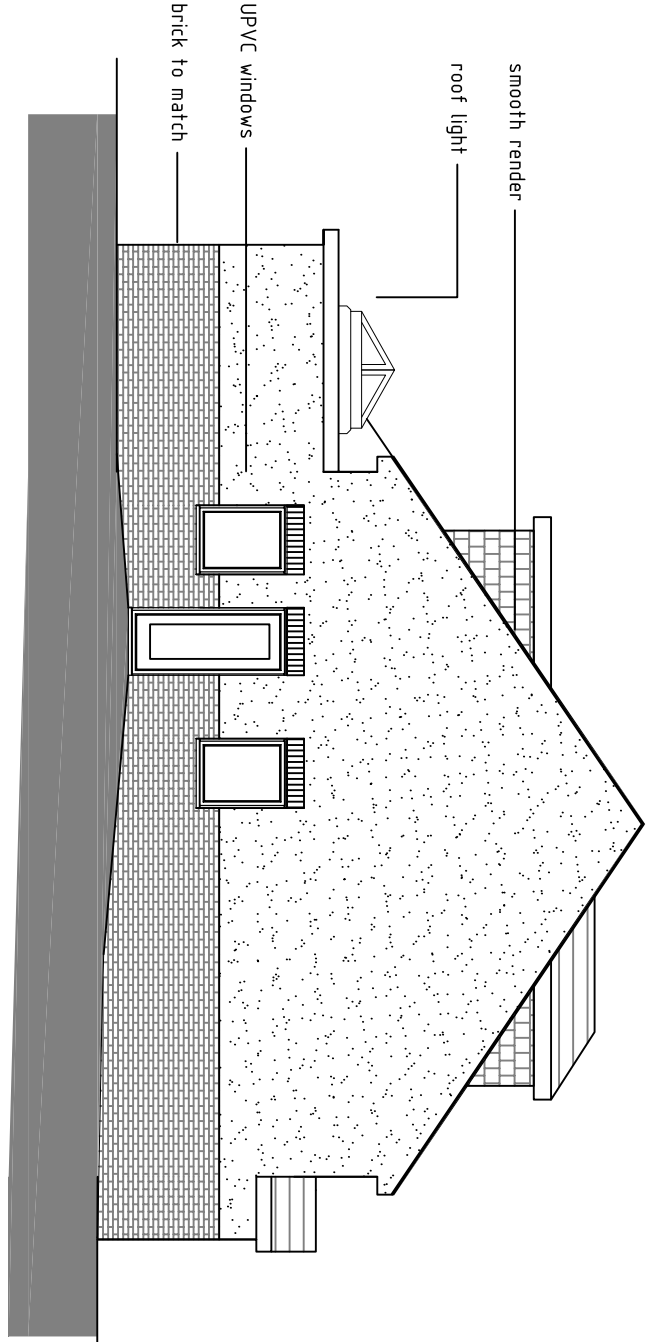

Scale in Metres
0 1 2 3 4
for 1:100

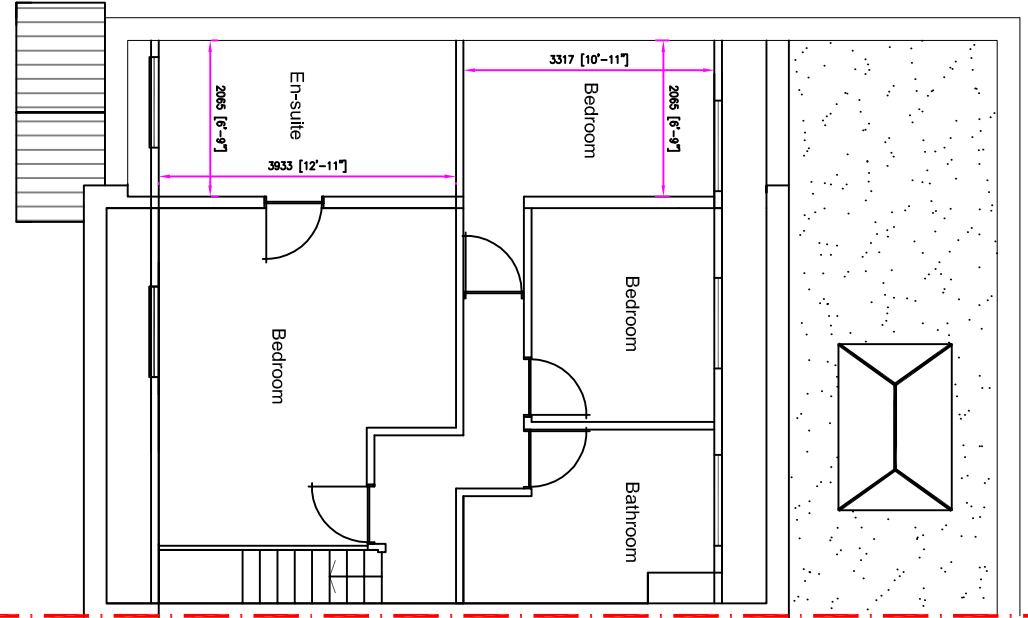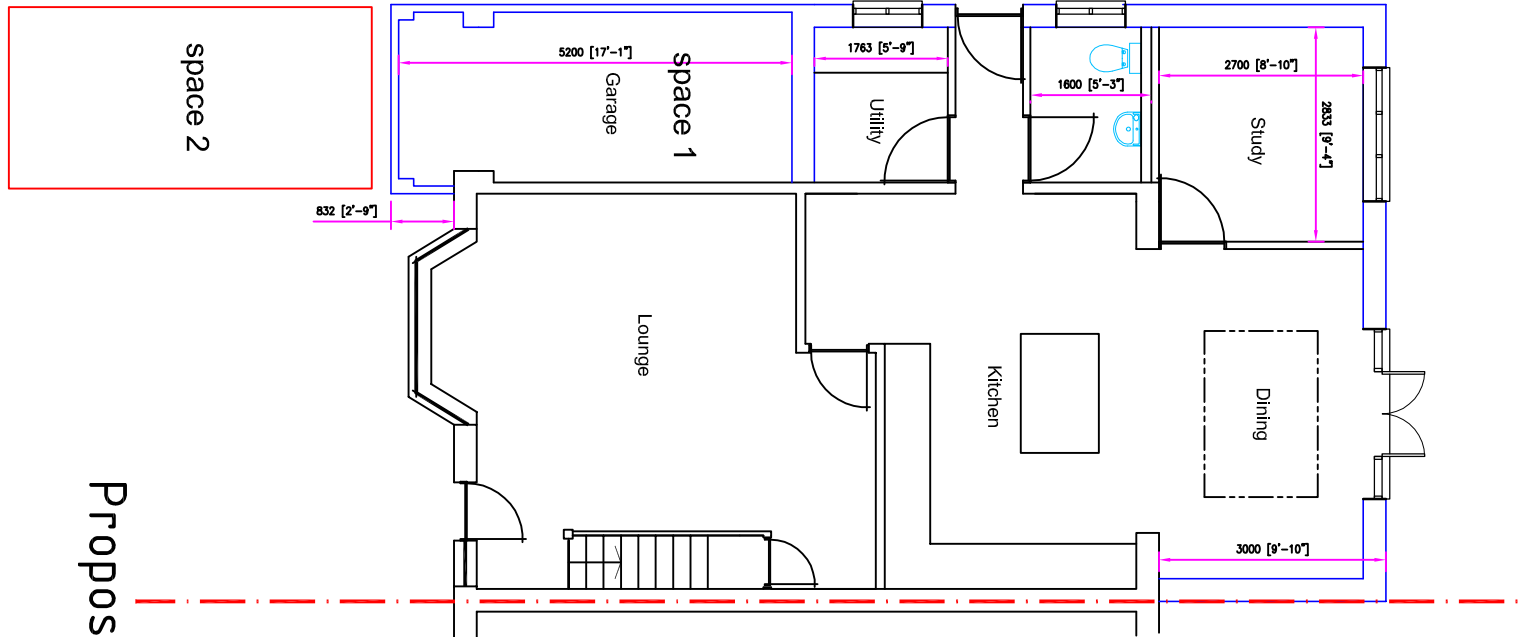

Proposed Floor Plans

Revision	Description	%/DT/%	DATE	PROWING
A1	Our parking access			

Project :
14 Woodcroft Lane
Covplain
Hampshire

Drawing Title :

Proposed Two Storey Side Extension

Chris Flint Associates Ltd

CHARTERED SURVEYORS - PROJECT MANAGERS
DEVELOPMENT CONSULTANTS

Drawn By	Date	SHEET SIZE	Approved By	Date
CF	04/01/16	A1		

Drawn By	Revision	Scale
CFA	FULL 01	A1 1:100

PLANNING

2 Emerald Close Waterlooville, Hants PO7 3XZ
tel: 023 92 432484 fax: 023 92 358554
Email: chris@flintassociates.co.uk