
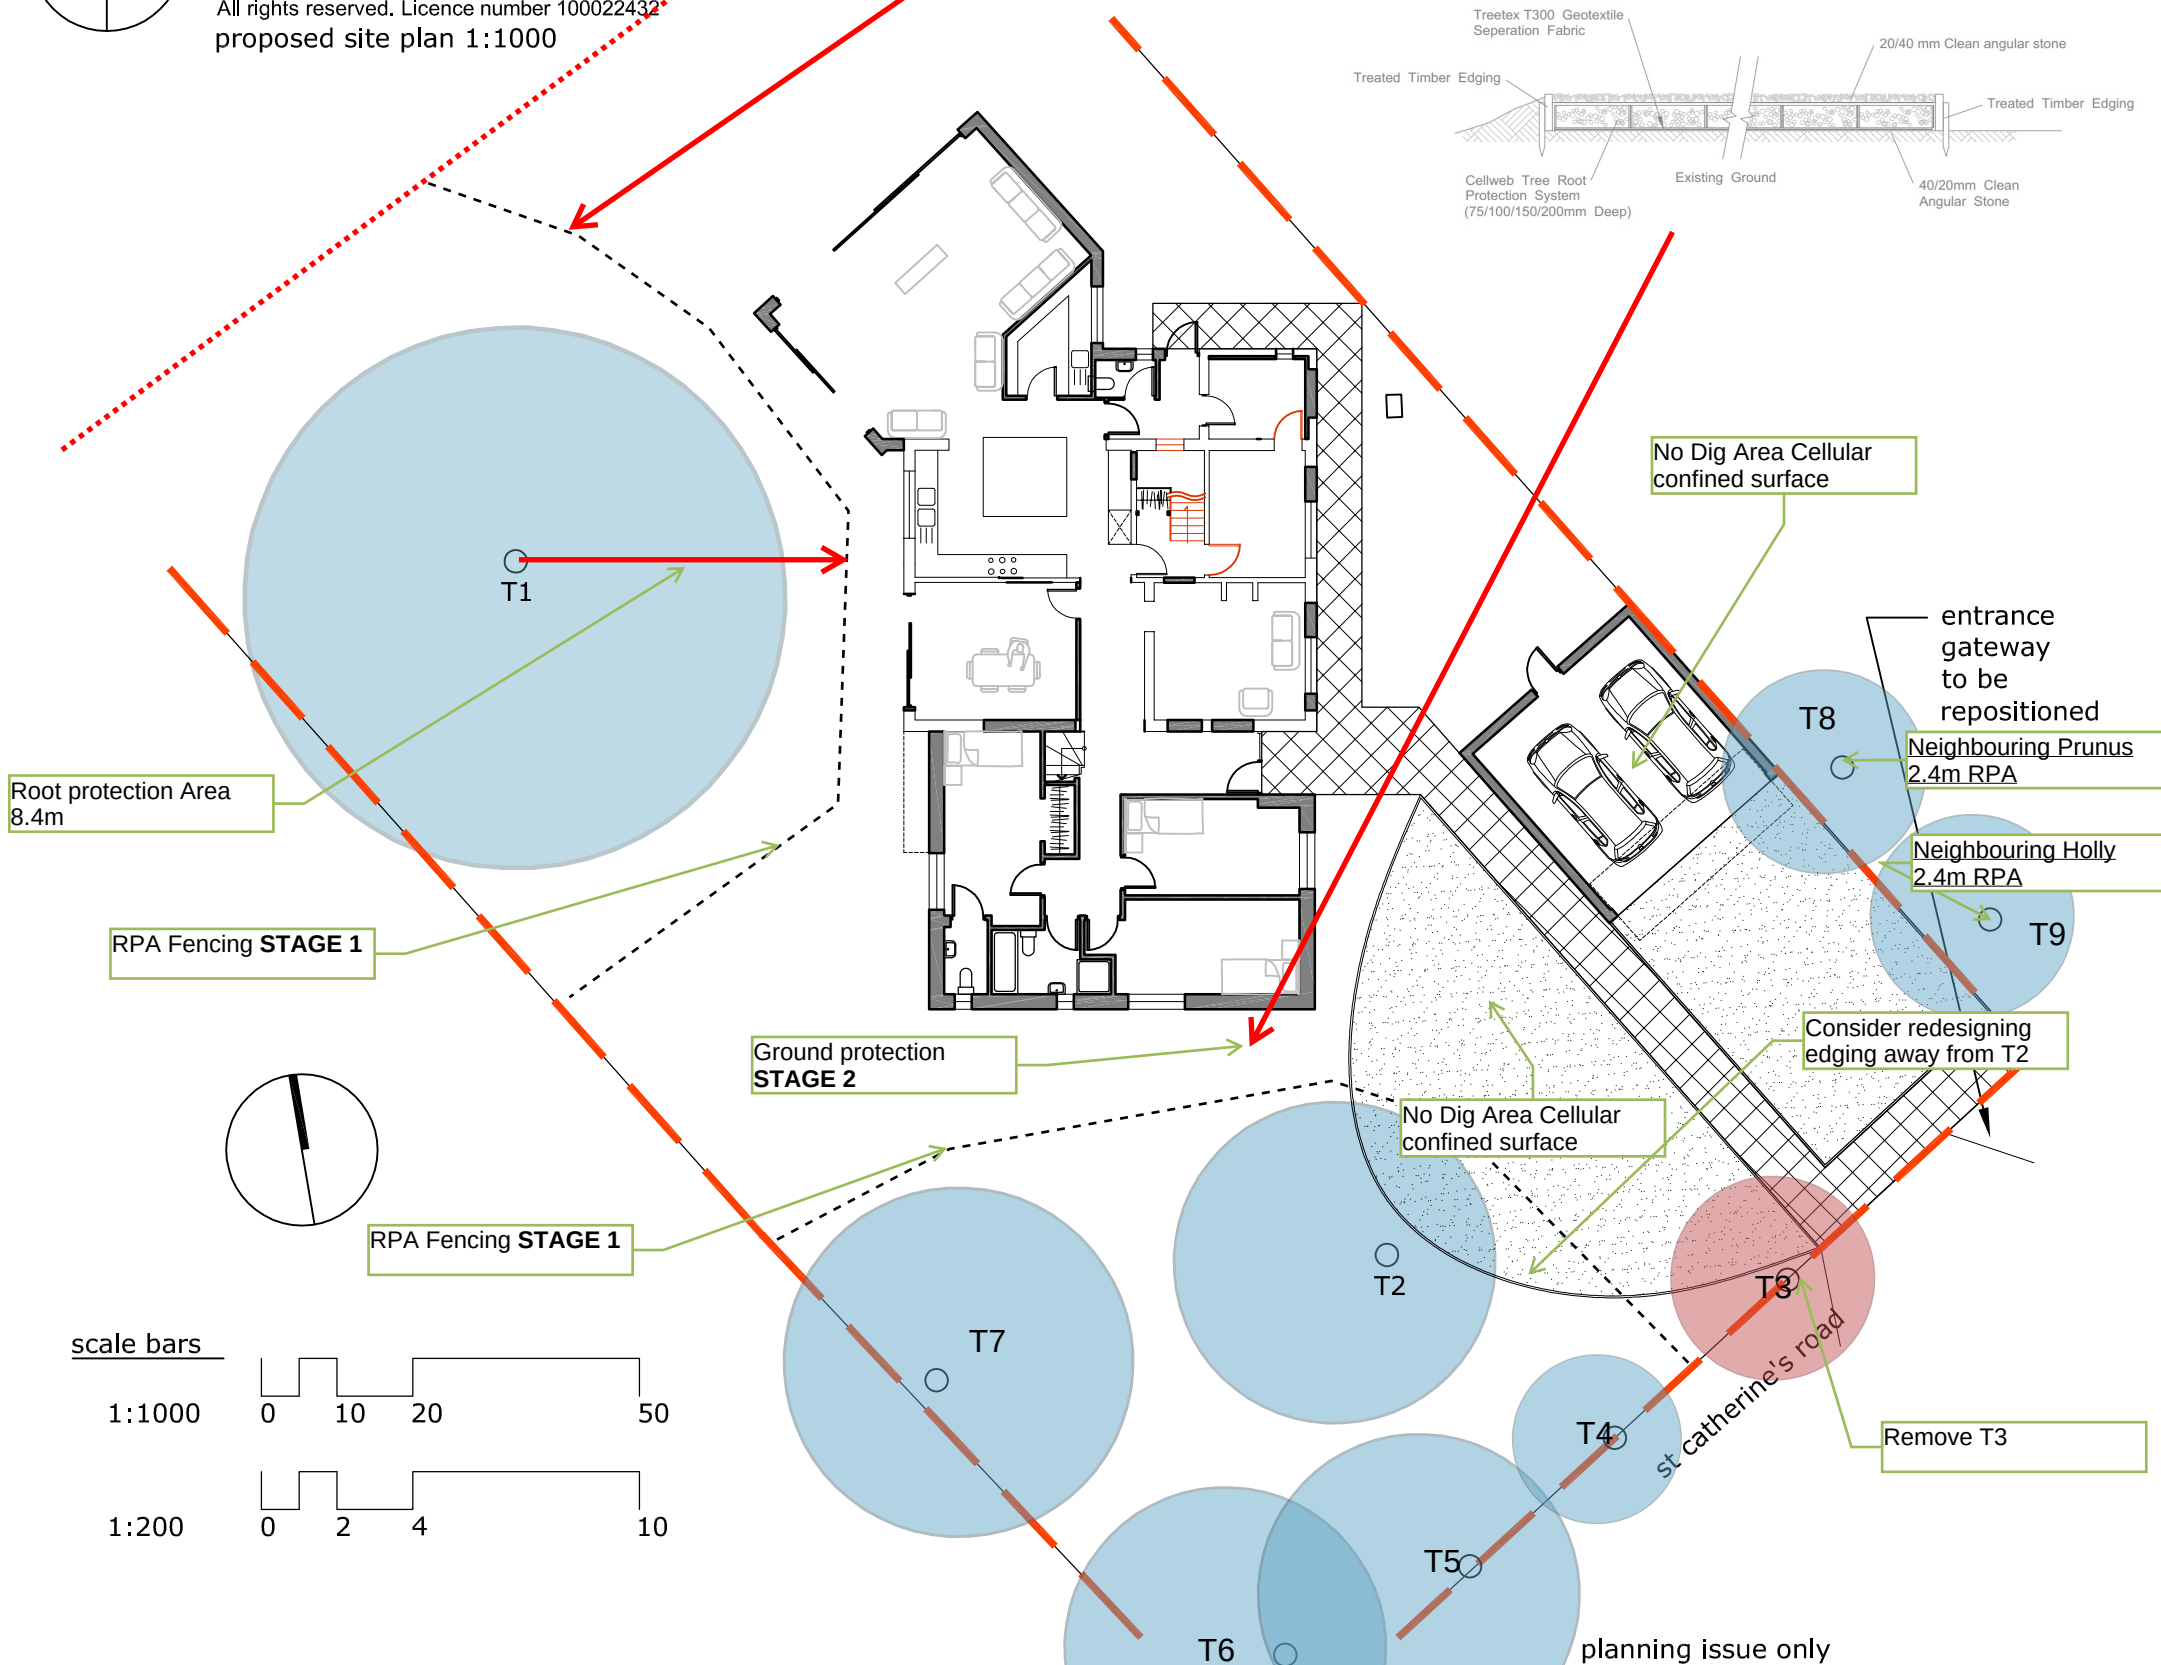
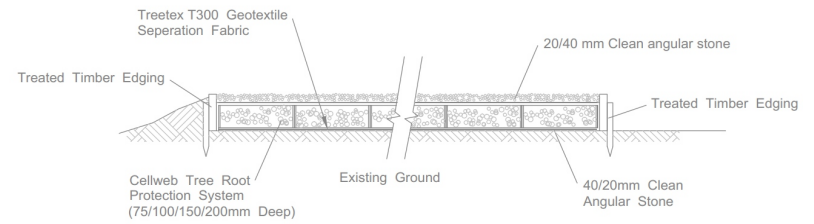
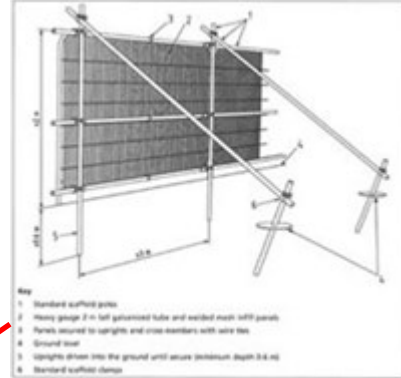


Tree Protection Plan (overlay)
to be read in conjunction with the Tree Survey
undertaken by Kim Gifford Arboricultural Consultant
kim@treetesting.com 07831488456
26/02/2016

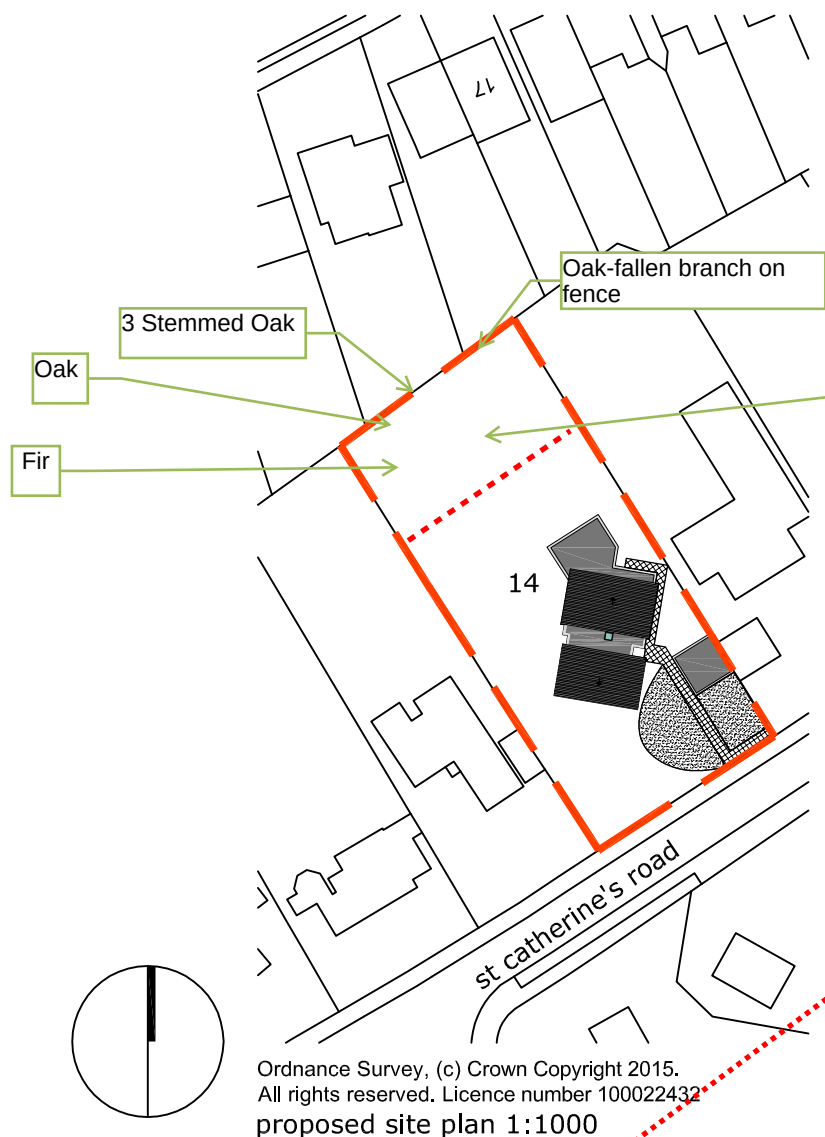

this drawing is not for construction
this drawing is the property of:
dwell design
28 beaconsfield avenue
cosham
portsmouth
po6 2pt

revisions

a/16.02.2016/site boundary line added

b/18.02.2016/updated living room shown

scale

1:1000/
1:100 @ A3

date

january 2016

job name

14 st catherine's road

job number

15059

drawing number

(pl)03

dwell design
ltd

drawing name

proposed site
location and site plan

status

planning

revision

b