
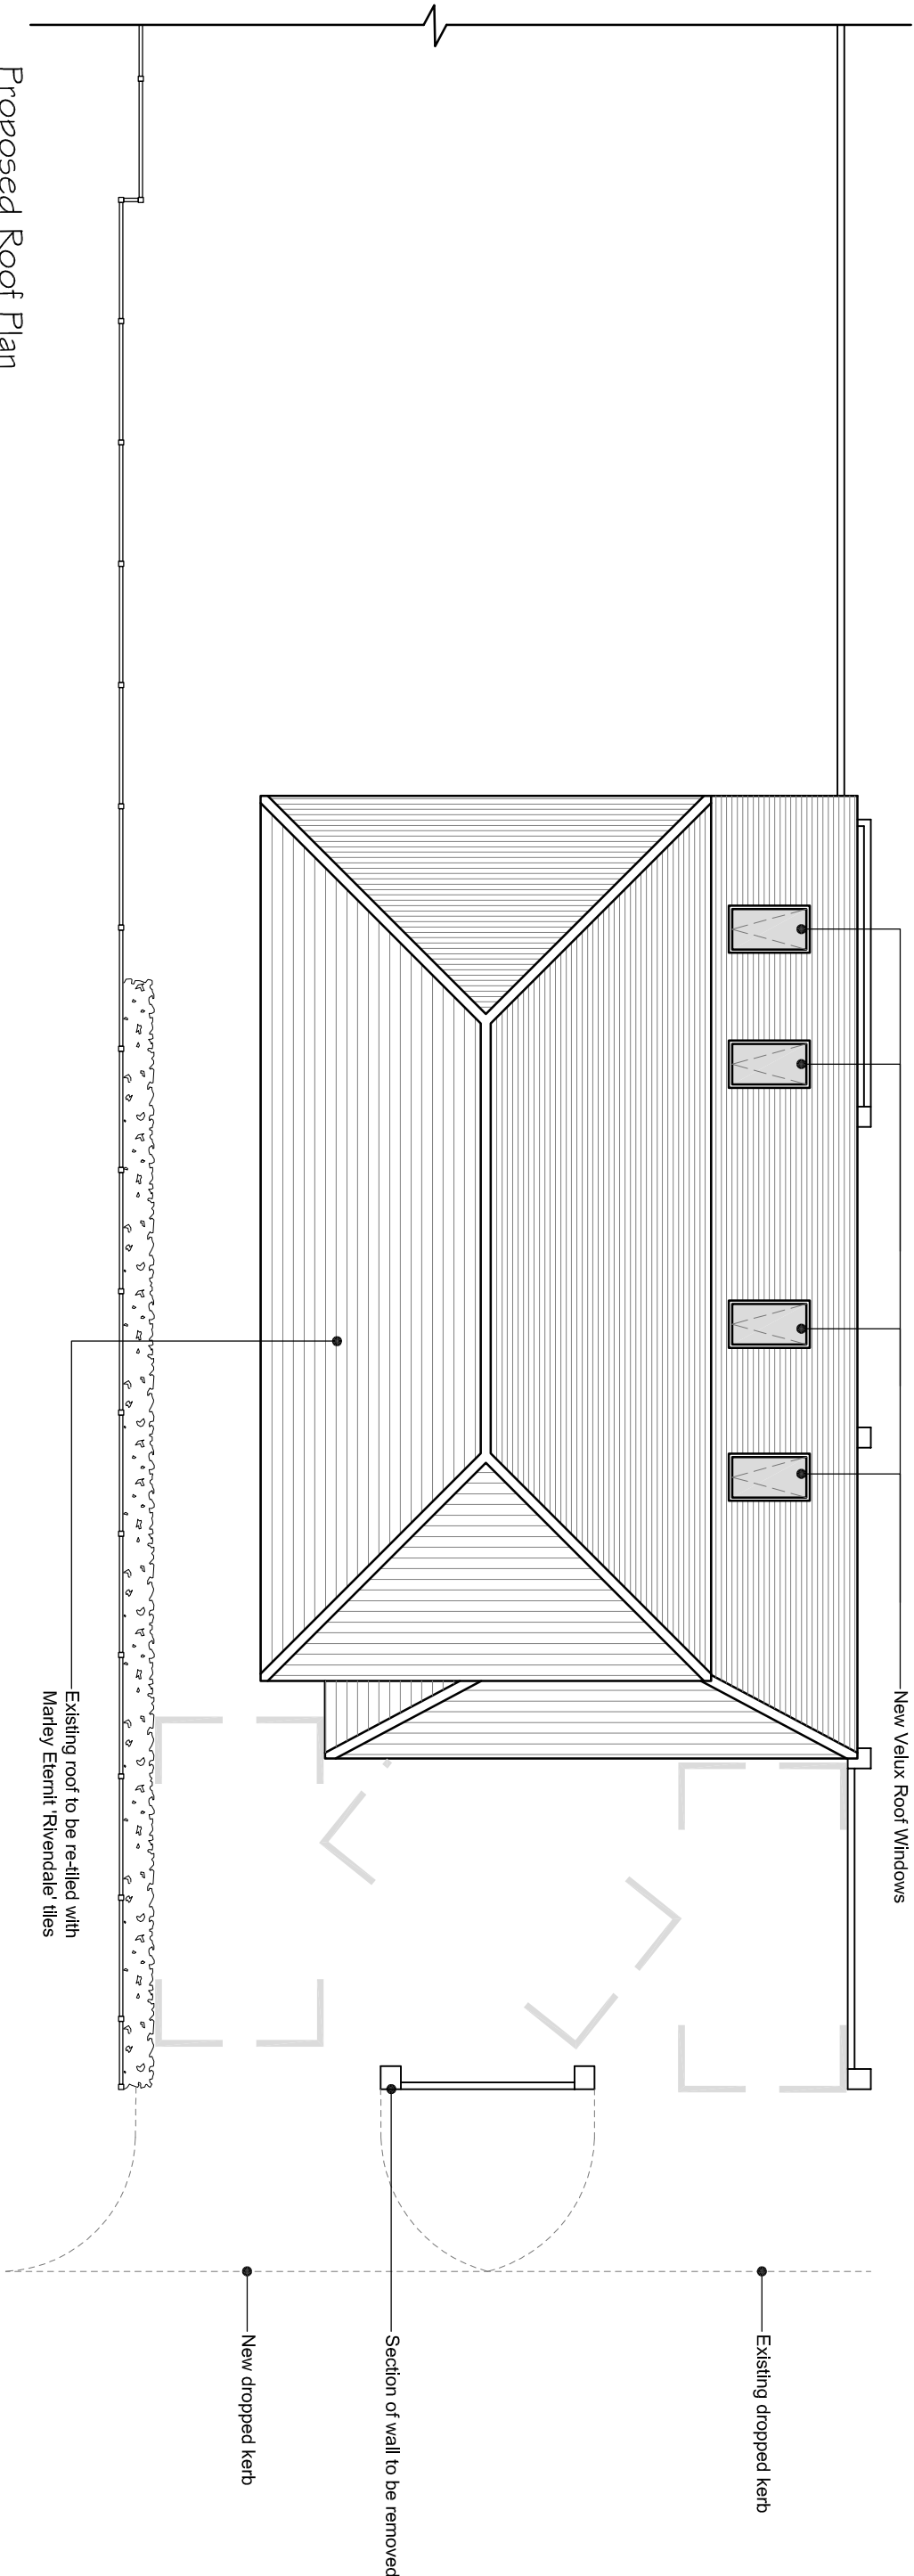


 


Proposed Roof Plan

Scale 1:100

B	19.05.15	Revised for Planning	MD	MD
A	19.03.15	First Issue	CL	MD

REVISIONS

 

Design Team Studios LLP
Copyright Reserved
Check Dimensions on Site

© Crown copyright and database rights (2015)
Ordnance Survey 0100031673
© Local Government Information House Limited copyright and database rights (2015) 0100031673

DRAWING STATUS:

Planning

REVISION:

B

PROJECT

Alterations & Extension to
16 Poplar Grove, Hayling Island PO14 9DN

CLIENT

Mr & Mrs Hoare

Scale @ A3: 1:100

Date: © March 2015

Drawn by: FB

Checked by: MD

DRAWING TITLE

Proposed Roof Plan

DRAWING NUMBER:

203.P103_B



City Office (Design Drawn)
The Clock Tower, Great Southsea Street at Castle Road
Southsea, Portsmouth, Hants, PO5 3BY
Tel: 02392 837149

South Downs Office (Drawn)
51 Catherington Lane, Horndean, Hants, PO8 9HT.
Tel: 02392 346350



E: info@designteamstudios.com
W: www.designteamstudios.com