



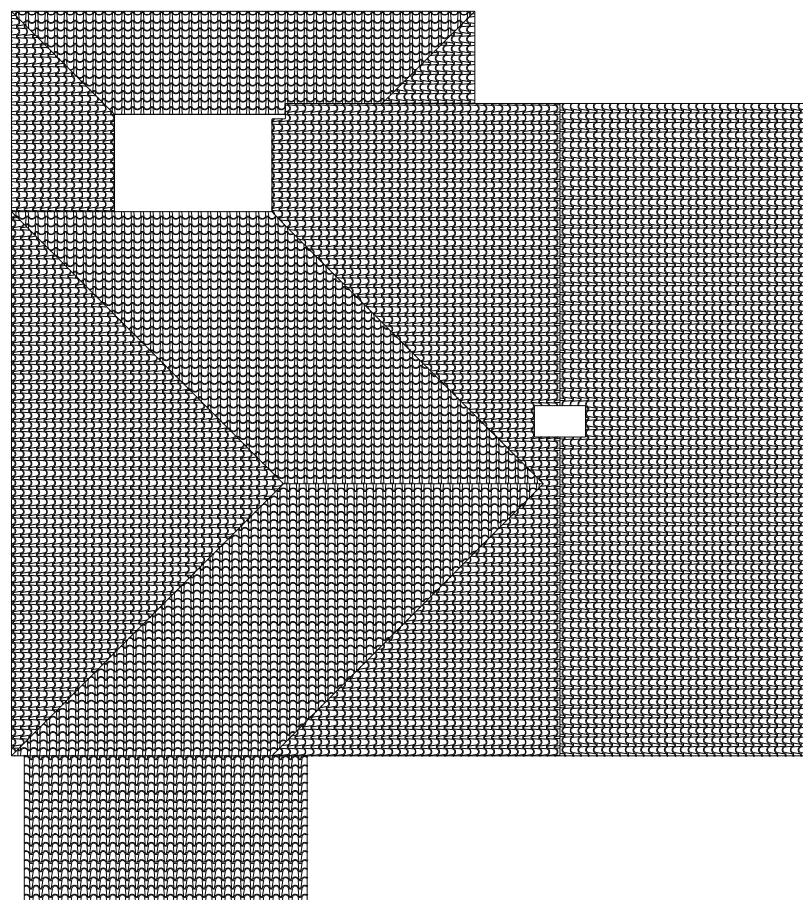


Existing Roof Plan

1 : 100

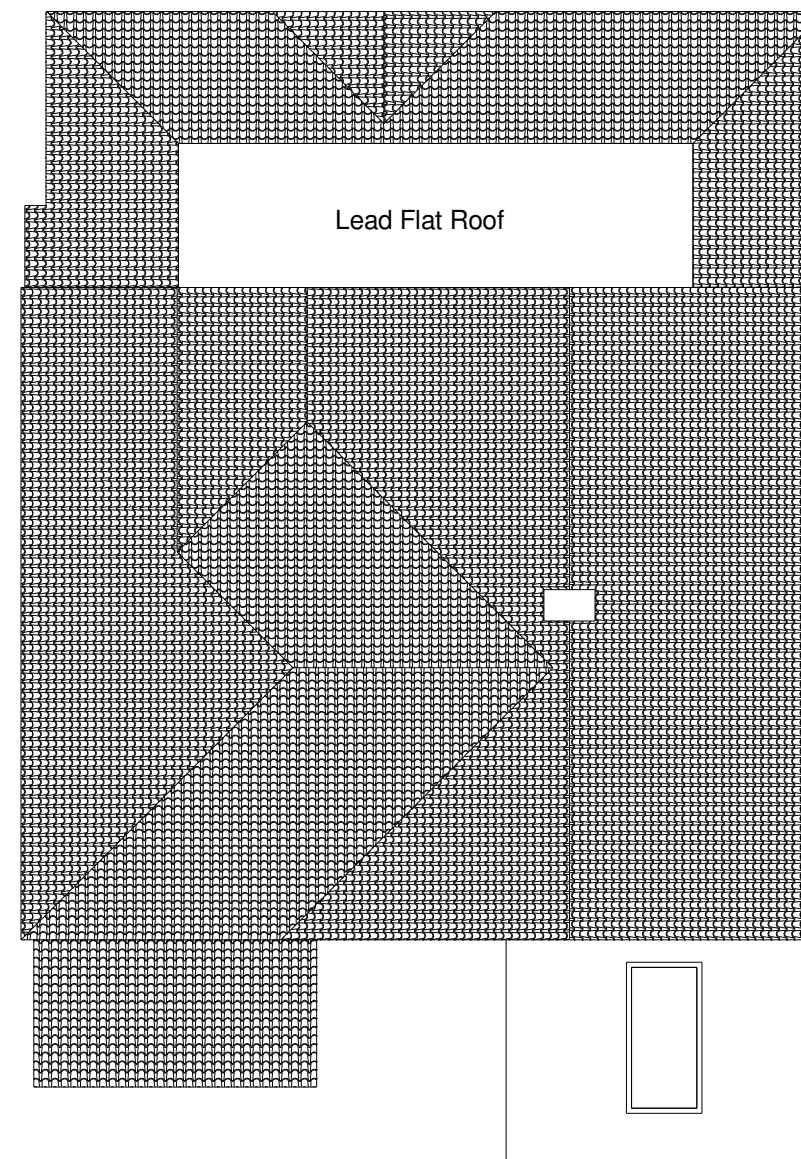

Proposed Roof Plan

1 : 100

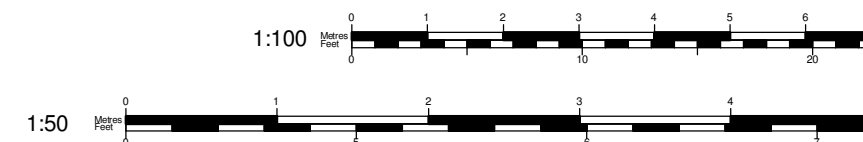

Your Home Plans

Tel: 0800 6127 664
www.yourhomeplans.co.uk

These drawings are for approval purposes. Materials and products should not be ordered based on dimensions of drawings as errors may occur along existing lines. All measurements are to be checked on site.

Mr T Casey
55 Southbrook Road
Havant
Hampshire
PO9 1RL

Roof Plans

Project number 55SOU-15REVA
Date 29th January 2016
Drawn by June Grinstead
Checked by Checker

A105

Scale 1 : 100