


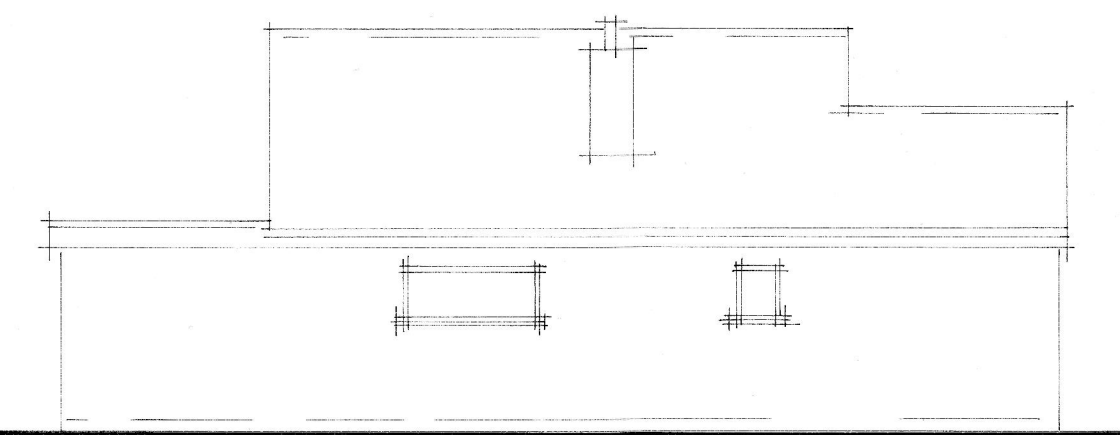
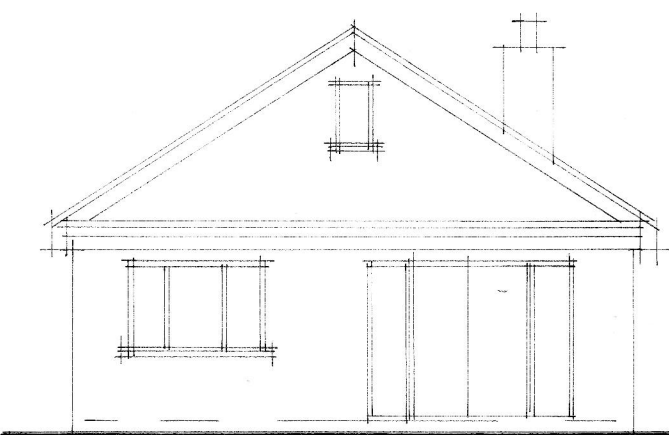
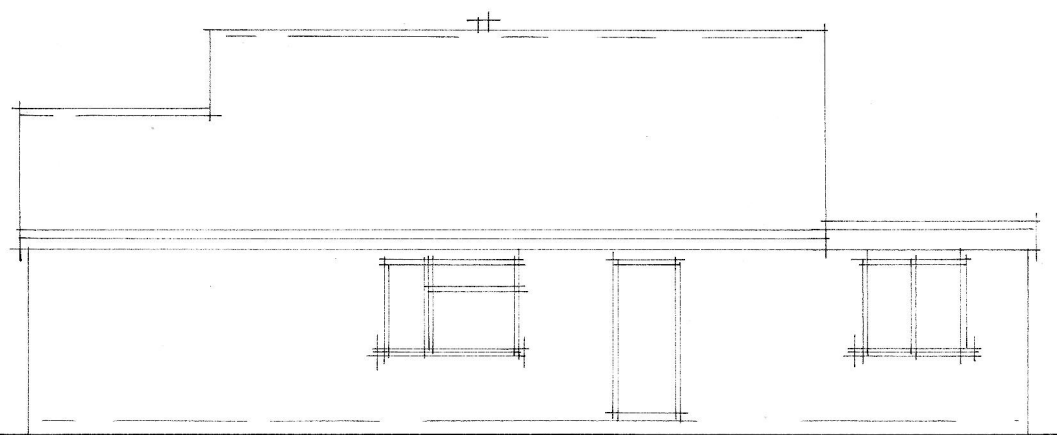


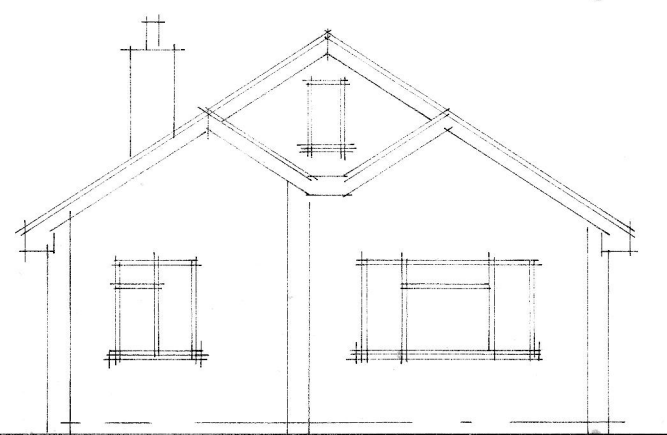


EXISTING NORTH, WEST, SOUTH & EAST ELEVATIONS. 1:100

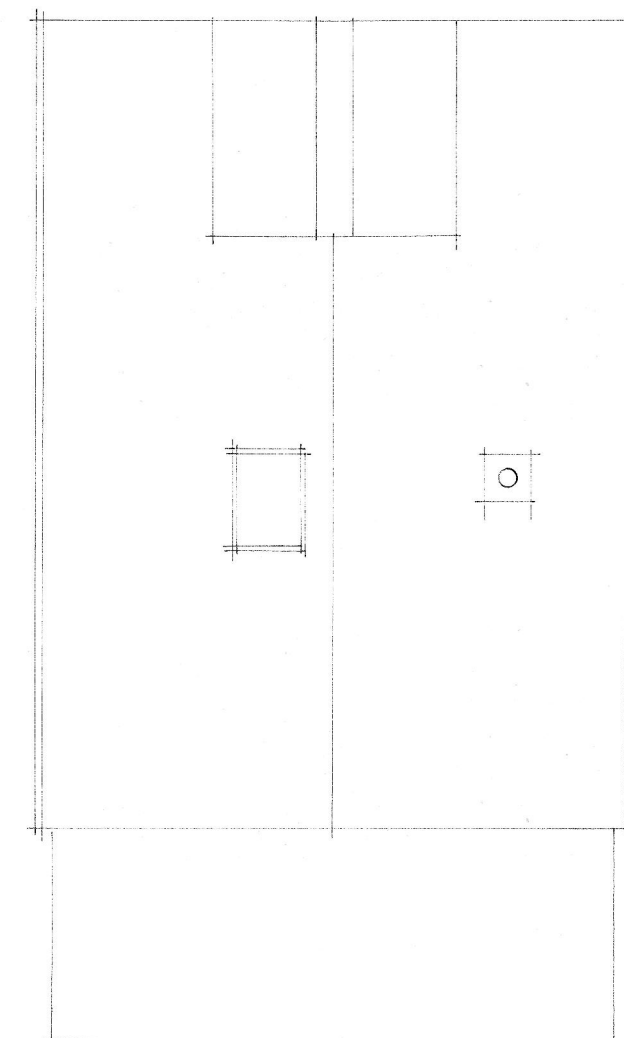

EXISTING ROOF PLAN. 1:100

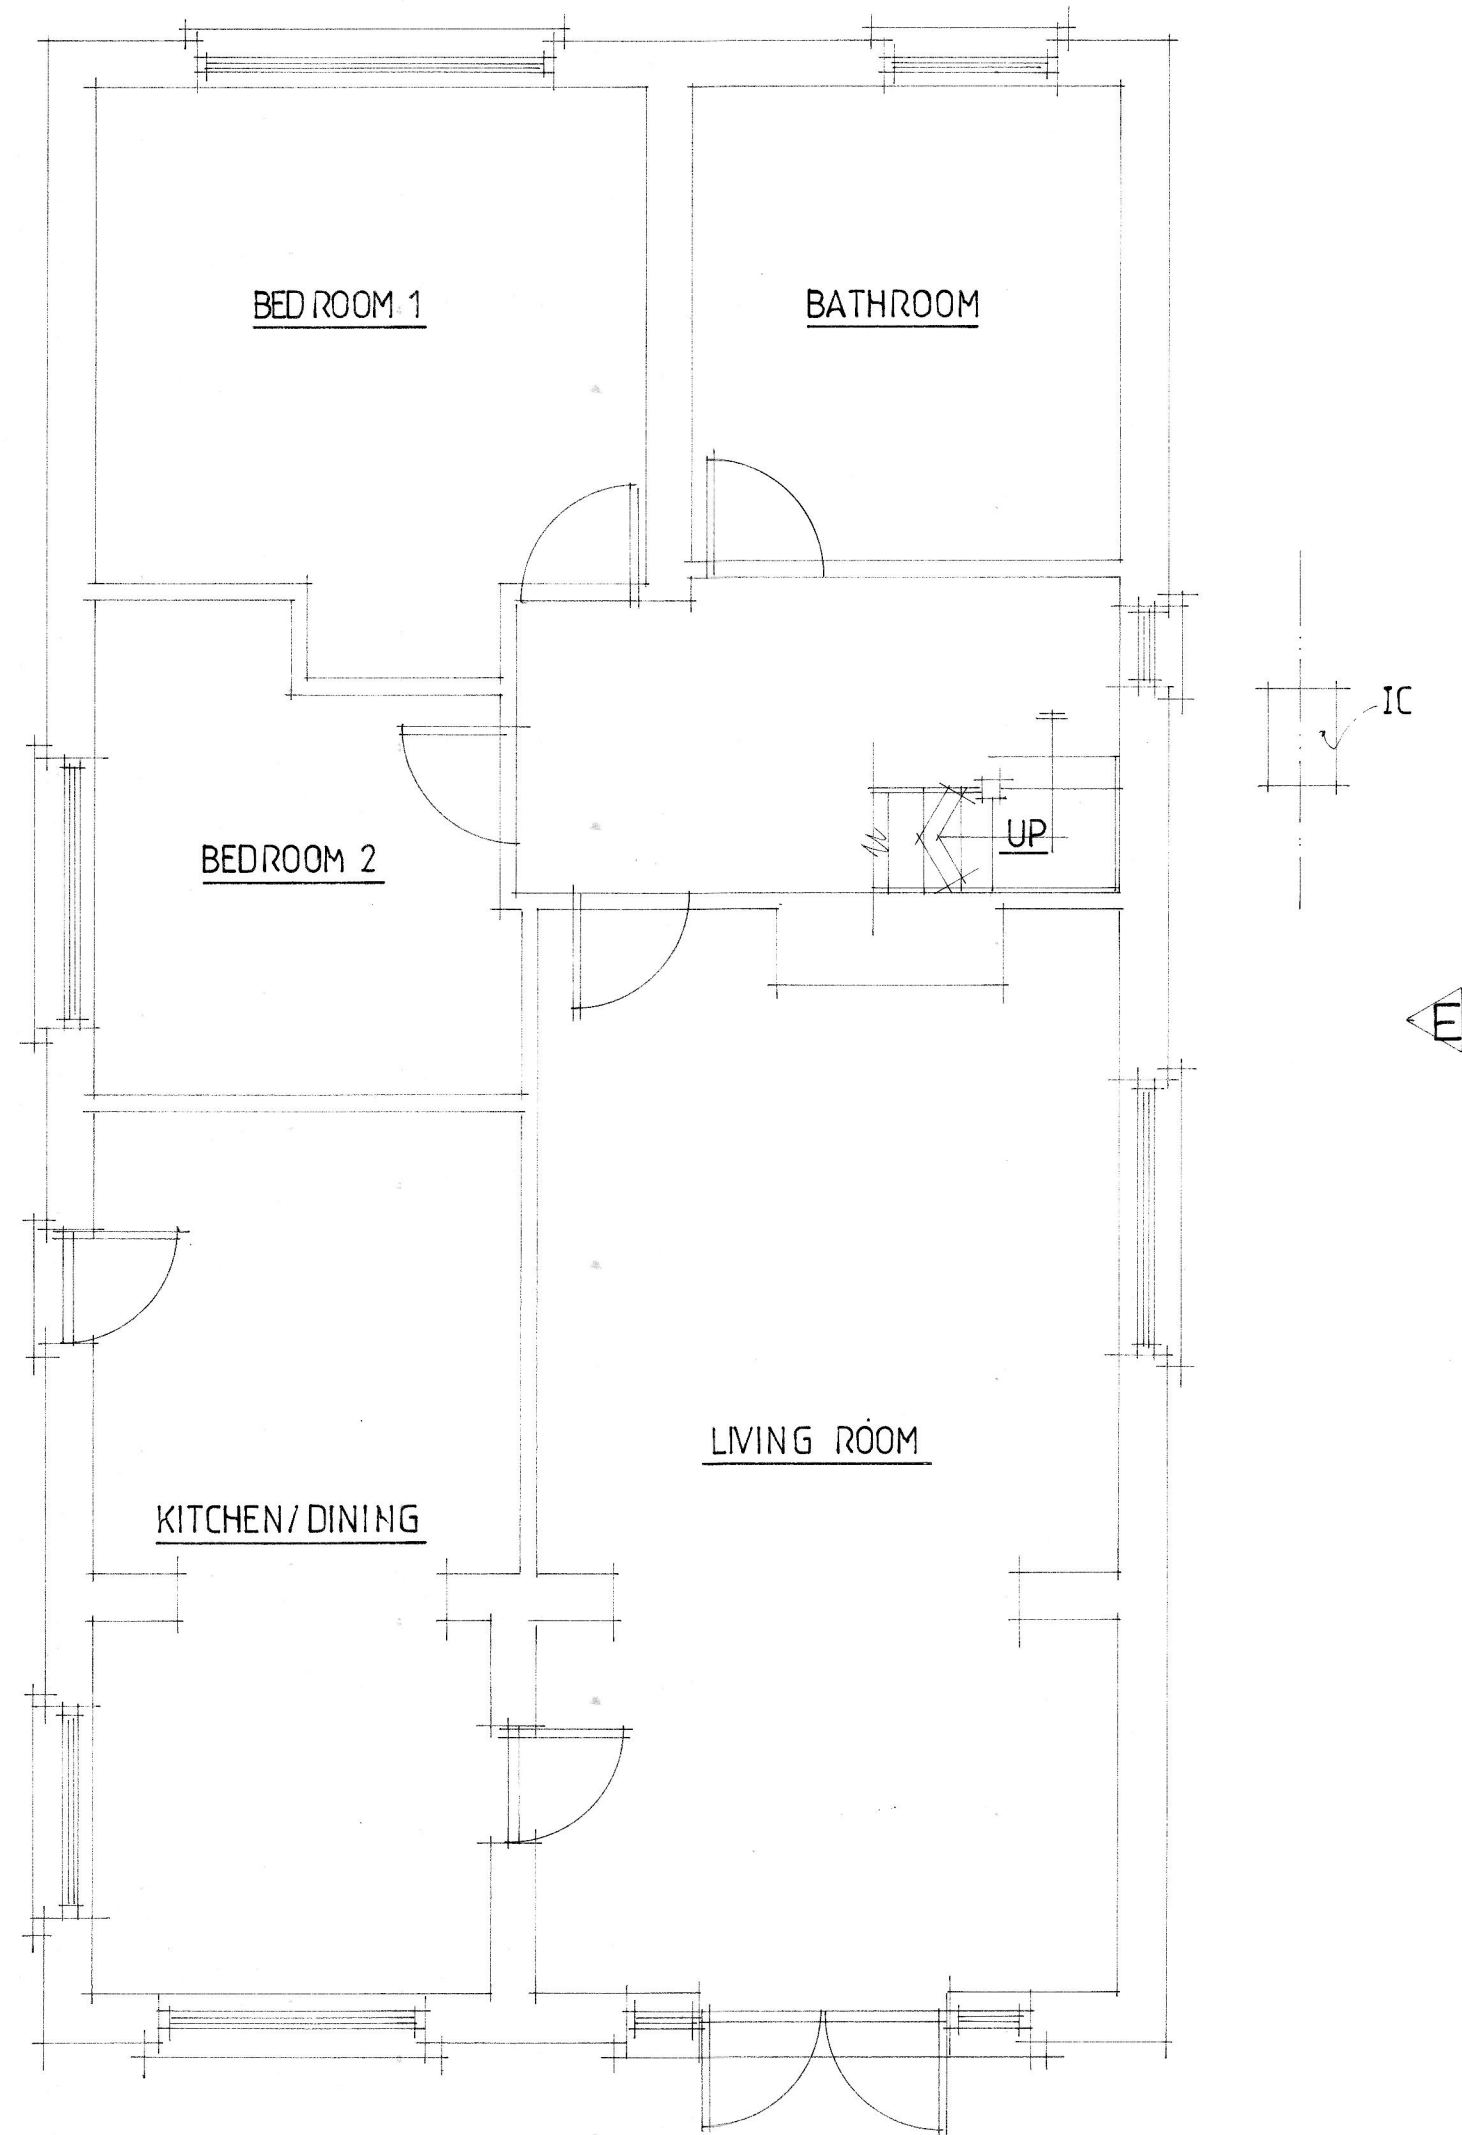

EXISTING GROUND FLOOR PLAN. 1:50

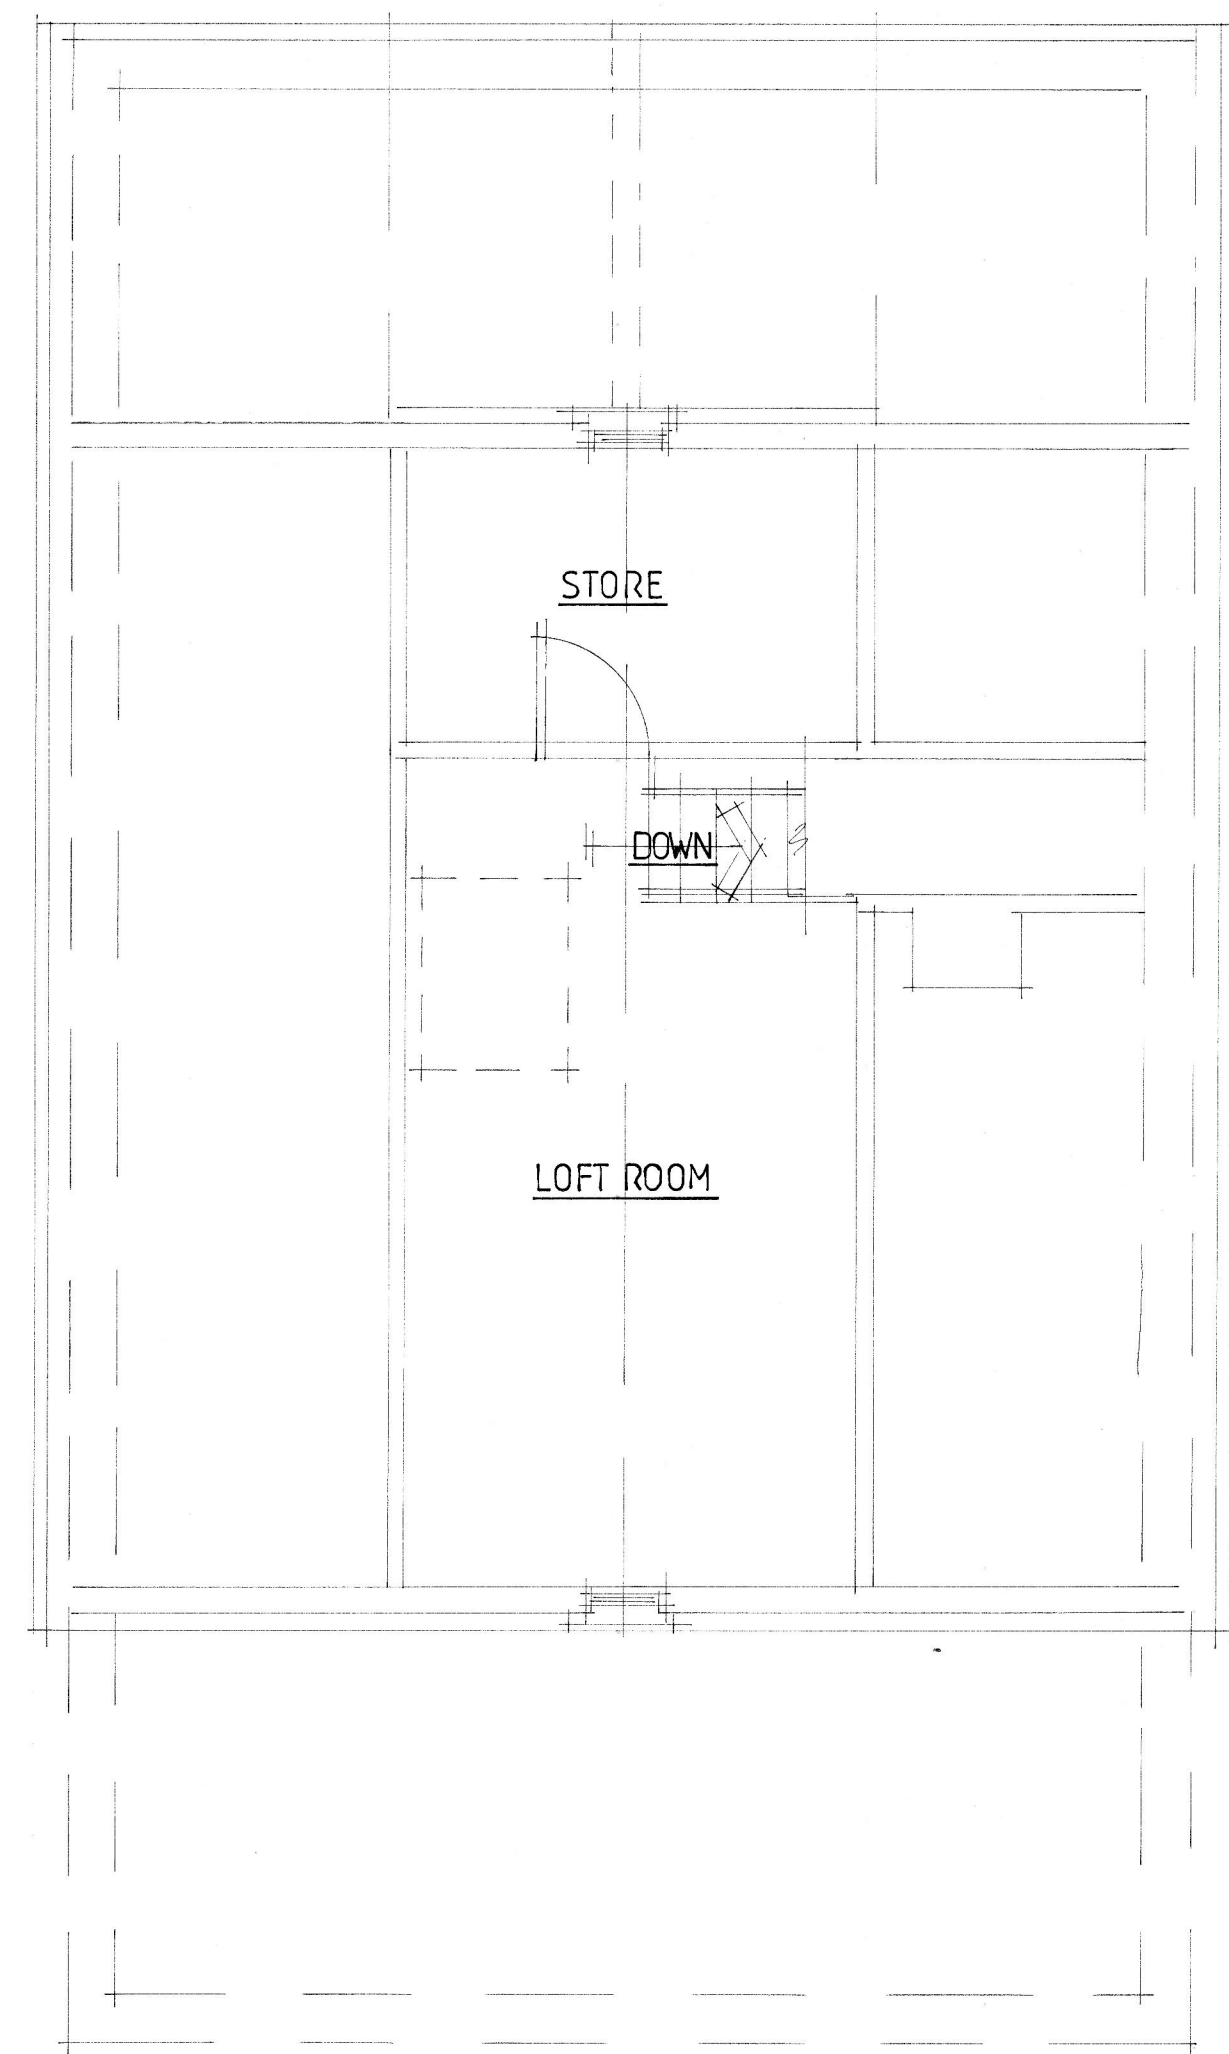

EXISTING FIRST FLOOR PLAN. 1:50

A		
	Date	Revision
© copyright		
THORNS-YOUNG ARCHITECTURAL		
THORNS-YOUNG LTD CHARTERED BUILDING CONSULTANTS 232 London Road, North End, Portsmouth PO2 9JQ Tel: (023) 9267 2883 Fax: (023) 9266 3457 Website: www.thornsyoun.co.uk		
Client		
MR B MOTH		
Job Title		
76 SUNNYMEAD DRIVE WATERLOOVILLE		
Drawing Title		
EXISTING FLOOR PLANS ELEVATIONS & ROOF PLAN		
Scale 1:100, 1:50 :at A1		
Date SEPT 2014		Drawn by SA
Drg. No.		Rev.
7213-14-1.		

