




PROPOSED WEST ELEVATION @ 1:100



PROPOSED NORTH ELEVATION @ 1:100



PROPOSED EAST ELEVATION @ 1:100

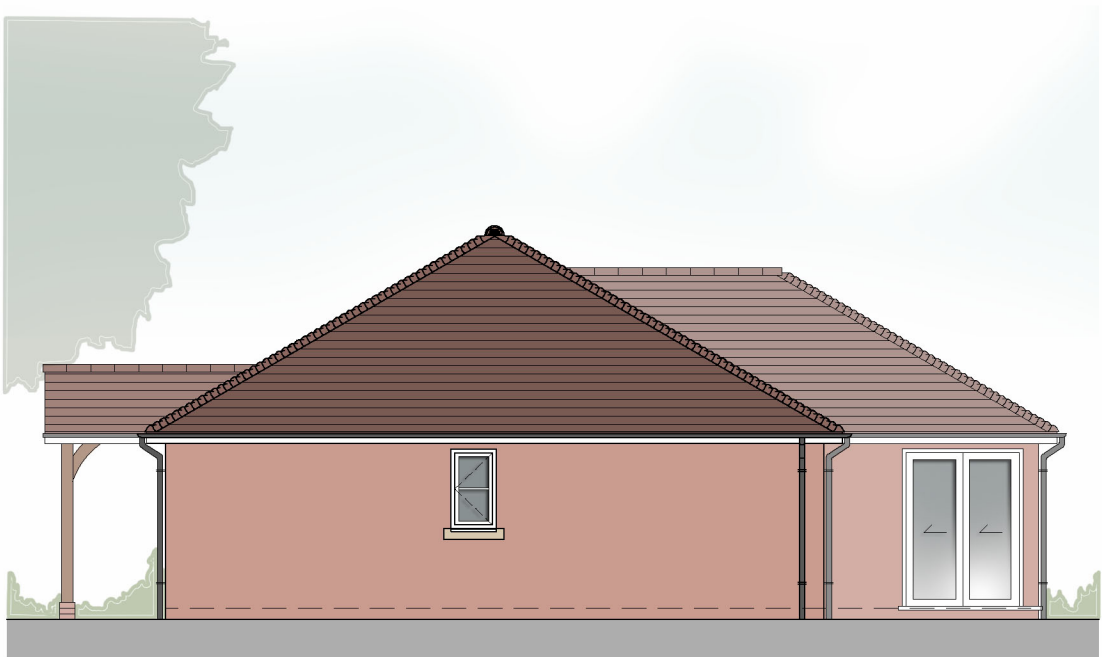

PROPOSED SOUTH ELEVATION @ 1:100

NOTES:

ALL DIMENSIONS TO BE CHECKED ON SITE AND VERIFIED PRIOR TO COMMENCING WORKS/MANUFACTURE. ANY DISCREPANCIES TO BE REPORTED TO NOUVEAU ARCHITECTURE

THIS DRAWING IS PROTECTED BY COPYRIGHT. IT MAY NOT BE REPRODUCED IN ANY FORM OR BY ANY MEANS FOR ANY PURPOSE WITHOUT THE WRITTEN PERMISSION OF NOUVEAU ARCHITECTURE

ISSUED FOR PLANNING PURPOSES ONLY

Rev Date Description

Revisions

CLIENT:

Debtor Book Solution
4a The Square
Wickham
Hampshire
PO17 5JN

PROJECT:

20 Forest Avenue
Cowplain
Portsmouth
PO8 8JD


DRAWING TITLE:

Artistic Impression

PLANNING APPLICATION

NOUVEAU ARCHITECTURE

9 Bere Lane
Knowle Village
Hampshire
PO17 5GL
Tel: 01329 833396
Email: info@nouveau-architecture.co.uk
Web: www.nouveau-architecture.co.uk

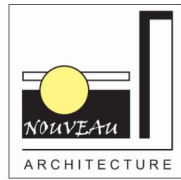

SCALE: NTS

DATE: AUG 2015

DRAWN: ASW

CHECKED BY: CW

DRAWING NO:

N199

PL04

*

AU/1946/199