


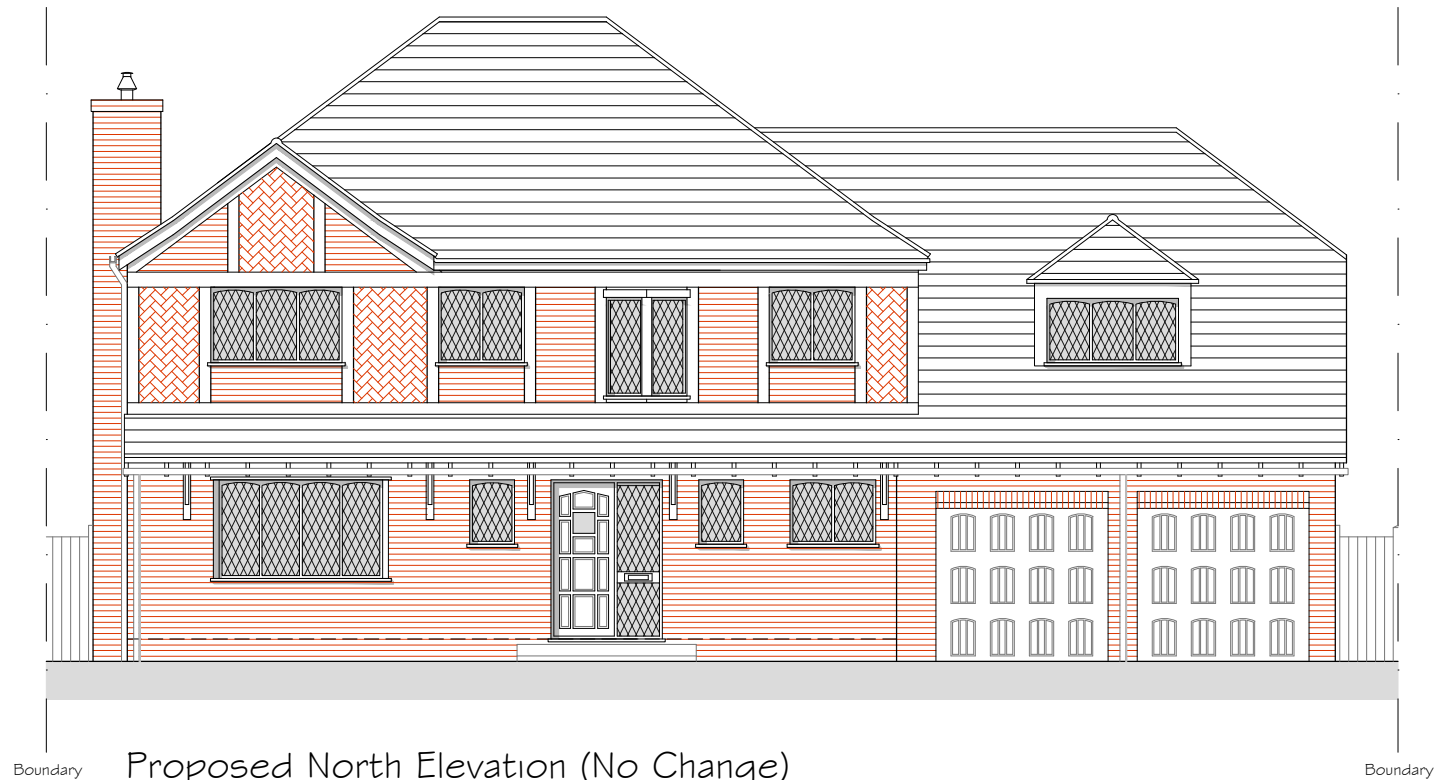


Proposed North Elevation (No Change)
Scale 1:100



Proposed South Elevation
Scale 1:100

Rev	Date	Description	By	PM
A	17.09.15	Issued for Planning	CJ	JM

REVISIONS

 

Design Team Studios LLP
Copyright Reserved
Check Dimensions on Site

© Crown copyright and database rights [2015]
Ordnance Survey 0100031673
© Local Government Information House Limited copyright and database rights [2015] 0100031673

DRAWING STATUS:
Planning

REVISION:
A

PROJECT
Extension and Alterations to
11 Tamar Down, Waterlooville
CLIENT
Una and Bill Allan

Scale @ A3: 1:100
Date: © Sept 2015

Drawn by: CJ
Checked by: JM

DRAWING TITLE
Proposed Elevation - North & South

DRAWING NUMBER:
226.P104_A

City Office (Design Drawn)
The Clock Tower, Great Southsea Street at Castle Road
Southsea, Portsmouth, Hants, PO5 3BY
Tel: 02392 837149



E: info@designteamstudios.com
W: www.designteamstudios.com