


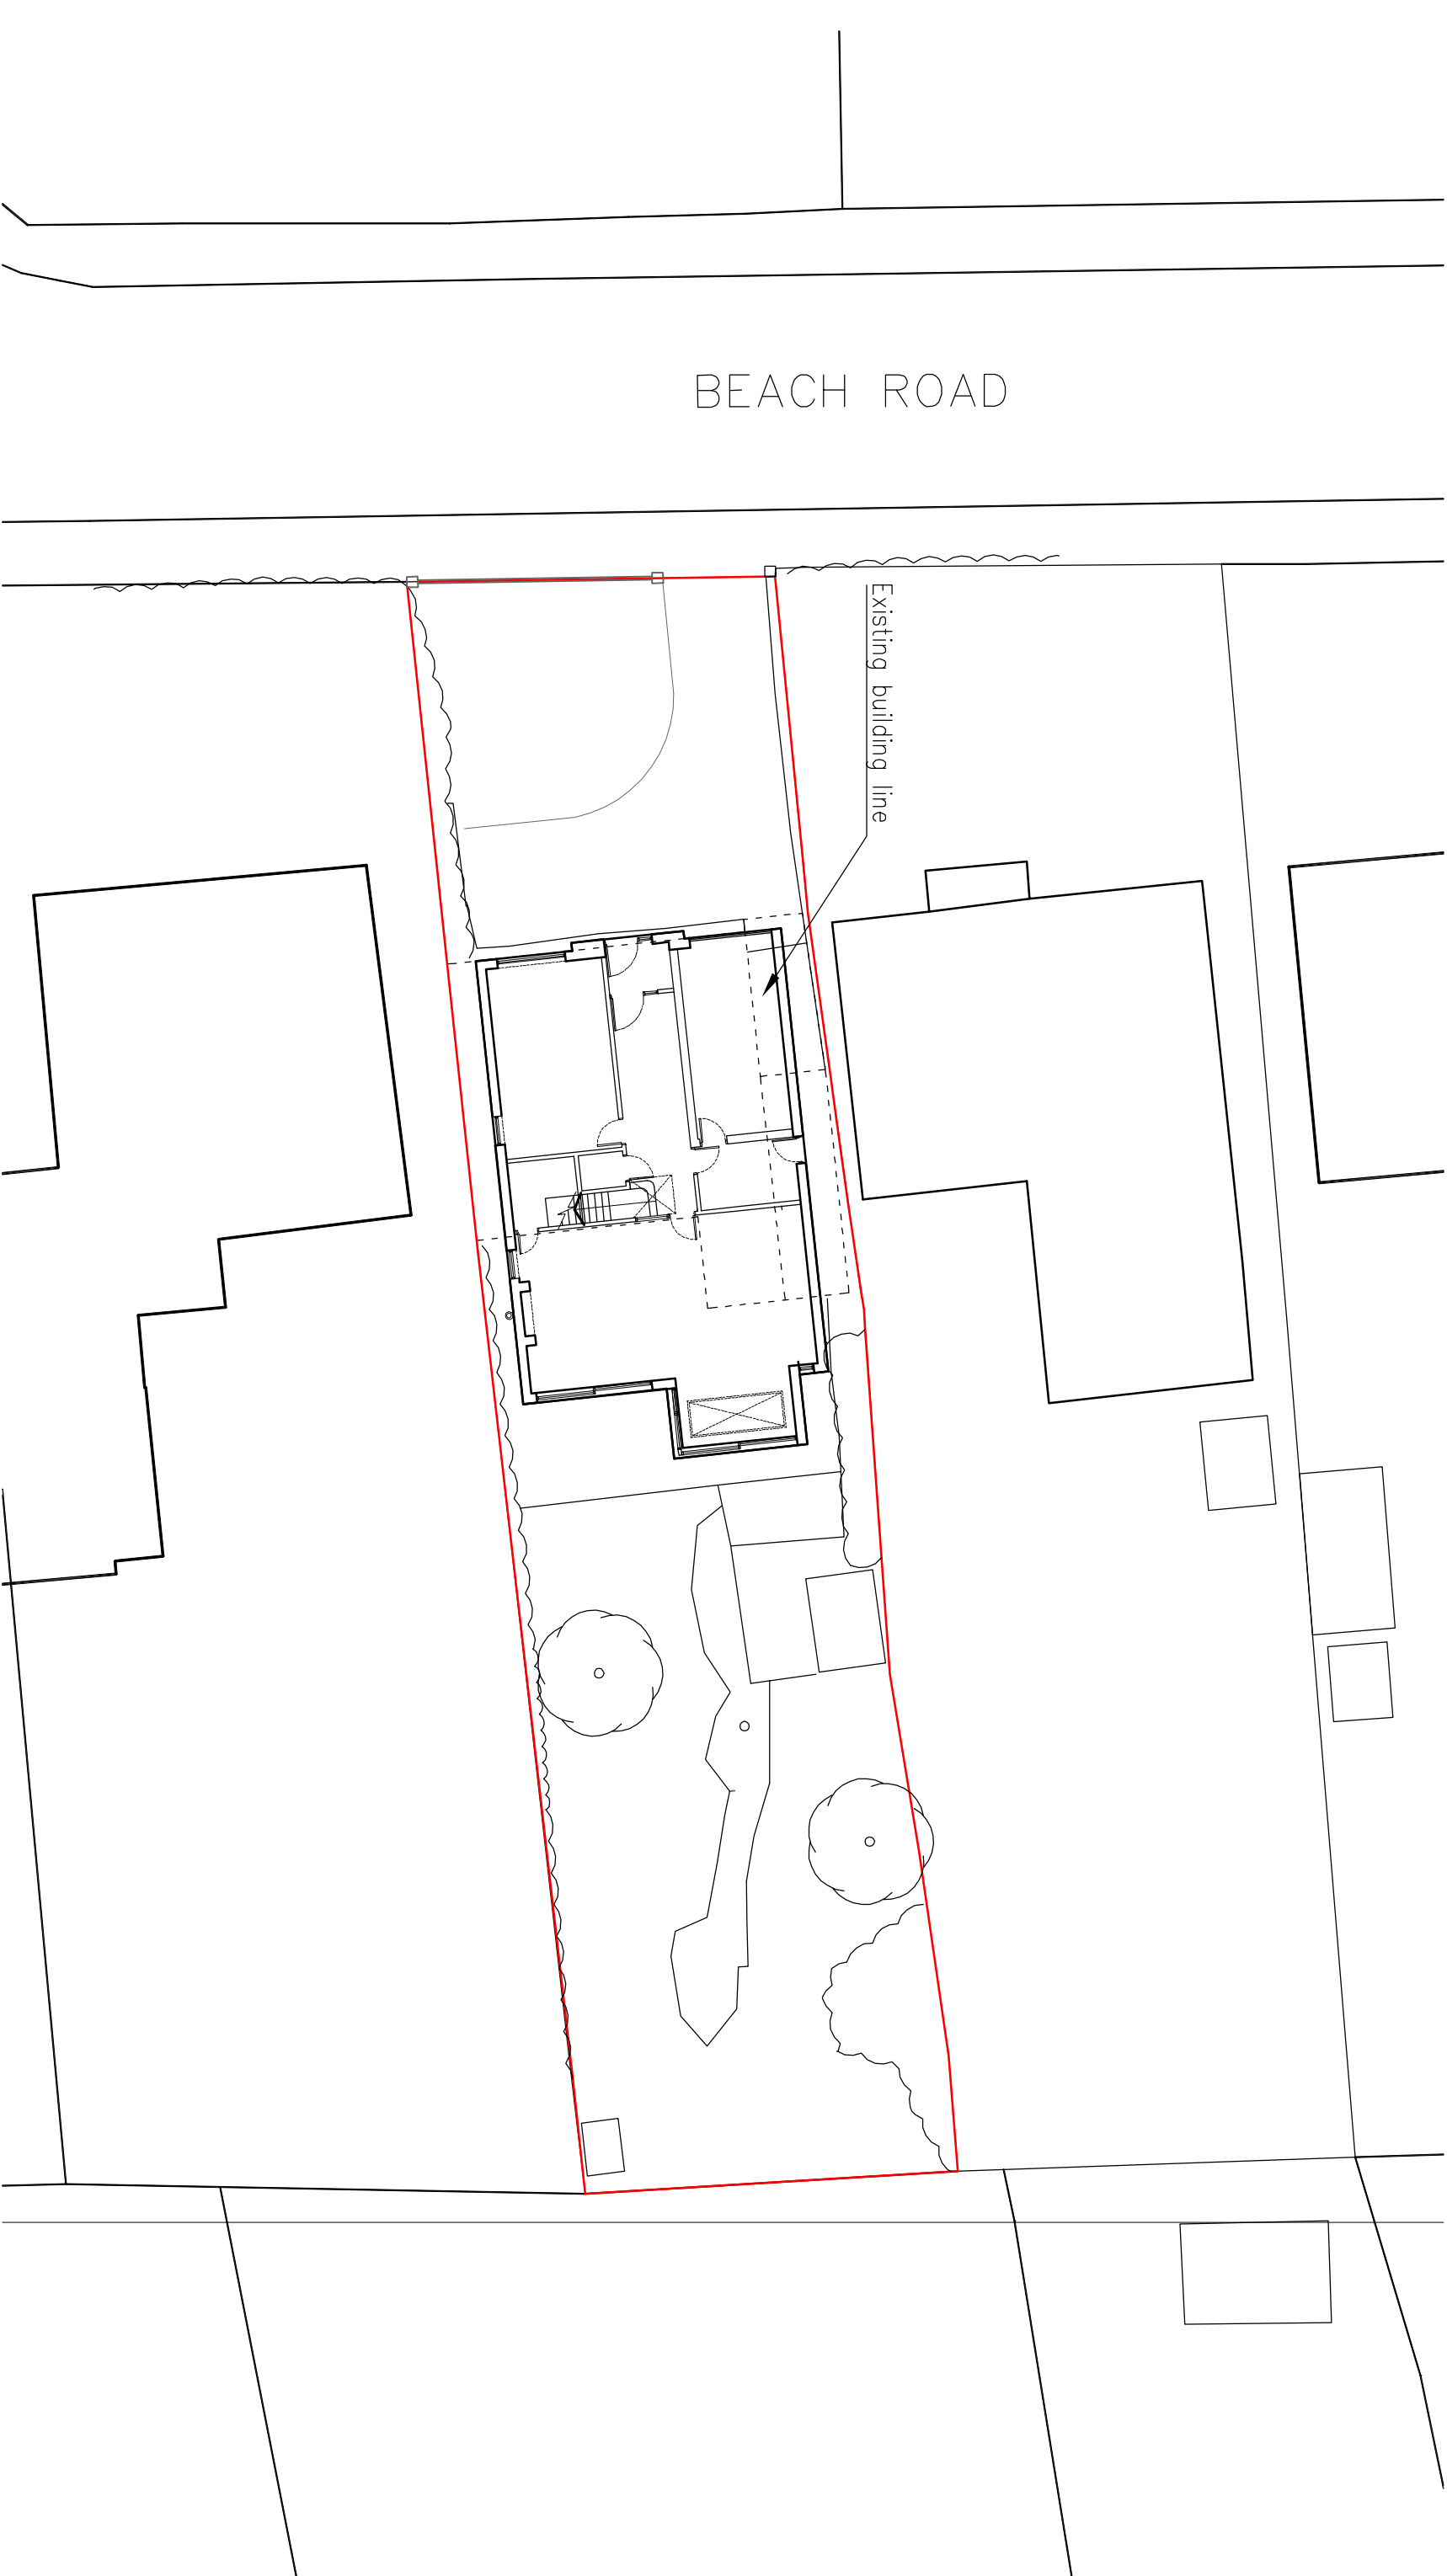

Notes

ALL DETAILS TO BE CHECKED AND APPROVED BY
SPECIALIST CONTRACTOR AND INSTALLED IN STRICT
ACCORDANCE WITH MANUFACTURERS DESIGN AND
SPECIFICATION

Notes/revisions:

Rev	Date	Dwn	Chkd
A	28.04.2015	JS	
Driveway updated			

PLANNING ISSUE

Date: Feb 2015	Client: Mr J. Adams
Drawn: JS	Project: 40 Beach Road, Emsworth
Check:	Title: Proposed Site Plan
Scale: 1: 200 @ A3	Dwgno: 14-347 D04
	Revision: A

