




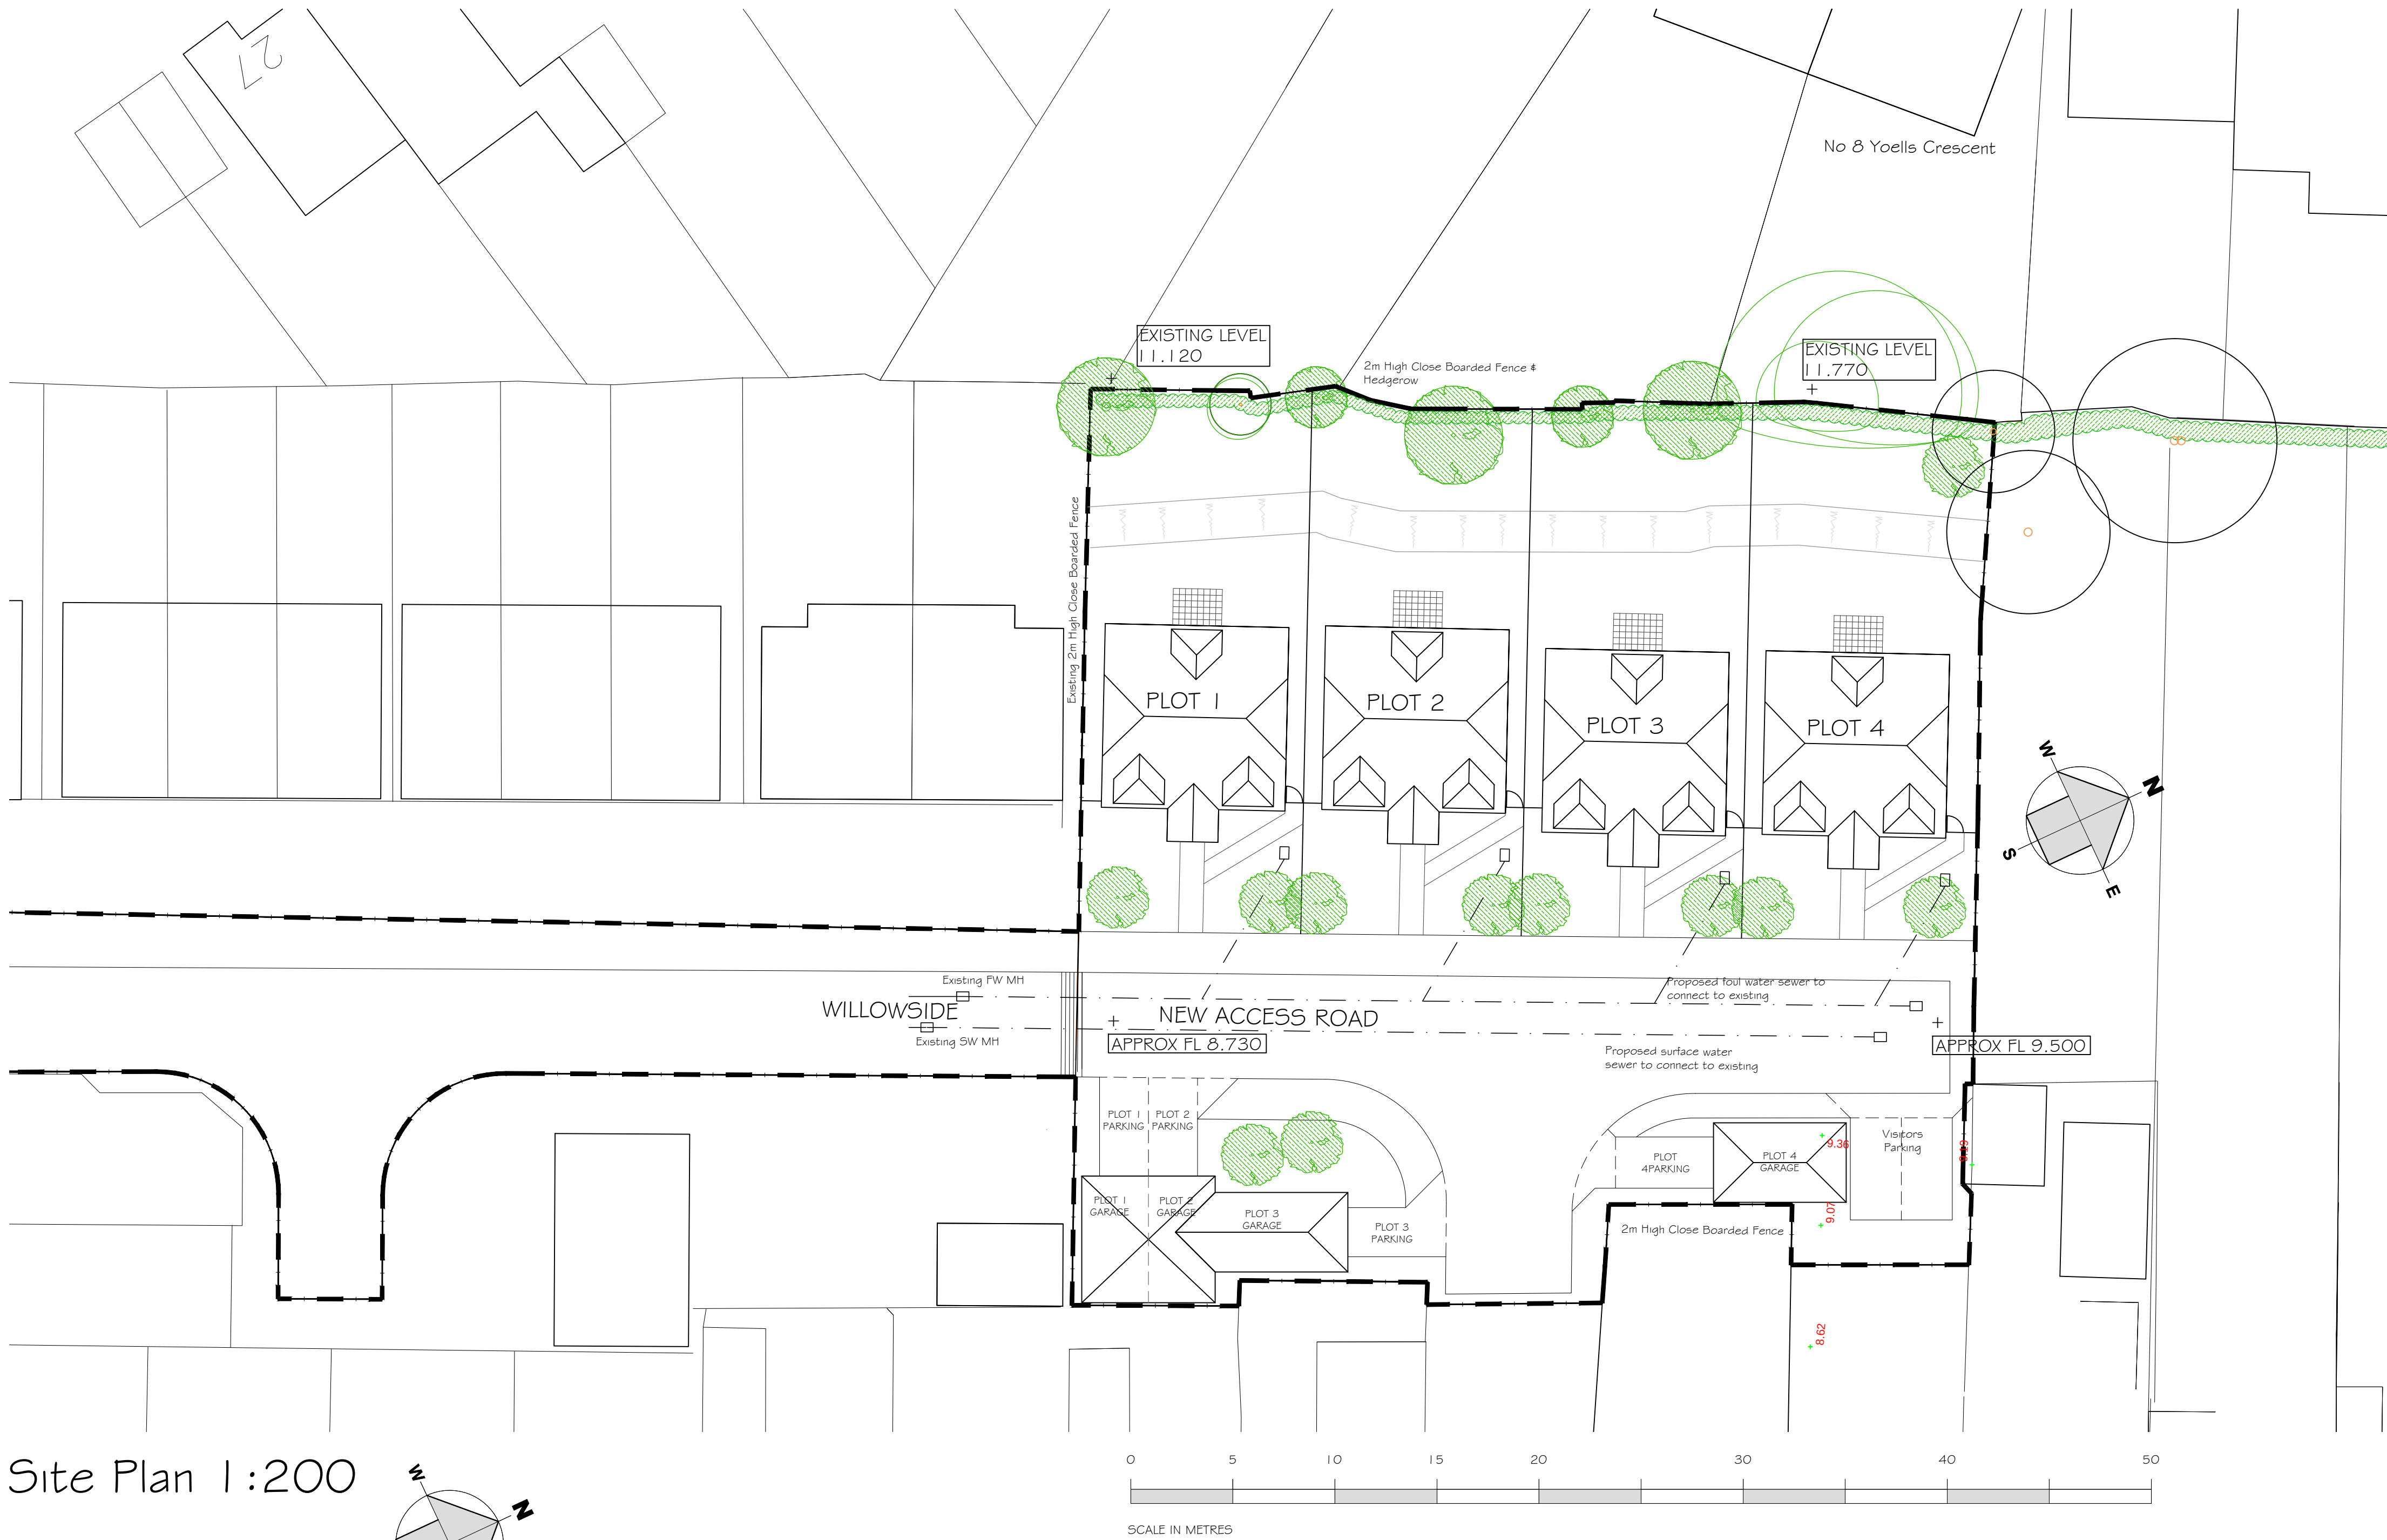

East Facing Street Elevation 1 : 200

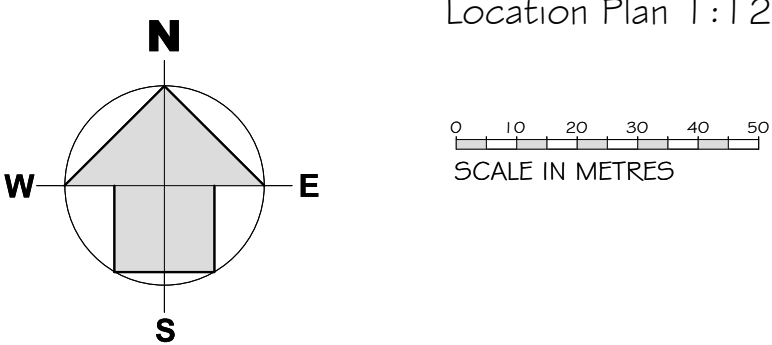

Site Plan 1 :200

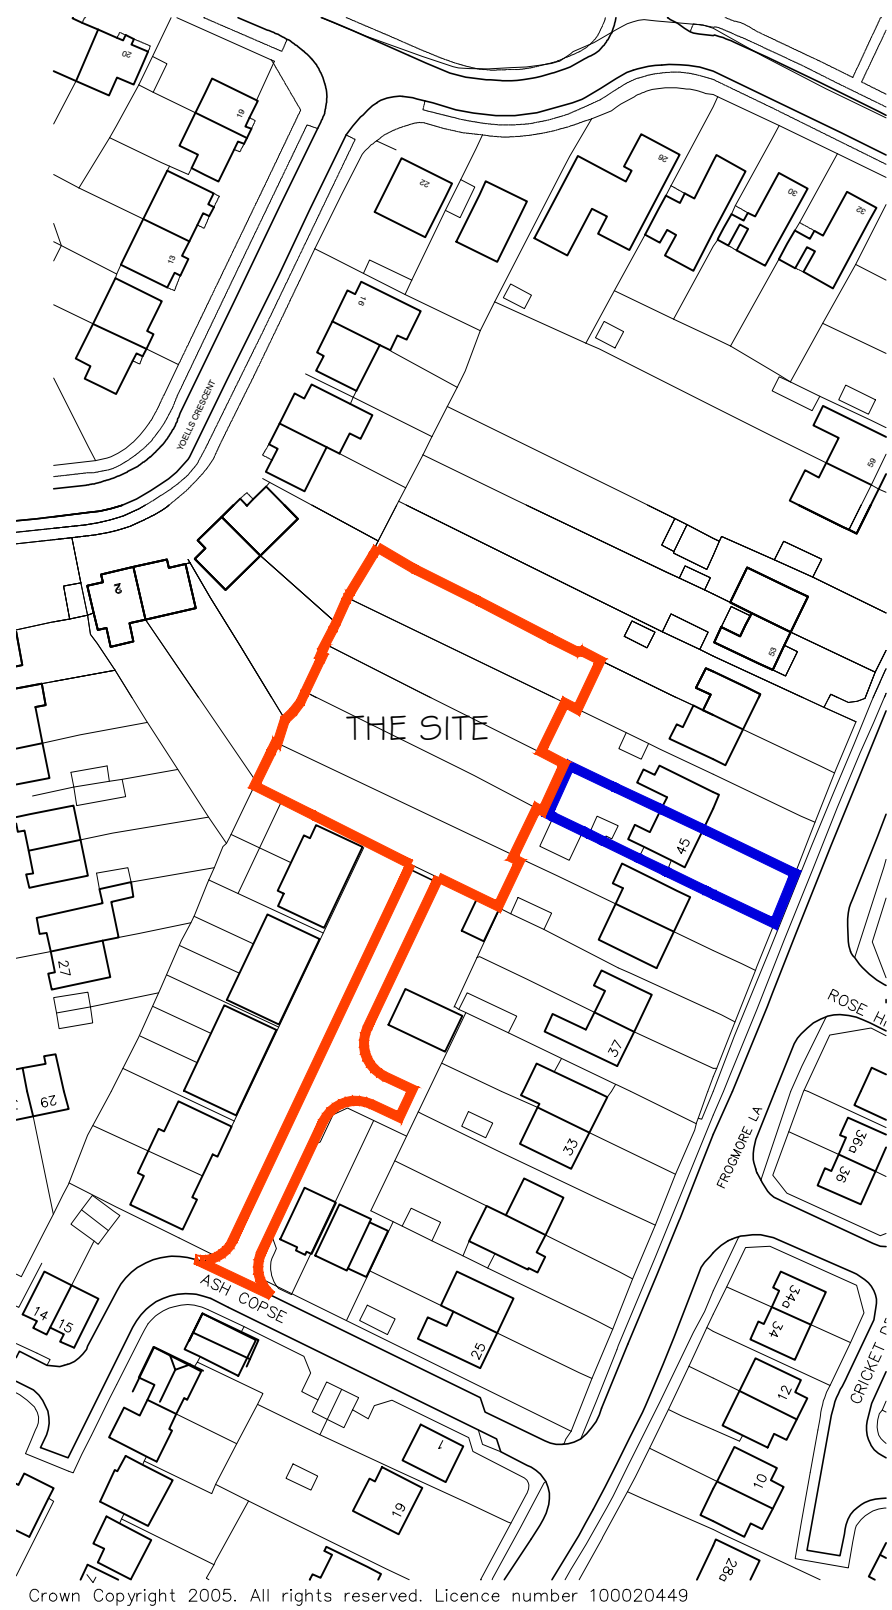

NOTES:

Dimensions to be checked on site before commencing work. Any discrepancies shall be reported to the architect immediately.

Do not scale from these drawings except for planning purposes. Use figured dimensions only.

Where applicable this drawing is to be read in conjunction with other consultants' drawings.

This drawing is the copyright of Harrington Design + Bloomfield

Site Density	
Number of Units	4
Site Area (Hectares)	0.25
Site Density	16 unit/HA

Rev	Date	Amendment	Checked
G	23/02/15	Height of existing tree T2 amended on elevation	~
F	30/01/15	Existing Trees added to Elevation	~
E	29/01/15	Revised Application Site Boundary	~
D	23/01/15	Parking annotation added Plot foul sewage path indicated	~
C	16/09/14	Revised Street Elevations,	~
B	11/06/14	Client name amended,	~
A	11/06/14	Location Plan amended, Site Density added	~

harrington design + bloomfield
ARCHITECTS

6 The Old Flour Mill, Queen Street, Emsworth, Hants, PO10 7BT
Tel: 44 (0) 1243 373855
Fax: 44 (0) 1243 373245
e-mail: info@harringtonbloomfield.co.uk

For
DRIFTSTONE DEVELOPMENTS
Project
FROGMORE LANE

Title
**SITE LAYOUT, LOCATION PLAN
& STREET ELEVATION**

Date	Drawn	Scale	Checked
30-01-15	CG	AS SHOWN	JB
Job Number	Prefix	Drawing Number	Revision
14001	SK	05	G