

THIS DRAWING HAS BEEN PRODUCED FOR THE PURPOSE OF PLANNING AND BUILDING REGULATIONS ONLY. THIS IS NOT A WORKING DRAWING. FOR FURTHER INFORMATION CONTACT KALOTEC LTD. THIS DRAWING IS TO BE READ IN CONJUNCTION WITH THE BUILDING REGULATIONS AND CONSTRUCTION SPECIFICATION. THE STRUCTURAL ENGINEERS DESIGN / DETAILS AND ANY SPECIALIST MANUFACTURERS DESIGNS AND DETAILS. DO NOT SCALE OFF THIS DRAWING. USE FIGURED DIMENSIONS ONLY. ALL DIMENSIONAL DISCREPANCIES TO BE BROUGHT TO THE IMMEDIATE ATTENTION OF KALOTEC LTD.




Existing Front Elevation (Scale 1:100)




Existing Side Elevation (Scale 1:100)



Existing Rear Elevation (Scale 1:100)

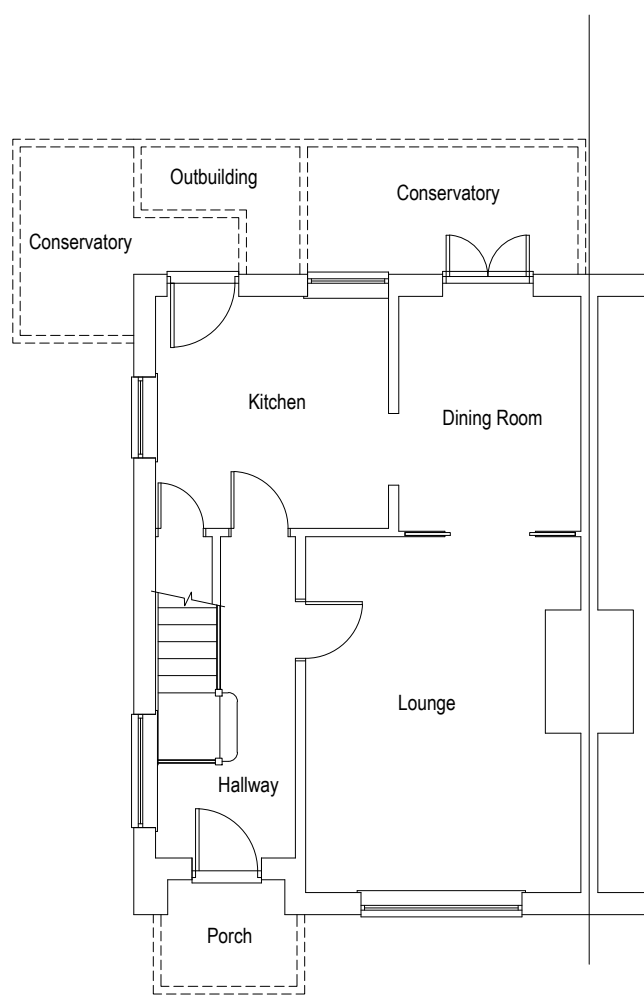

Existing Ground Floor Plan (Scale 1:100)

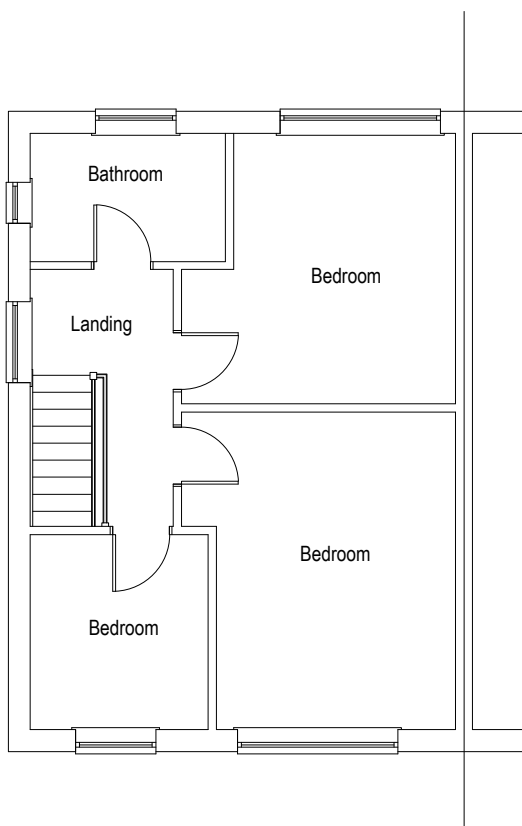

Existing First Floor Plan (Scale 1:100)

Existing




Proposed Front Elevation (Scale 1:100)




Proposed Side Elevation (Scale 1:100)




Proposed Rear Elevation (Scale 1:100)

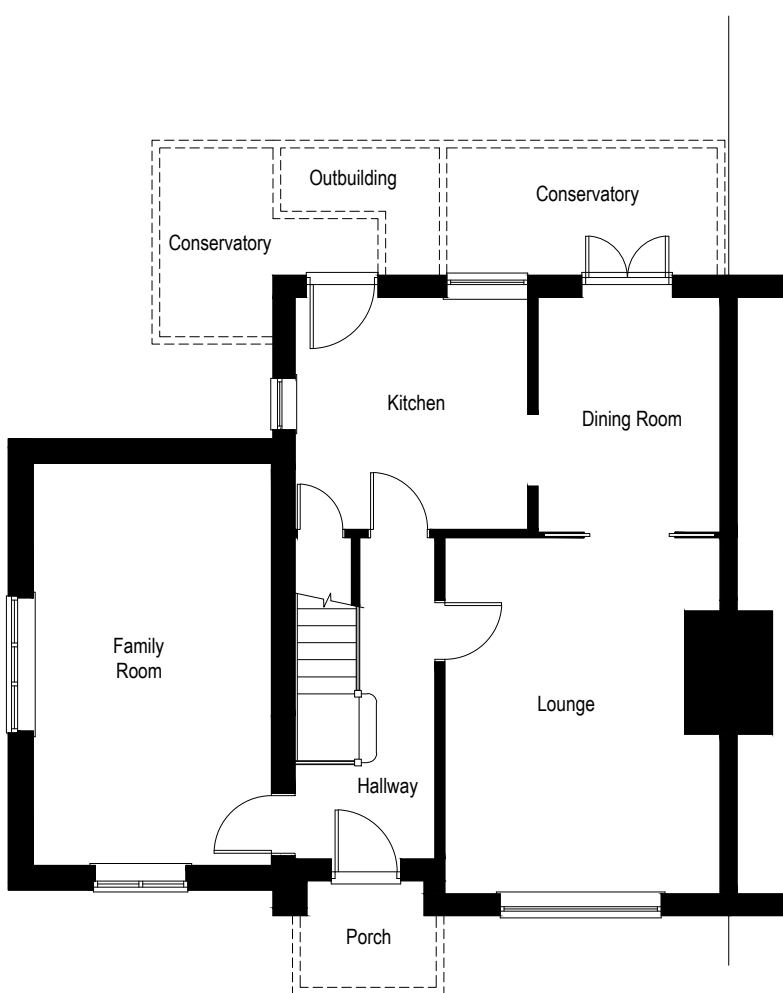

Proposed Ground Floor Plan (Scale 1:100)

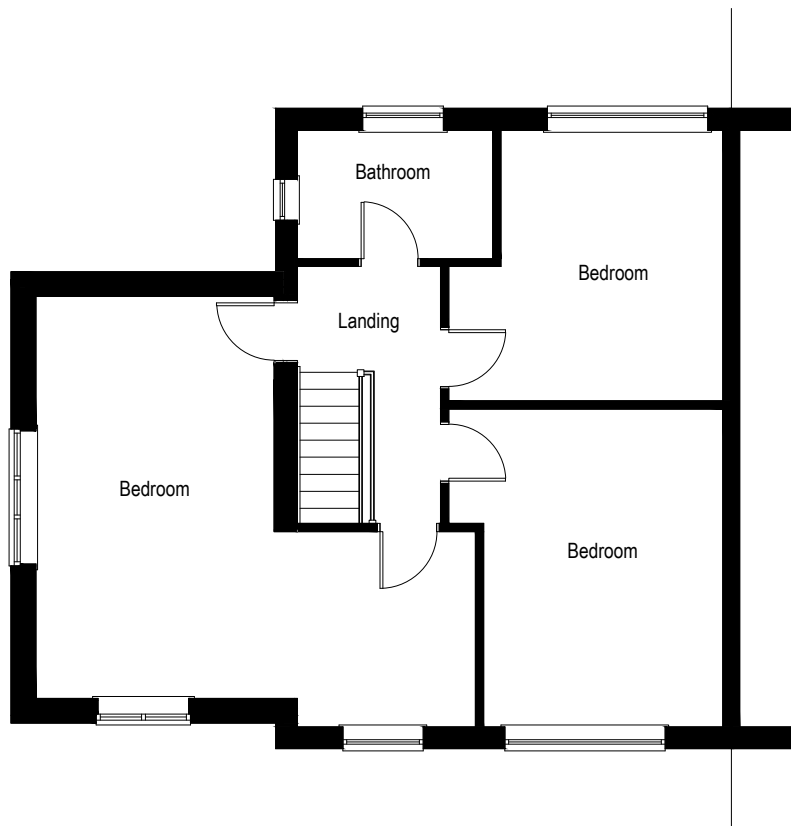


Proposed First Floor Plan (Scale 1:100)

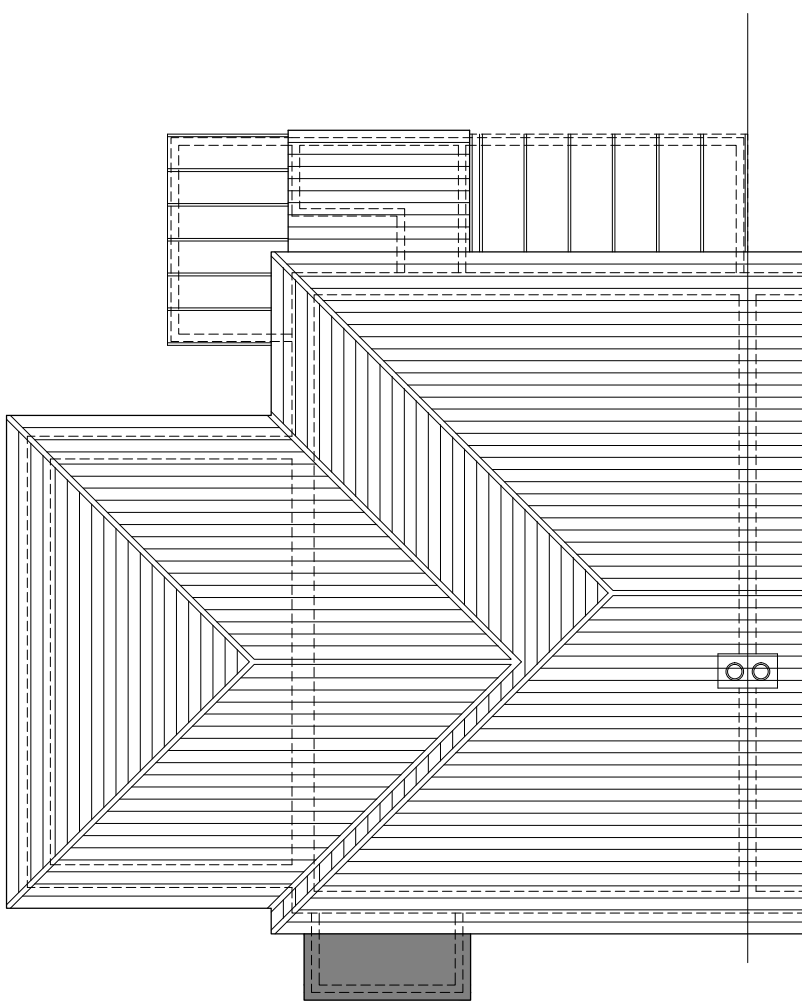

Proposed Roof Plan (Scale 1:100)

Proposed

 

			
CLIENT Mr S Courtney			
SITE 1 Wigan Crescent, Bedhampton			
TITLE Plans Existing and Proposed			
SCALE 1:100 (A1)	DRAWING NO. KALO-0143-01		REVISION
DATE Jan 16	CHECKED		
DRAWN			
KALOTEC LIMITED, Carrs Hall, Farnham, Hampshire, PO18 8AB Telephone: 01253 227 424 Email: info@kalotec.co.uk Website: www.kalotec.co.uk COPYRIGHT © KALOTEC LIMITED			