




FRONT

SIDE



SIDE


REAR

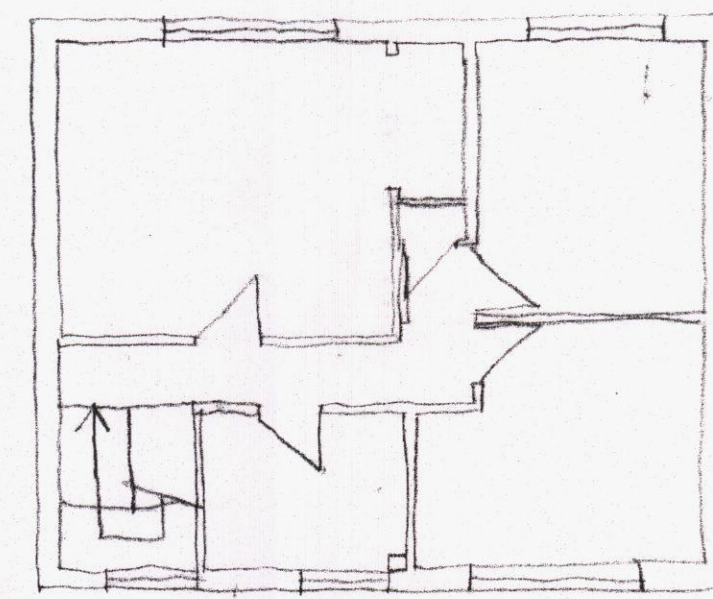

FIRST




EXISTING ELEVATIONS
Scale 1:200

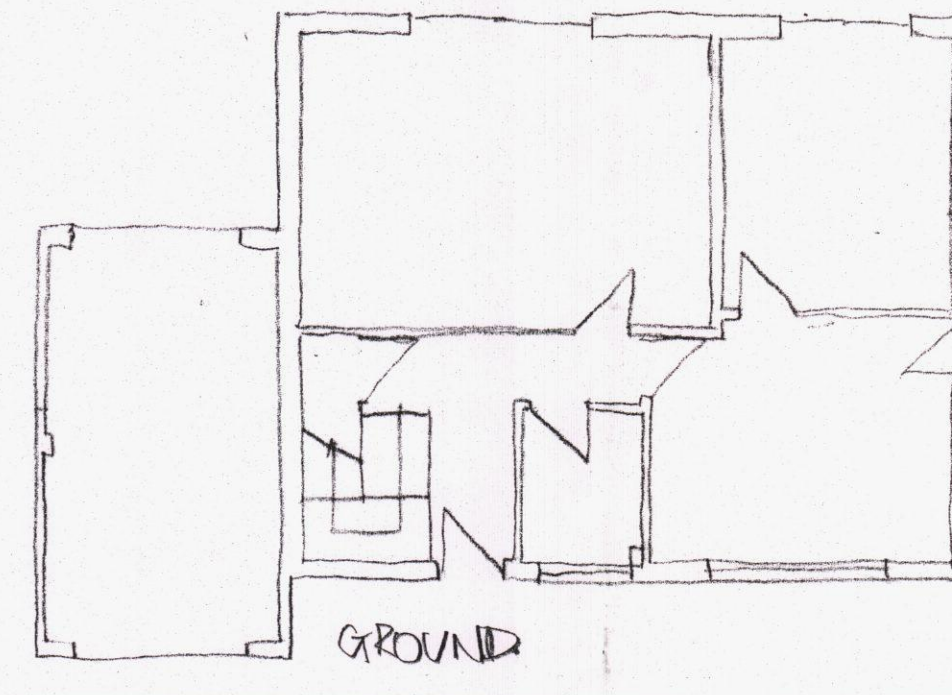


GROUND


EXISTING FLOOR PLANS Scale 1:100

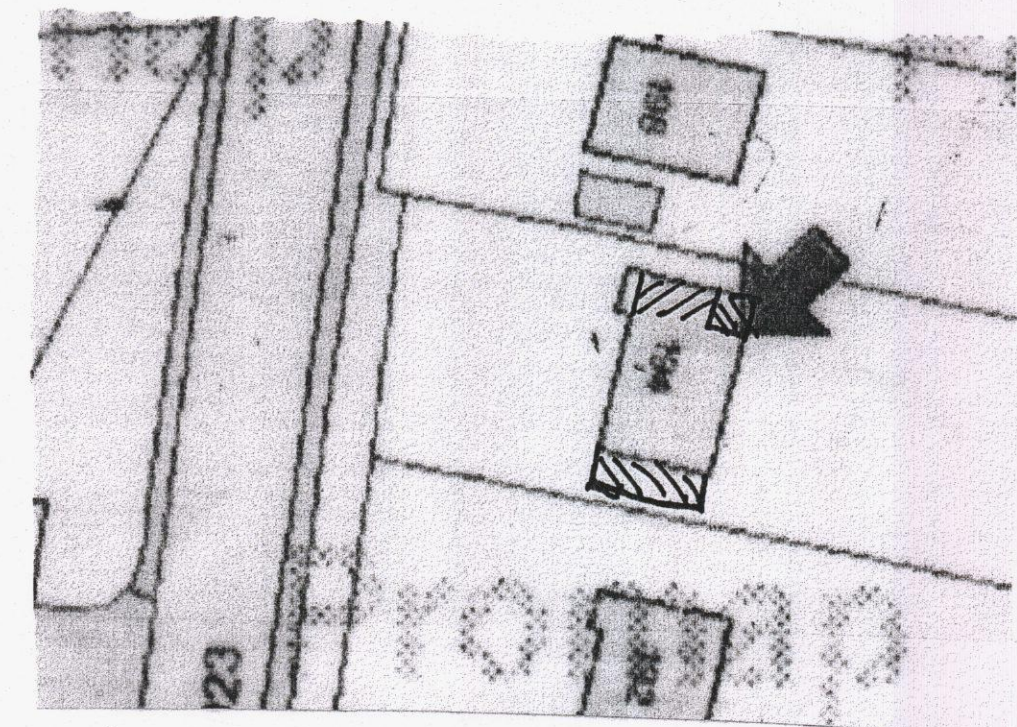


SITE PLAN Scale 1:500

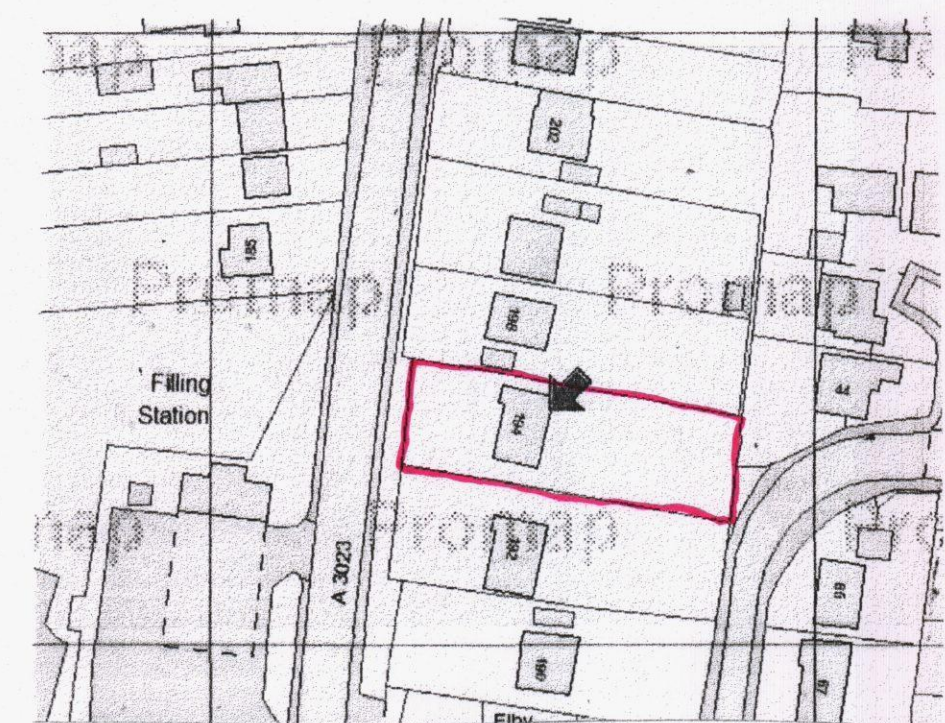

LOCATION PLAN Scale 1:1250
OS VC 100046326

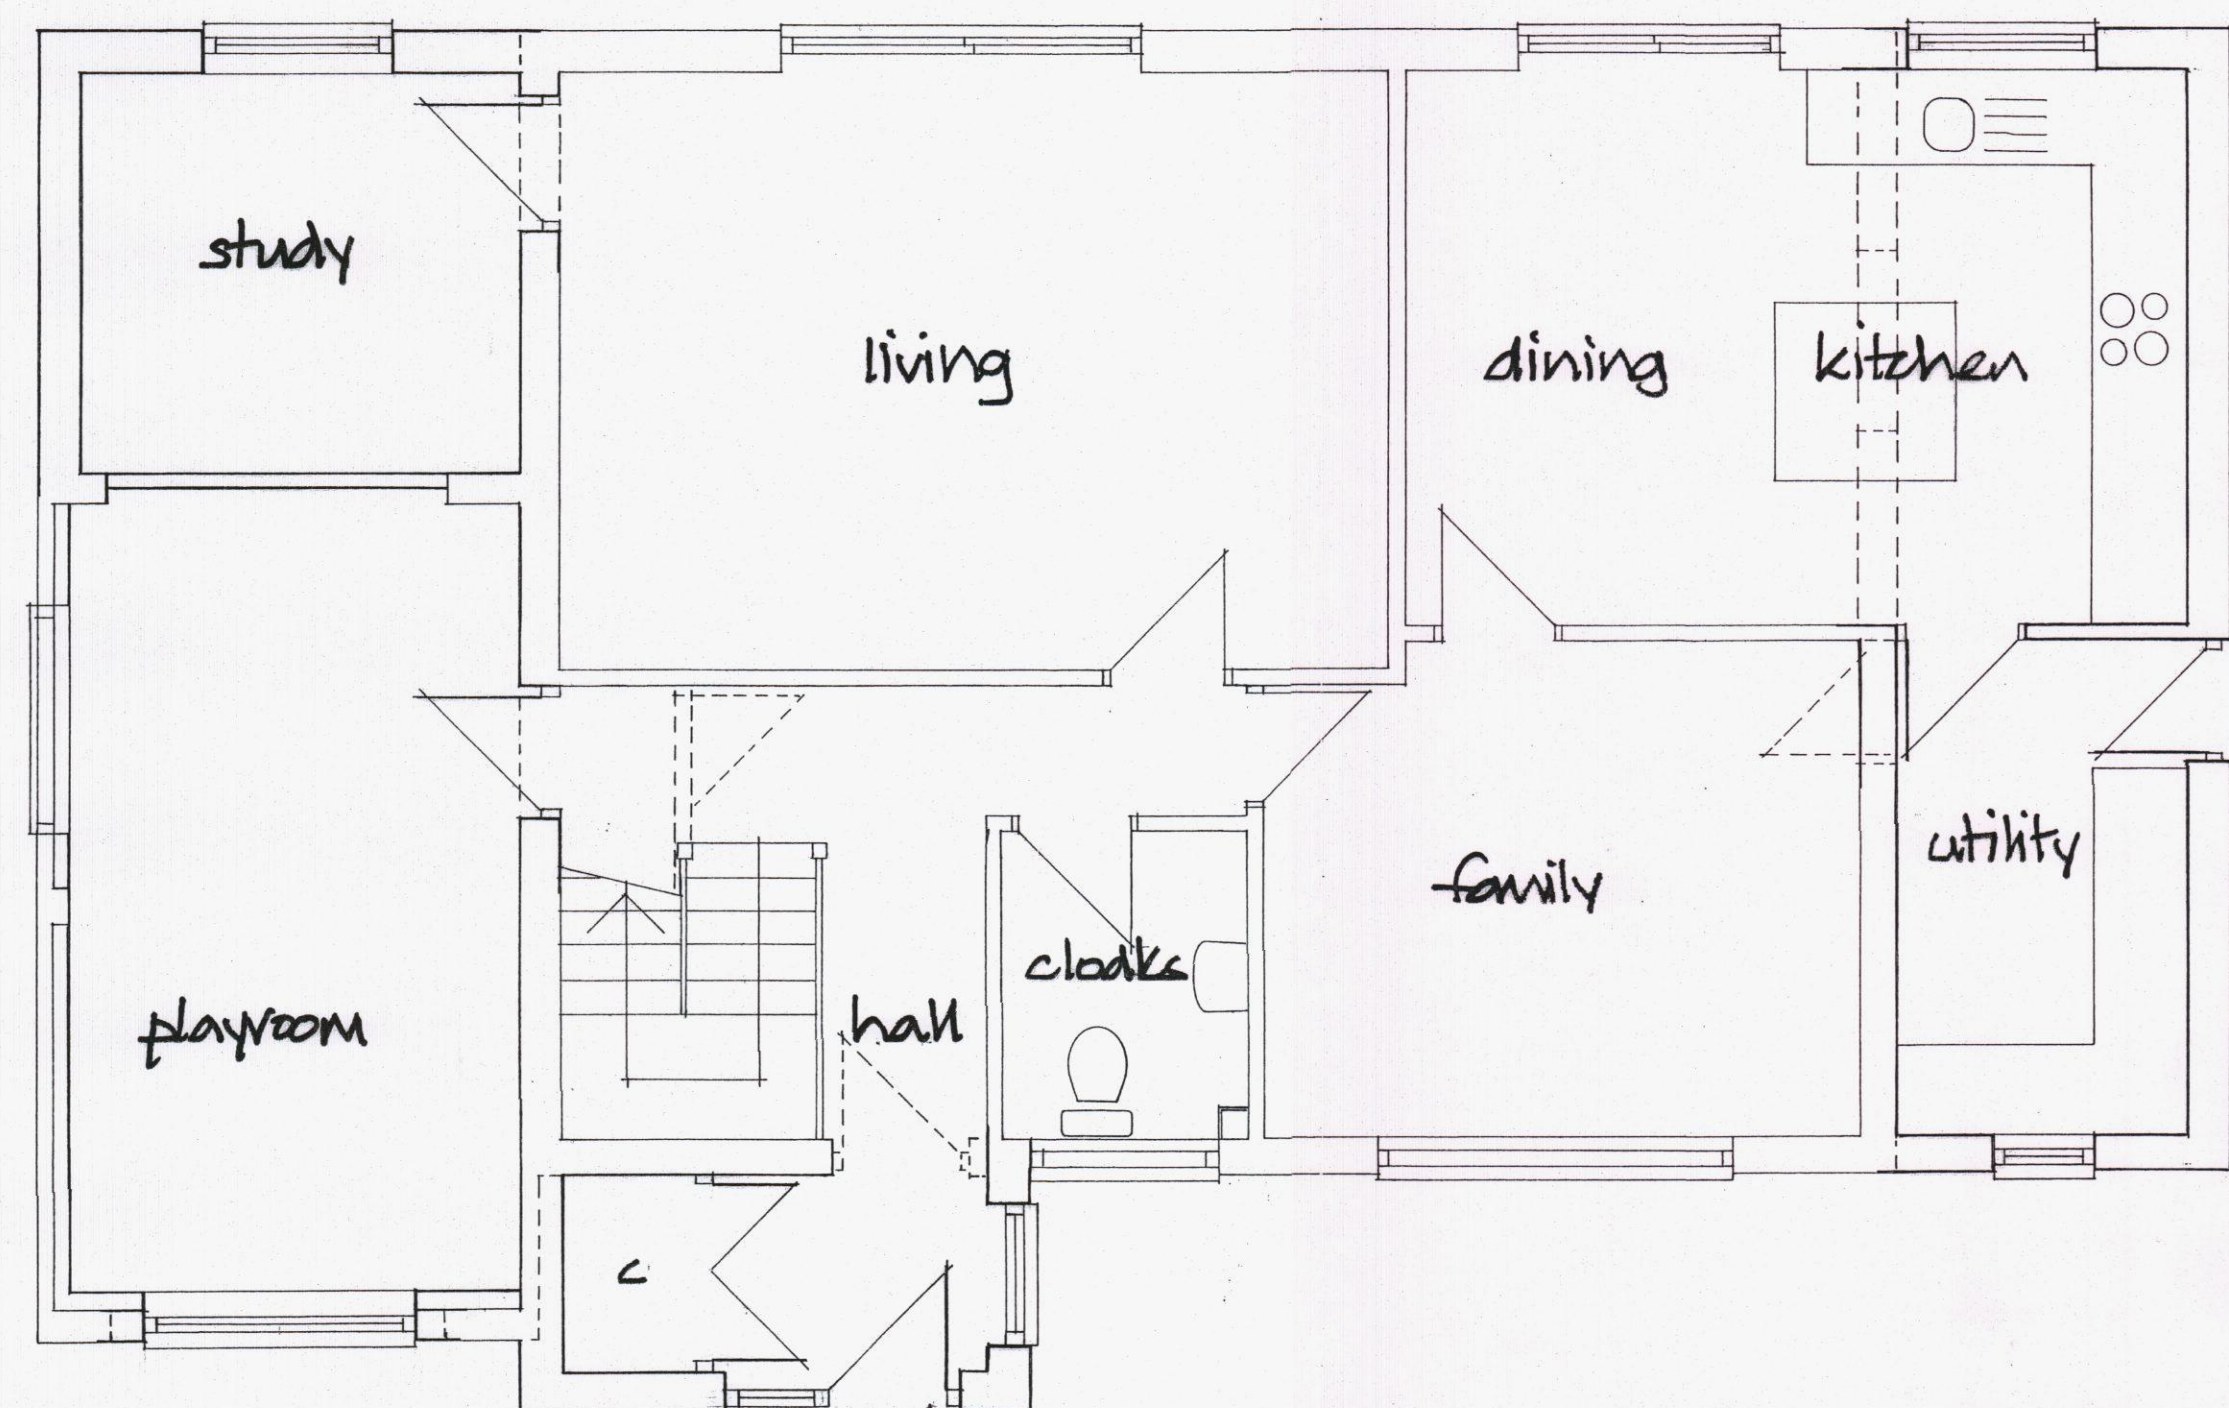

GROUND

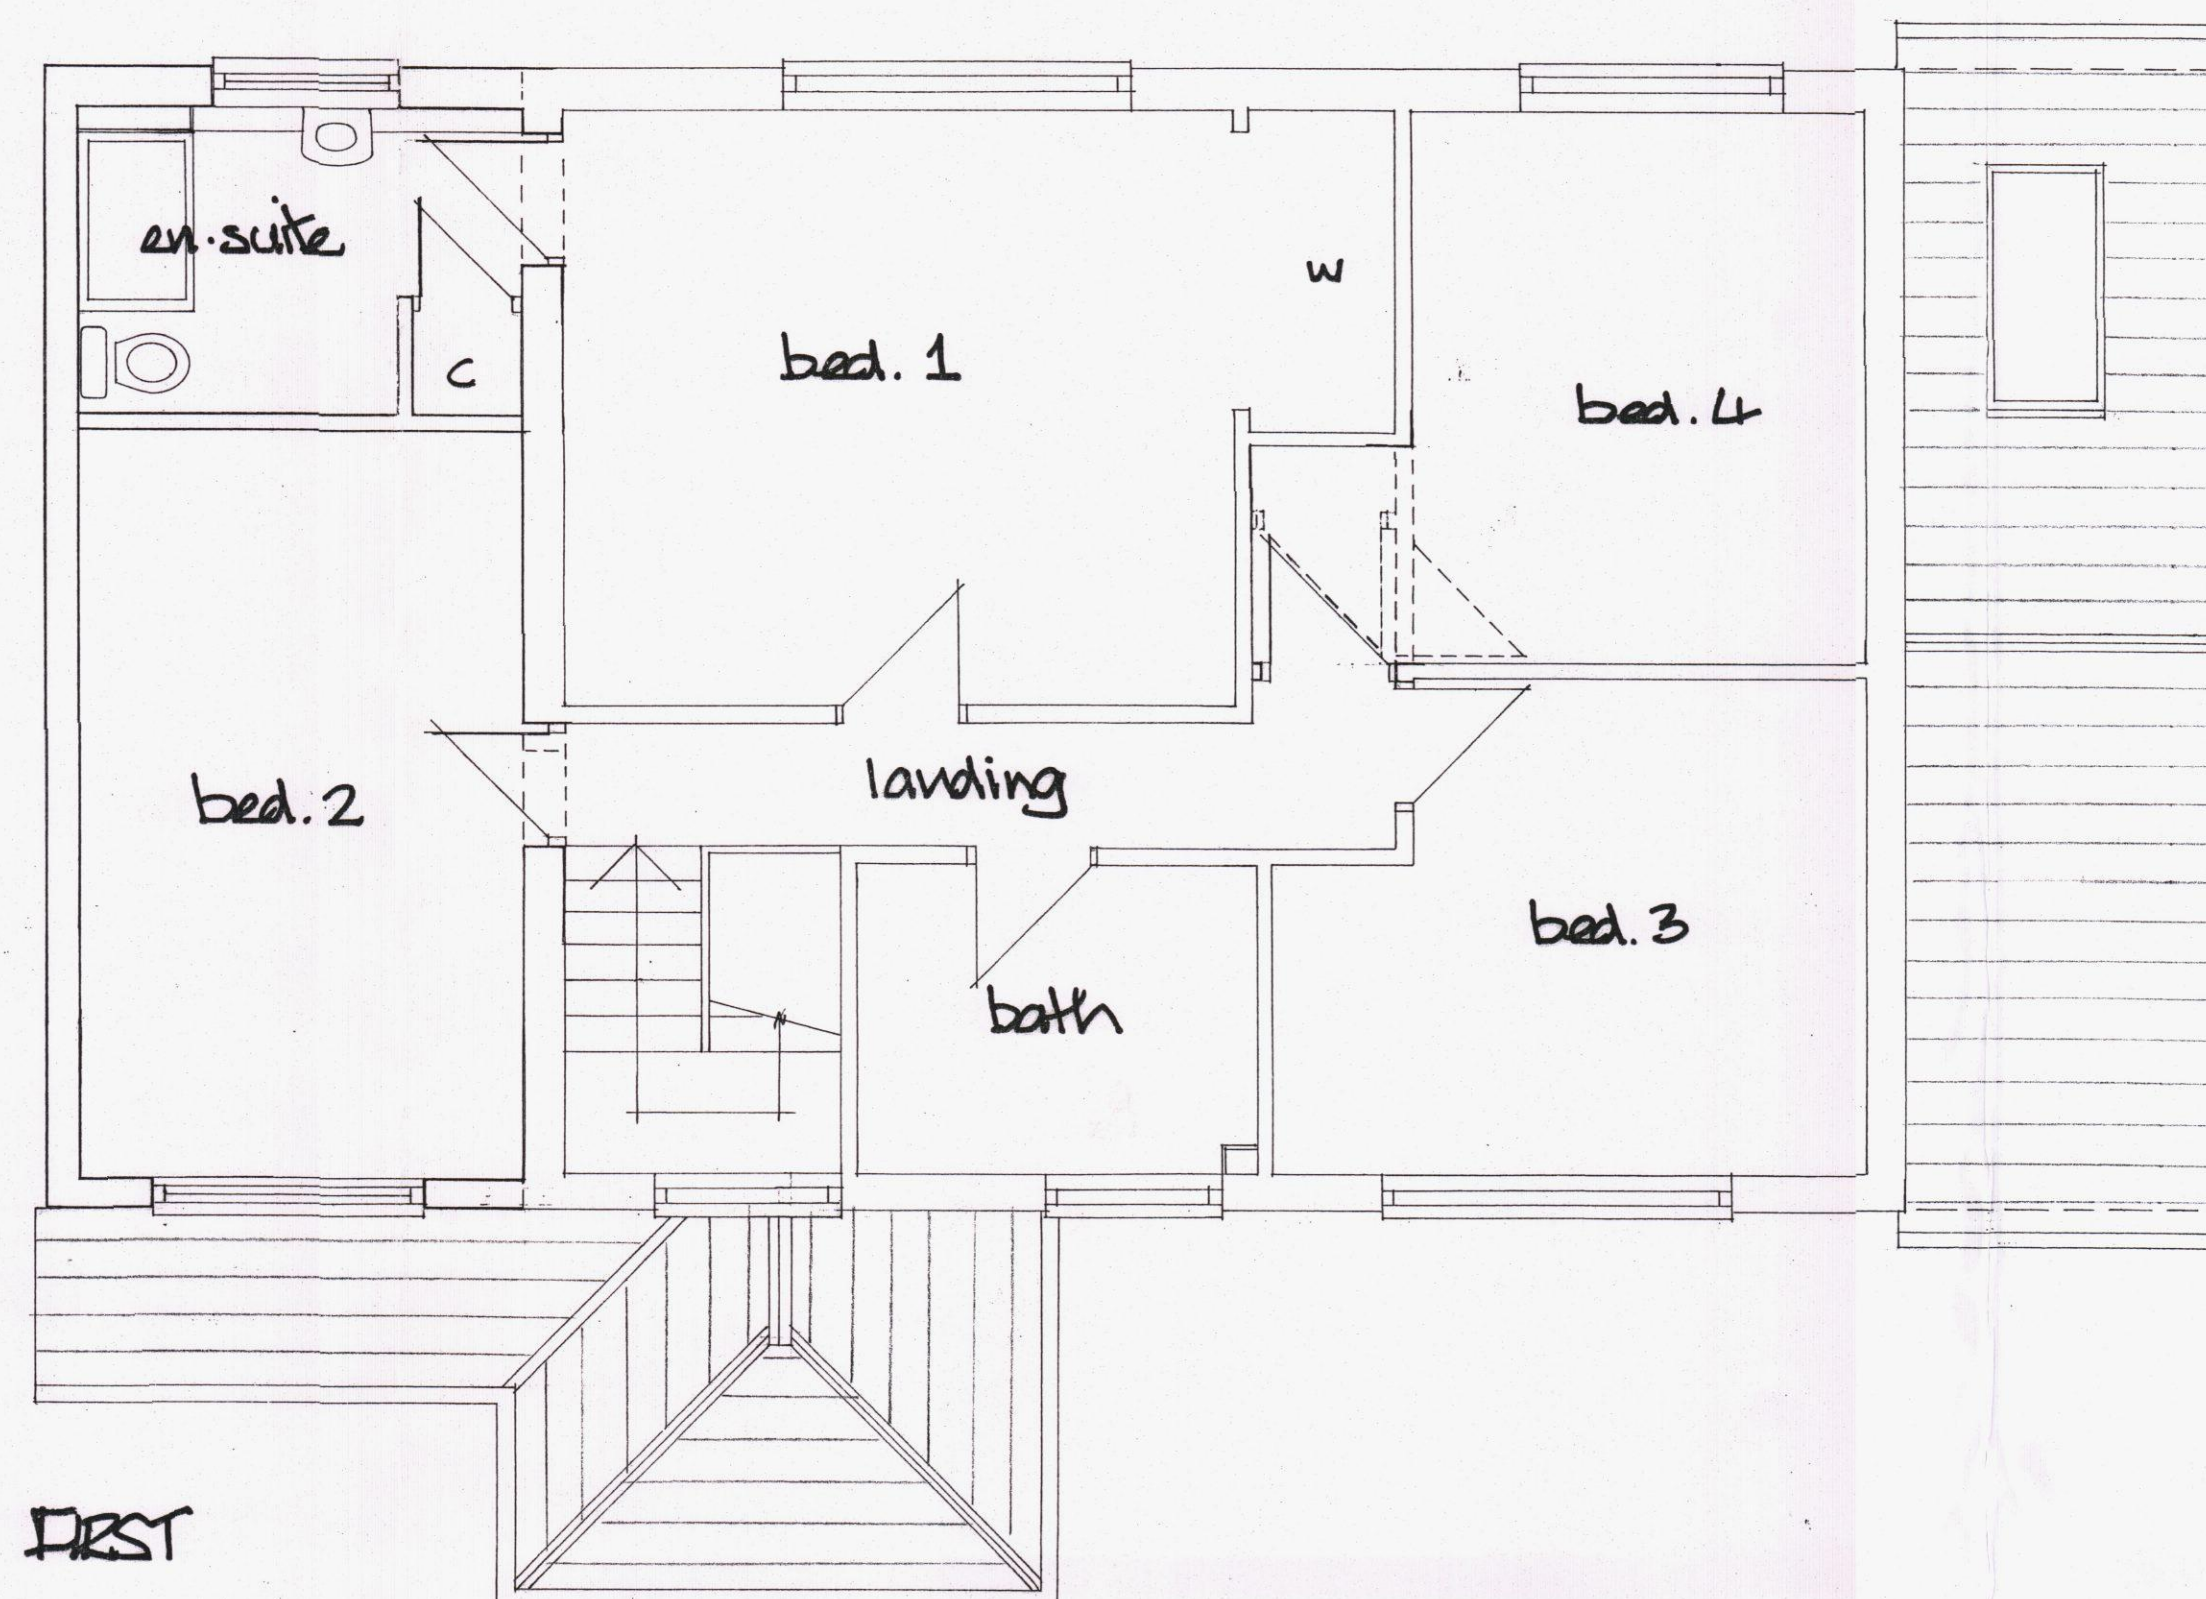

FIRST

HAVANT BOROUGH
COUNCIL
02 OCT 2015
RECEIVED

DEREK TREAGUS ASSOCIATES ARCHITECTURAL SERVICES No3-The Townhouse, 20 Nelson Road, Southsea, Hampshire PO5 2AS Tel: 07956 624094 Email: derek.treagus@ntlworld.com	
Project	EXTENSIONS TO 194 HAVANT ROAD, HAYLING, HAMPSHIRE.
Client	Mr & Mrs S Brownlie
Subject	Planning Drawing
Date: Sept 2015	Scale: 1:50, 1:100 @ A1
Rev:	Dr. No. 15/457/01
- Copyright reserved. - All dimensions are to be site confirmed and should not be scaled unless for Planning purposes. - Verify all queries with the office.	