



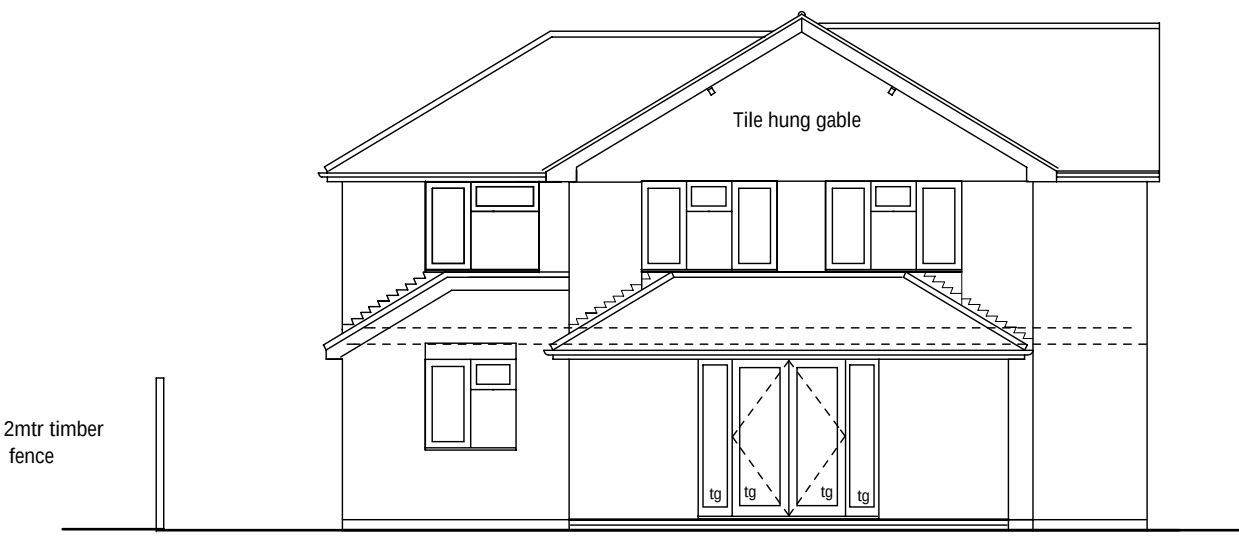

Ext'g Side Elevation




Ext'g Front Elevation

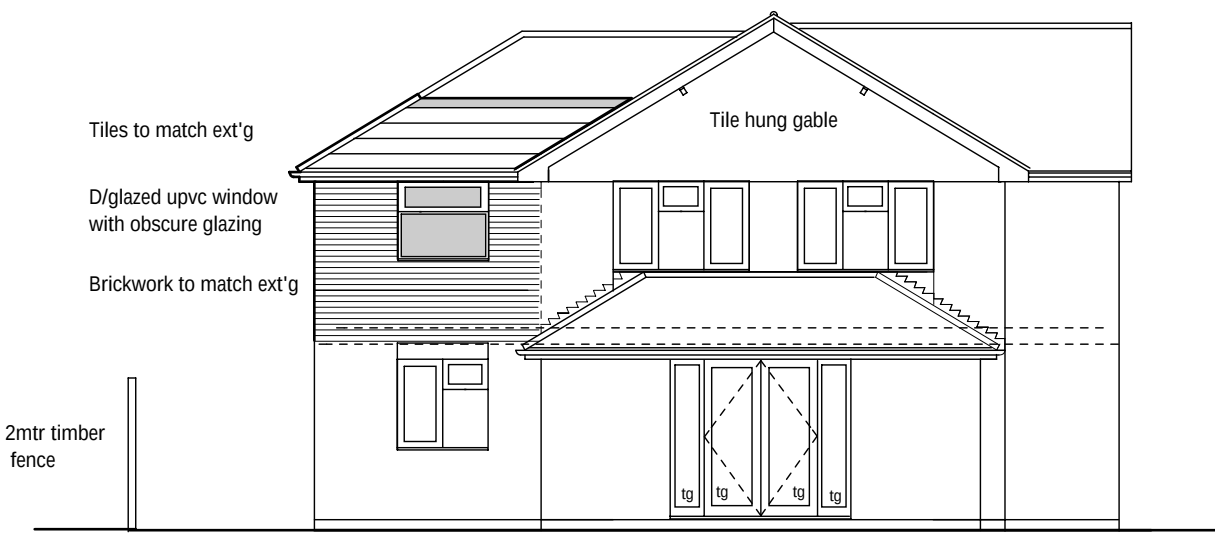

Prop. Side Elevation




Prop. Front Elevation

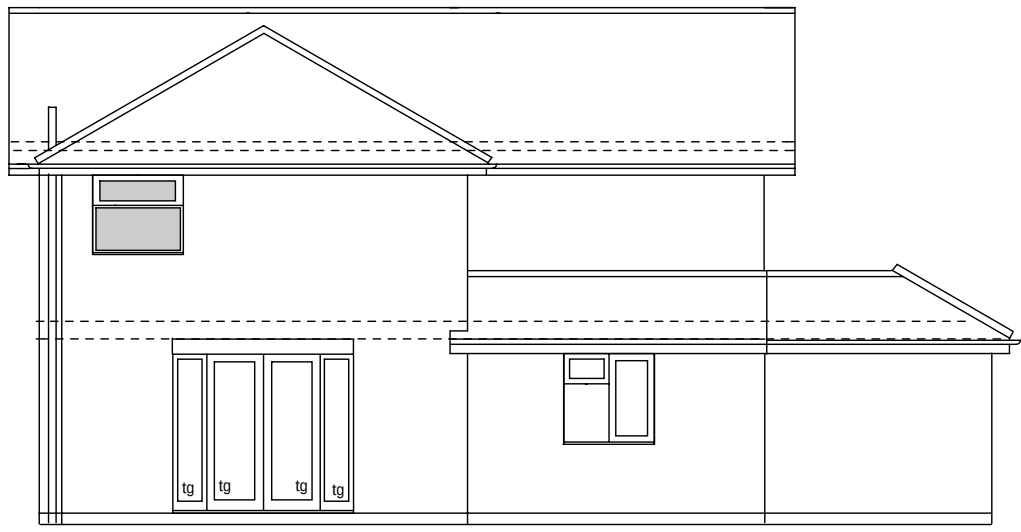


Ext'g Rear Elevation




Ext'g Side Elevation

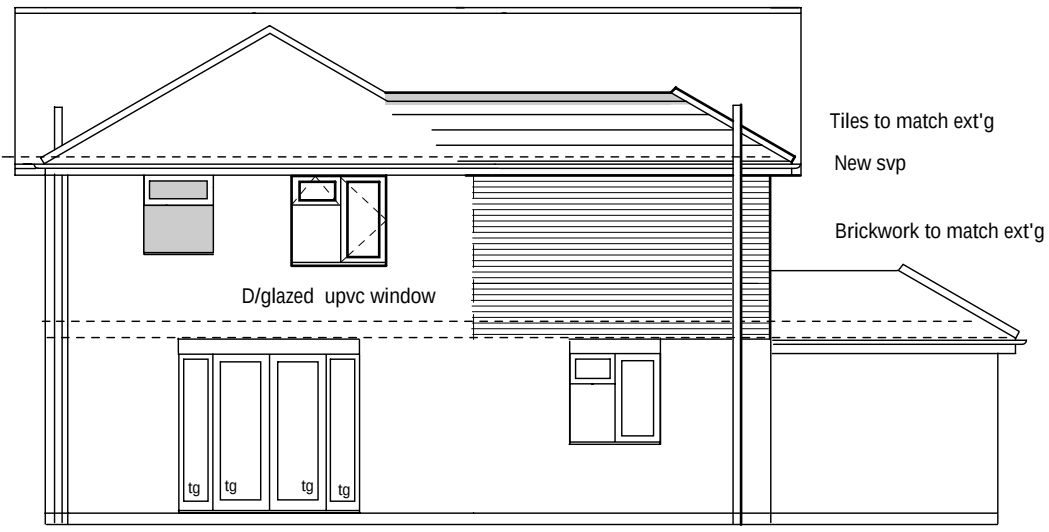


Prop. Rear Elevation

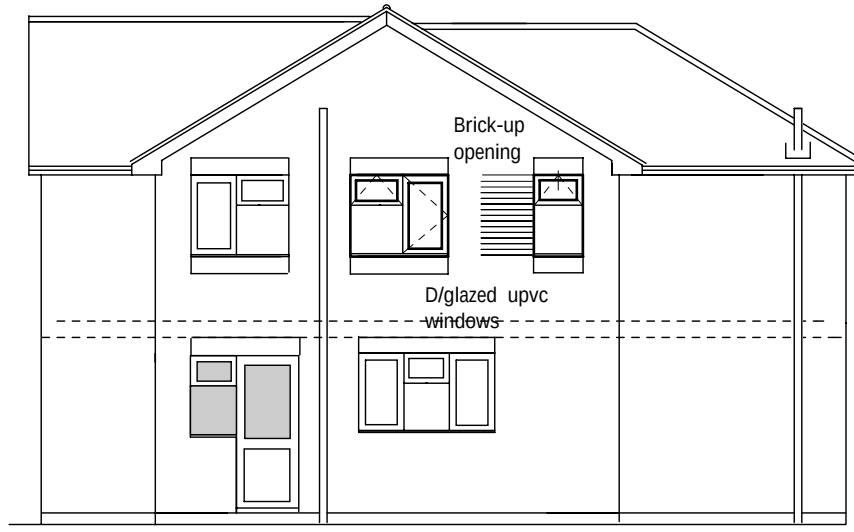


Proposed Side Elevation

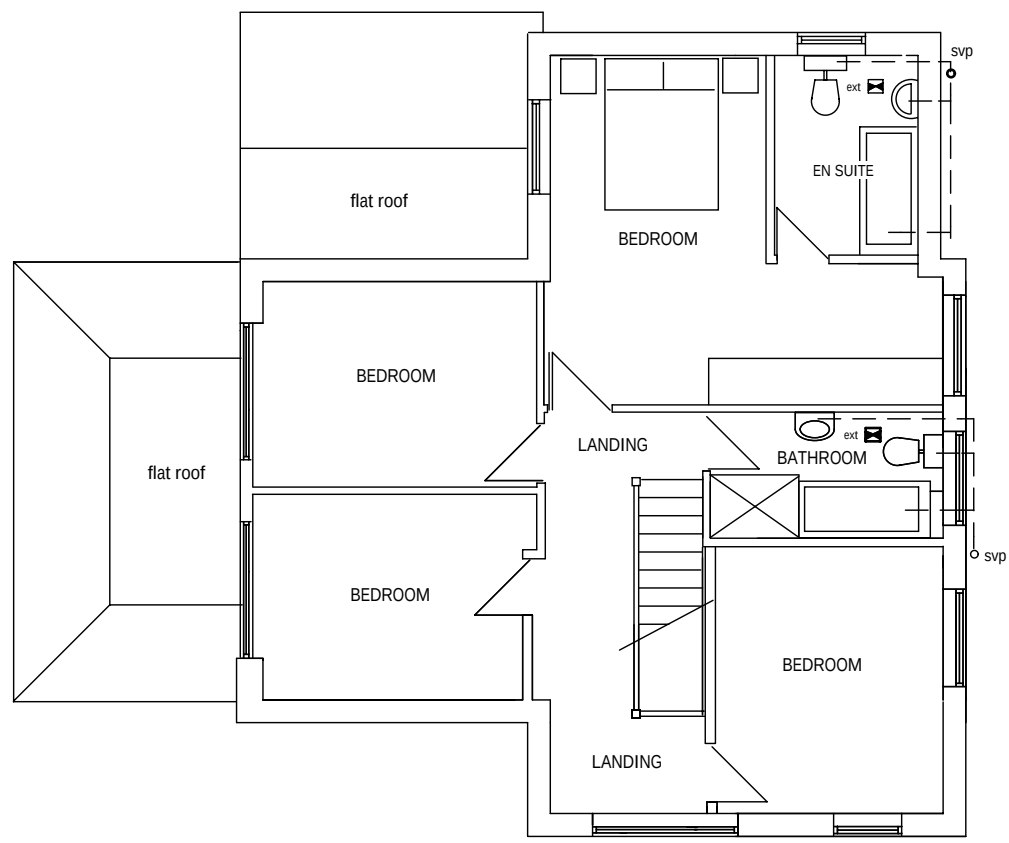


Ext'g First Floor Plan

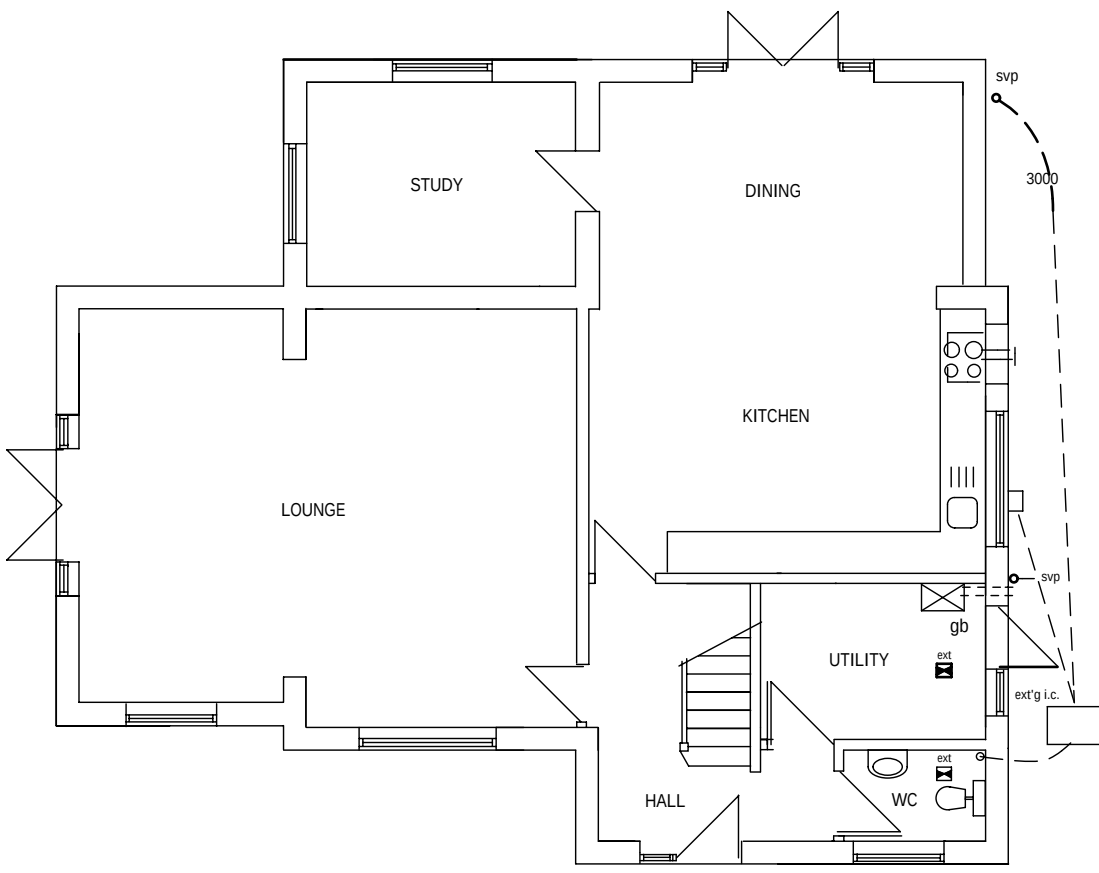


Ext'g Ground Floor Plan

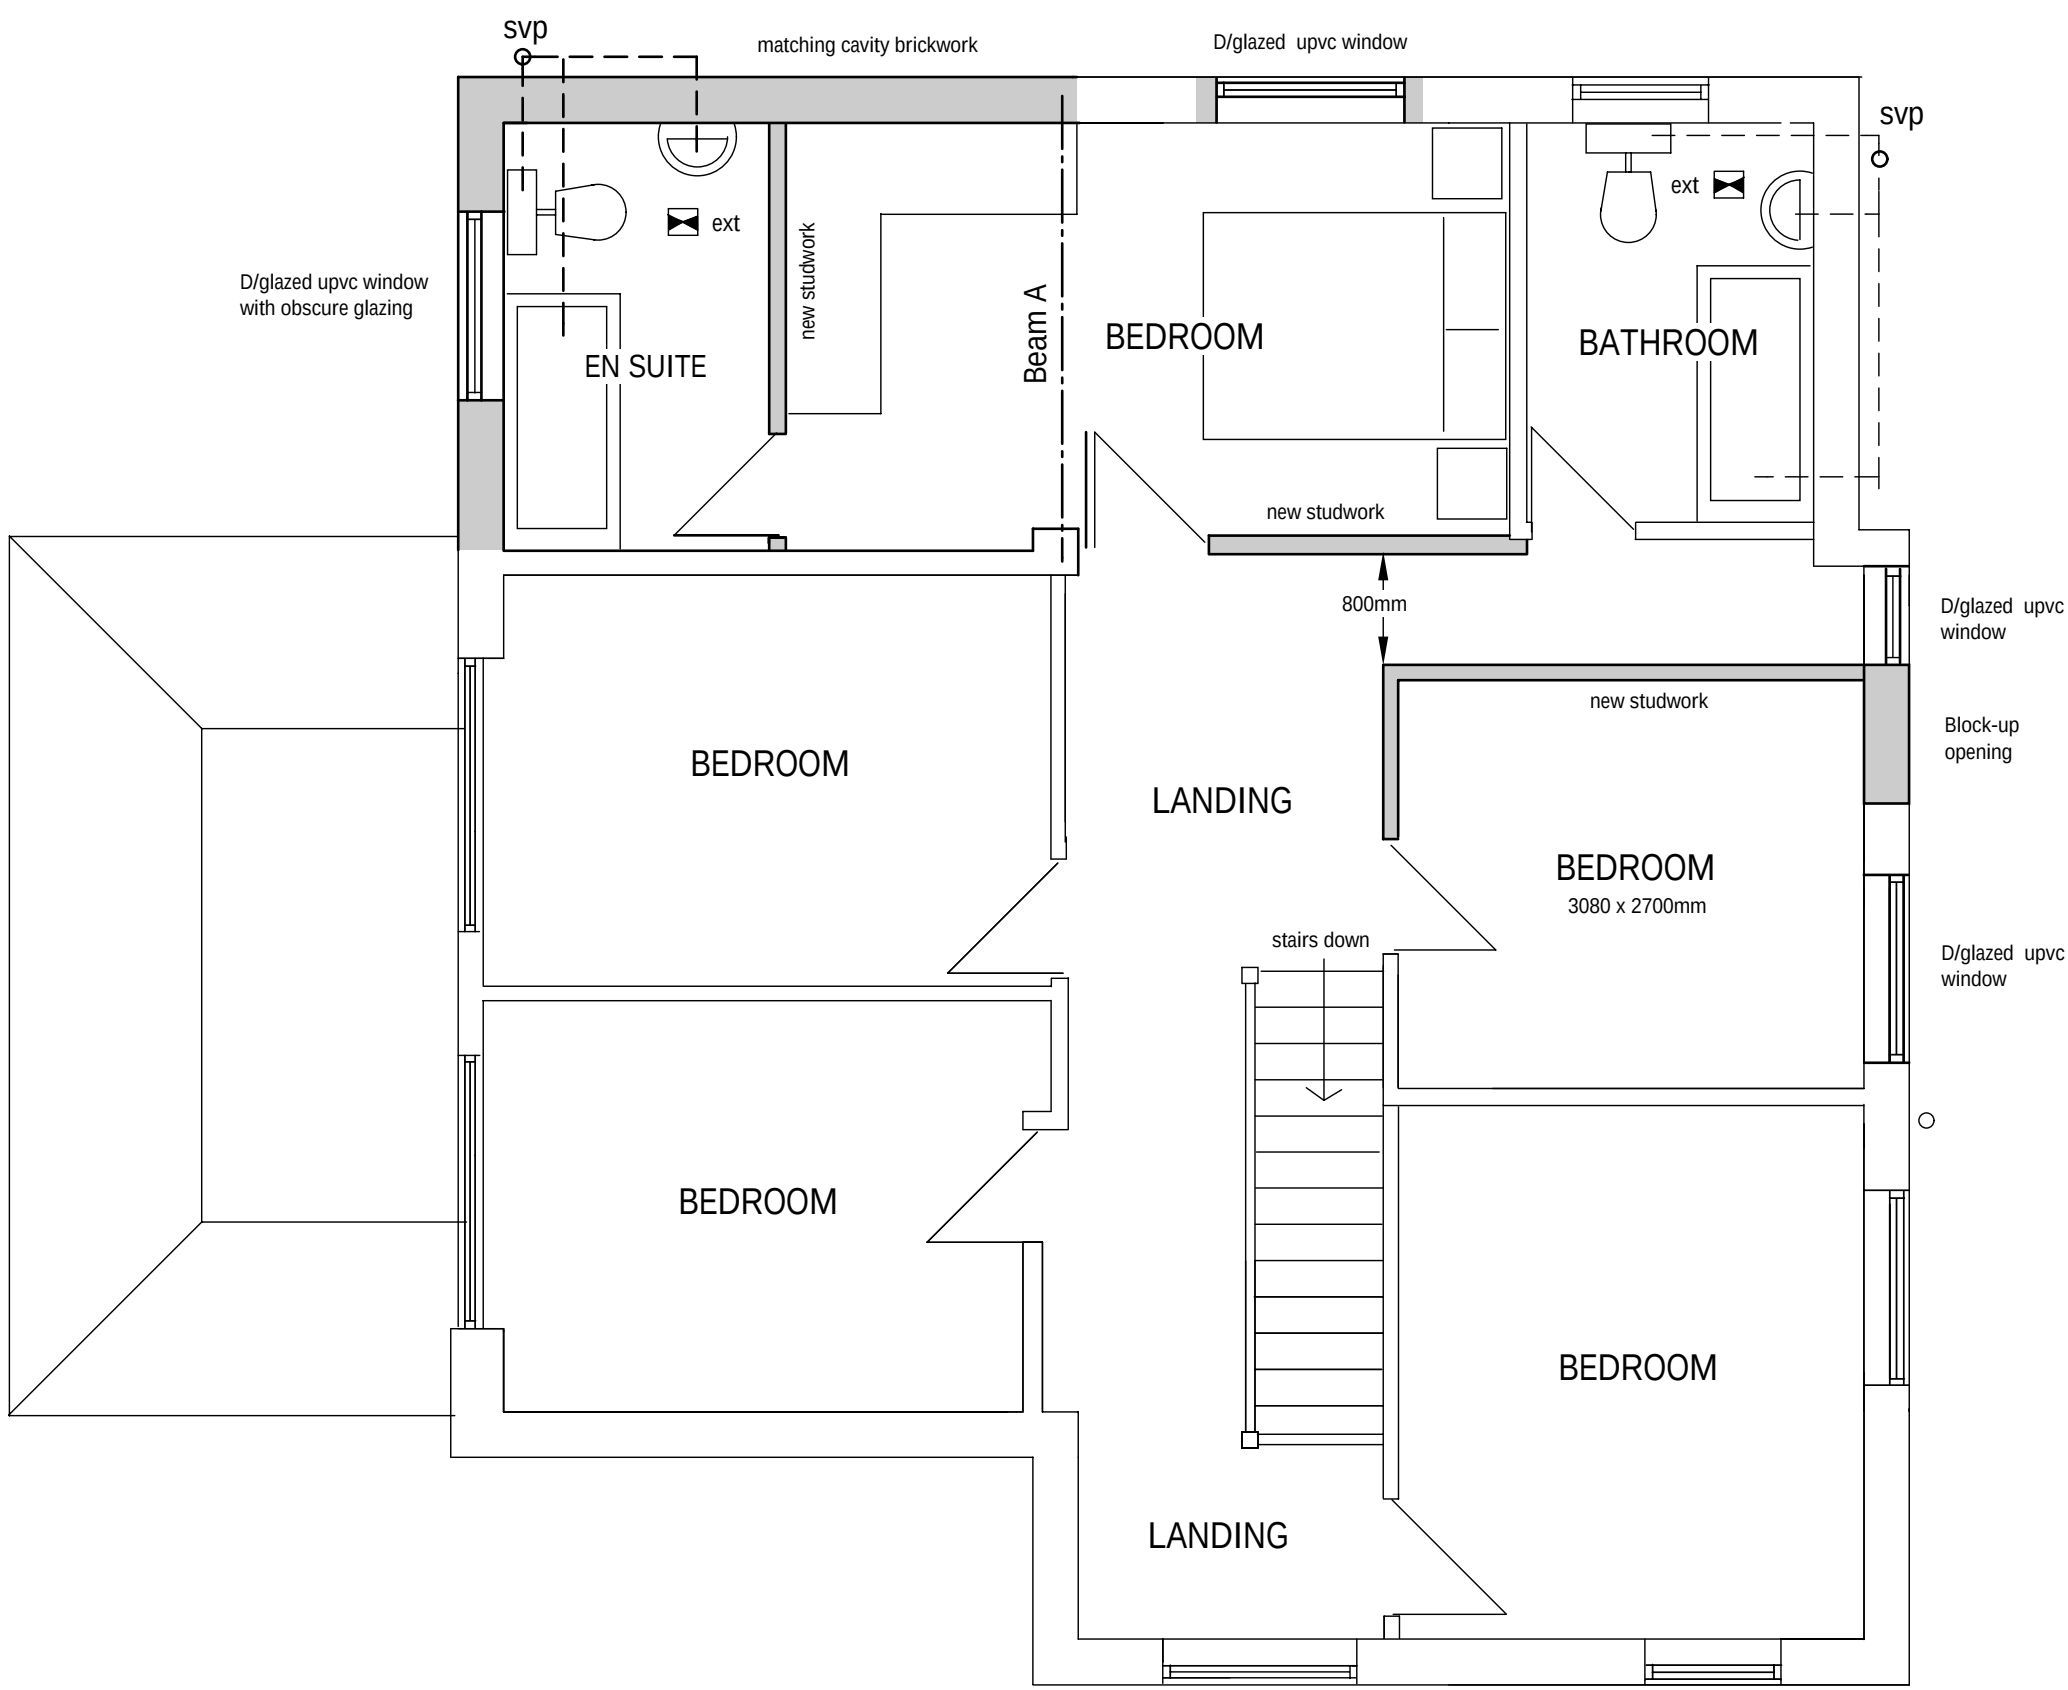


Prop. First Floor Plan 1 : 50

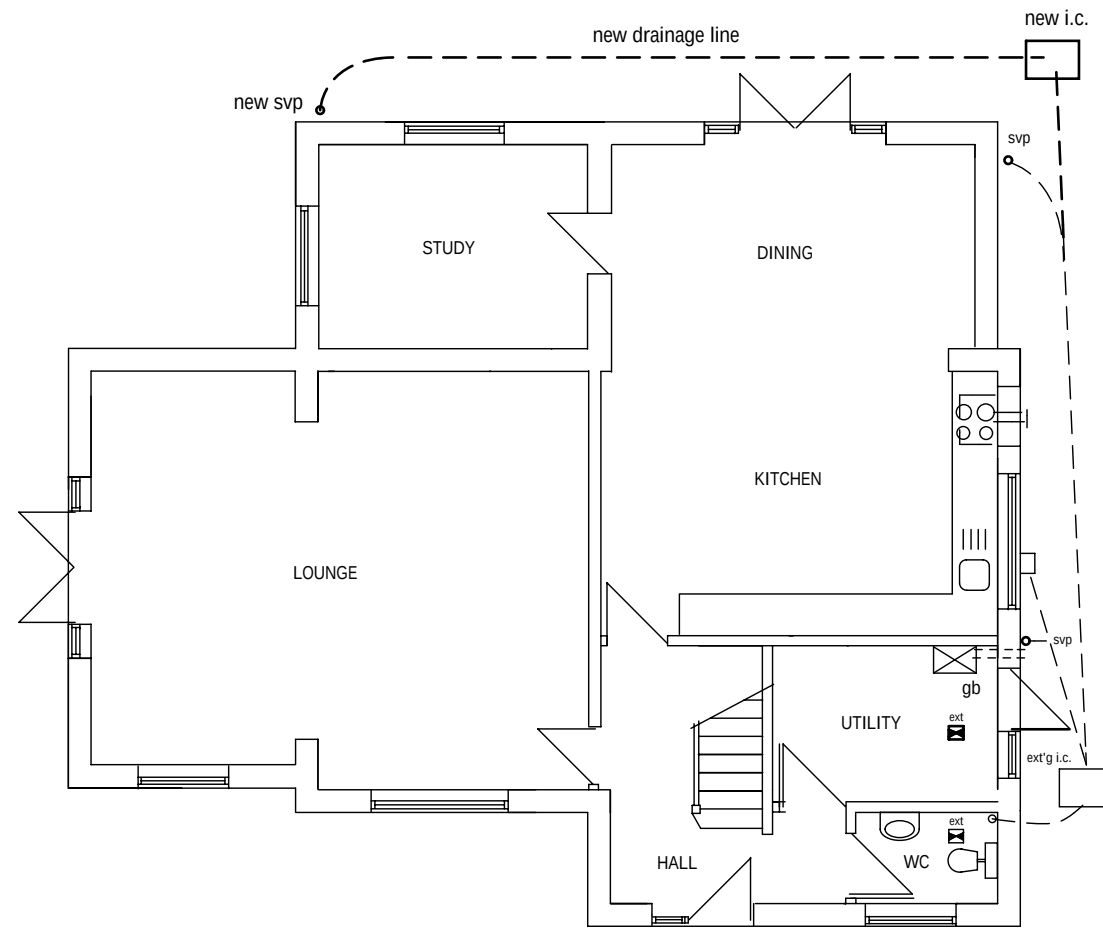

Prop Ground Floor Plan

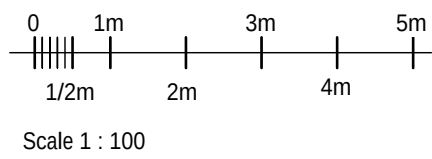

Scale 1 : 100

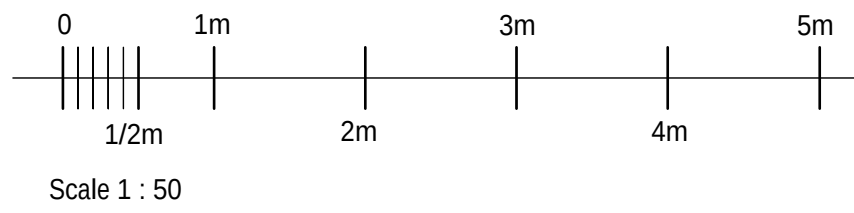

Scale 1 : 50