

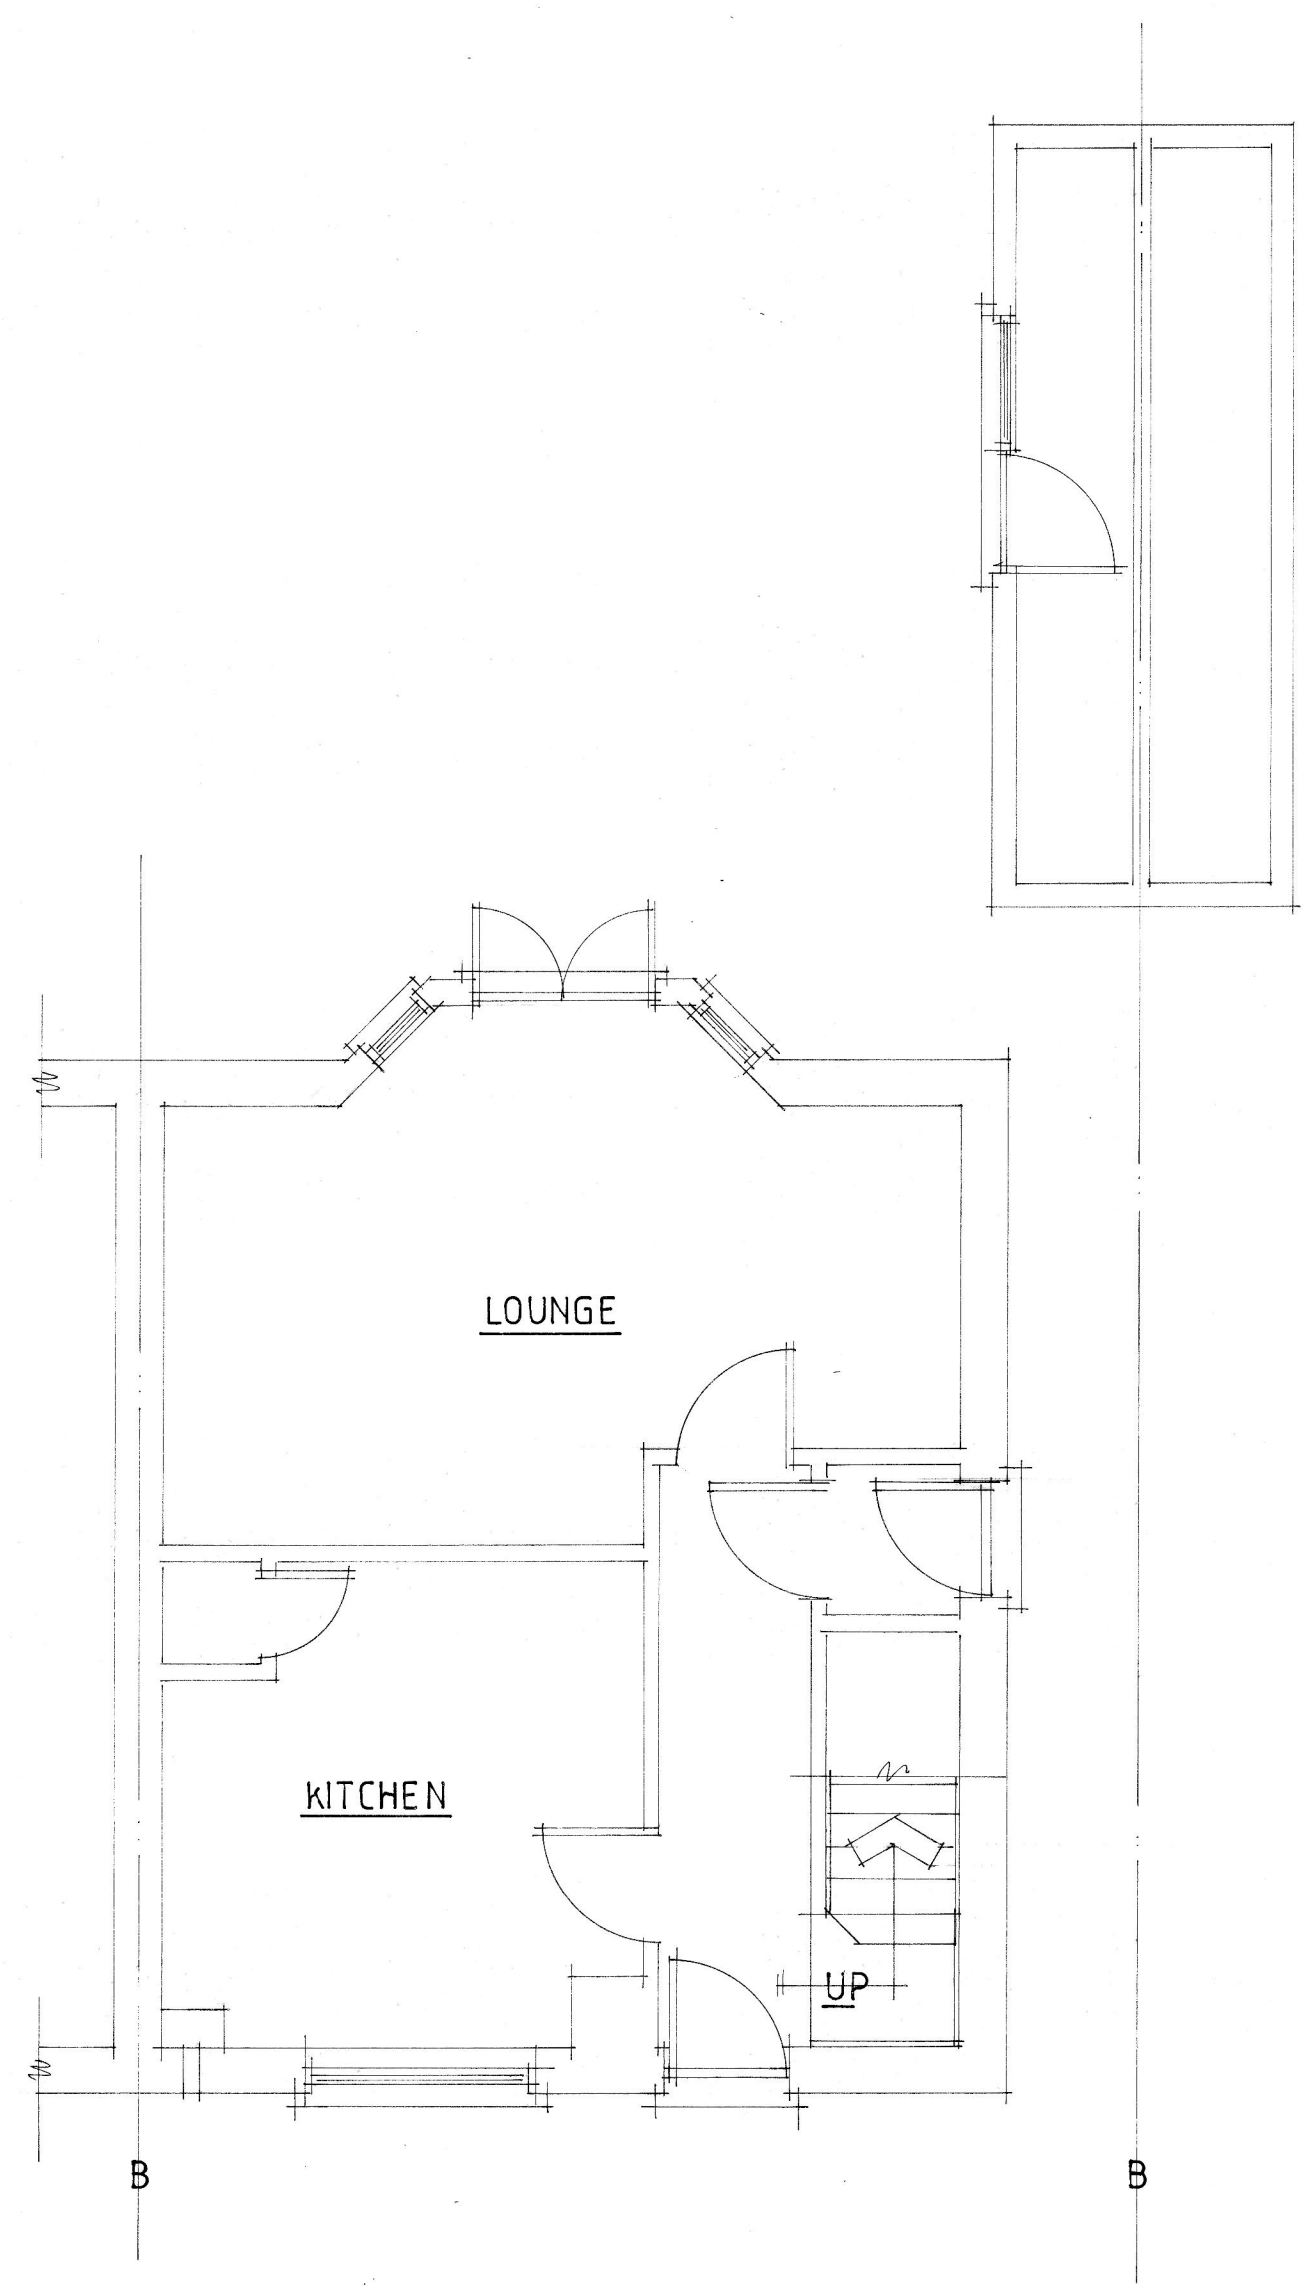


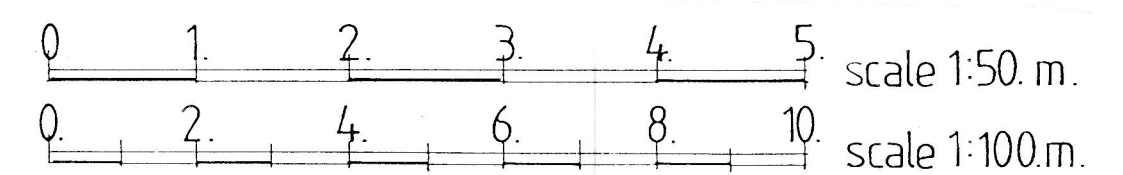

EXISTING GROUND FLOOR PLAN

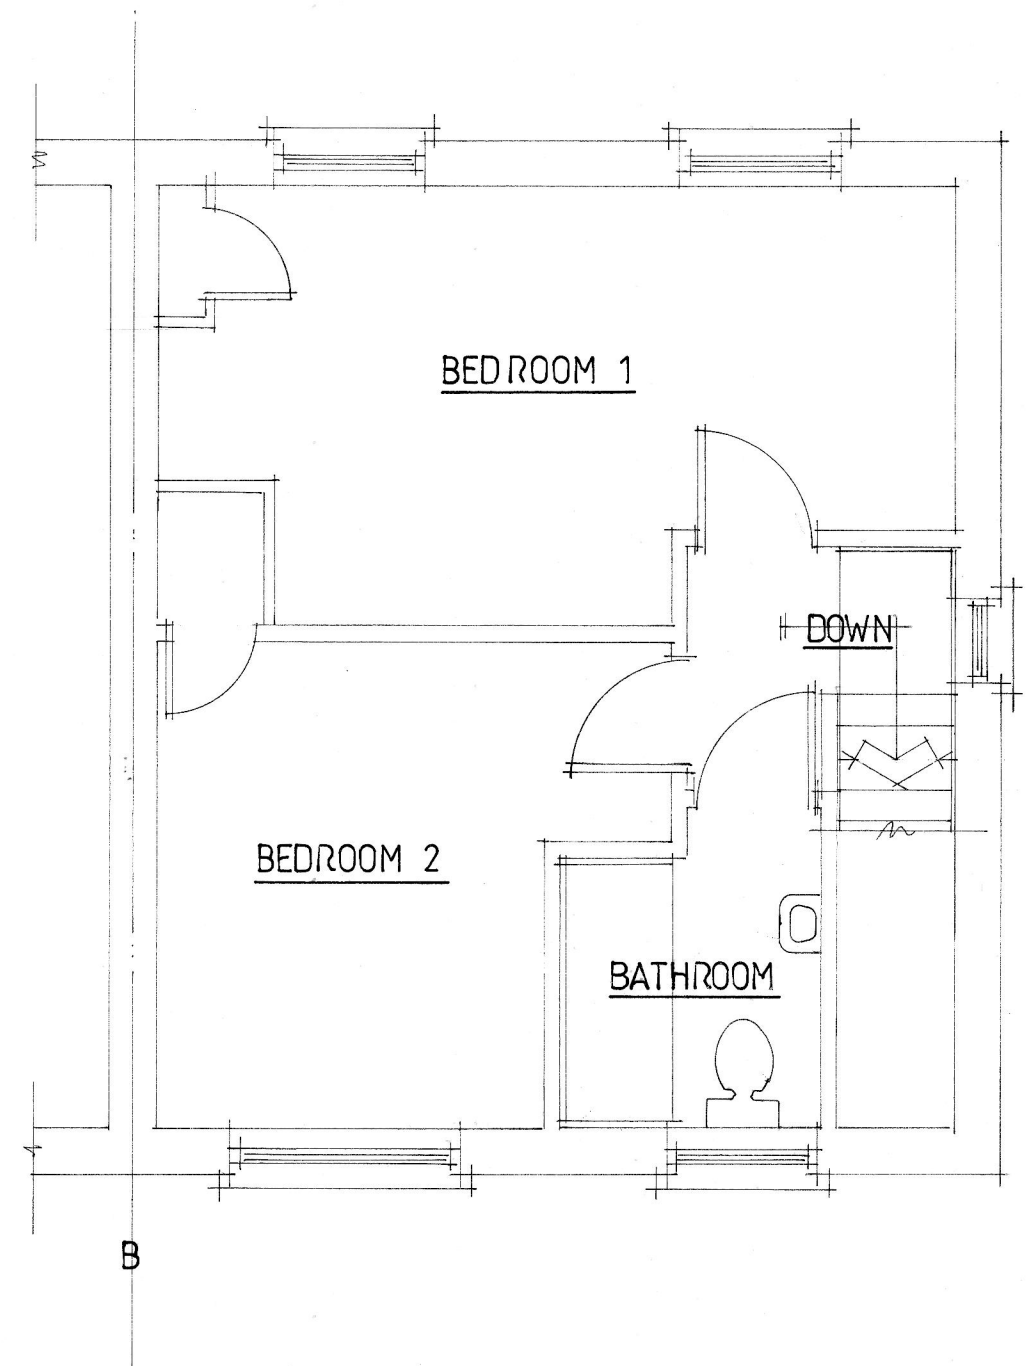

EXISTING FIRST FLOOR PLAN

A		
	Date	Revision
© copyright		
THORNS-YOUNG ARCHITECTURAL		
THORNS-YOUNG LTD CHARTERED BUILDING CONSULTANTS 232 London Road, North End, Portsmouth PO2 9JQ Tel: (023) 9267 2883 Fax: (023) 9266 3457 Website: www.thornsyoun.co.uk		
Client		
MR LOUCA		
Job Title		
359 PURBROOK WAY LEIGH PARK HAVANT		
Drawing Title		
EXISTING FLOOR PLANS		
Scale 1:50		: at A2
Date MAY 2015	Drawn by SA	
Drg. No. 8084.15.1.		Rev.