



| REVISIONS                                                                                      |    |          |
|------------------------------------------------------------------------------------------------|----|----------|
| Rev.                                                                                           | By | Date     |
| A.                                                                                             | TL | 11.11.15 |
| A. minor revision to lower roof at west end of the development, porch above secondary entrance |    |          |

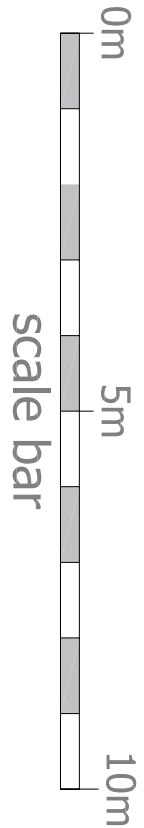

North Elevation - contextual view from bowling green



North Elevation - facing bowling green

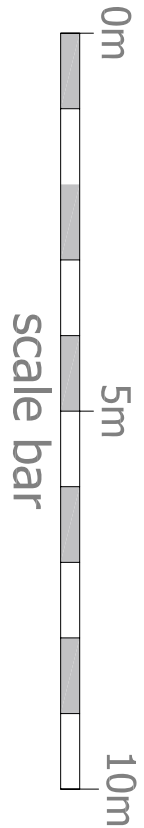

© 2015 PLANNING ISSUES

**planningissues**  
OWN PLANNING AND  
ARCHITECTURAL DESIGN  
John Shelbourn RIBA  
Design Director  
148 Boston Road, Havant, Hampshire, PO15 5SD  
Telephone: (0) 4293 462179  
Fax: 01429 464101  
Email: john.shelbourn@planningissues.co.uk

**Churchill**  
Retirement Living

Project Title  
Proposed Retirement Housing  
108 - 110 BM Grove  
HAYLING ISLAND  
Hampshire PO11 9EH

Drawing Title  
PLANNING APPLICATION - MAR 2015  
ELEVATIONS - SHEET 2

Scale: 1:100 @ A1 Date: MAR 2015  
Drawn: TL Checked:  
Drawing No.: 10073HI - P07 Rev.:  
A