

All feasibility studies are subject to full site survey. All dimensions are to be checked on site. Do not scale. Any discrepancies, errors or omissions to be reported to the Architect.

WATERLOOVILLE

EXISTING SAINSBURY'S CAR PARKING

Standard Car Parking	396
Disabled Parking Spaces	25
Parent & Child Spaces	17
Total Car Parking Spaces	438
Trolley Bays	12
Recycling	Y

Parking Space Ratio (GEB / Total Spaces (minus disabled))

1:24.6

PROPOSED SAINSBURY'S CAR PARKING

Standard Car Parking	387
Disabled Parking Spaces	25
Parent & Child Spaces	17
Total Car Parking Spaces	429
Trolley Bays	12
Recycling	Y


Parking Space Ratio (GEB / Total Spaces (minus disabled))

1:25.2



Existing Site Photo A

Proposed hand car wash site, total loss of 9 no. spaces.

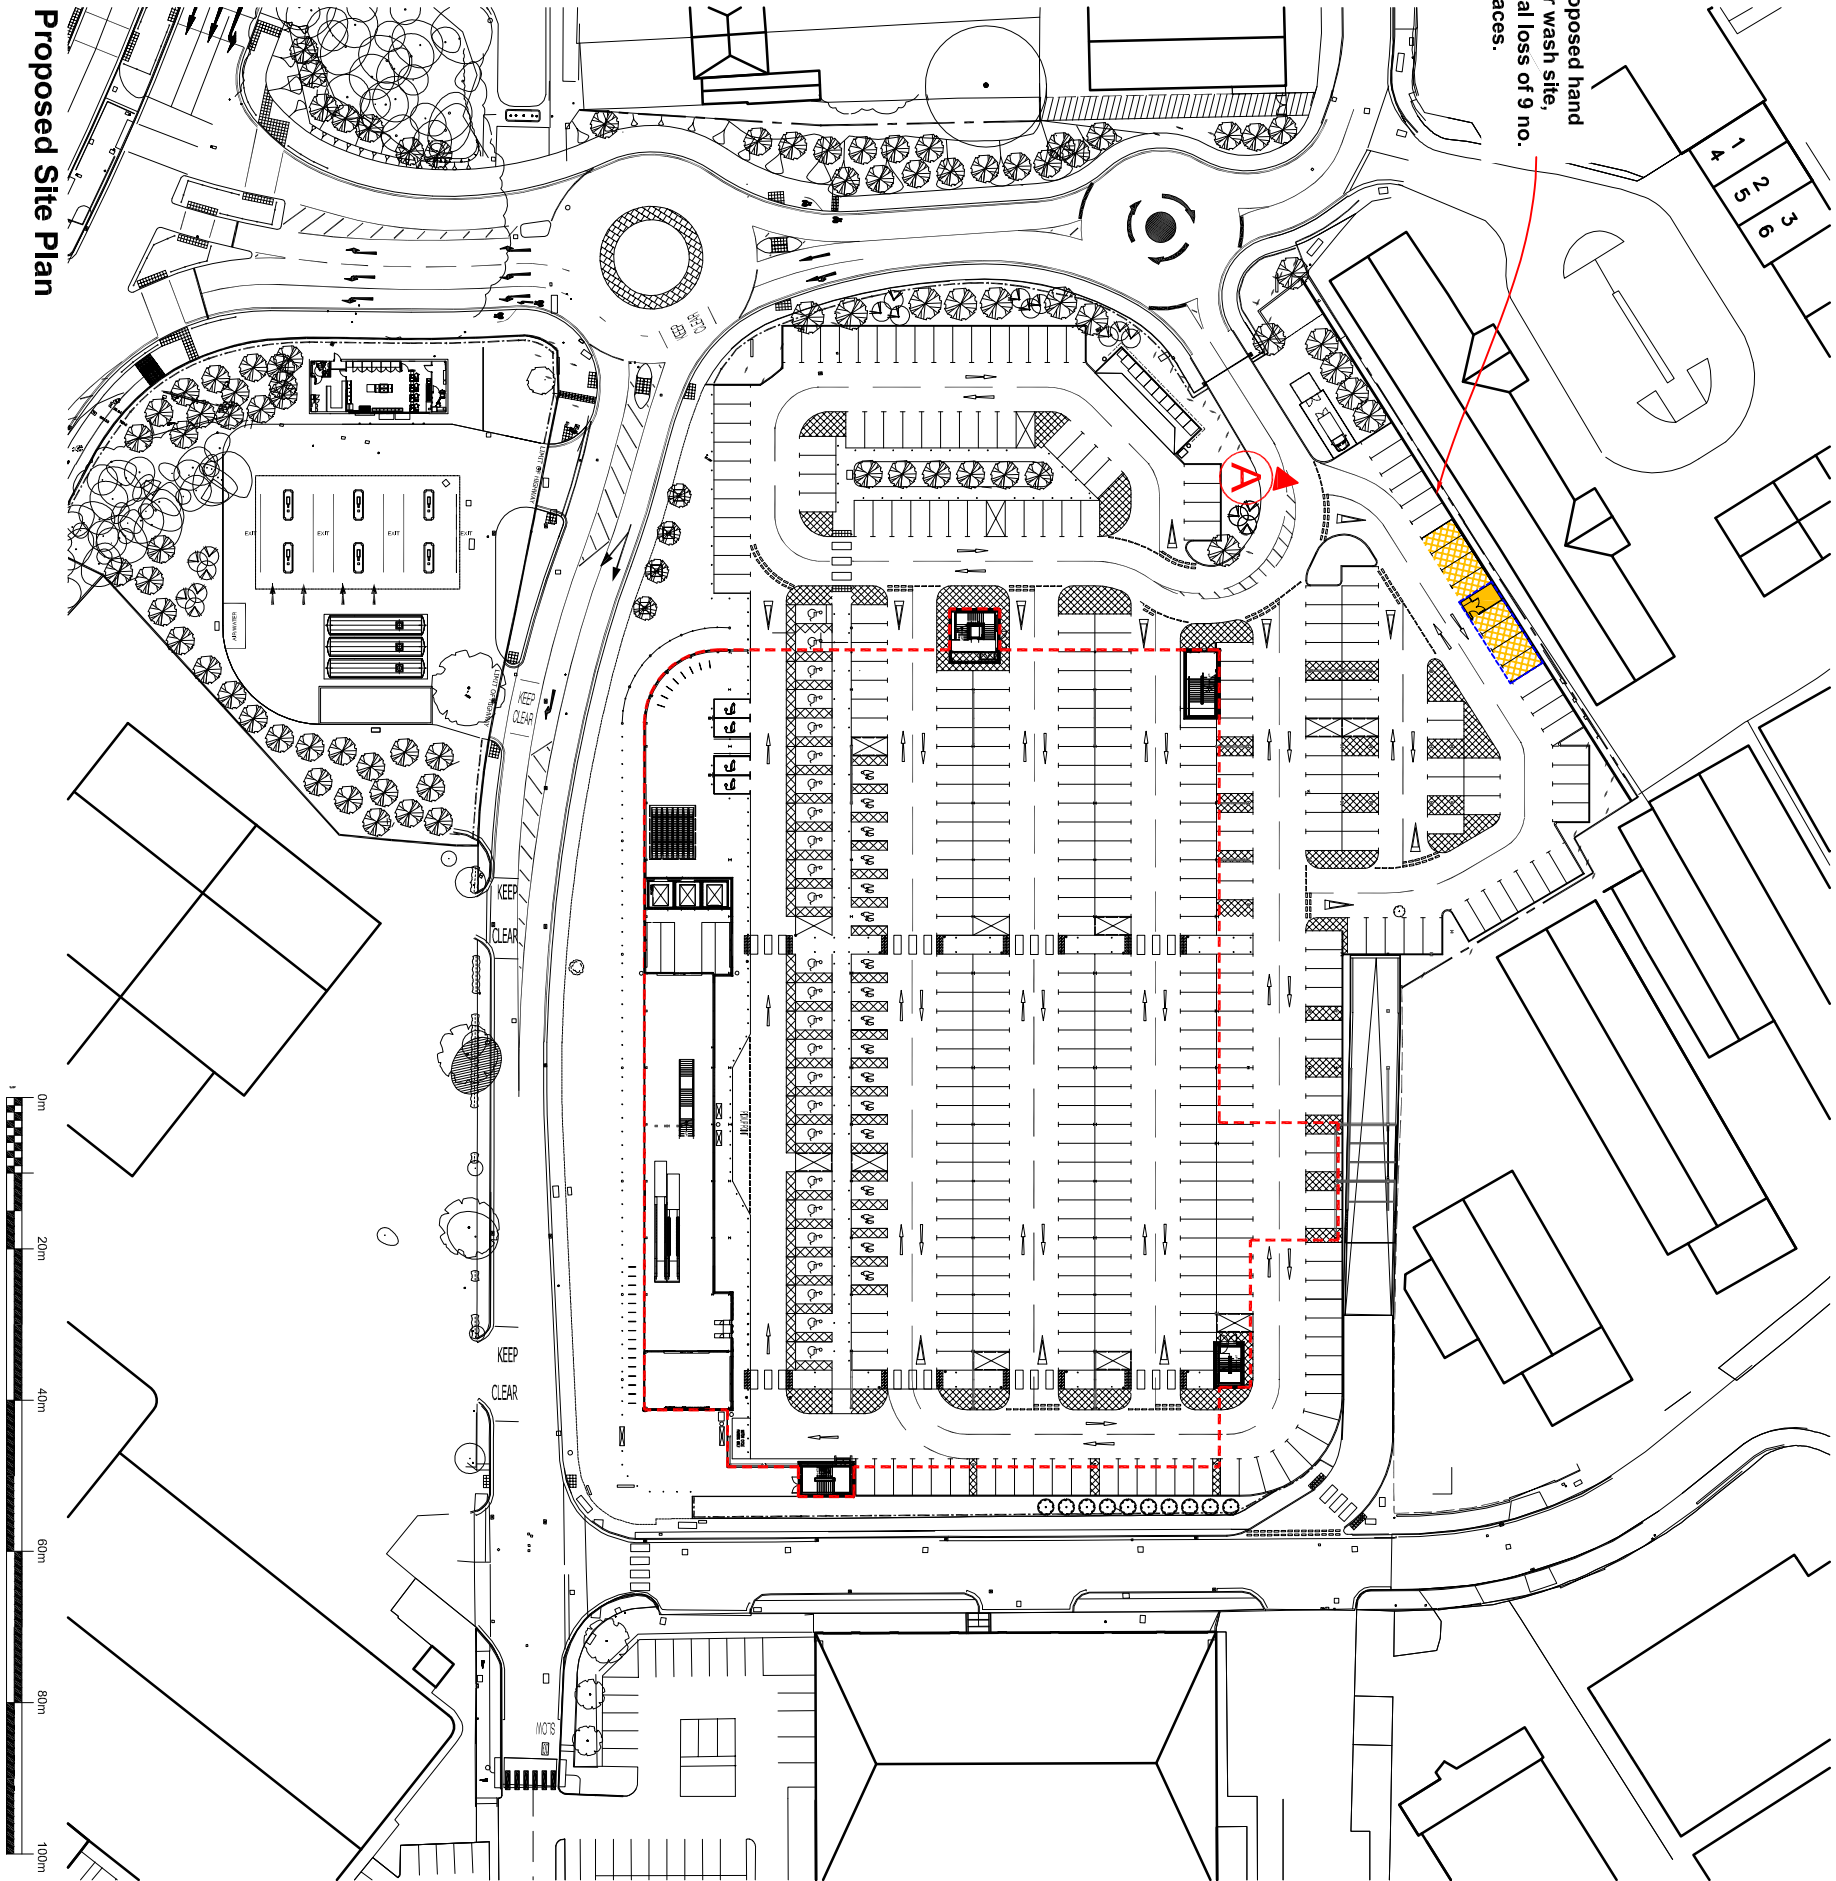


Proposed Site Plan

Proposed dry area covered by canopy, loss of 4 no. spaces.

Proposed car wash cabin, layout TBC by others. Loss of 1 no. space

Proposed wet area with fencing around, loss of 4 no. spaces.

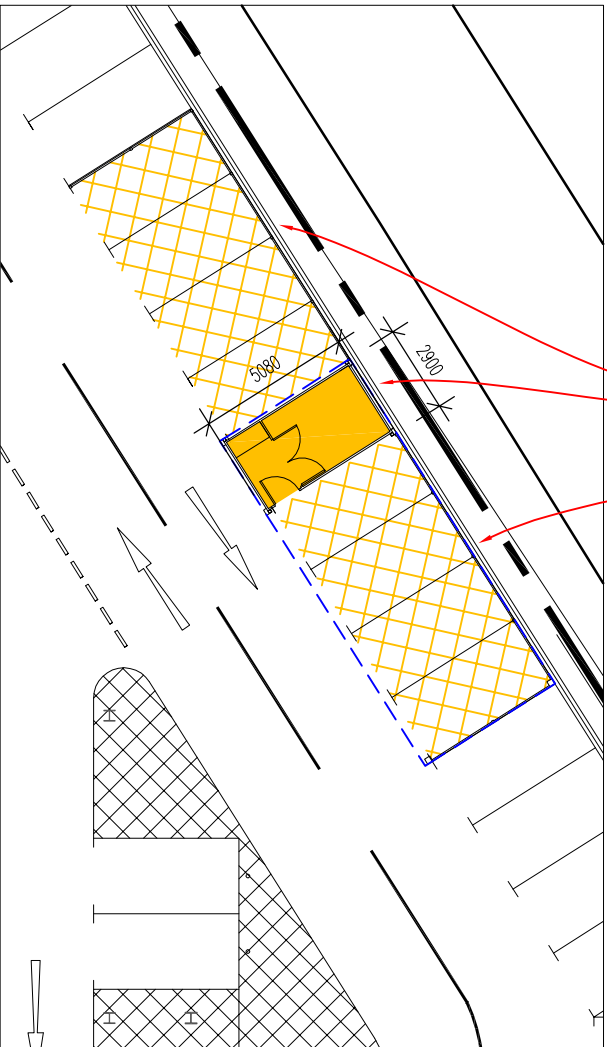

Proposed Detail Plan scale 1:250 @A3

CLIENT

Sainsbury's

GENERAL NOTES

All drawings are subject to full site survey. All dimensions are to be checked on site.

SCALE

NORTH

REV. DESCRIPTION

DATE INITIALS

PLANNING

ISSUE



PARTNERSHIP
Architects • Building Surveyors

CHQ Partnership Ltd
Tannery House, 23 High Street
Waterloo, London SE1 1UL
Telephone: (0) 462 895 110
Email: www.chq-architects.co.uk



PROJECT
Sainsbury's
Hambleton Road,
WATERLOOVILLE,
PO7 7UL

Proposed Site Plan

DATE	Sept 2015	DRAWN	EM
SCALE	1:1,000@A3	CHECKED	

CHQ.15.11604-PL03