

These Plans have been prepared for the purpose of obtaining Planning Permission and/or Building Regulation Approval for the work shown thereon only and should not be used for any other purpose.

© These Plans remain the copyright of the architect and must not be copied or reproduced in any way without written permission with the exception of Local Authorities for Planning Purposes



Andrew R Dunks

BSc(Hons) MRICS MBEng


Chartered Surveyor and Building Engineer

Unit 1, Basepoint, Waterberry Drive


Waterlooville, Hants, PO7 7TH

Tel: (023) 9225 3034

e-mail: plans@dunks.freemove.co.uk

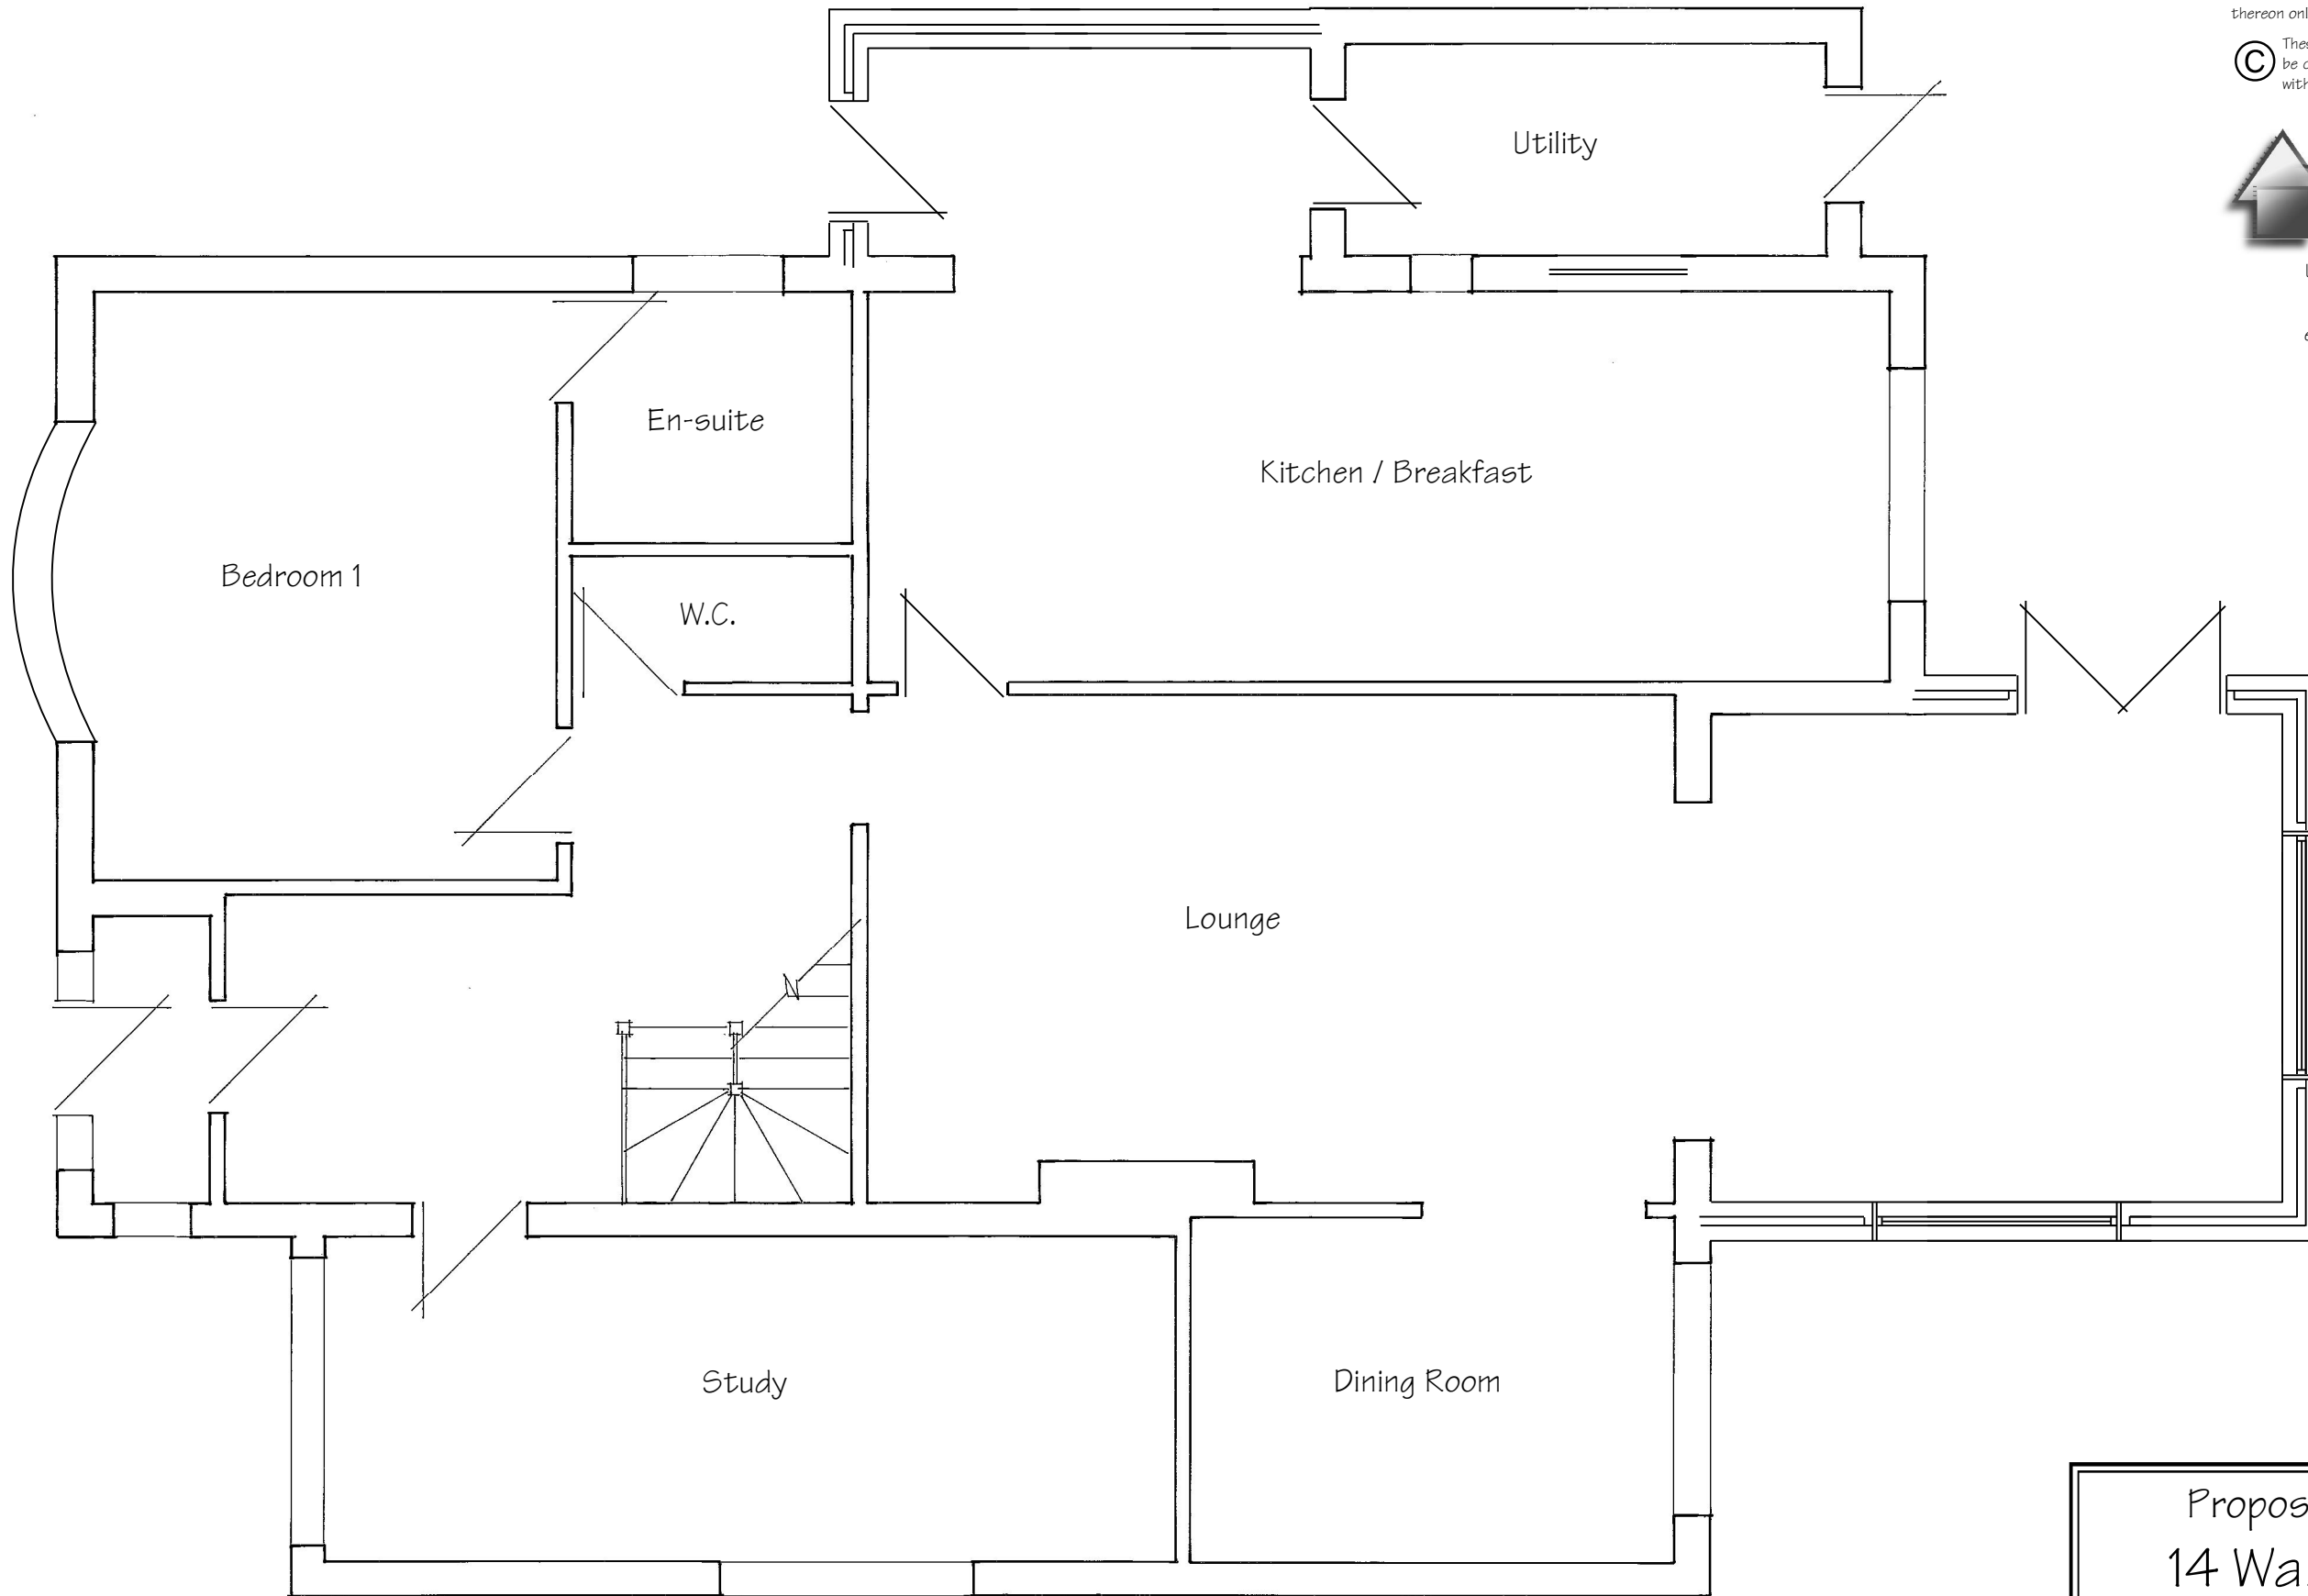

Proposed Ground Floor Plan

 

Metres @ 1:50 Scale

Proposed Rear Extension
14 Warfield Crescent
Waterlooville

For Mr & Mrs Turner

Scale - 1:50 at Page Size A3

Date - April 2015

Drawing No. 4219/2 - Rev A