
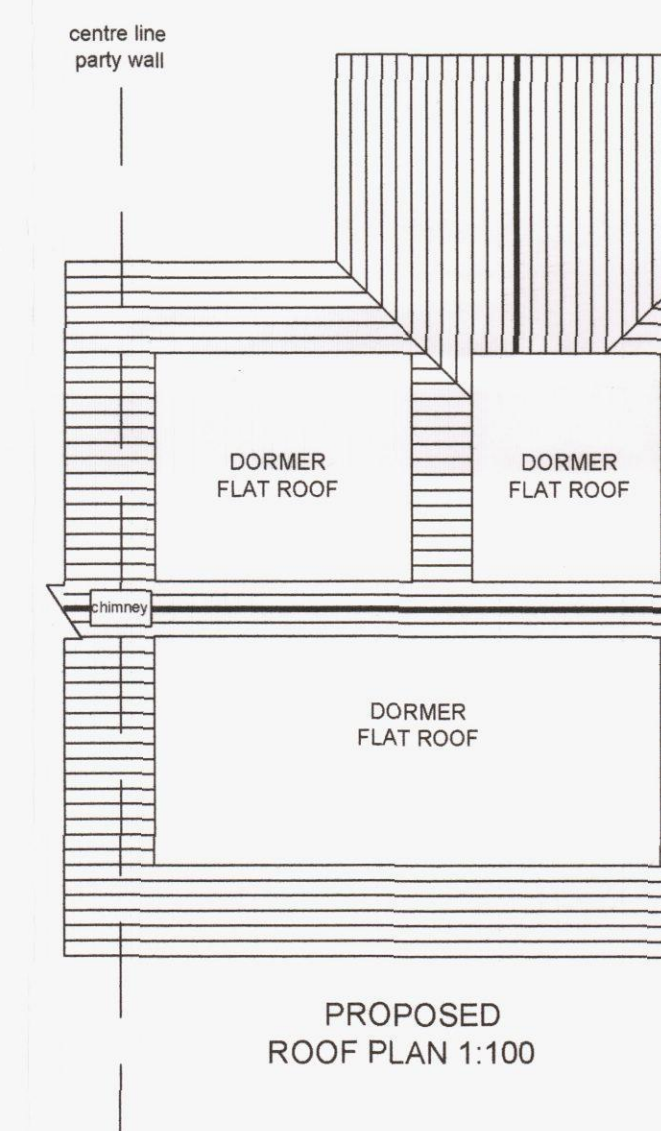
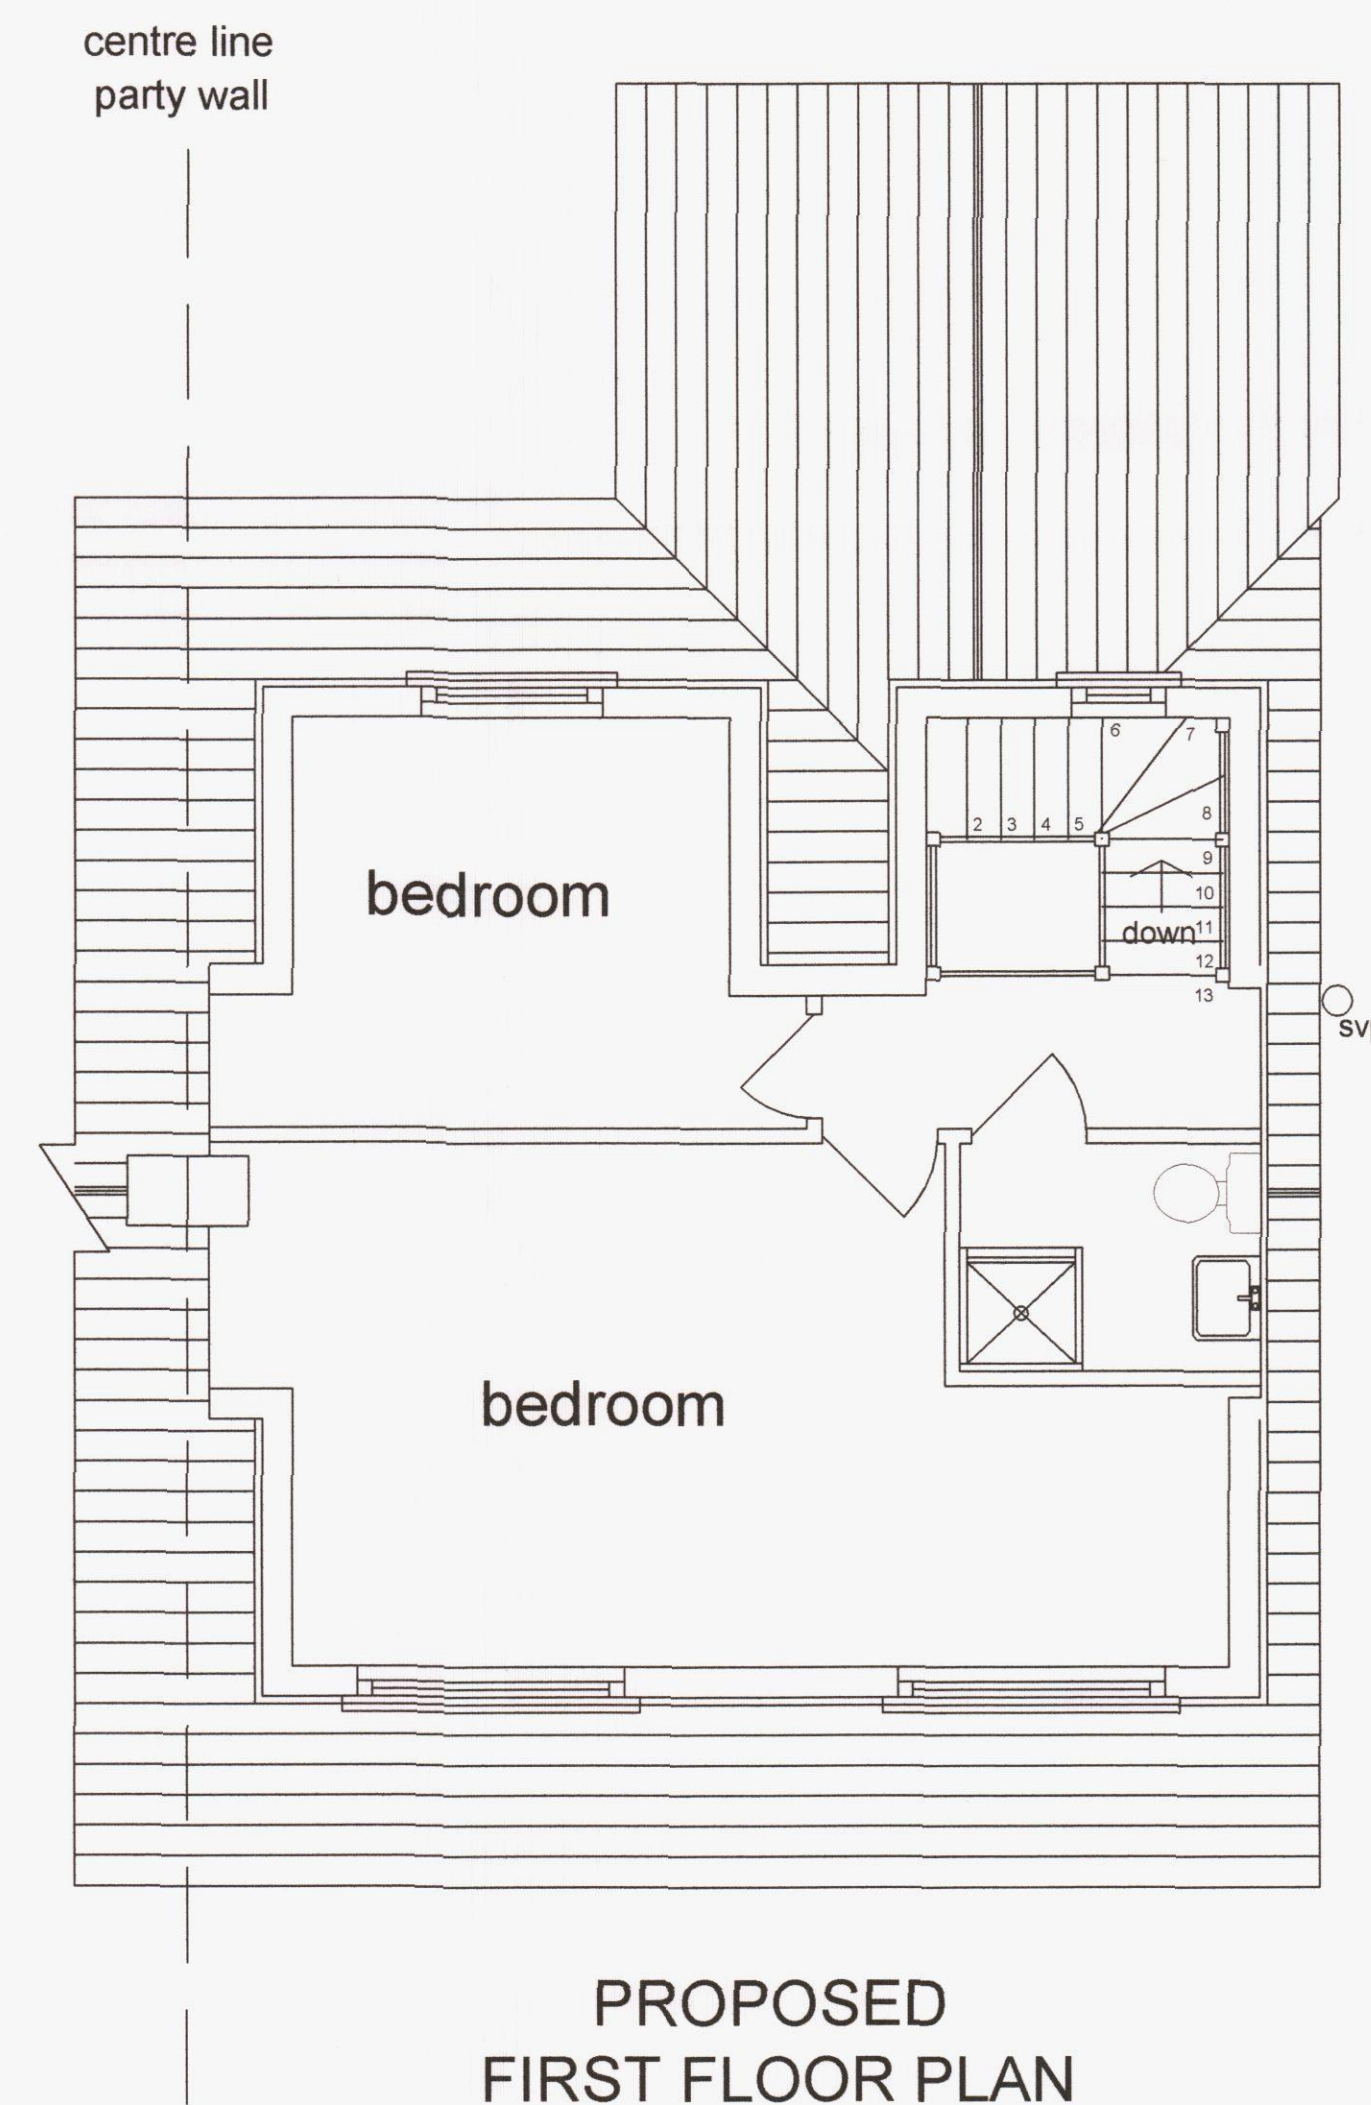
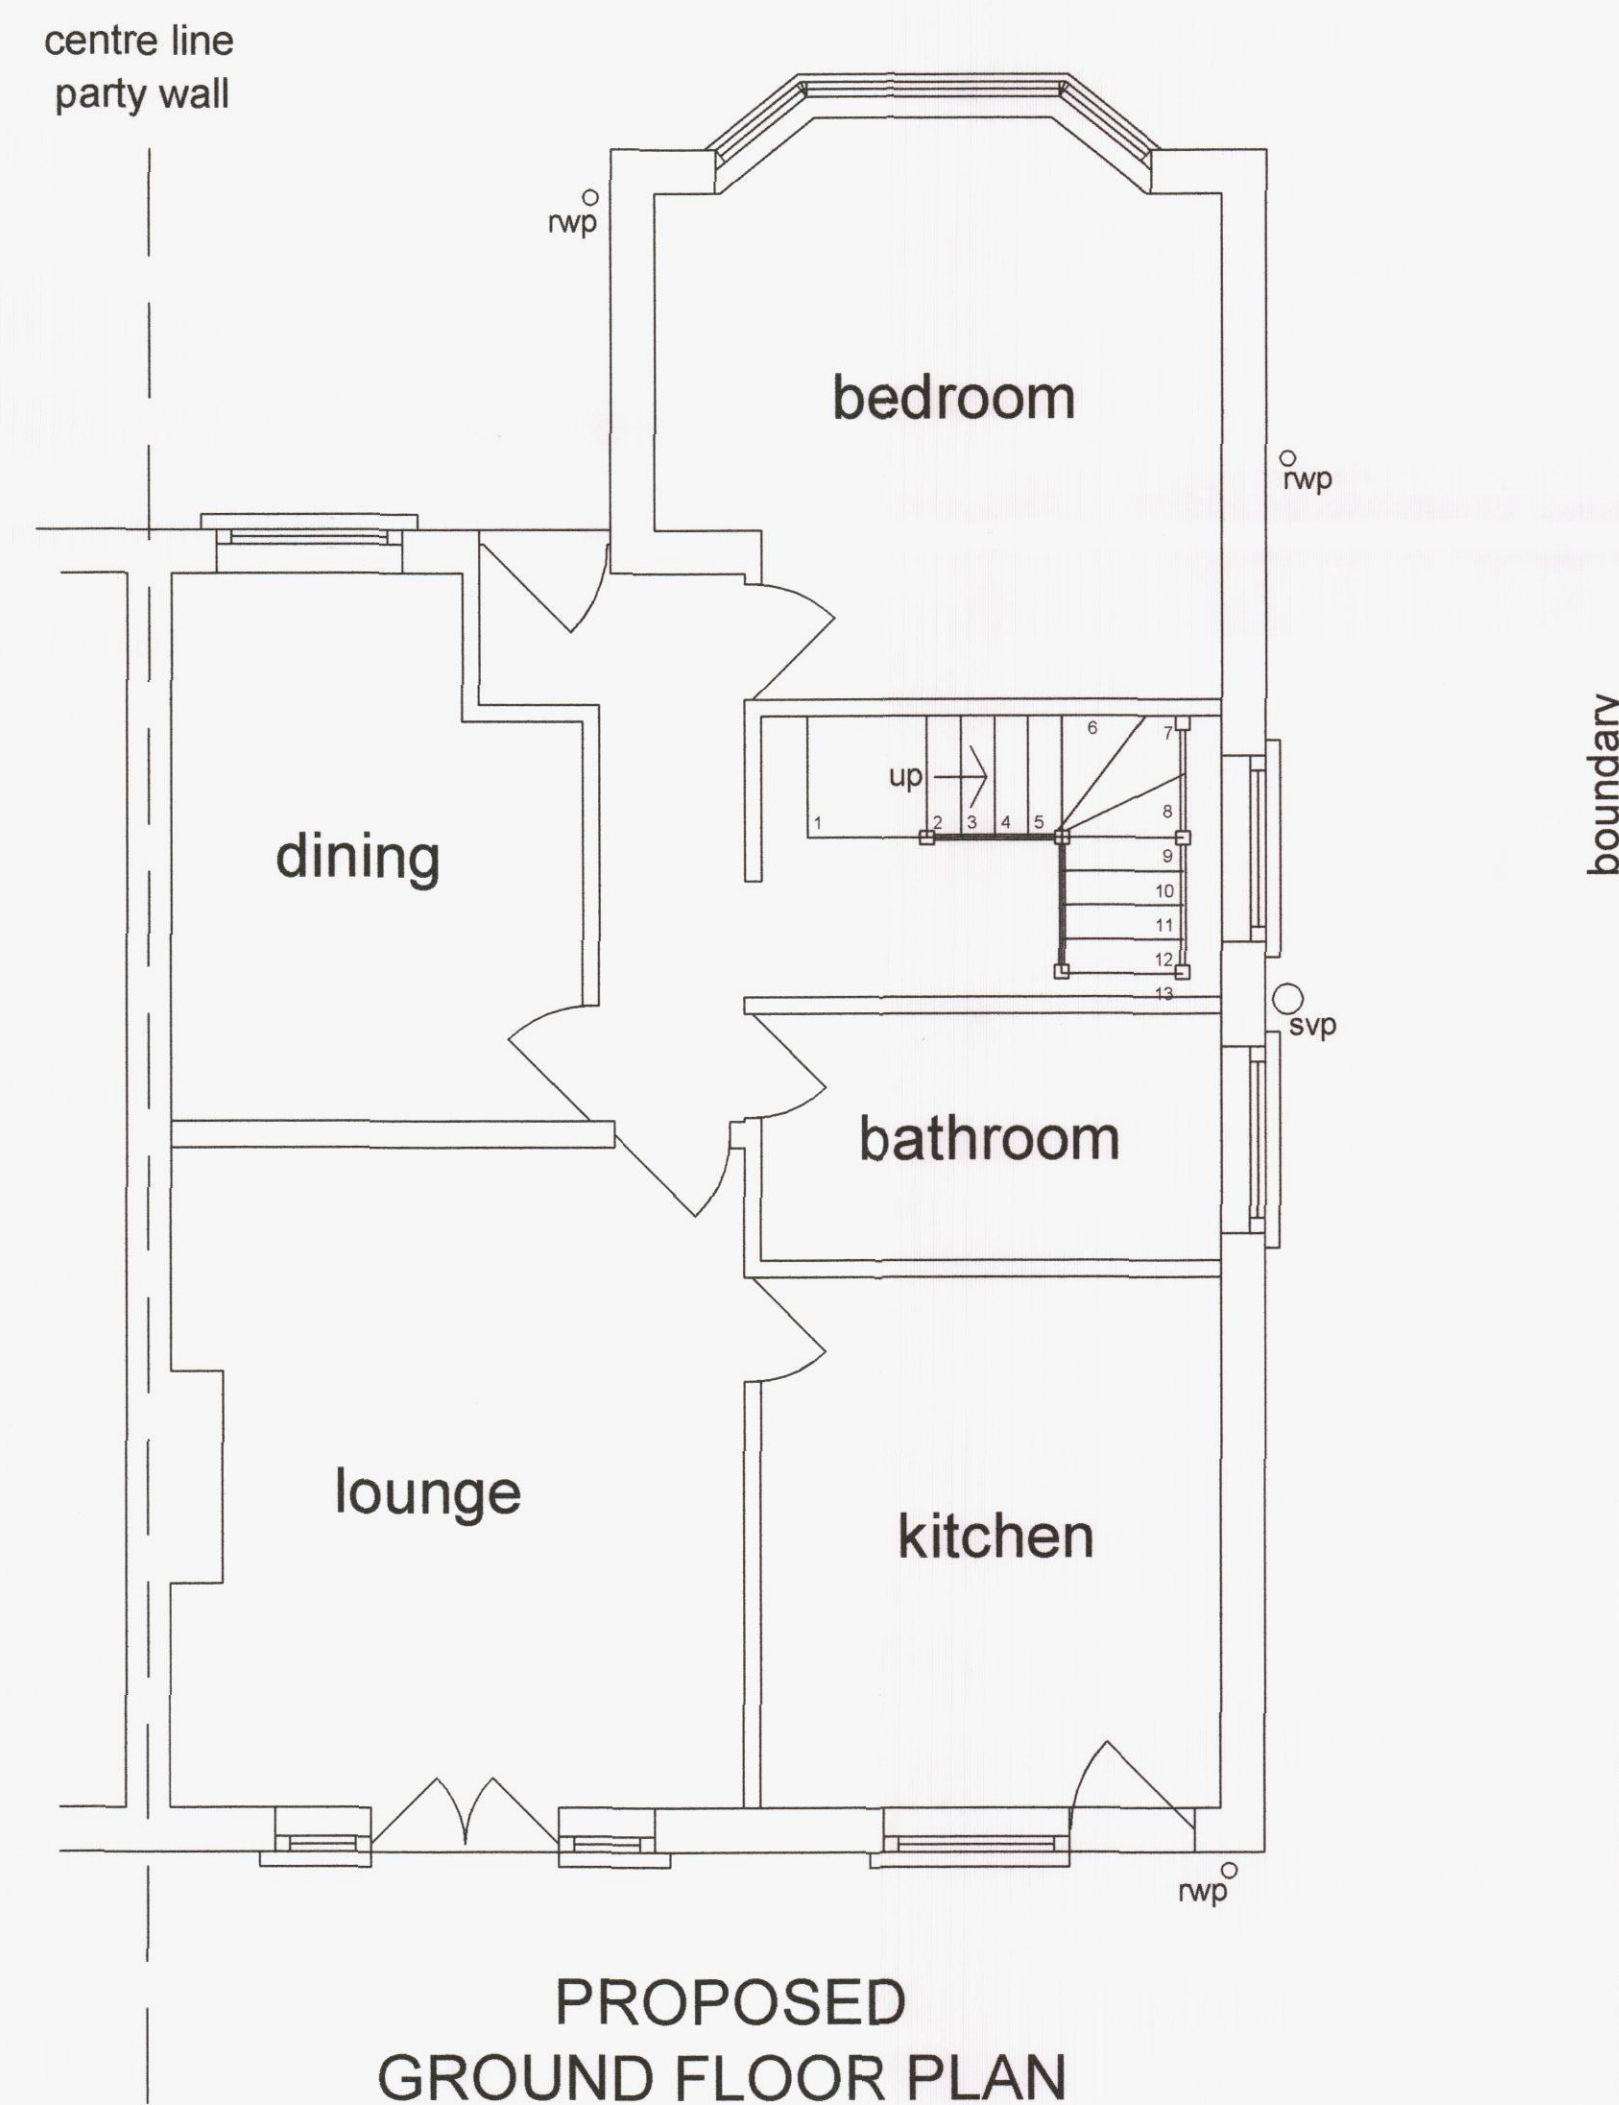
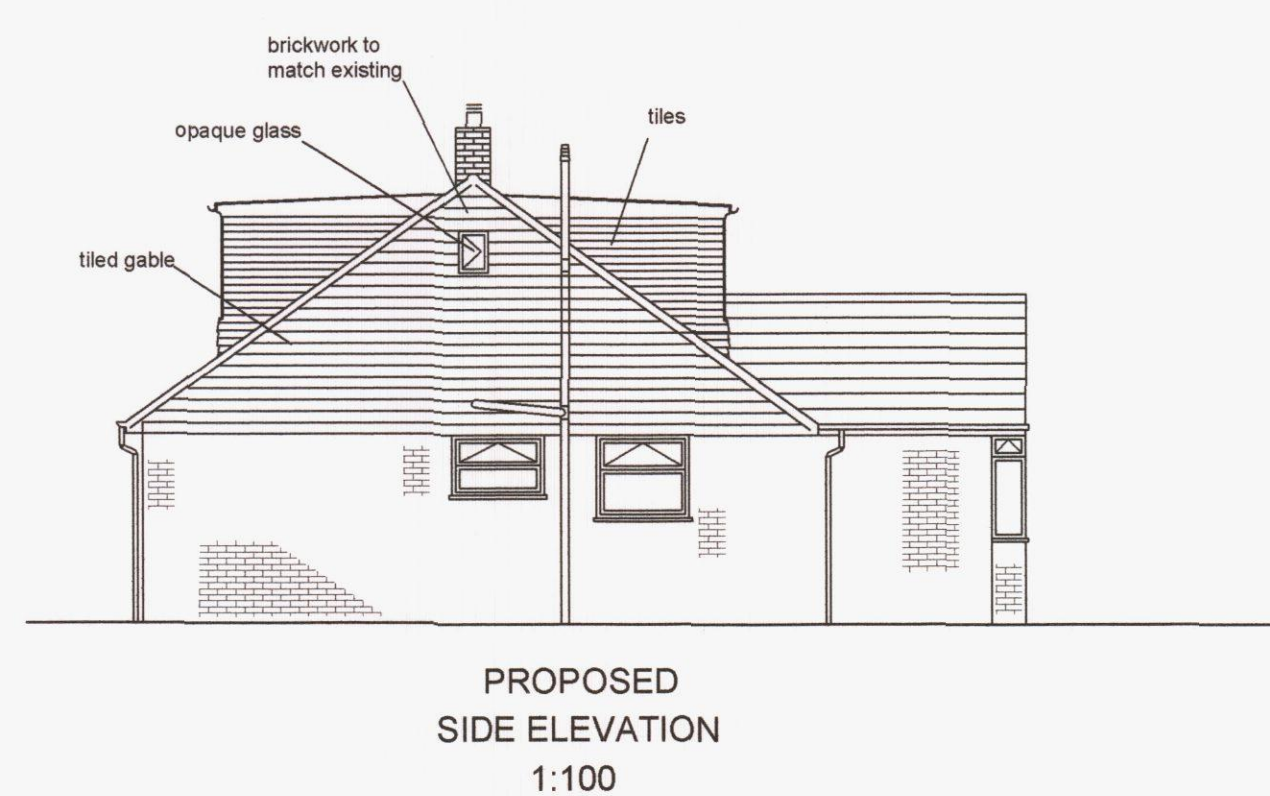
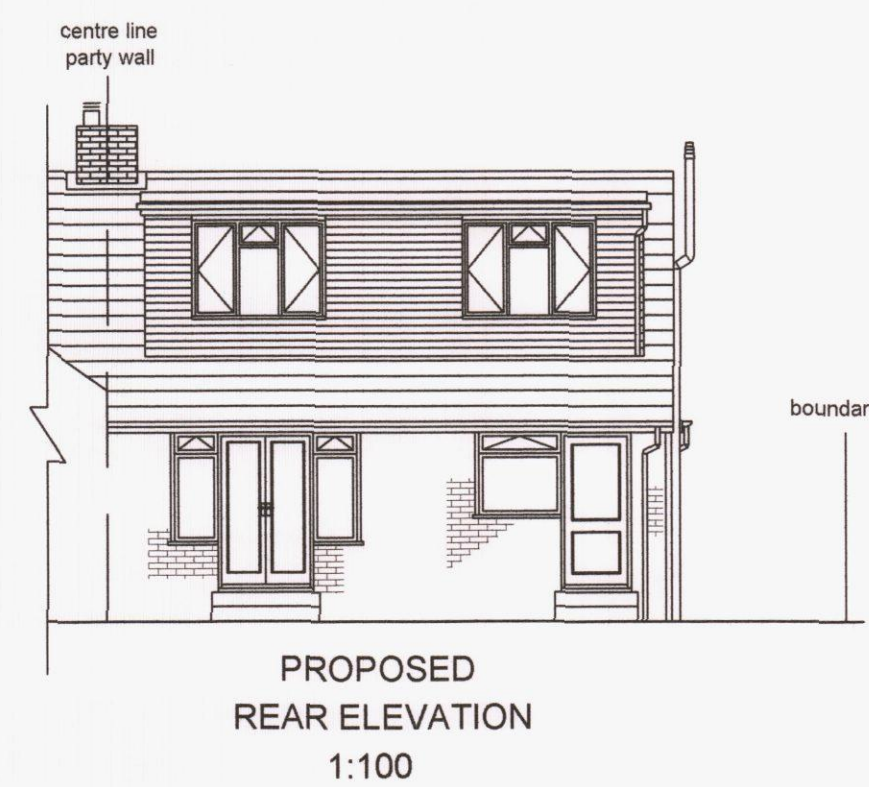


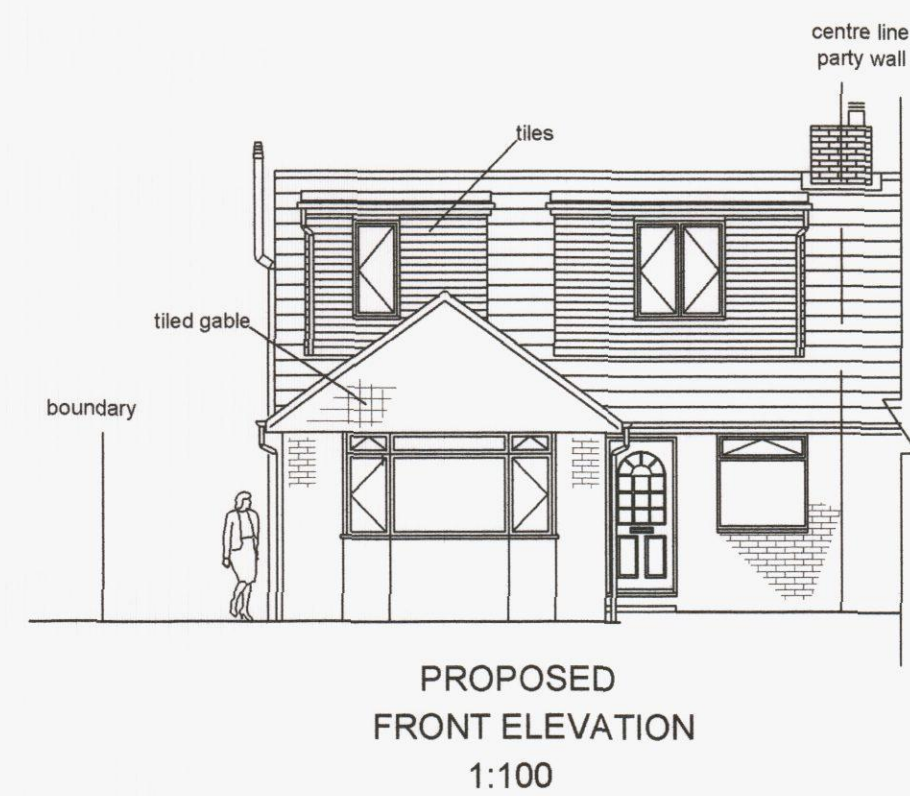

		ADDRESS 45 BUCKLAND CLOSE WATERLOOVILLE PO7 6ED	HAVANT BOROUGH COUNCIL 10 APR 2015 RECEIVED
Drawn:	A Brown	TITLE	Sheet 2 of 2 PROPOSED ELEVATIONS & PLANS. ROOF PLAN
Date:	08/02/15		
Scale:	1 : 50 unless stated		
Revision:	A Drawn 08/02/15 B Revised 27/03/15	DRAWING NUMBER	
		45 BUCKLAND CLOSE.DWG	