



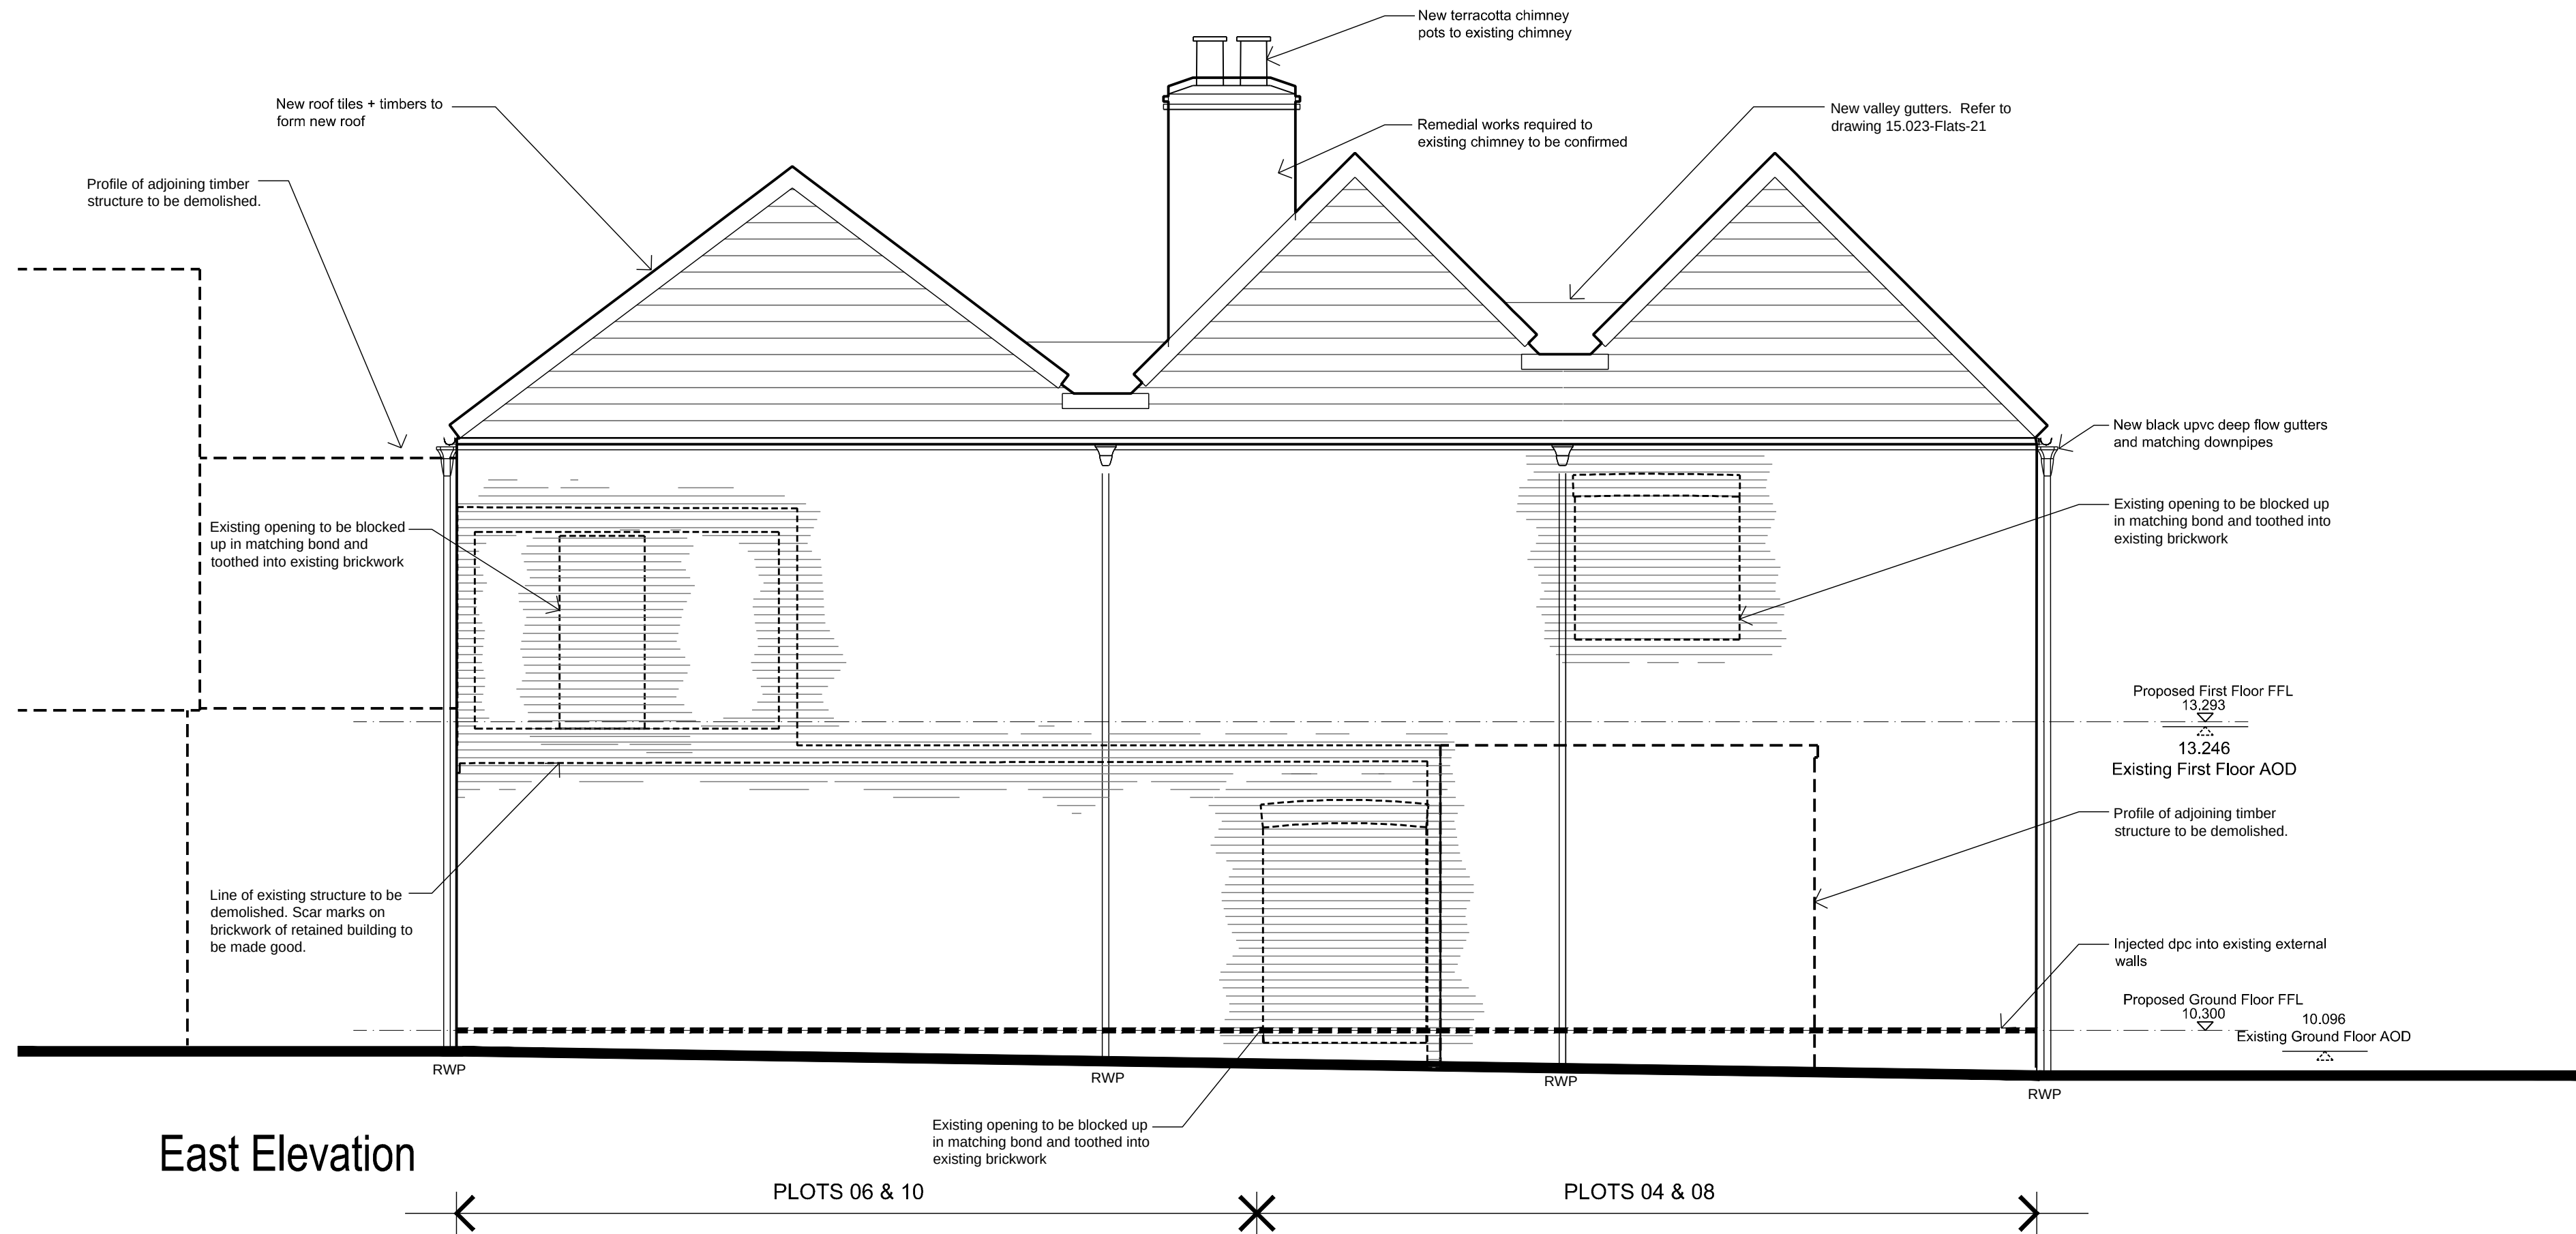

East Elevation

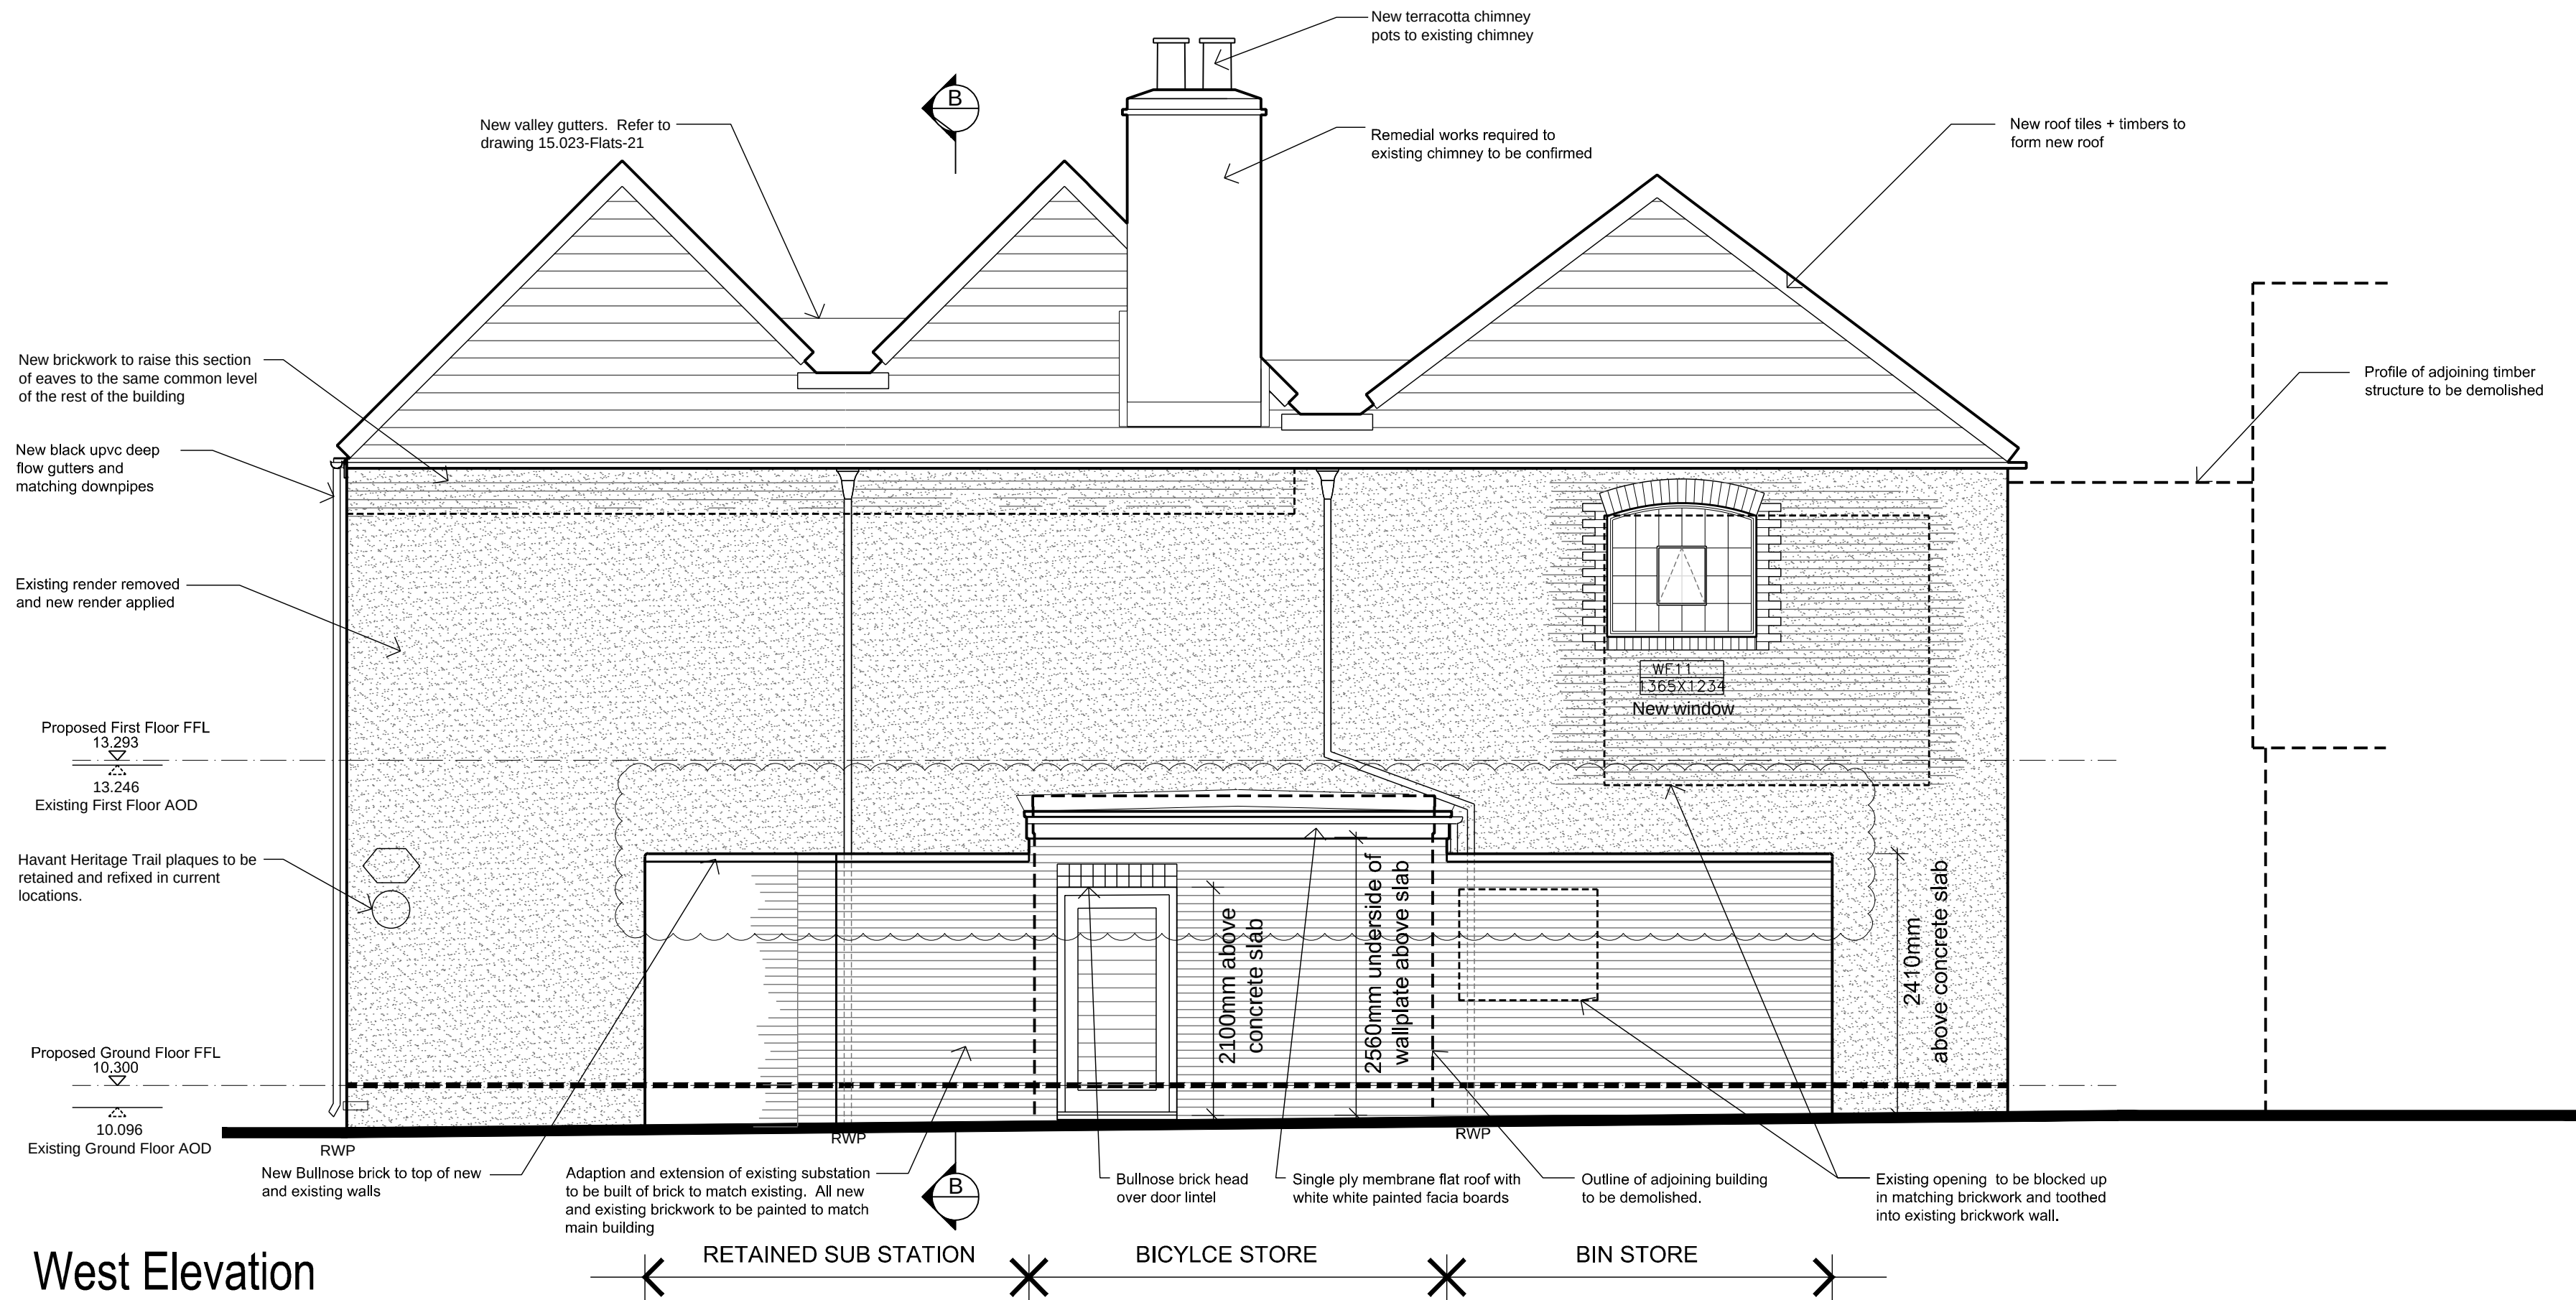

West Elevation

NOTE:

- All walls to be repointed as required with matching mortar.
- Western wall to have existing render removed and new applied.
- All walls to be cleaned prior to decorating with permeable paint finish.
- Existing clay plain tiles to be removed carefully to allow for possible reuse.
- All existing fascias & soffits to be renewed with matching white upvc.
- All gutters and downpipes to be replaced with black upvc deepflow gutters and downpipes.
- Remedial work to chimney to be confirmed by Structural Engineer with Building Control & NHBC.
- All existing windows to be replaced with timber casements. All new windows to match.
- All window dimensions shown to existing windows are approximate and need to be measured on site prior to fabrication of windows.

Rev	Date	Description	By	PM
C2	03.12.15	Bullnose coping added to top of substation an refuse store walls. Bullnose head added over bicycle store door. Vertical dimensions added to substation/refuse/cycle store walls.	SCP	SCP
C1	15.09.15	Plot numbers changed to agree with planning drawings. Valley gutter note changed.	SCP	SCP
P2	01.07.15	Roof shown as completely replaced. Window schedule removed. Ground floor level corrected.	HR	SCP

Construction



CLIENT
Balfour Beatty

TITLE
West Street, Havant
Existing Building
Elevations - Sheet 2 of 2

HGP
ARCHITECTS

E: EMAIL@HGP-ARCHITECTS.CO.UK
W: WWW.HGP-ARCHITECTS.CO.UK

HEAD OFFICE
FURZEHALL FARM, WICKHAM ROAD
FAREHAM, HAMPSHIRE, PO16 7JH
T: 01329 283 225
LEEDS OFFICE
SUITE 16, CALLS WHARF
2 THE CALLS, LEEDS, LS2 7JU
T: 01132 372 750

Scale @ A1: 1:50
Date: © MAY 2015

Drawn by: HR
Checked by: SCP

Drawing No:
15.023.Flats-11

Revised:
C2



HGP Architects Ltd.
Copyright Reserved.
Check dims. on site.