

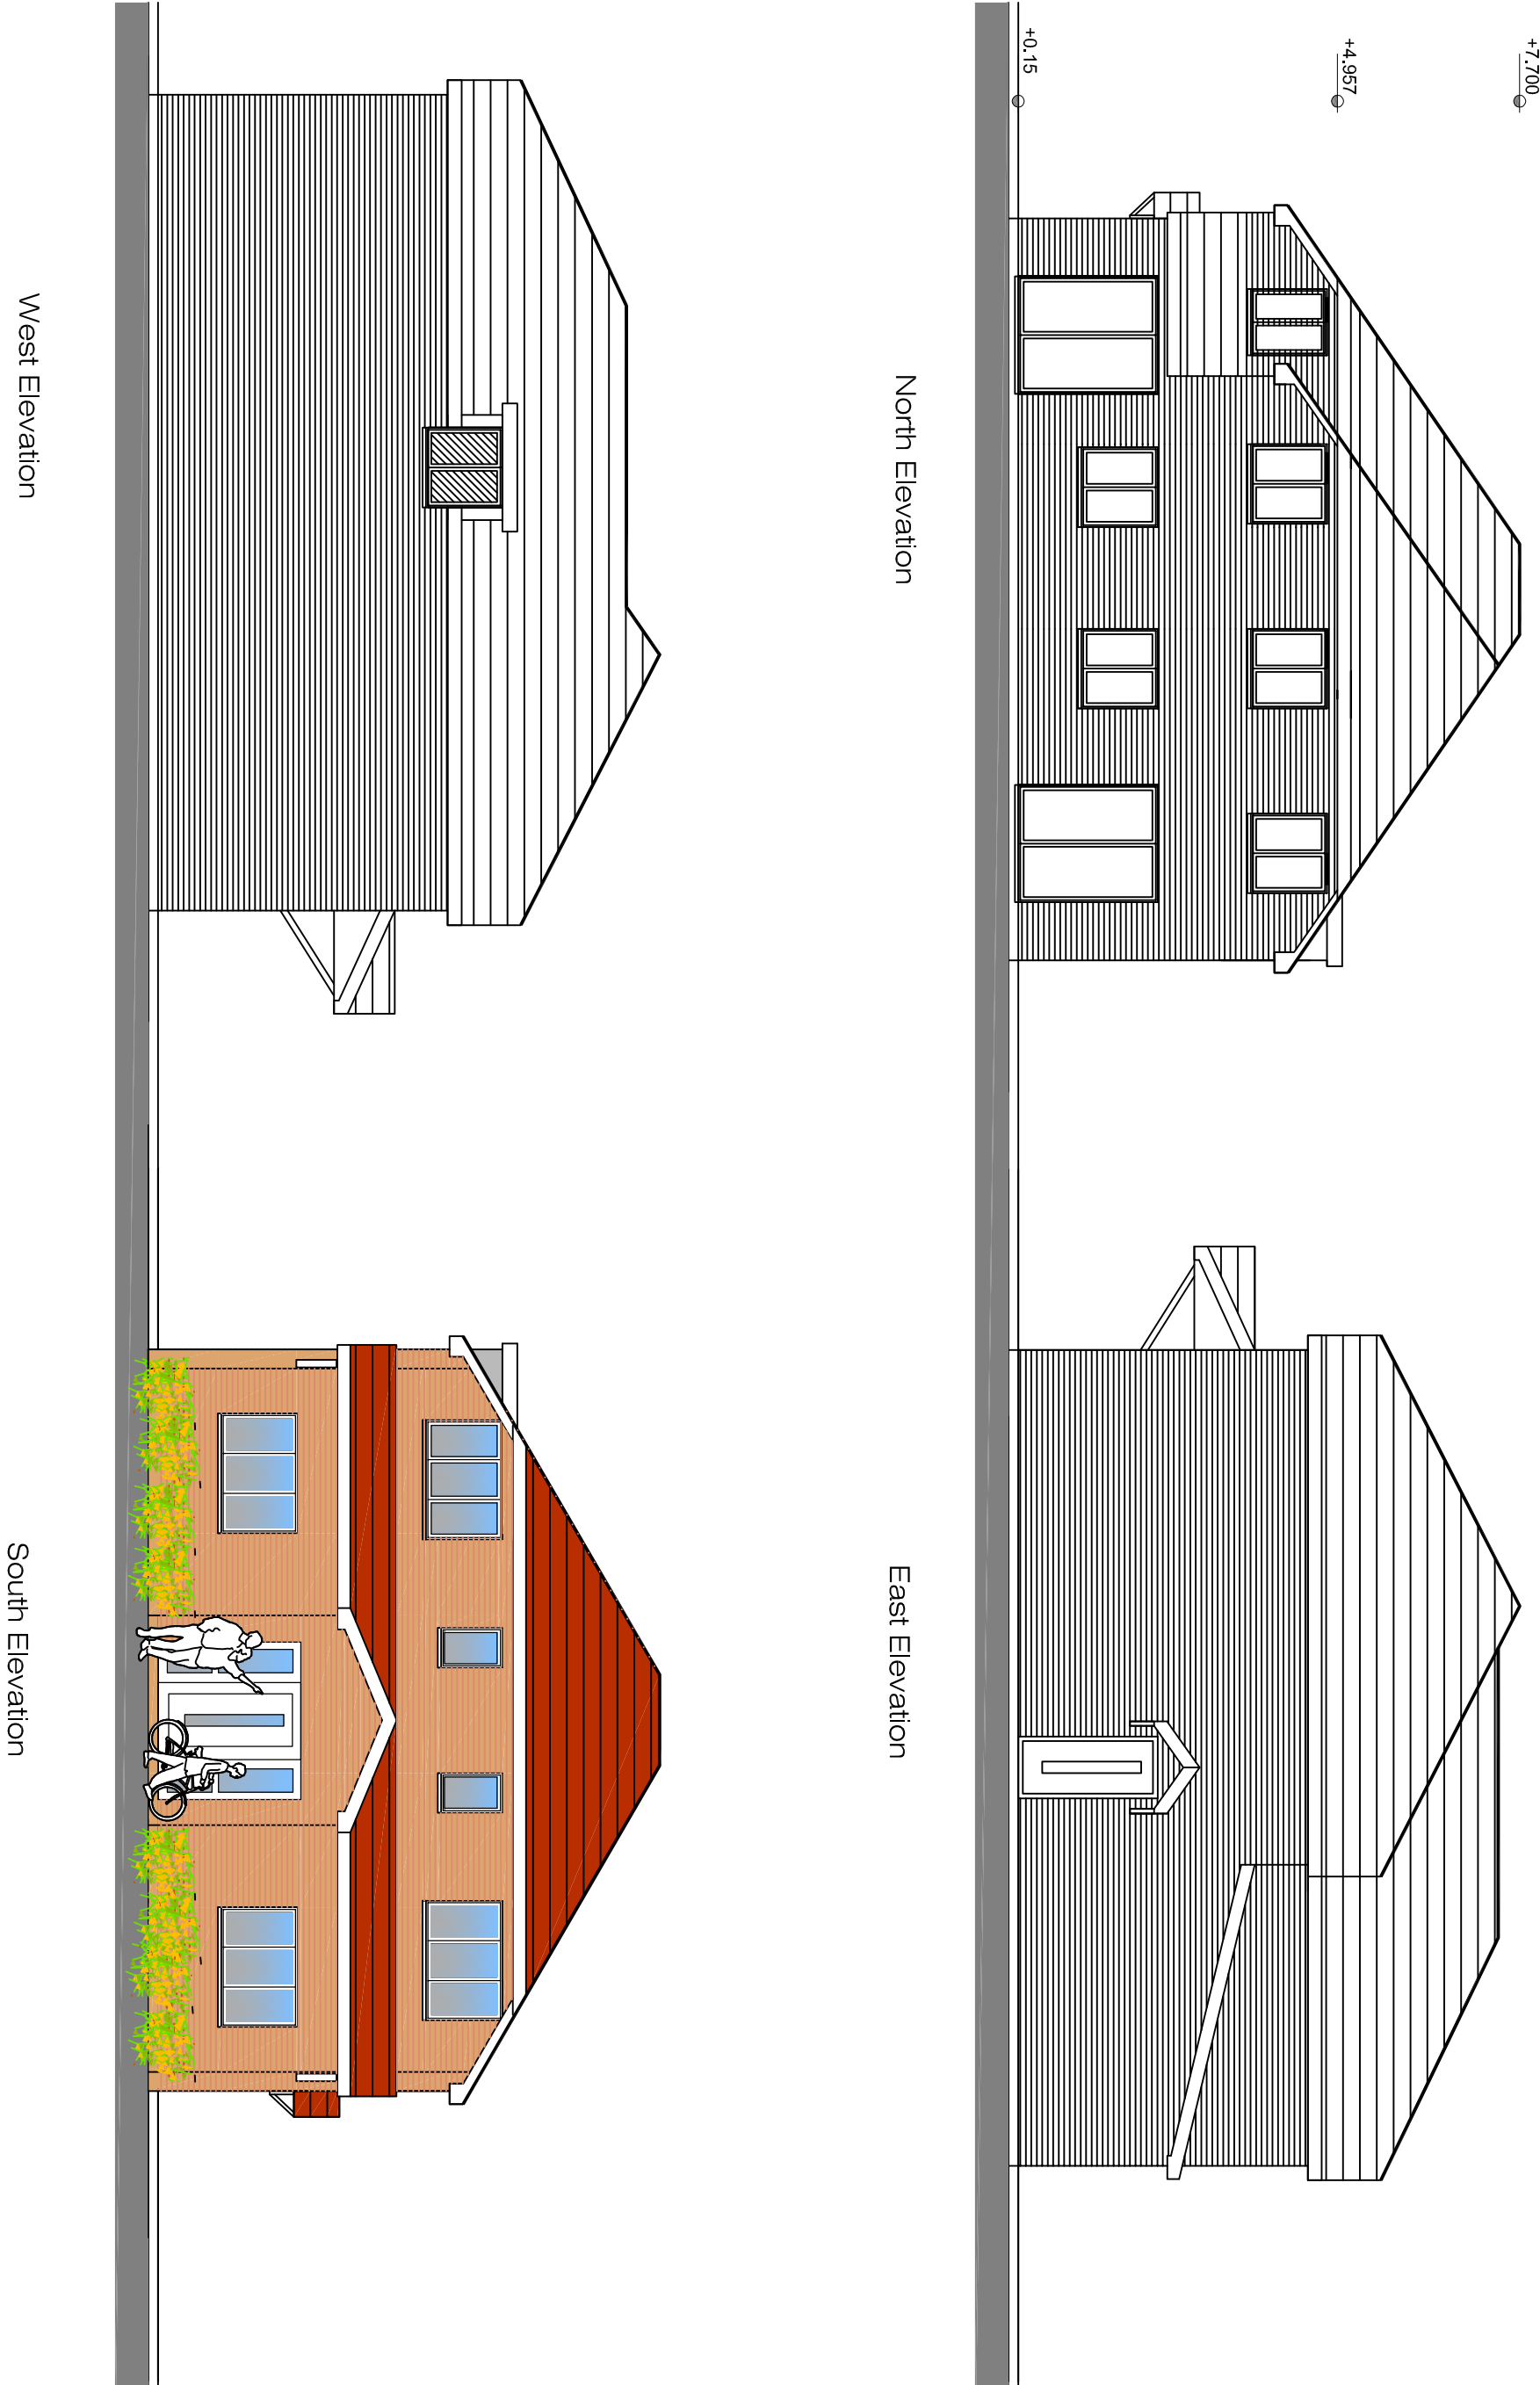


Proposed Elevations

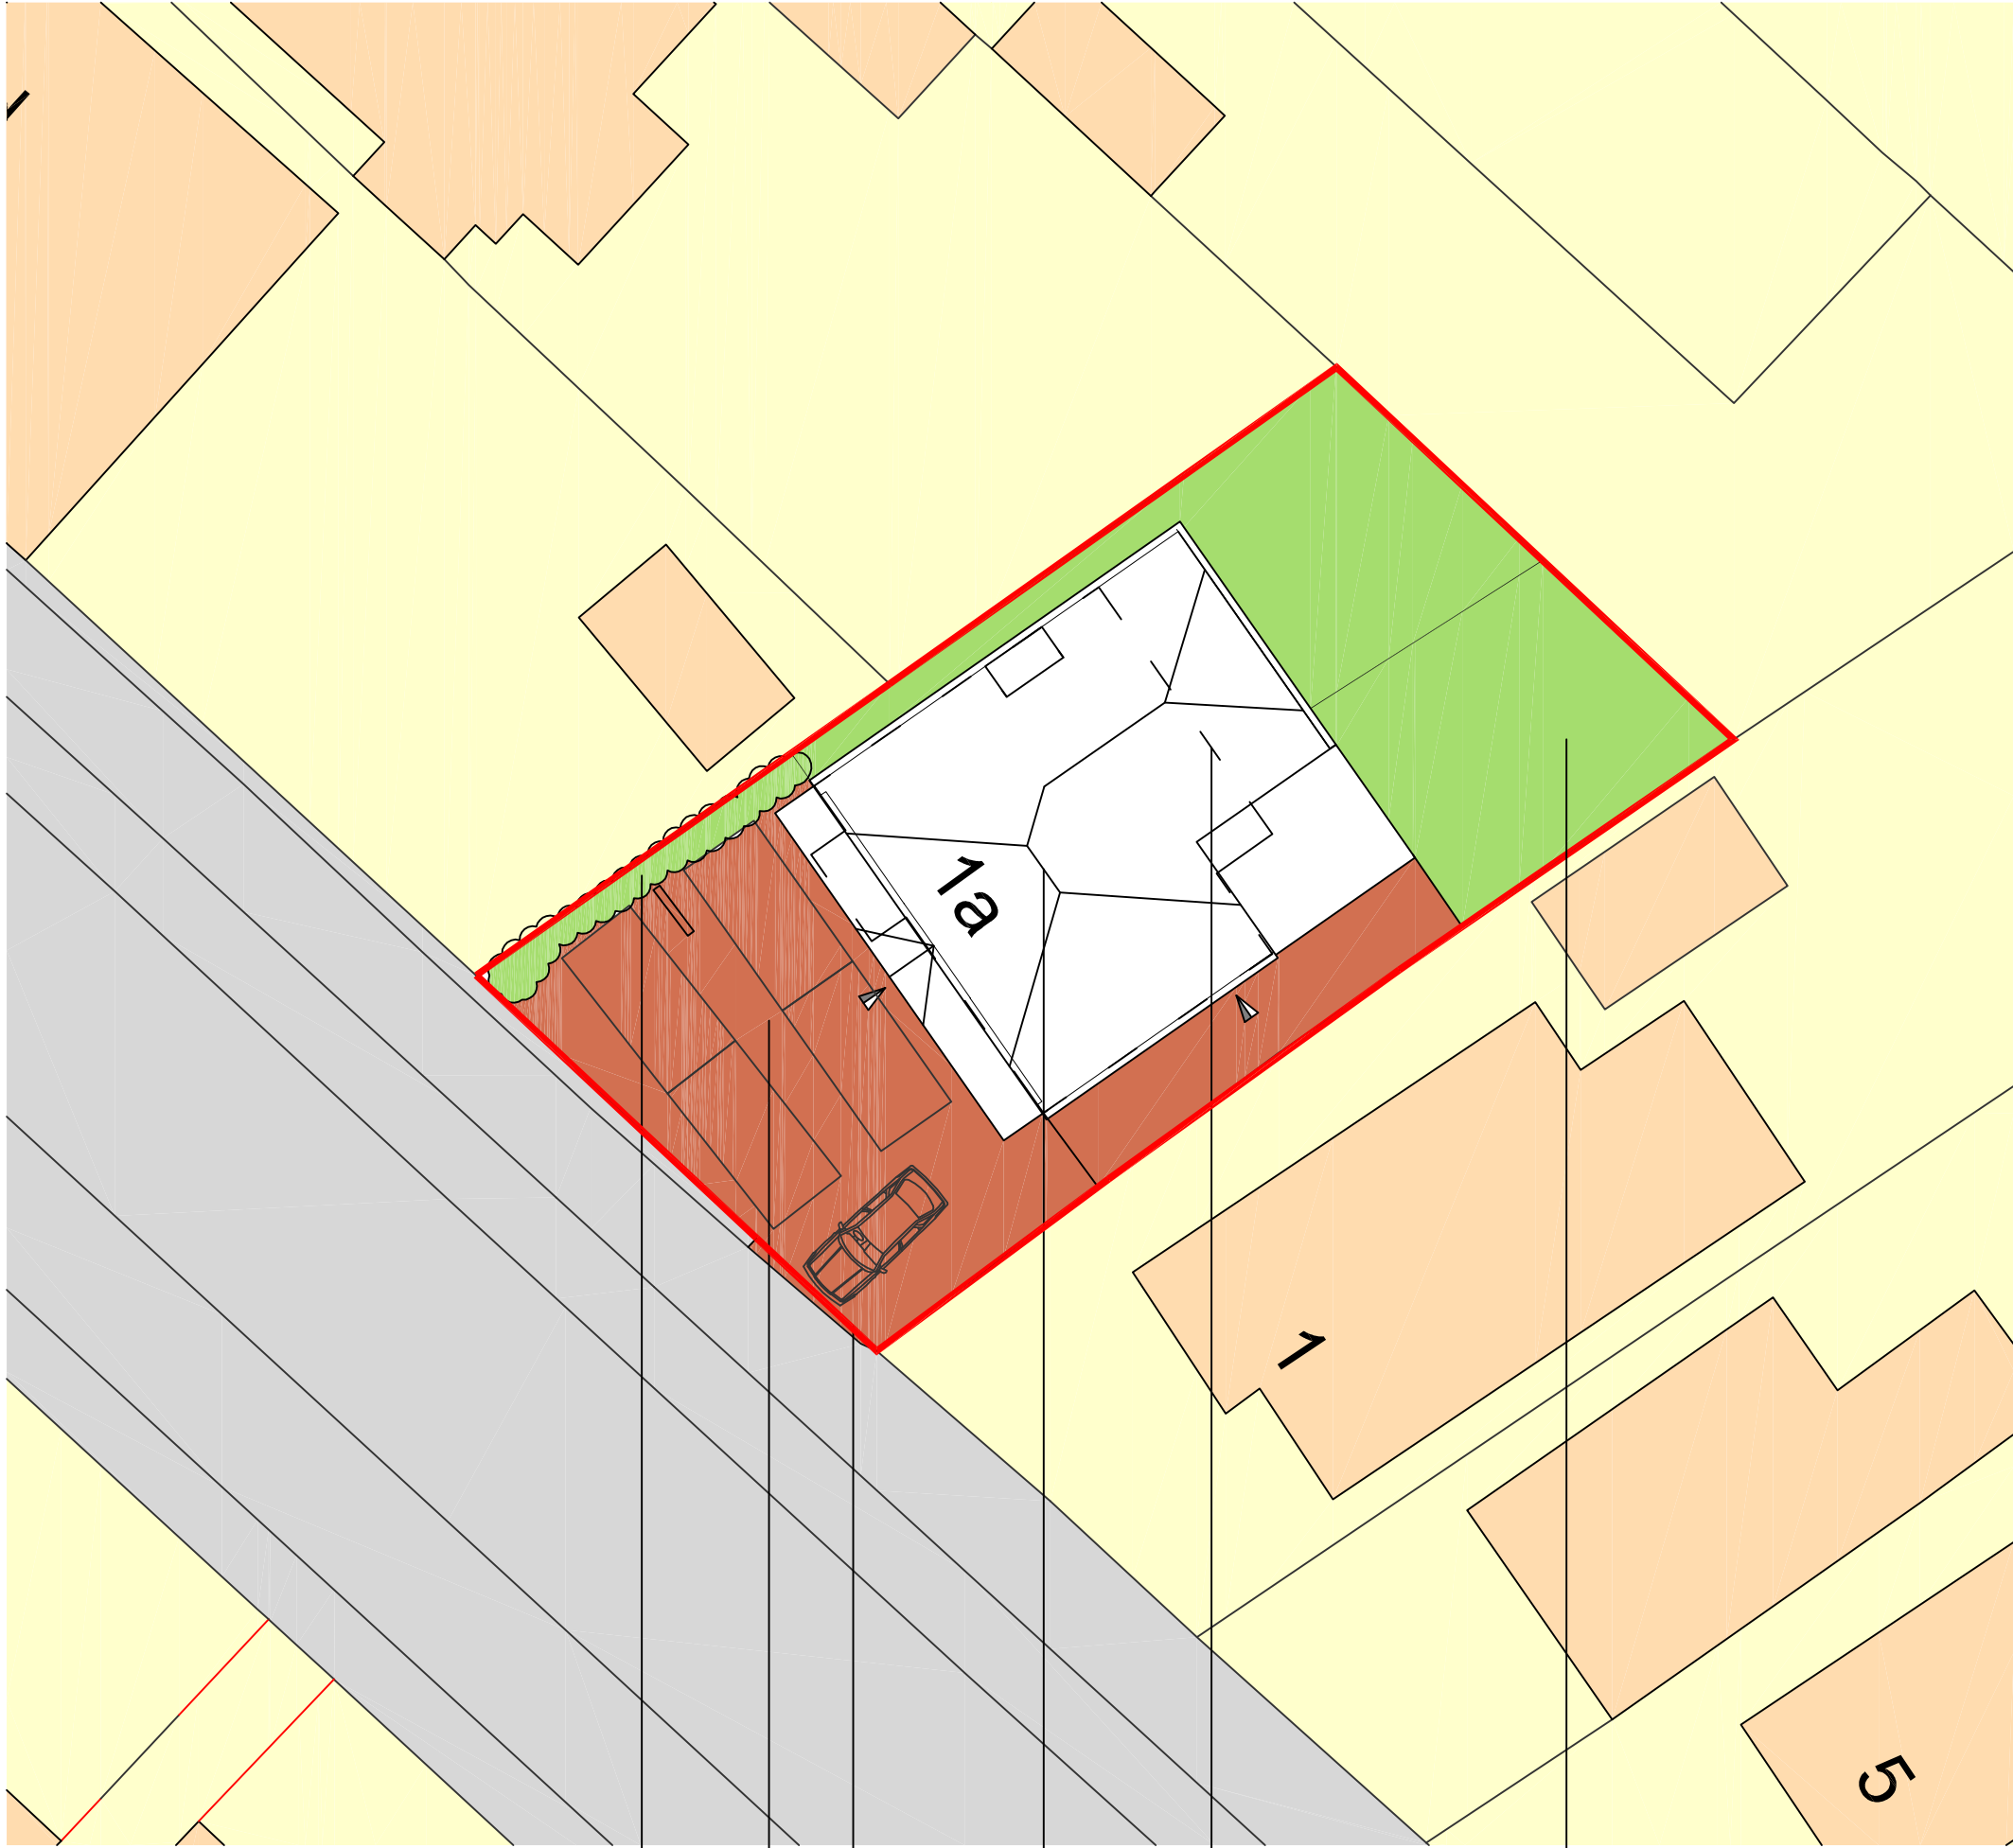


Proposed scale of development to match application APP/13/01214

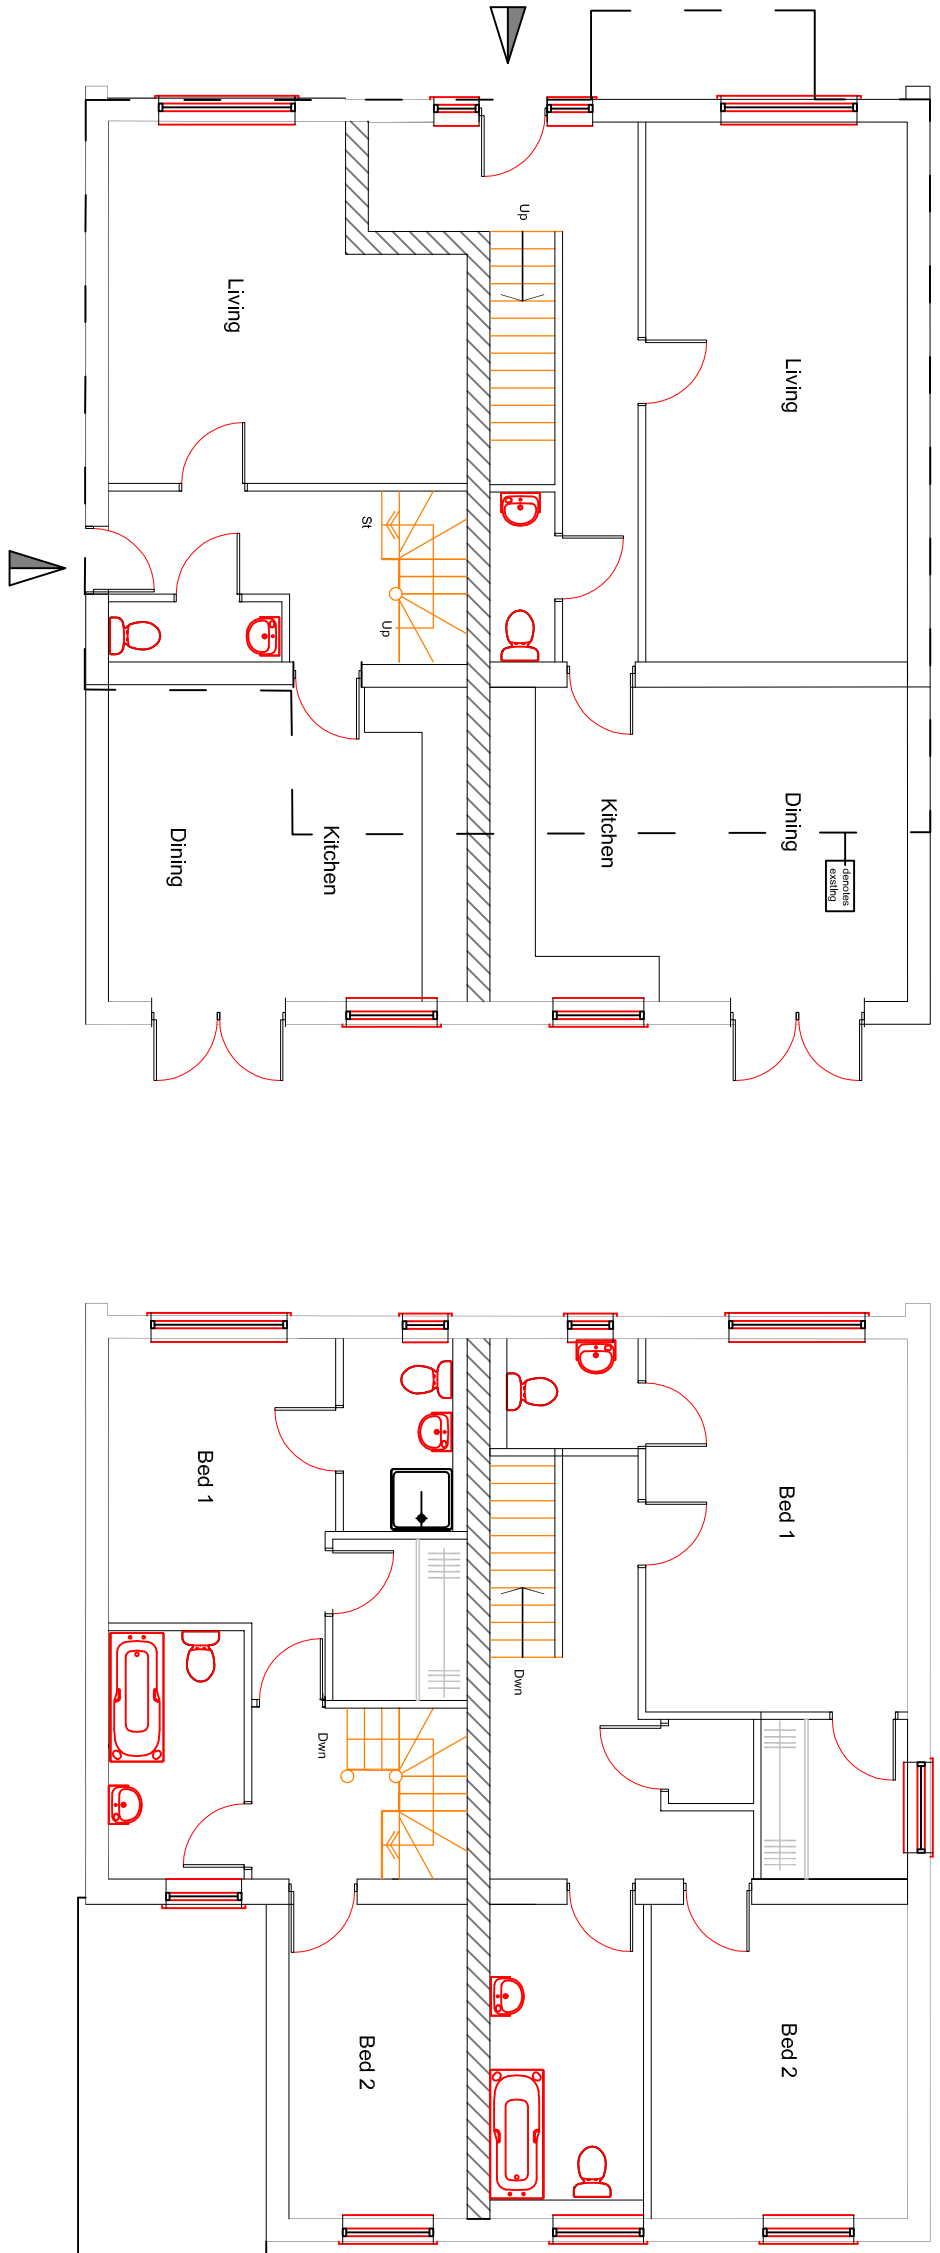

PLANNING

- existing garage demolished
- outline of existing building
- outline of proposed and approved under application APP/13/01214
- width of drive increased by 1m
- proposed parking area
- proposed soft landscaping

Scale in Meters
0 1 2 3 4 5 10 for 1:200

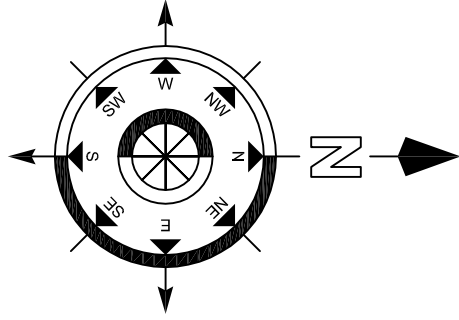

Revision	Decision		Date	Drawn	

Project :
1 Milton Road
Waterlooville

Drawing Title :

Proposed Floor Plans, Elevations &
Site Plan

Chris Flint Associates Ltd

CHARTERED SURVEYORS - PROJECT MANAGERS
DEVELOPMENT CONSULTANTS

Drawn By	Date	Checked By	Date	Approved By	Date
CF	21/12/15				

Drawing No.	Revision	Scale
CFA FULL A1		1:100

PLANNING

2 Riverside Close, Waterlooville, Havant, PO7 3XZ
Tel: 023 92 43444 / Fax: 023 92 338534
Email: info@flintassociates.co.uk