



**EXISTING ELEVATIONS
SCALE 1:100**

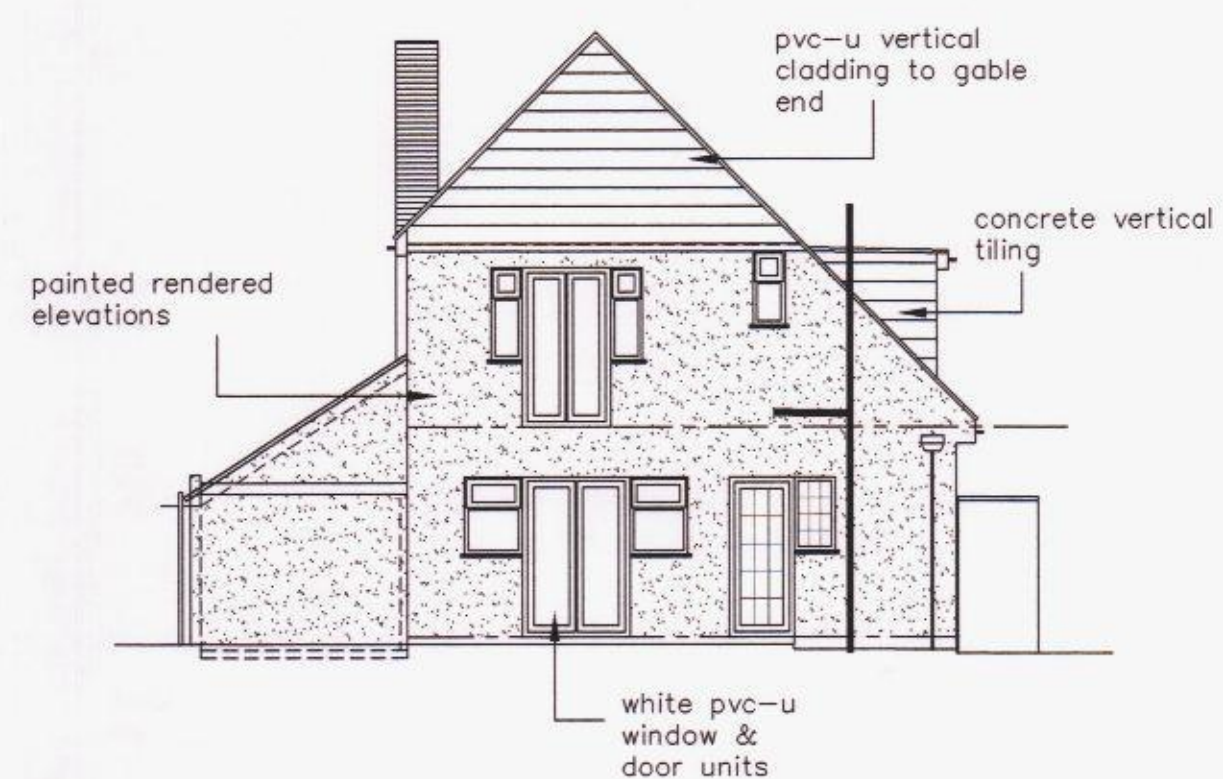


NORTH WEST ELEVATION



SOUTH EAST ELEVATION

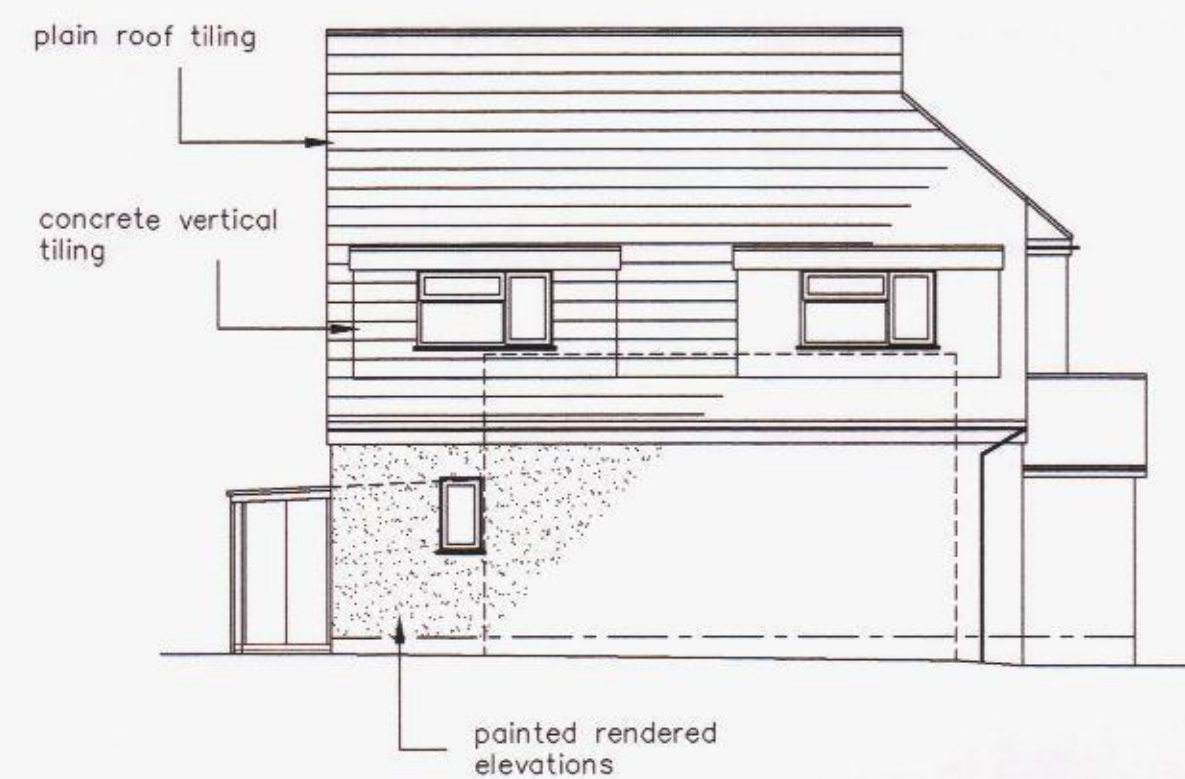


NORTH EAST ELEVATION

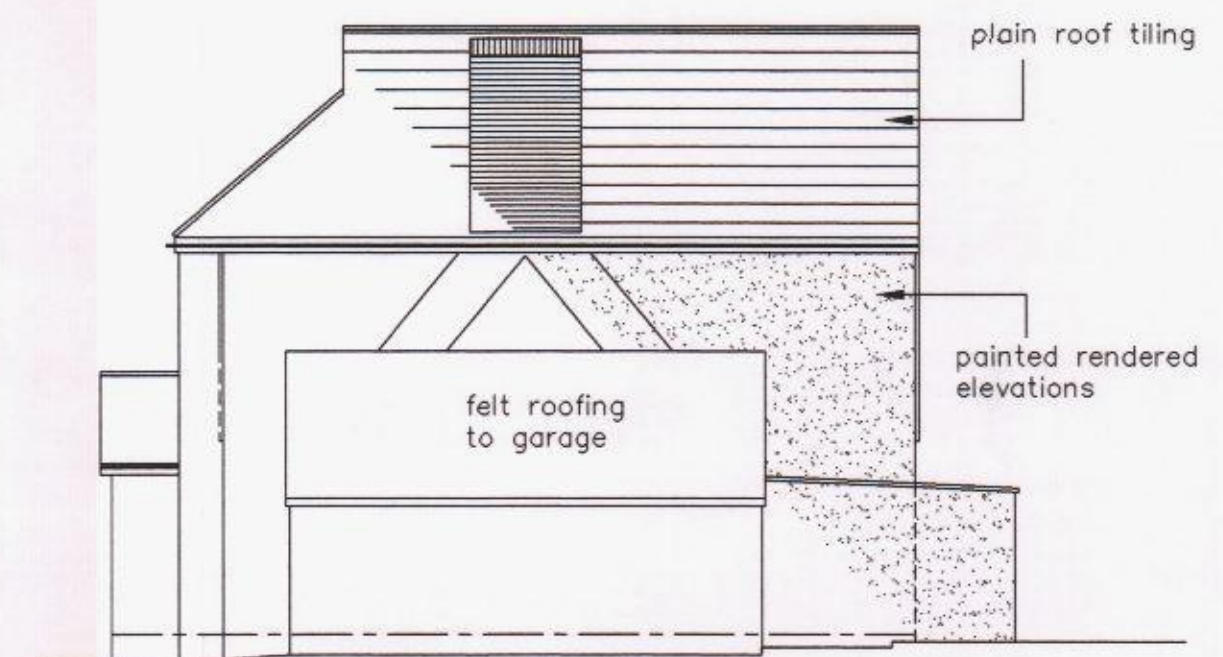


SOUTH WEST ELEVATION

**EXISTING LAYOUTS
SCALE 1:50**

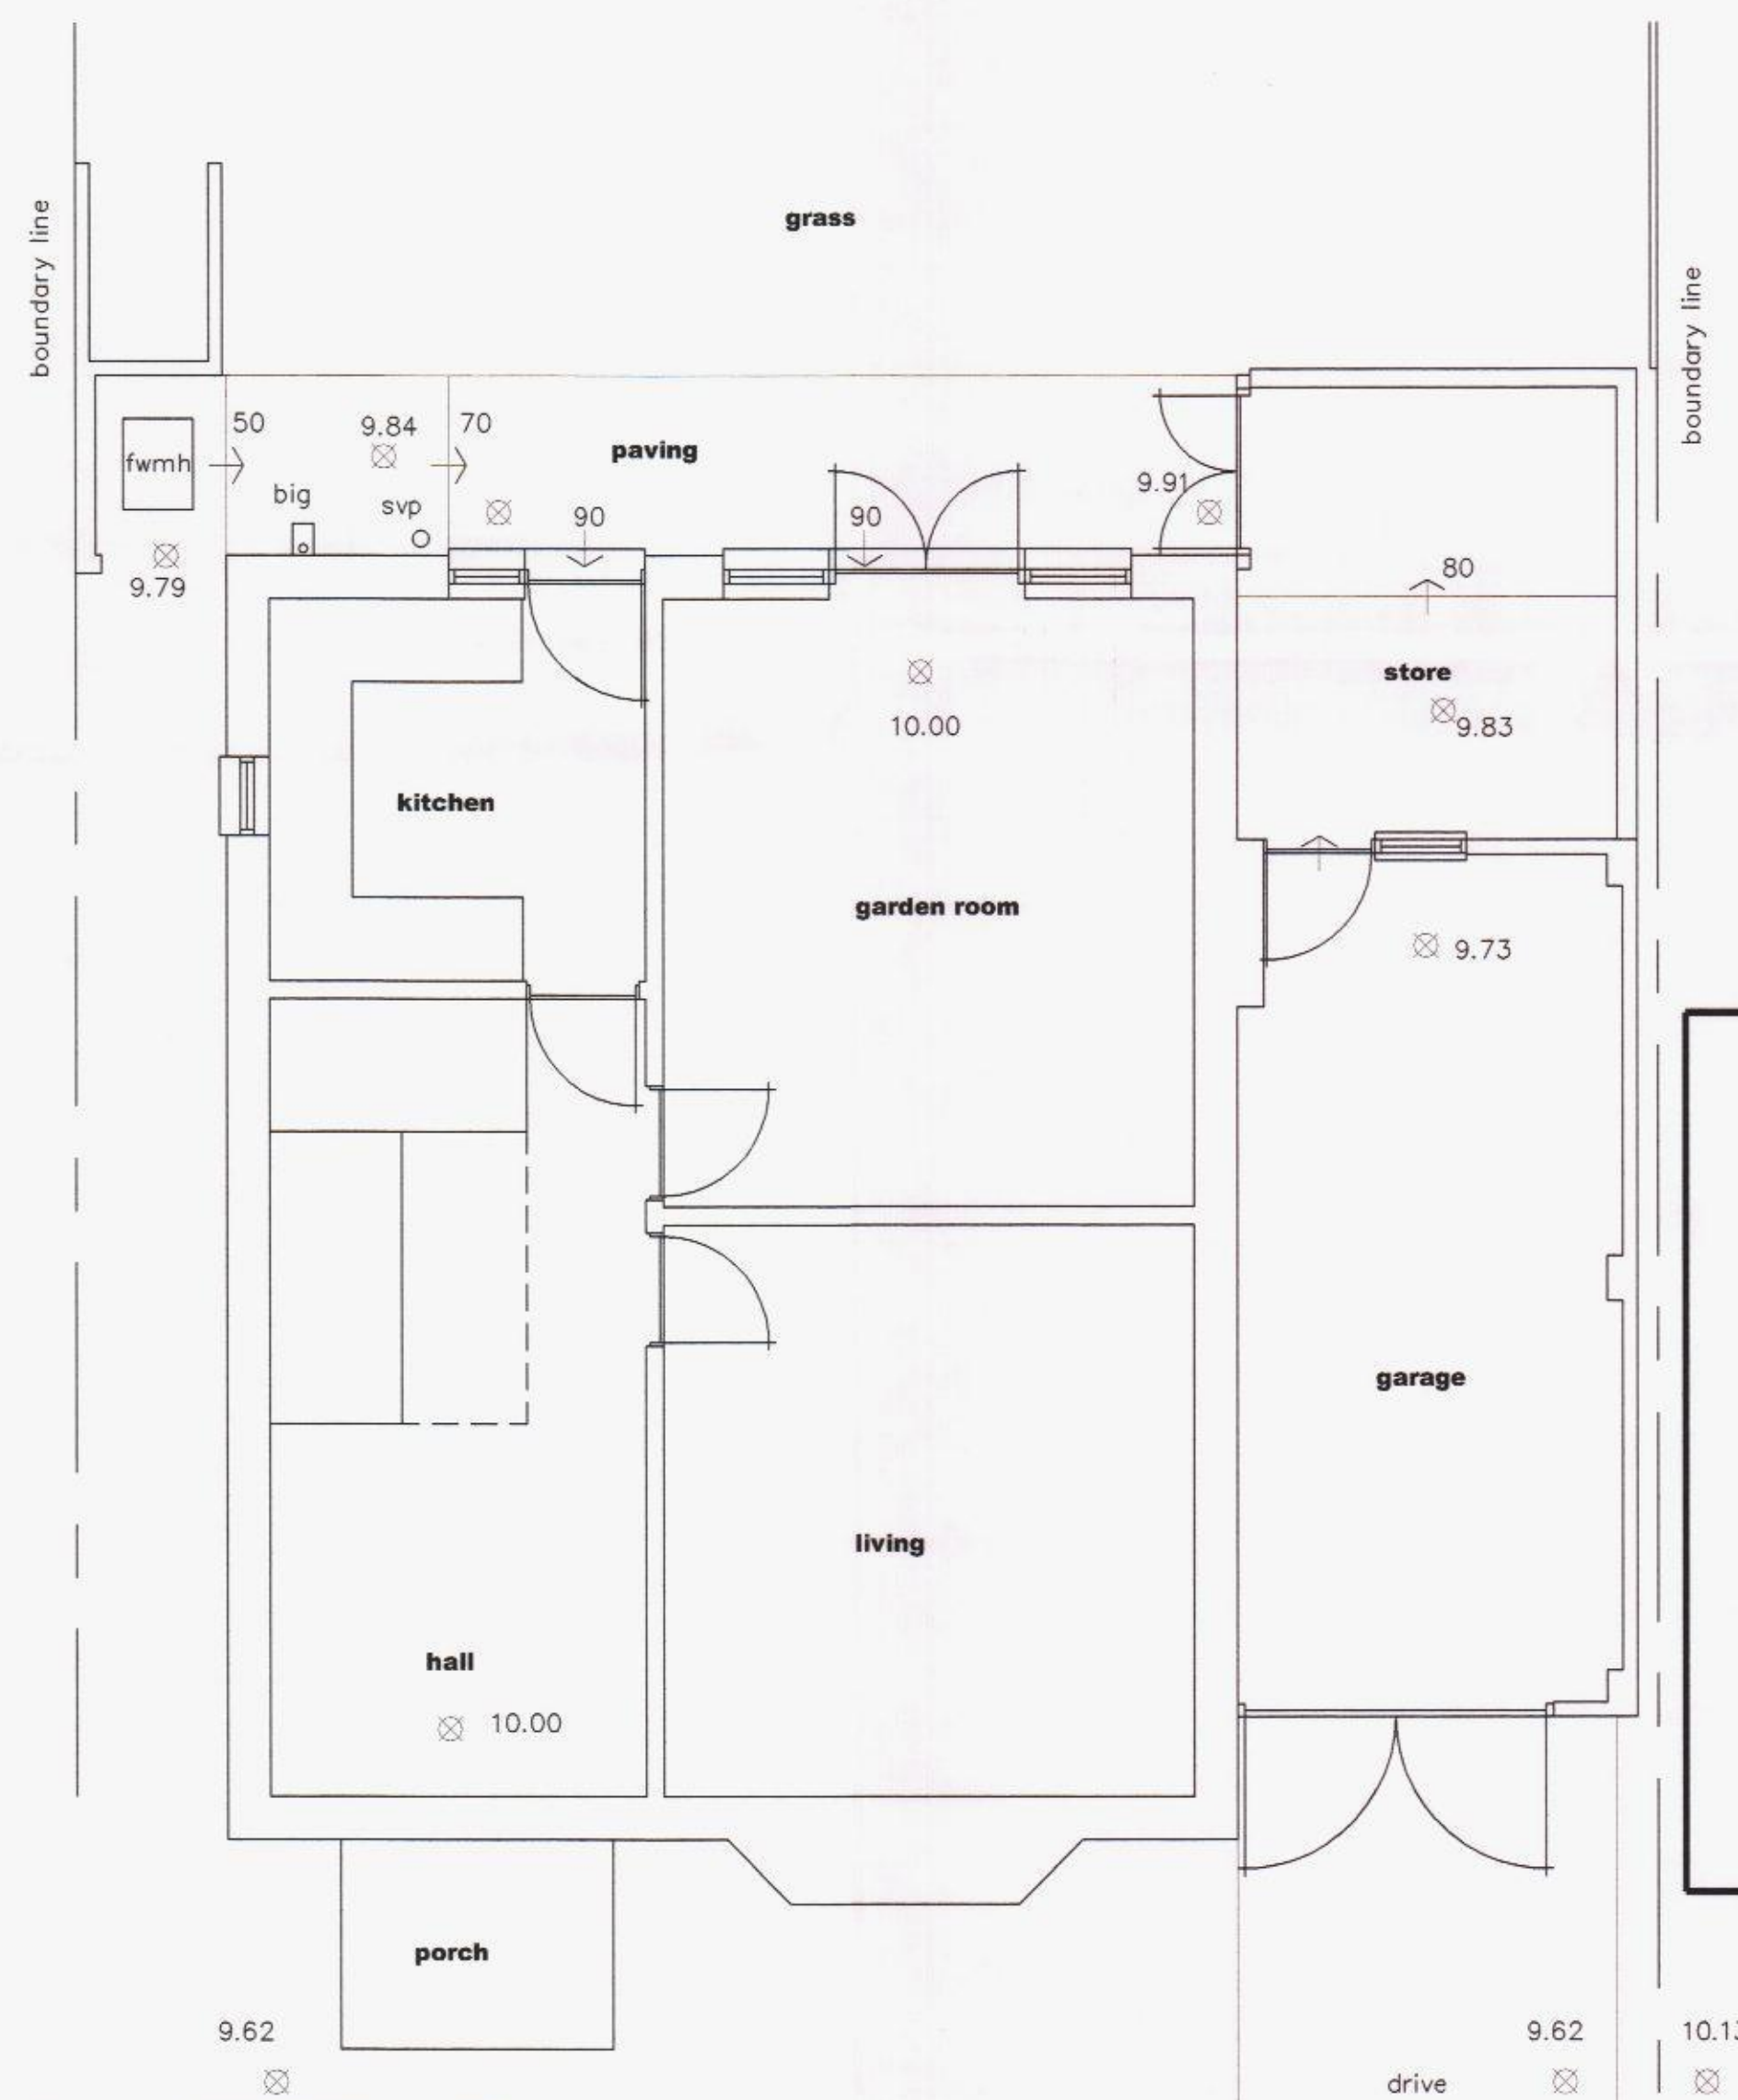


**EXISTING GROUND FLOOR
SCALE 1 : 50**

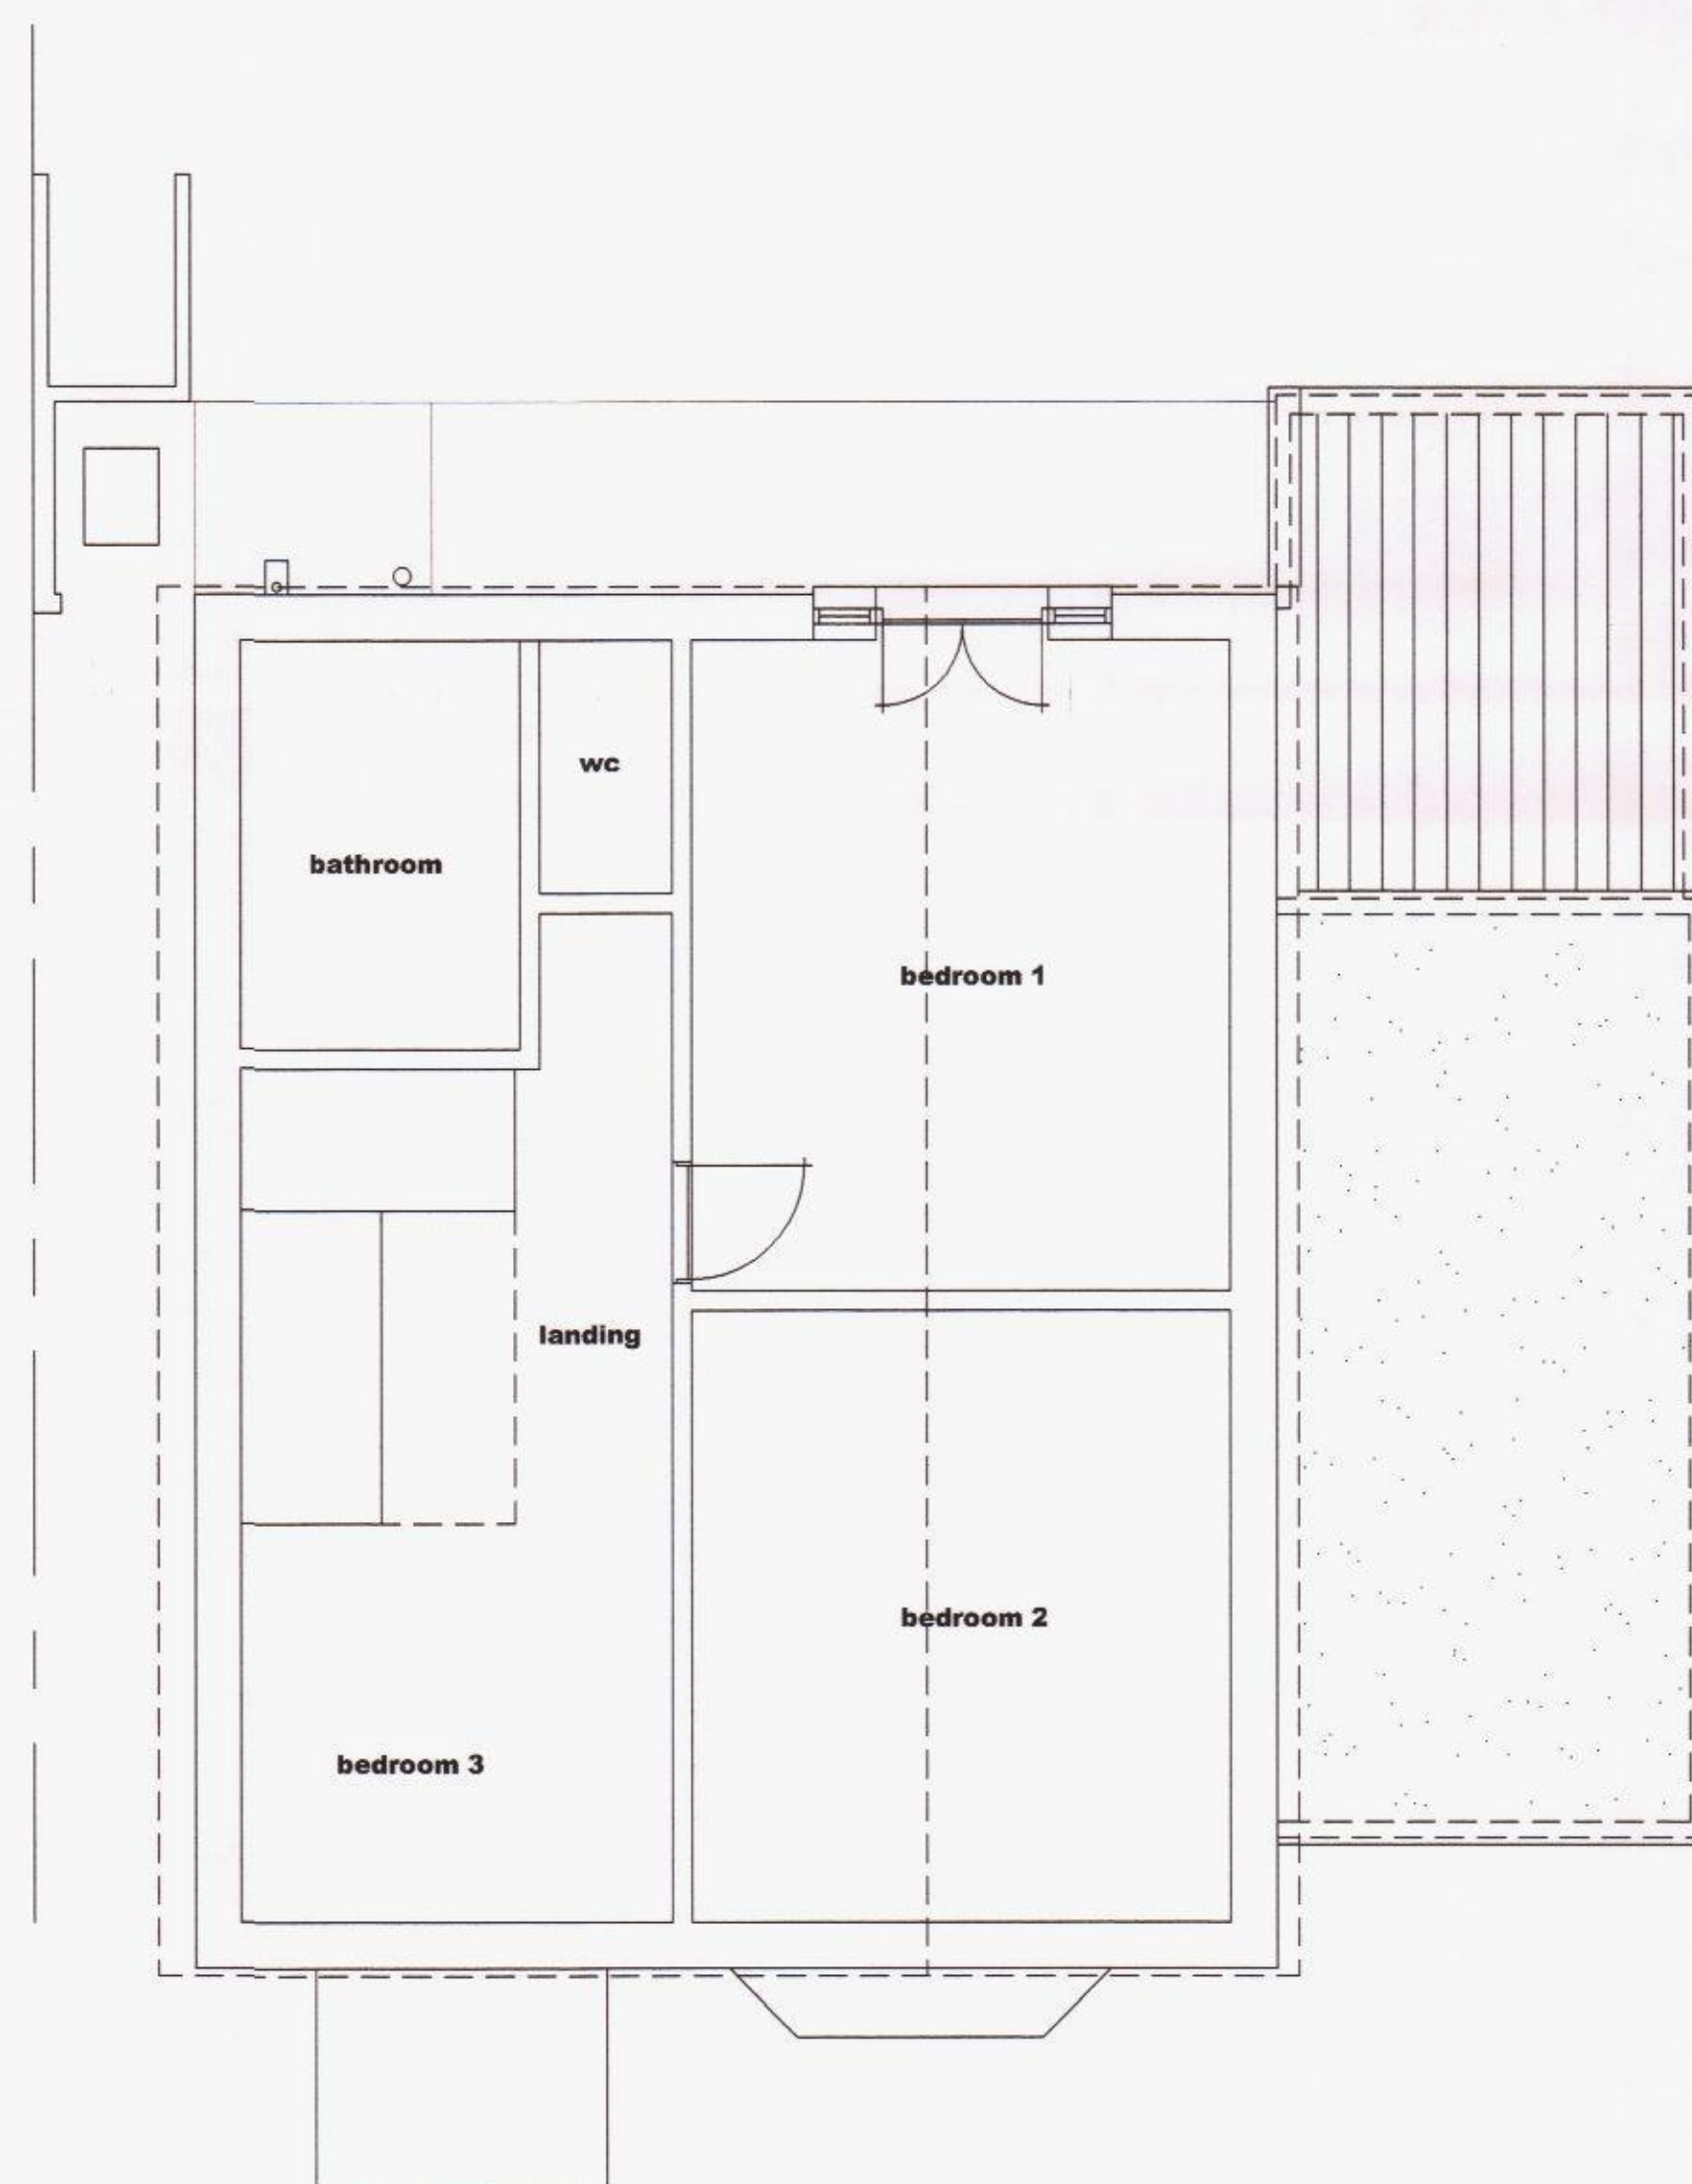

**EXISTING FIRST FLOOR
SCALE 1 : 50**

- KEY:**
- Blockwork
 - External brickwork
 - Timber/metal framed stud walling
 - Mains Powered Extract Fan
 - Mains Powered interconnecting smoke detectors
 - SVP Soil & vent pipe
 - SS Stub stack
 - RWP Rain water pipe
 - Spot levels

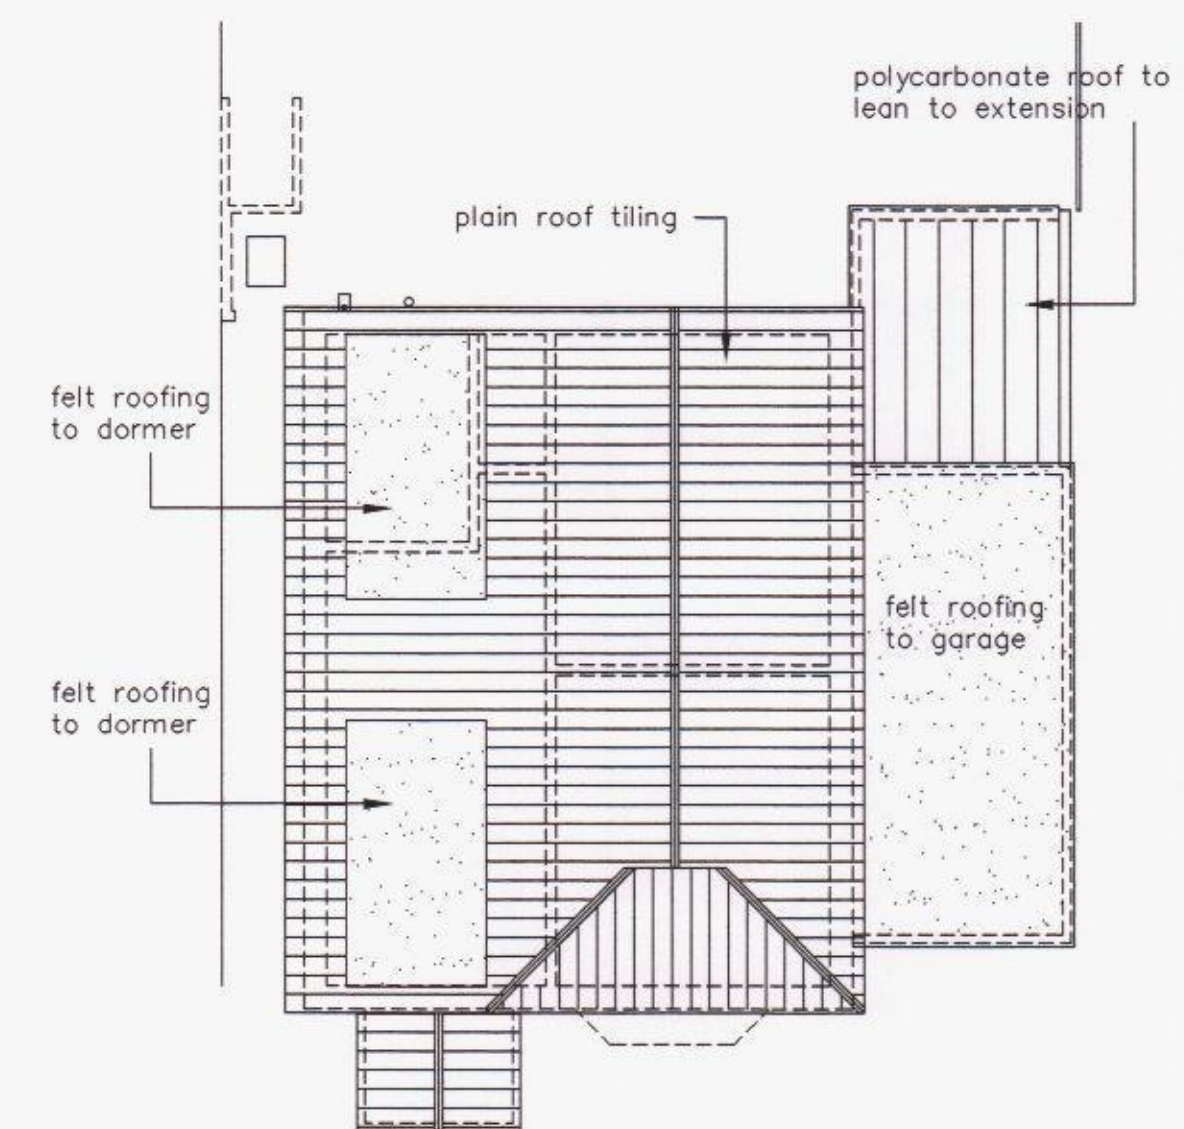


**EXISTING ROOF LAYOUT
SCALE 1 : 100**

HAVANT BOROUGH COUNCIL
26 NOV 2015
RECEIVED

NOTES:
The design and construction of this project shall be in accordance with the current Building Regulations & NHBC Standards. These notes & drawings have been prepared solely for the purpose of Planning & Building Regulation approval.
Do not scale from this drawing unless for Planning purposes. All dimensions to be checked on-site and any alterations to be approved by the Architect and/or client prior to any work commencing.
Ordinance Survey Licence No: 100047591
This drawing to be copyright and to be read in conjunction with all other drawings

AMENDMENTS:
Rev A : Garage details, front elevation, levels added - 19/11/15

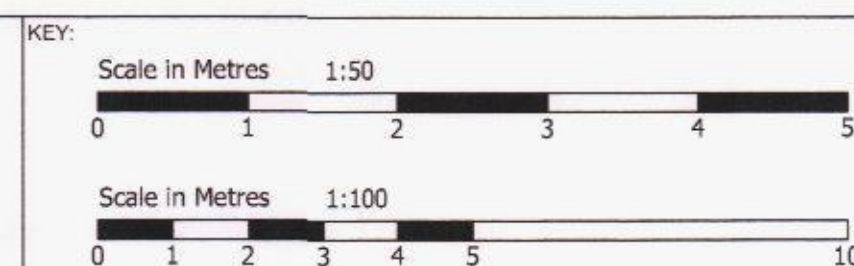

CLIENT NAME & ADDRESS
Mr & Mrs R Gridley
94 The Dale
Widley
Waterlooville
PO7 5DF

PROJECT ADDRESS
94 The Dale
Widley
Waterlooville
PO7 5DF

DRAWING DETAILS
PLANNING DRAWING
Existing Floor Layouts, Elevations & Roof Plan

PROJECT No 833	DWG No 1	REV No A
SCALE 1:50 1:100 @ A1	DRAWN BWH	DATE 02/11/15



B H ARCHITECTURE Ltd
Heath Cottage
Newlands Lane
Purbrook
Waterlooville
Hants
PO7 5SQ
Tel: 023 9223 2322
Mob: 07747 771808
E-mail: bbernard@bernardharding.com