


EXISTING FRONT ELEVATION

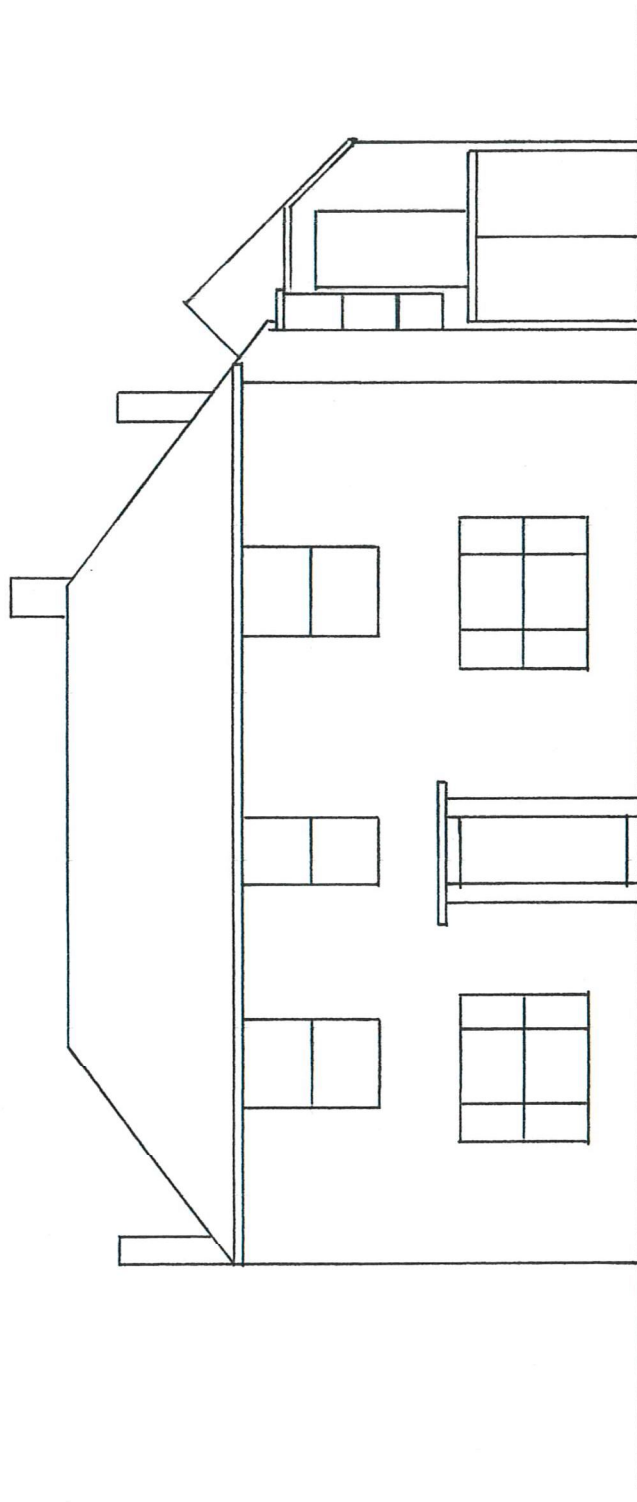

Scale: 1:100