

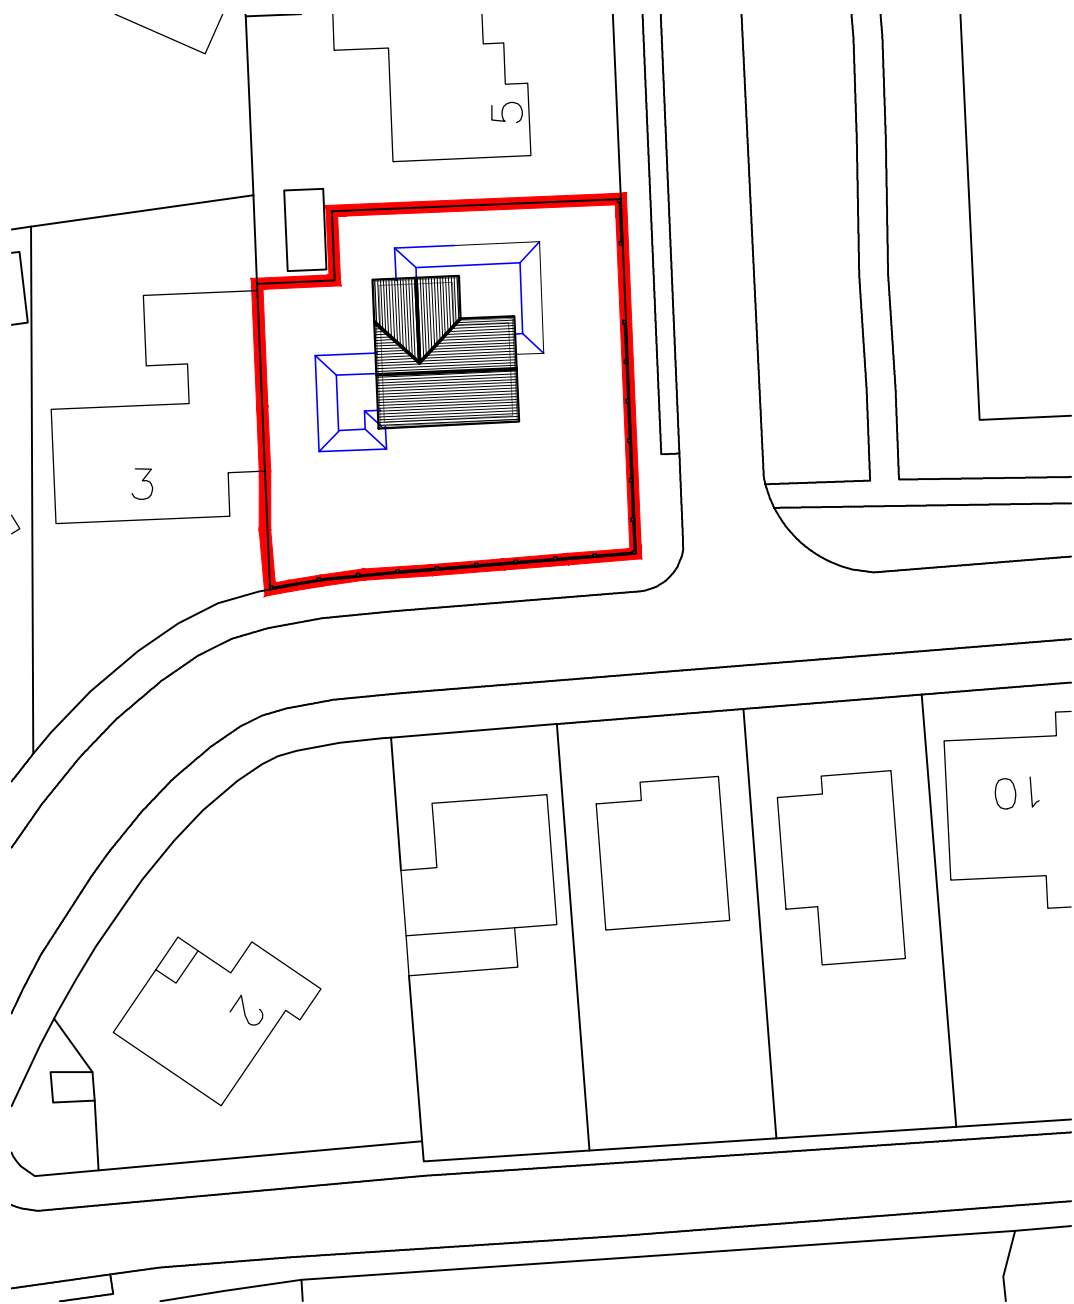


NOTES:
Dimensions to be checked on site before commencing work. Any discrepancies shall be reported to the architect immediately.
Do not scale from these drawings except for planning purposes.
Use figured dimensions only.
Where applicable this drawing is to be read in conjunction with other consultants' drawings.
All drawings to be read in conjunction with specification and all other drawings including structural engineer and mechanical and electrical drawings / specification

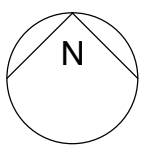


Proposed Site Plan @ 1:500

Ordnance Survey, (c) Crown Copyright 2013. All rights reserved.
Licence number 100020449

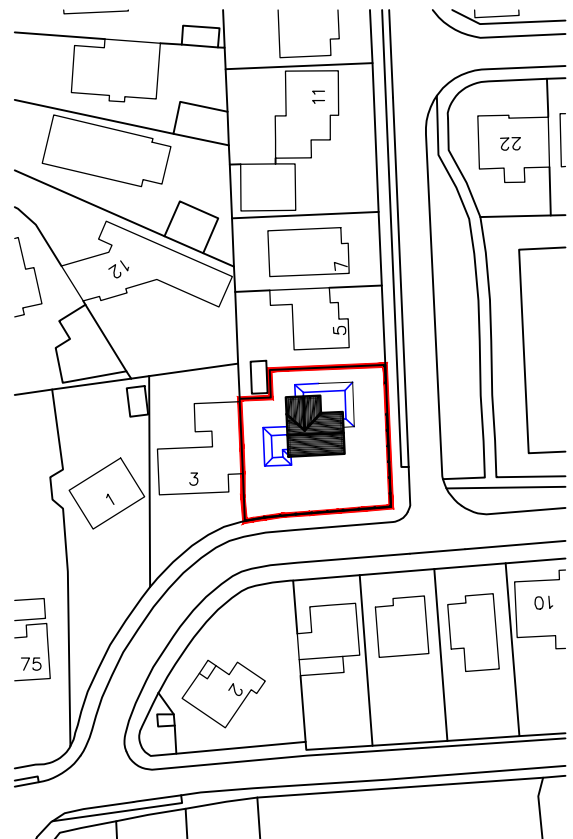


Proposed Location Plan
@ 1:1250


Ordnance Survey, (c) Crown Copyright 2013.
All rights reserved. Licence number 100020449

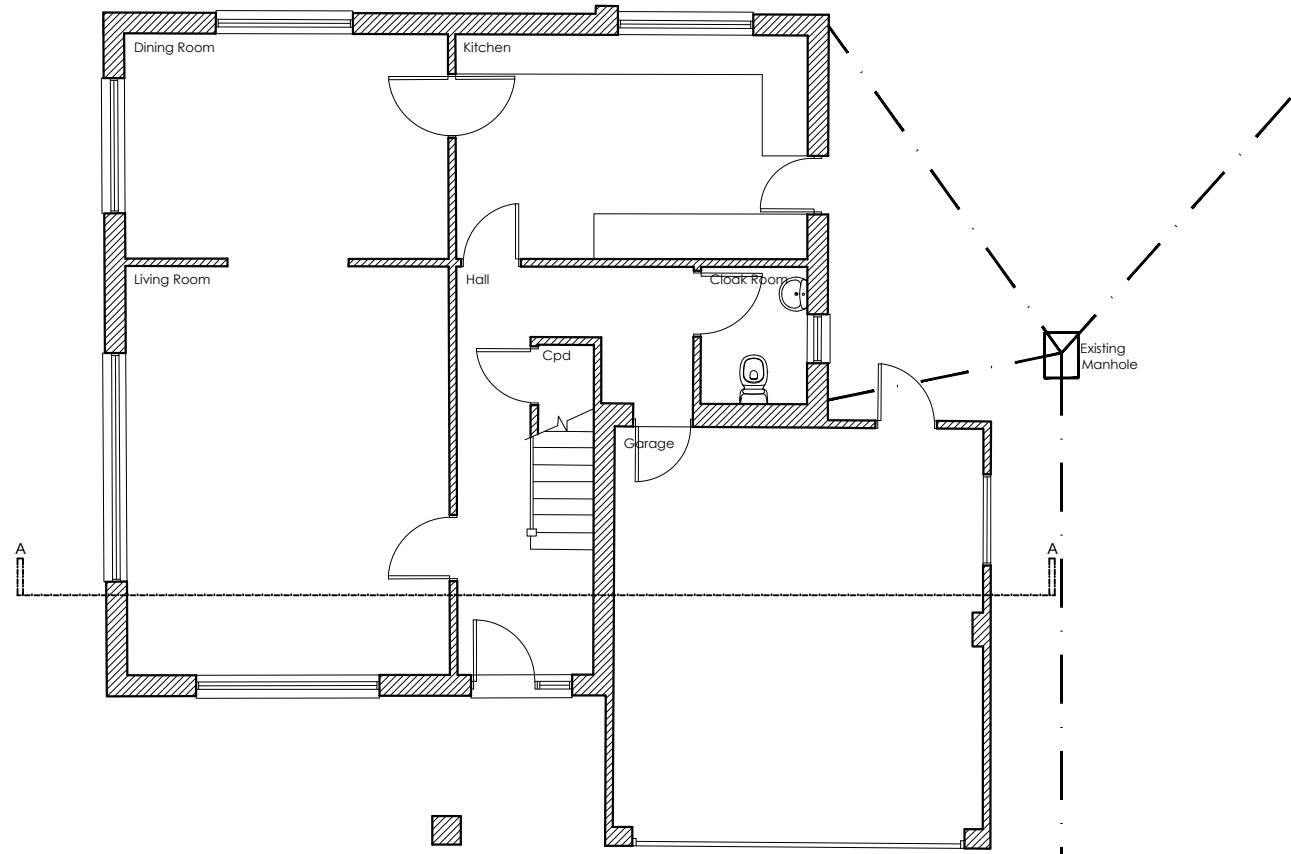

Existing Ground Floor Plan @ 1:100

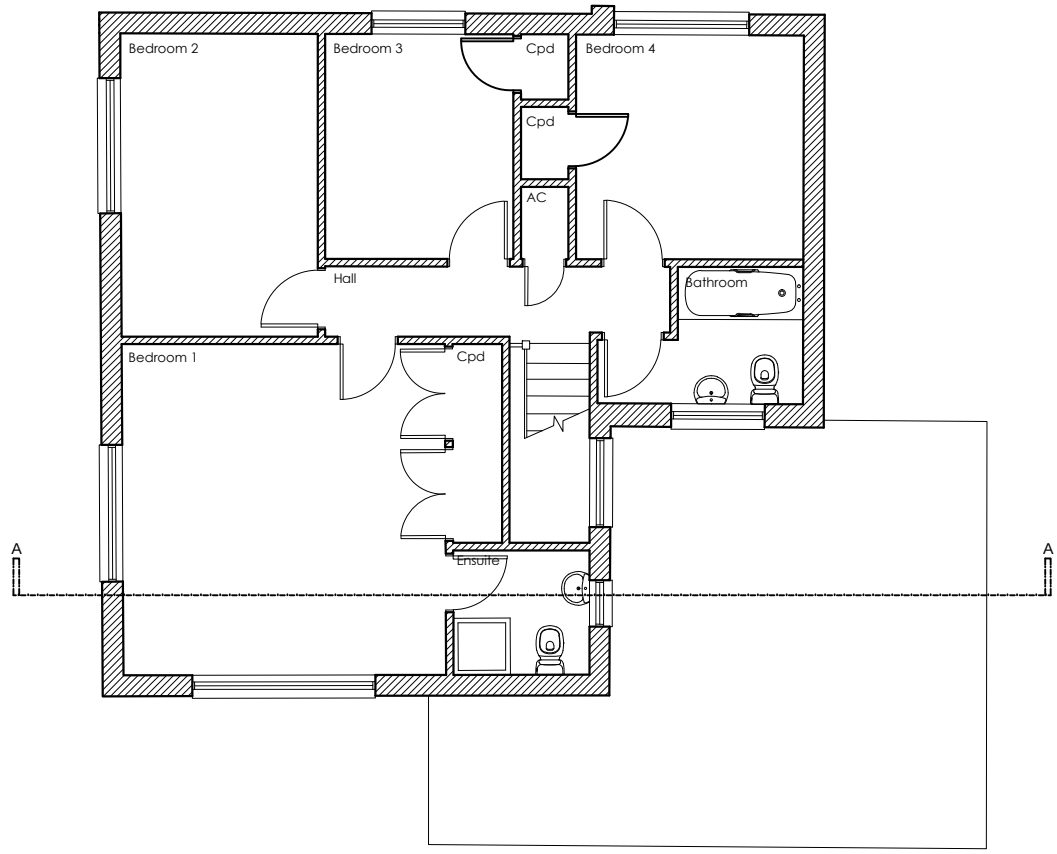

Existing First Floor Plan @ 1:100

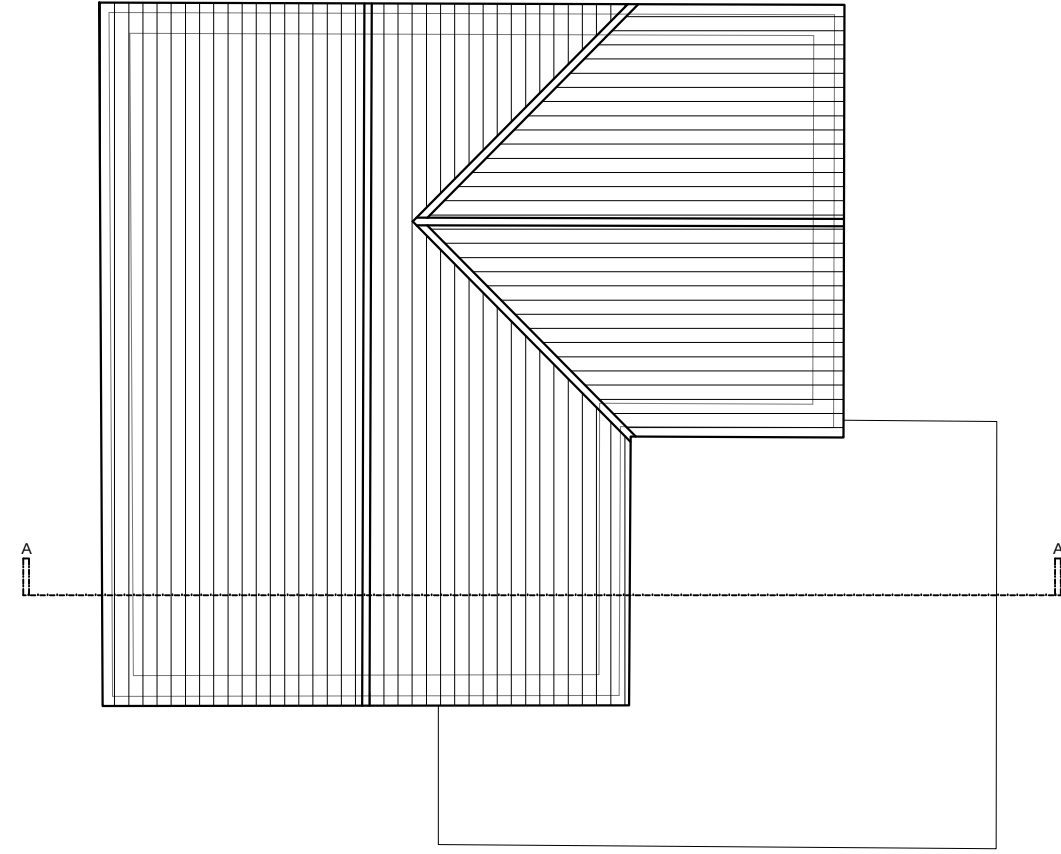

Existing Roof Plan @ 1:100



Existing North Elevation @ 1:100




Existing East Elevation @ 1:100




Existing South Elevation @ 1:100




Existing West Elevation @ 1:100

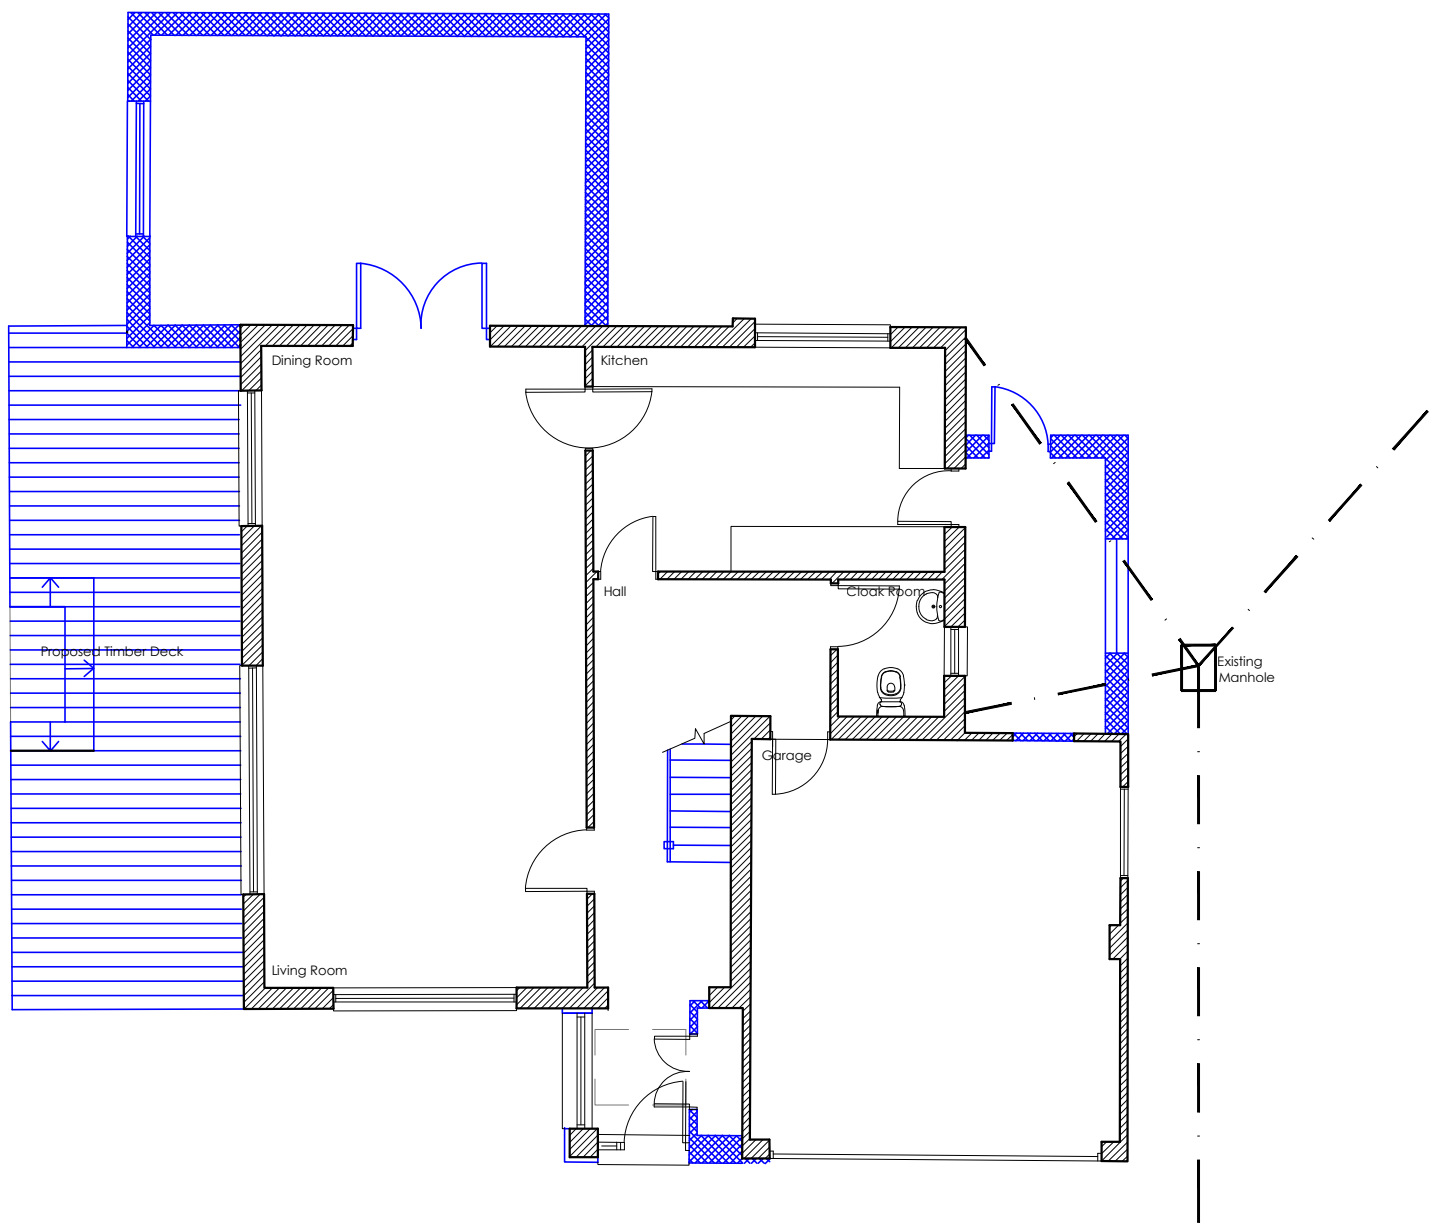

Proposed Ground Floor Plan @ 1:100

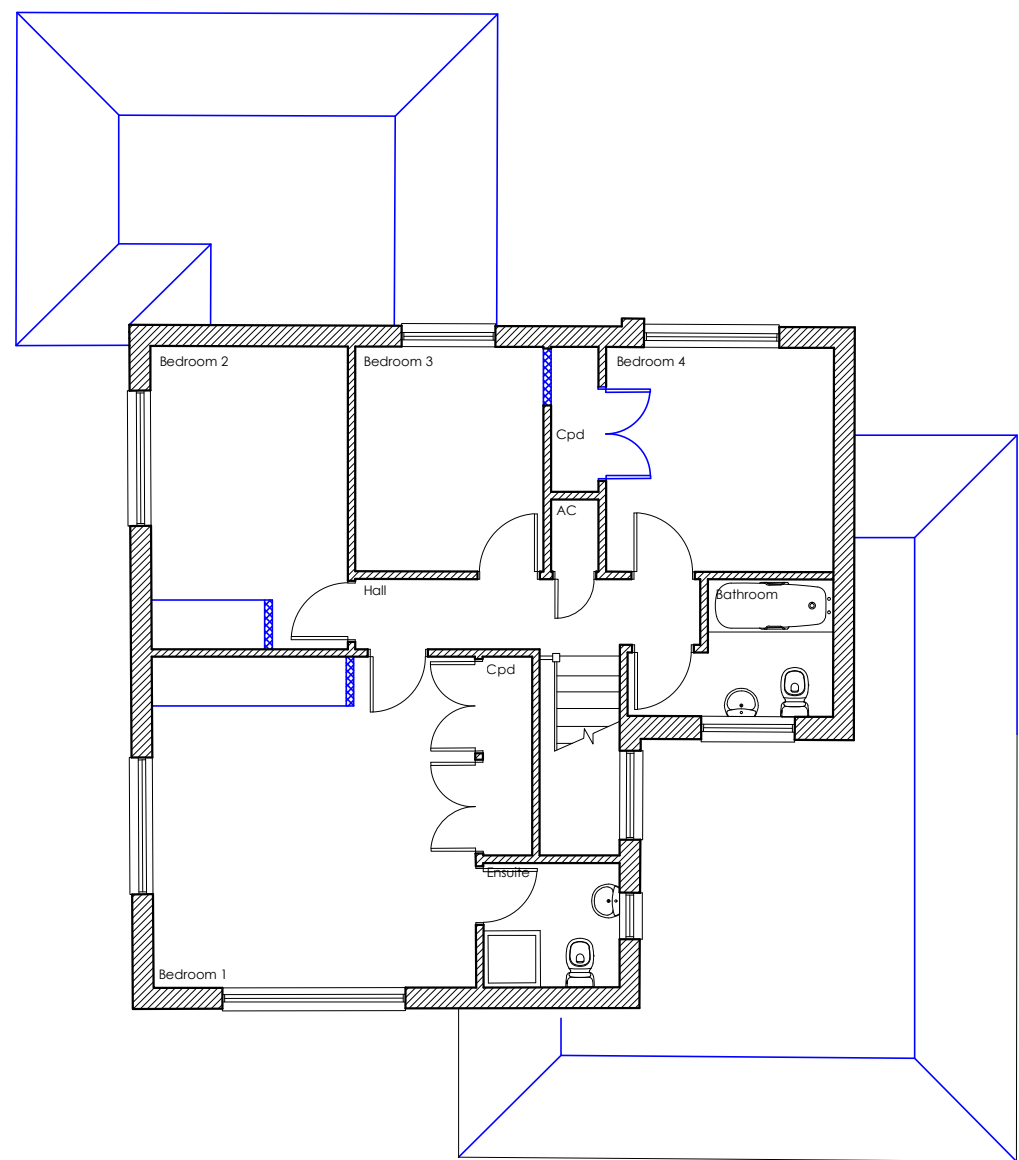

Proposed First Floor Plan @ 1:100

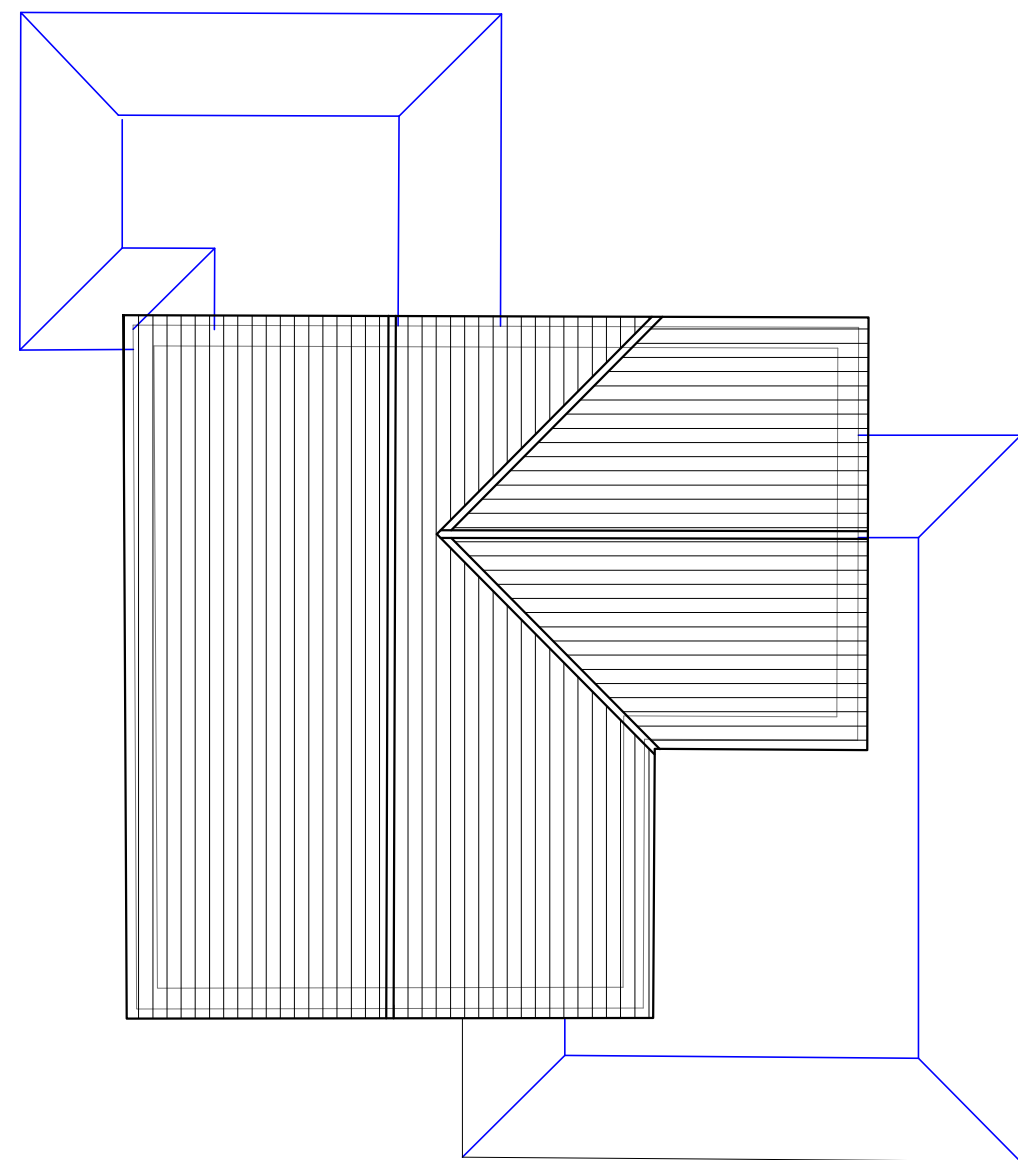

Proposed Roof Plan @ 1:100




Proposed North Elevation @ 1:100



Proposed East Elevation @ 1:100



Proposed South Elevation @ 1:100

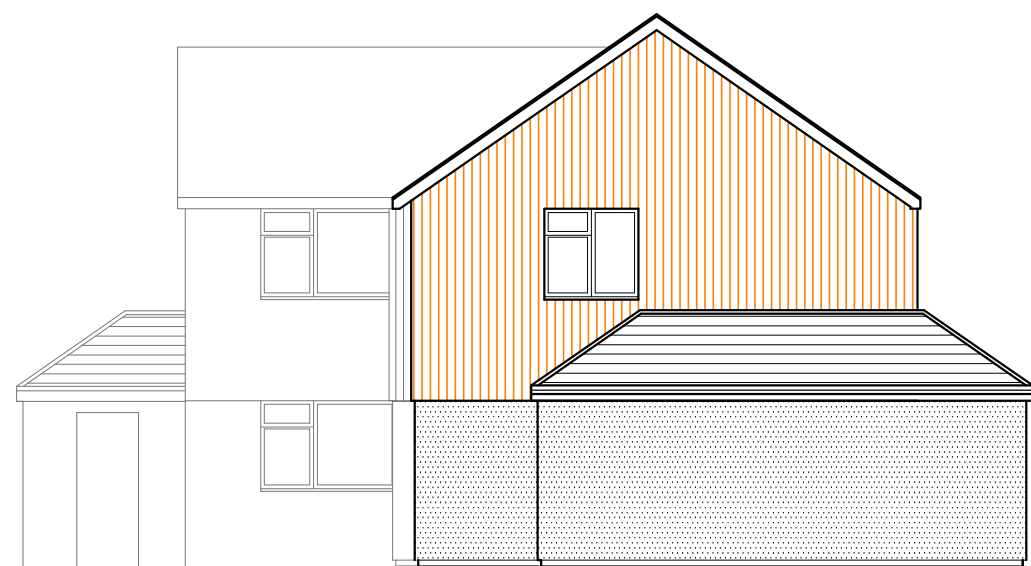

Proposed West Elevation @ 1:100

A	15.10.13	Updated in accordance with Clients requirements.	SR
REV	DATE	AMENDMENT	DRAWN

hd
architects
www.hdarchitects.co.uk mail@hdarchitects.co.uk
Helyer Davies Architects Ltd
1 The Old Flour Mill,
Emsworth, PO10 7BT
01243 370 715

CLIENT
-

PROJECT
3 Ichenor Road
Hayling Island

DRAWING
Existing & Proposed Plans, Elevations
& Sections.
OPTION 3
SCALE
Varies

DATE	August 2013	DRAWN	SR
DRAWING NUMBER	13097-02	REVISION	E