


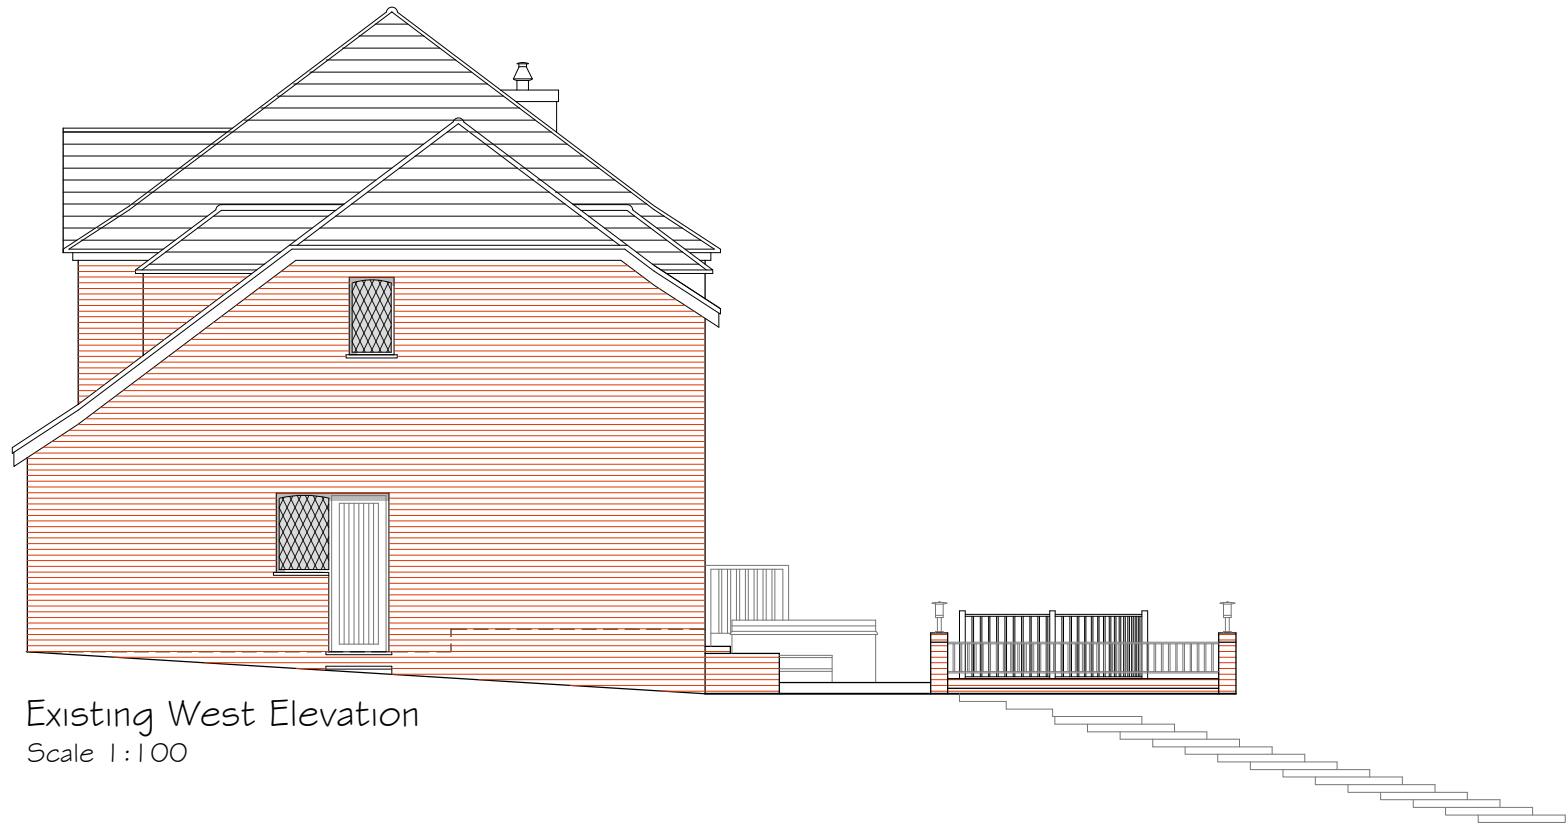

Existing West Elevation  
Scale 1:100



Existing East Elevation  
Scale 1:100

| Rev | Date     | Description         | By | PM |
|-----|----------|---------------------|----|----|
| A   | 17.09.15 | Issued for Planning | CJ | JM |

REVISIONS

01.52.2015

1.5

2

3

4

5m

Design Team Studios LLP

Copyright Reserved

Check Dimensions on Site

© Crown copyright and database rights [2015]

Ordnance Survey 0100031673

© Local Government Information House Limited copyright and database rights [2015] 0100031673

DRAWING STATUS:  
Existing

REVISION:  
A

PROJECT  
Extension and Alterations to  
11 Tamar Down, Waterlooville

CLIENT  
Una and Bill Allan

Scale @ A3: 1:100  
Date : © Sept 2015

Drawn by : CJ  
Checked by : JM

DRAWING TITLE  
Existing West and East Elevations

DRAWING NUMBER:  
226.E105\_A

Design Team  
Studios

City Office (Design Drawn)

The Clock Tower, Great Southsea Street at Castle Road

Southsea, Portsmouth, Hants, PO5 3BY

Tel: 02392 837149

E: info@designteamstudios.com

W: www.designteamstudios.com