

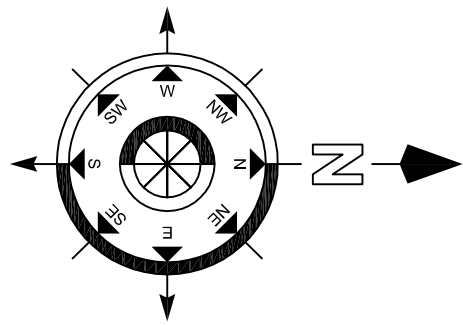


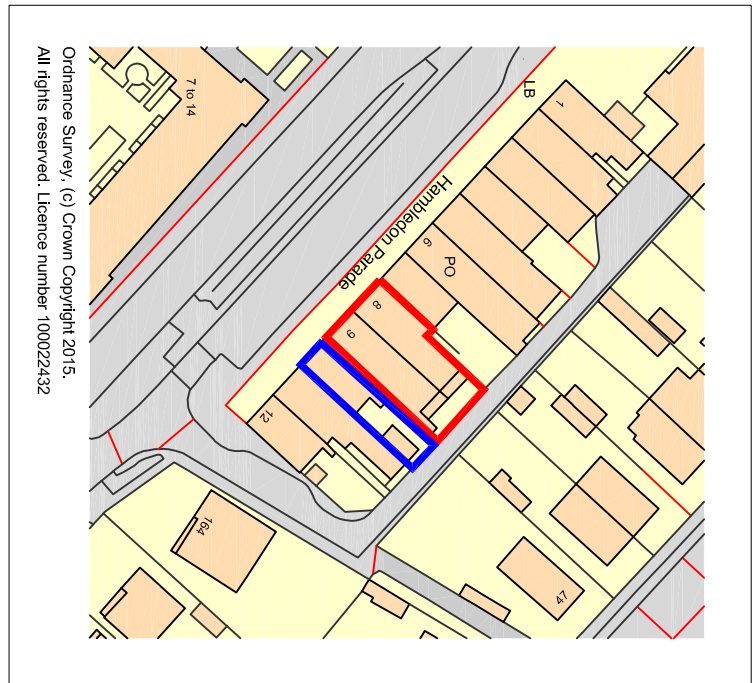


Scale in Metres
0 10 20 30 40 50 60 for 1:1250

Scale in Metres
0 5 10 15 20 25 for 1:500

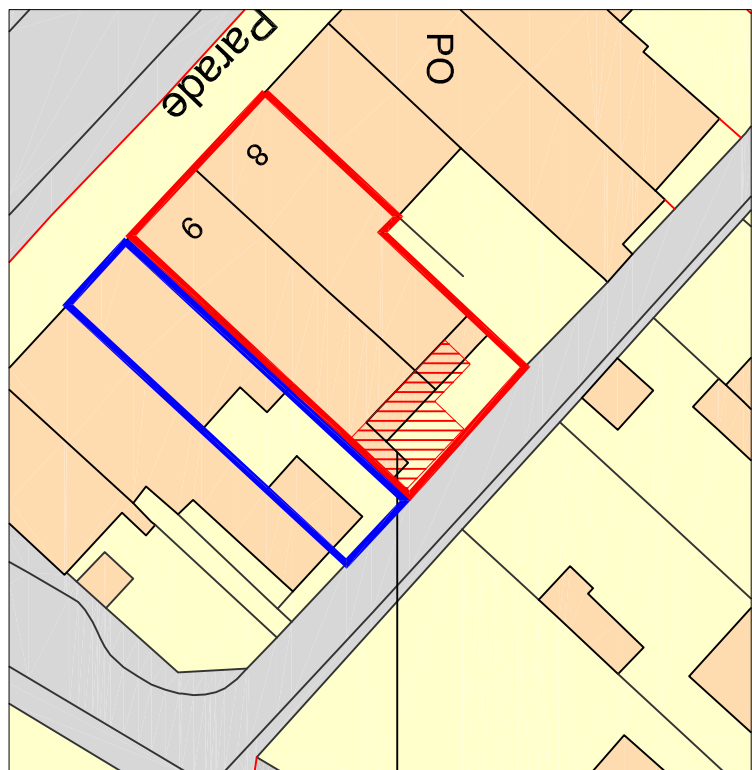


Proposed Single Storey Rear Extension

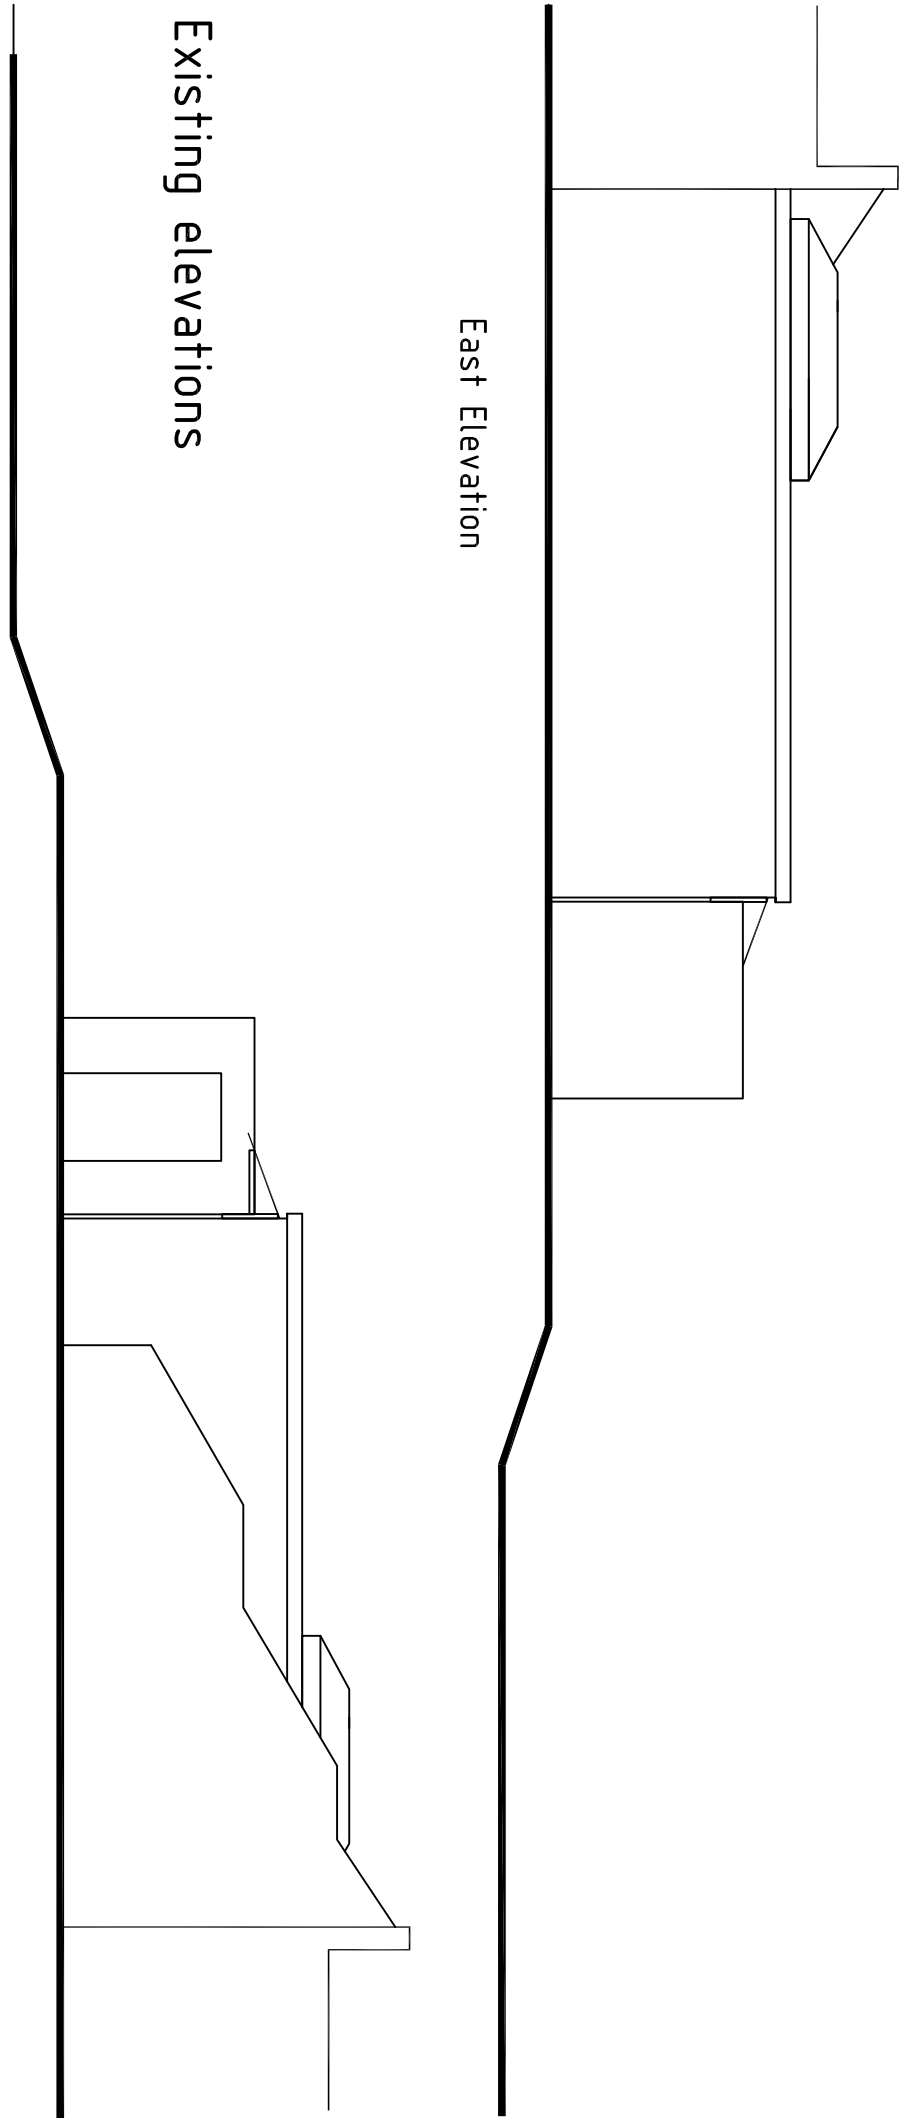

East Elevation

Existing elevations

West Elevation

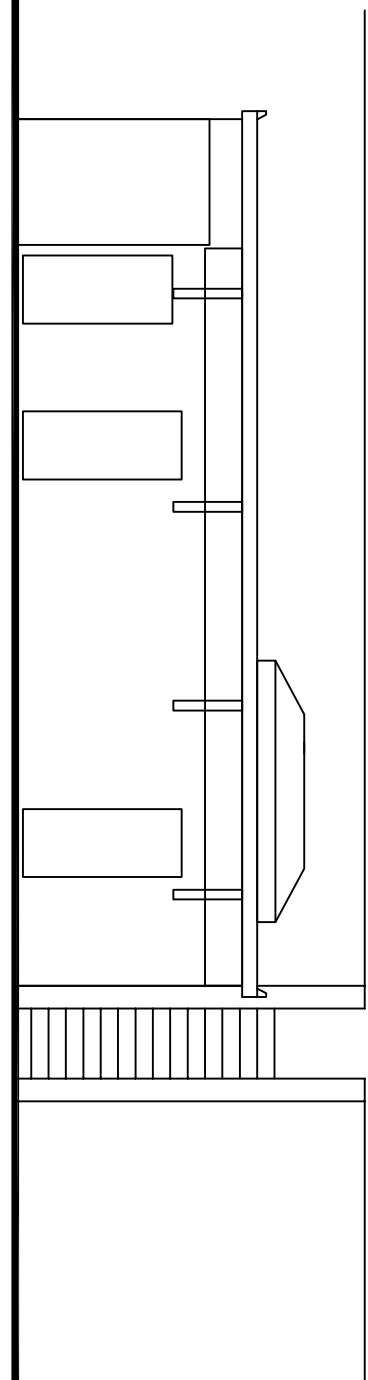


North Elevation


Scale in Metres
0 1 2 3 4 5 for 1:100

Proposed Elevations


East Elevation

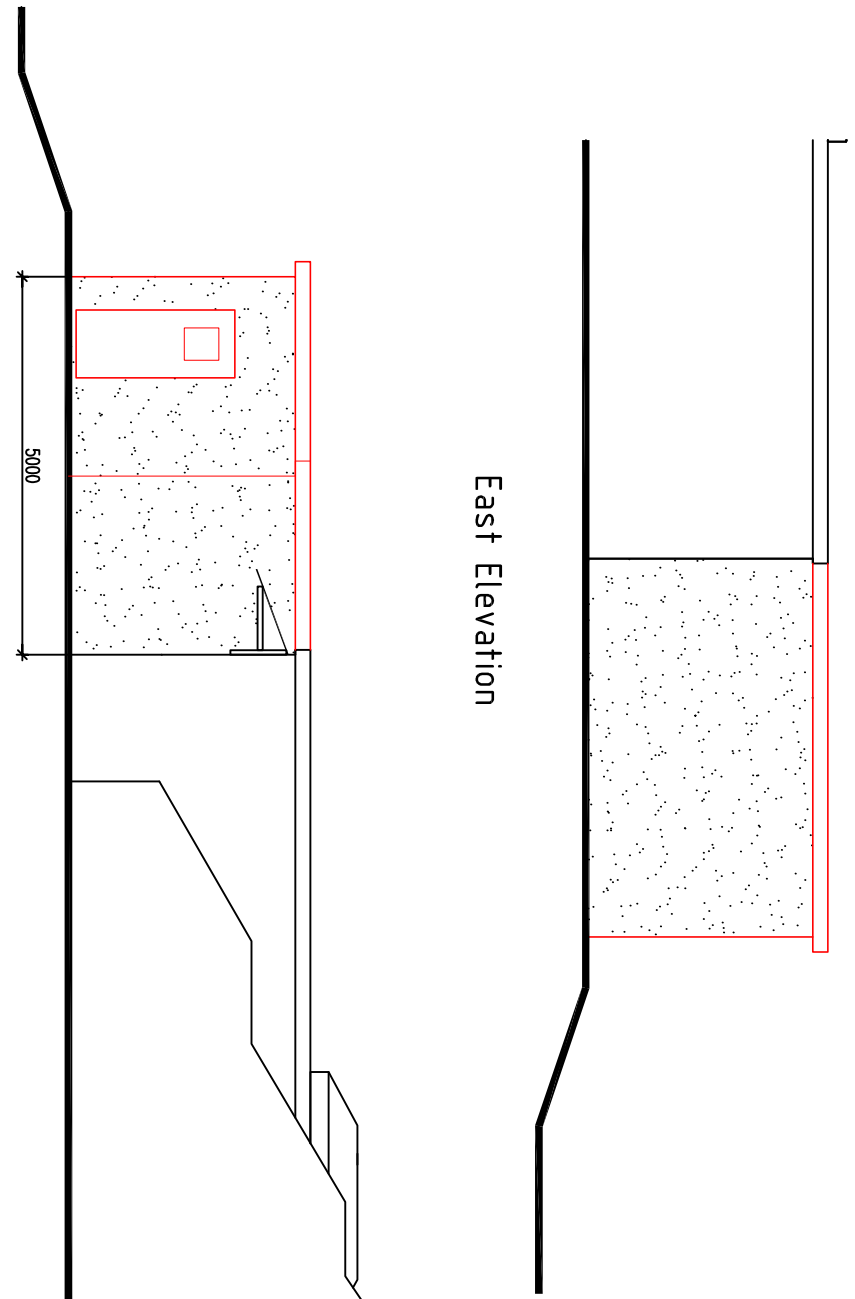


West Elevation

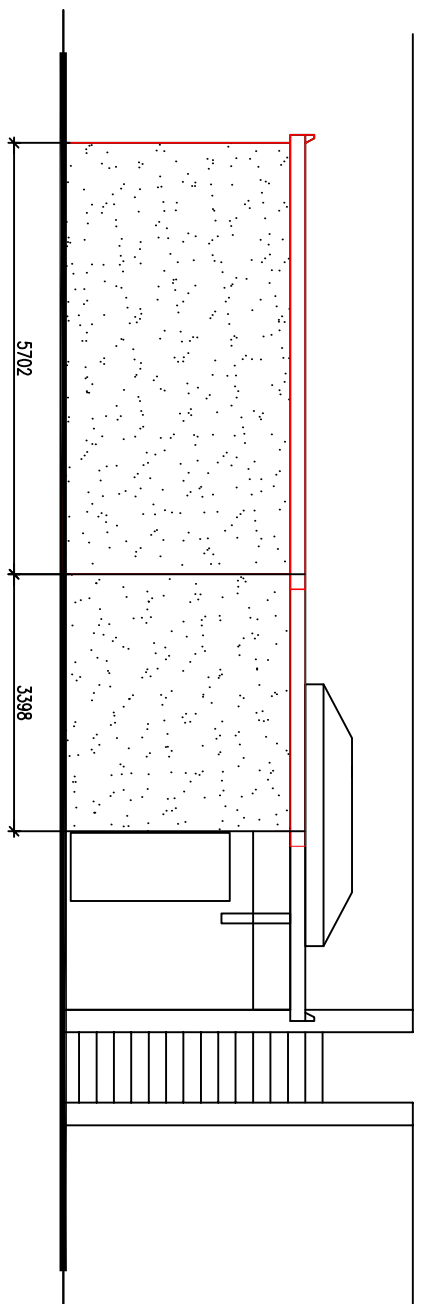

North Elevation

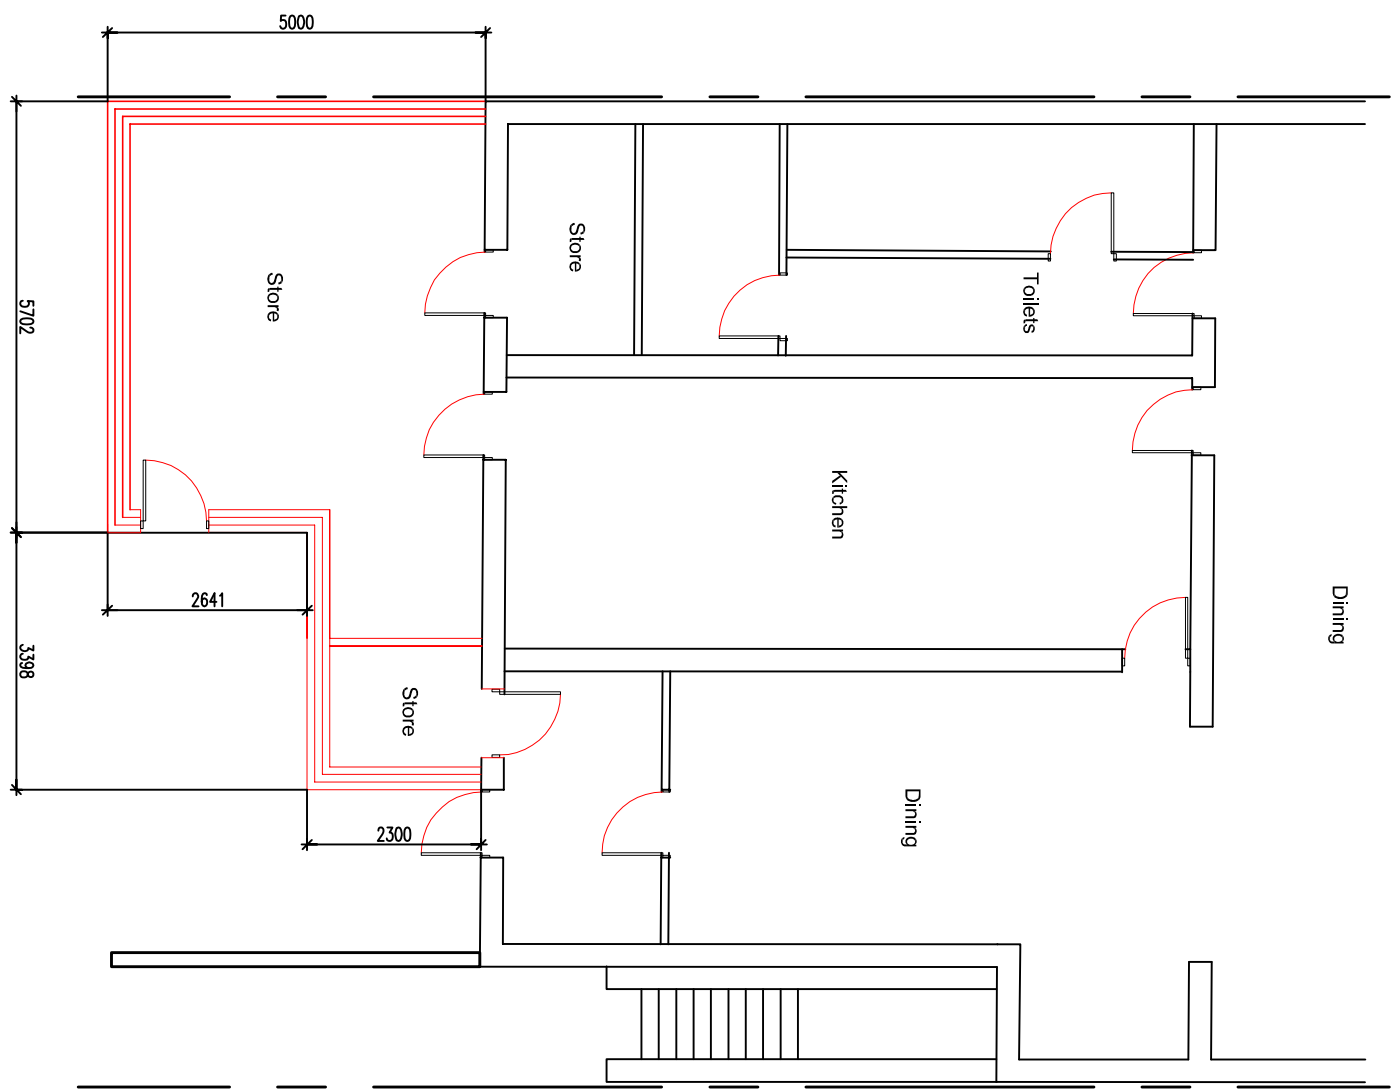

Proposed Floor Plans

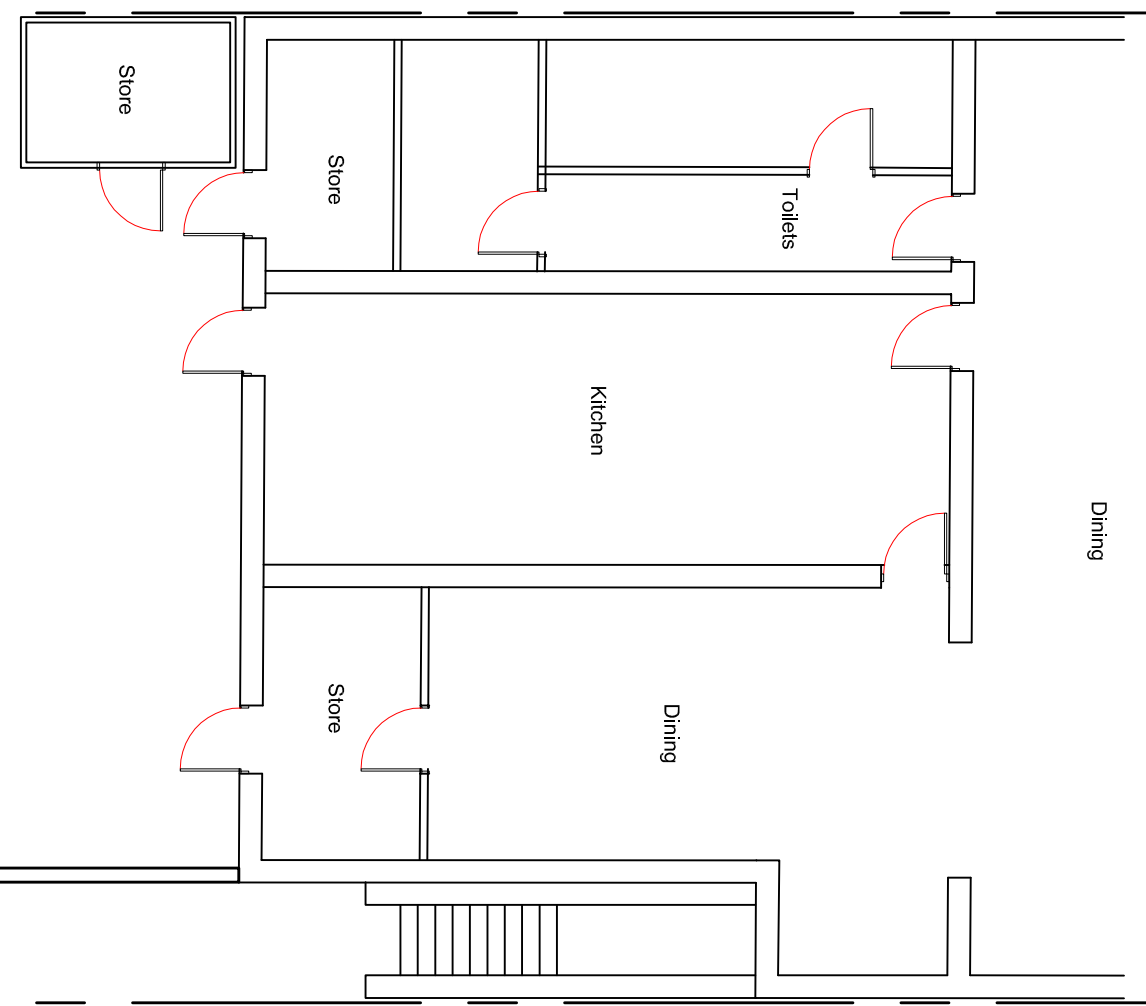

Existing Floor Plans

Revision	Description	Date	Drawn	Checked	Approved

Project :
Shalimar
Hambleton Road
Watnoolville

Drawing Title :

Proposed Single Storey Rear Extension

Chris Flint Associates Ltd
CHARTERED SURVEYORS - PROJECT MANAGERS
DEVELOPMENT CONSULTANTS

Drawn By: CF Date: 21/10/15 Checked By: Date: Approved By: Date:

Drawing No: CFA | FULL | A1 Revision: 1:100

PLANNING

2 Riverside Close, Watnoolville, Plans PT 3 & NZ
Tel: 023 92 43444 / Fax: 023 92 33854
Email: chris@flintassociates.co.uk