




THIS DRAWING HAS BEEN PRODUCED FOR THE PURPOSE OF PLANNING AND BUILDING REGULATIONS ONLY. THIS IS NOT A WORKING DRAWING. FOR FURTHER INFORMATION CONTACT KALOTEC LTD. THIS DRAWING IS TO BE READ IN CONJUNCTION WITH THE BUILDING REGULATIONS AND CONSTRUCTION SPECIFICATION, THE STRUCTURAL ENGINEERS DESIGN / DETAILS AND ANY SPECIALIST MANUFACTURERS DESIGNS AND DETAILS. DO NOT SCALE OFF THIS DRAWING. USE FIGURED DIMENSIONS ONLY. ALL DIMENSIONAL DISCREPANCIES TO BE BROUGHT TO THE IMMEDIATE ATTENTION OF KALOTEC LTD.

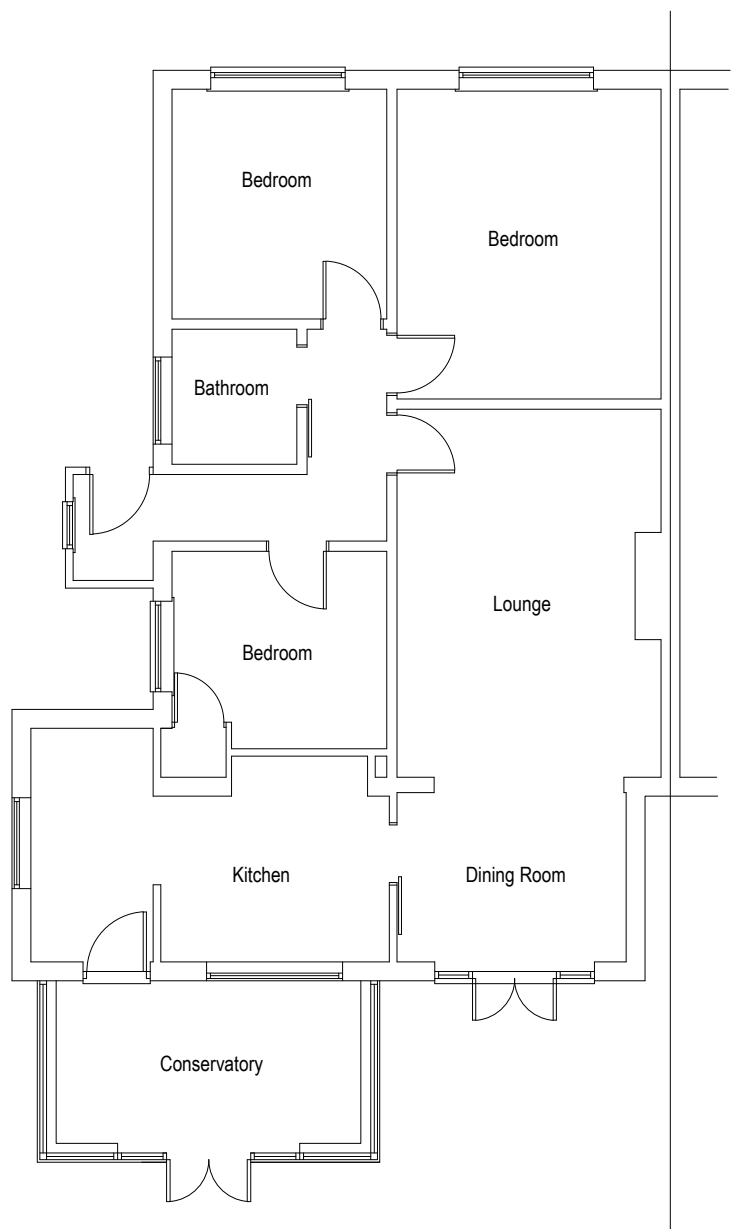

Existing Ground Floor Plan - Scale 1:100

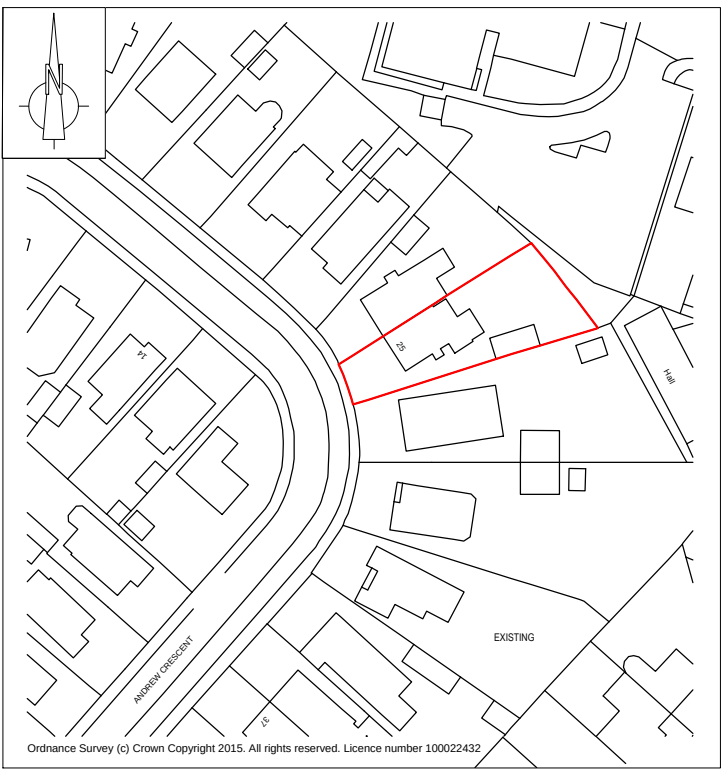


Existing Block Plan - Scale 1:1250

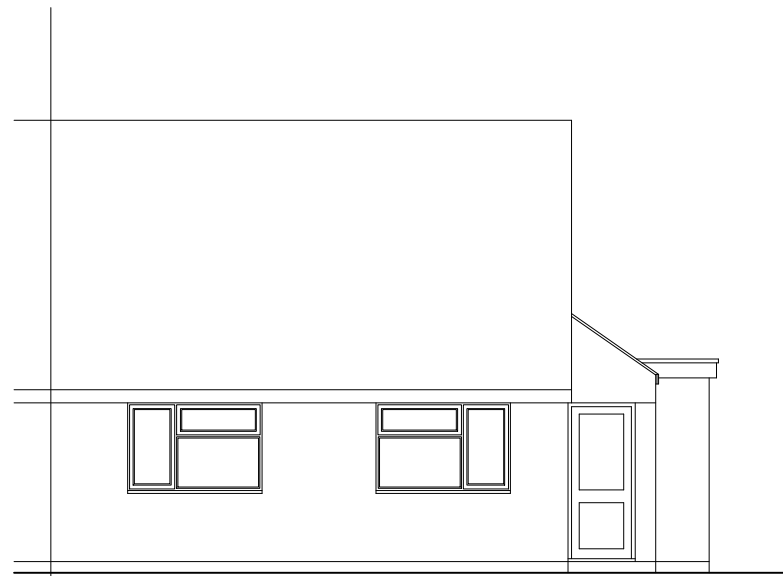


Existing Front Elevation - Scale 1:100



Existing Front Elevation - Scale 1:100

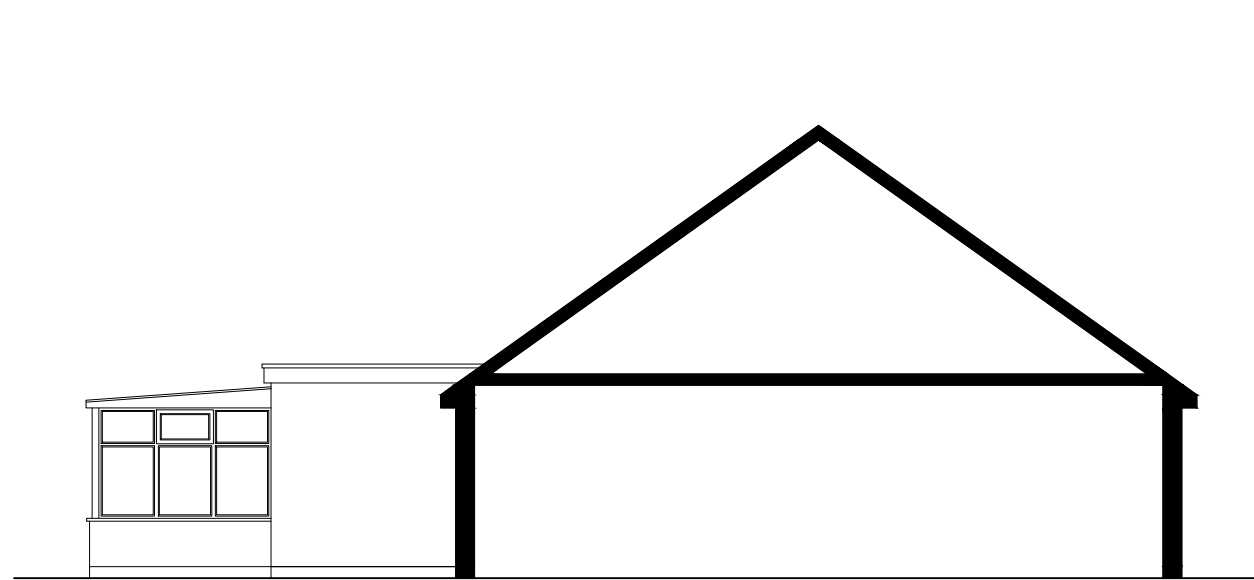


Existing Side Elevation - Scale 1:100

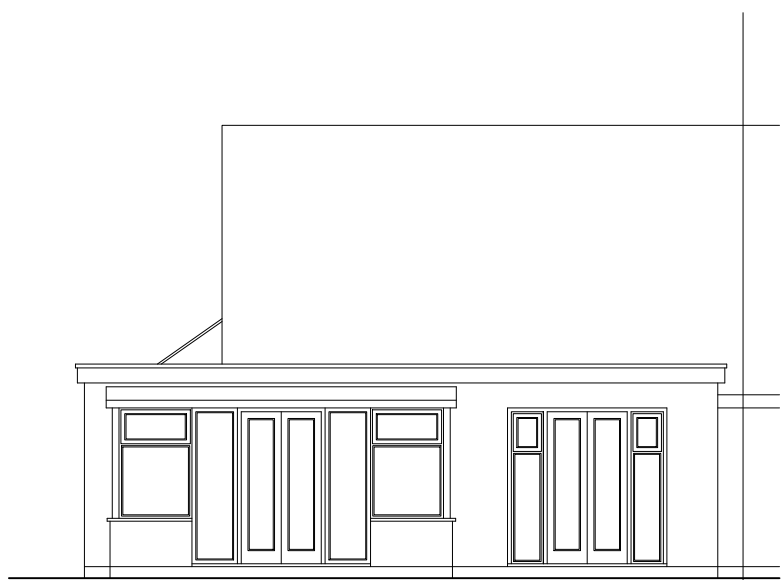


Existing Rear Elevation - Scale 1:100


EXISTING

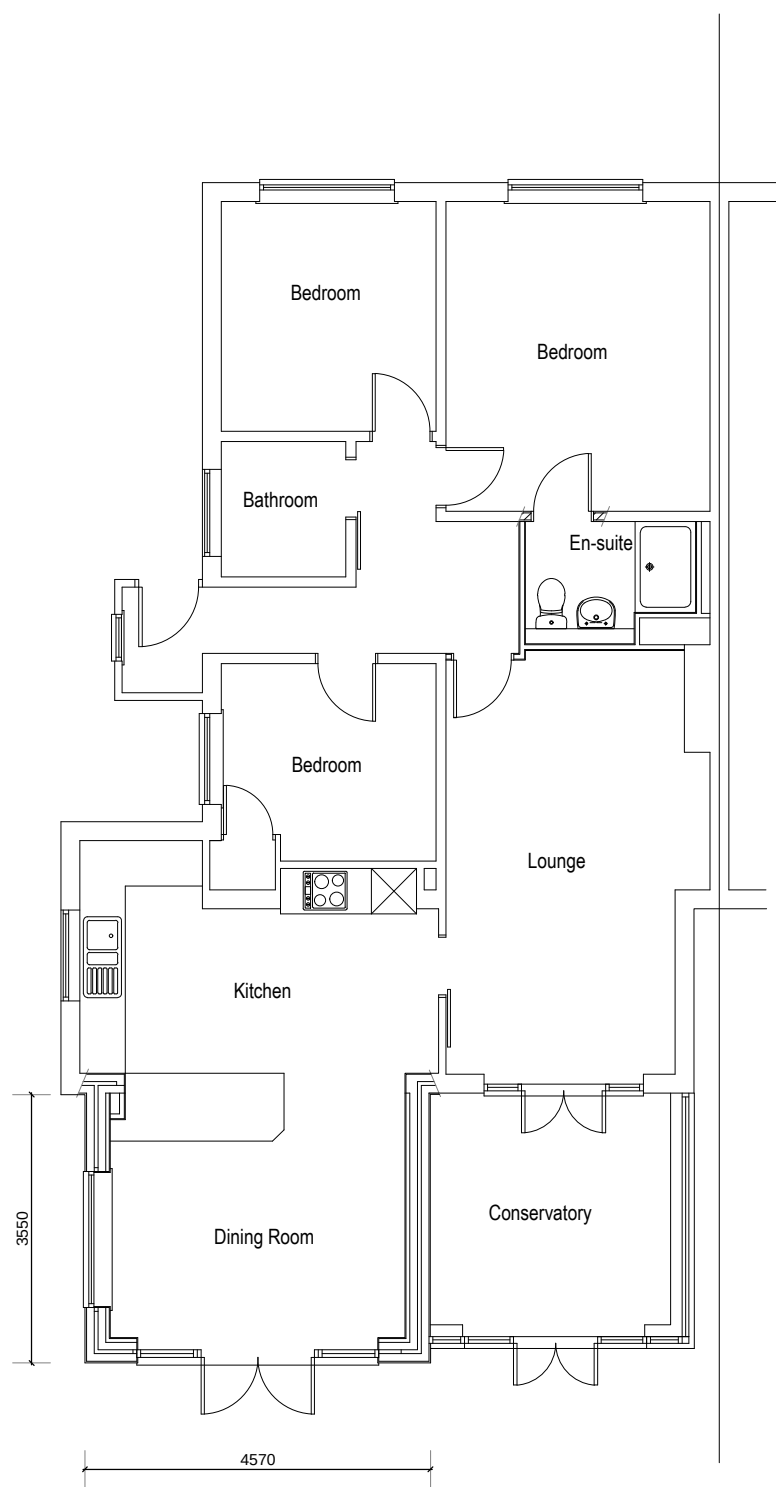

Proposed Ground Floor Plan - Scale 1:100

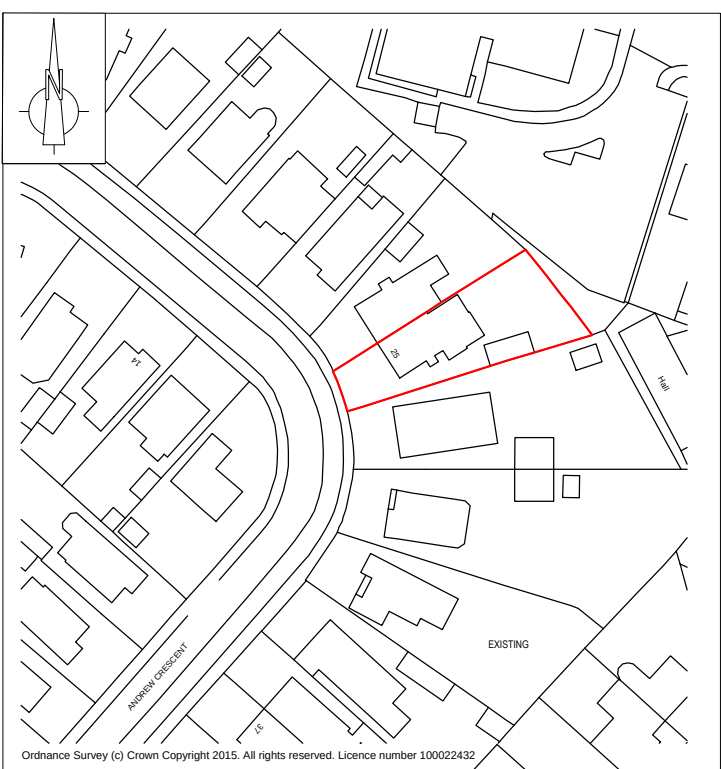

Proposed Block Plan- Scale 1:1250

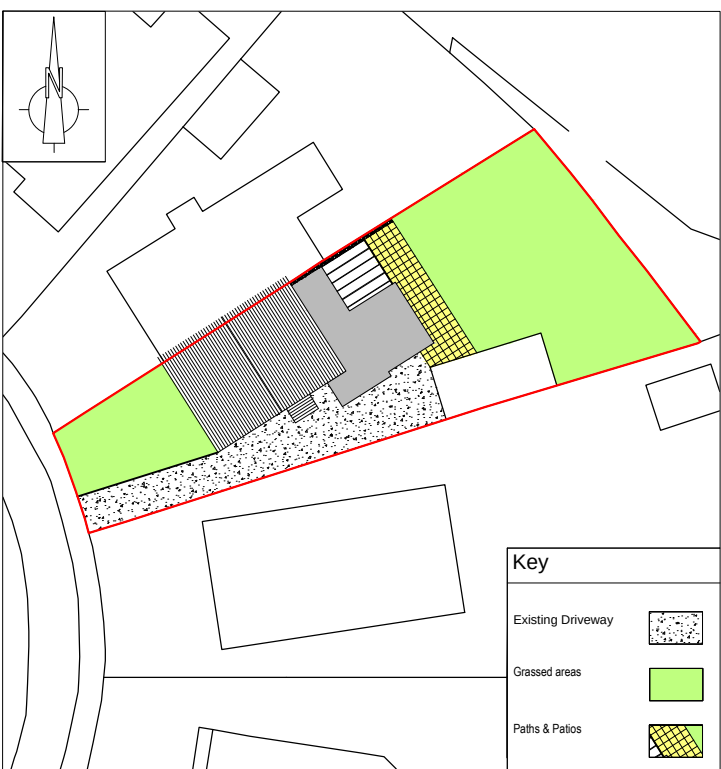


Proposed Site Plan- Scale 1:500




Proposed Front Elevation - Scale 1:100



Proposed Side Elevation - Scale 1:100


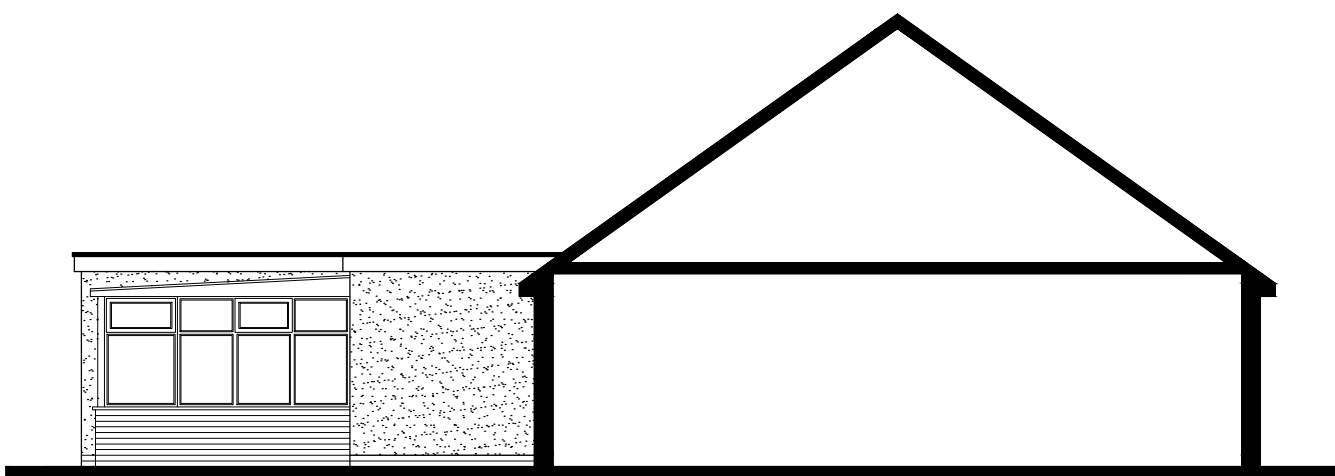


Proposed Side Elevation - Scale 1:100

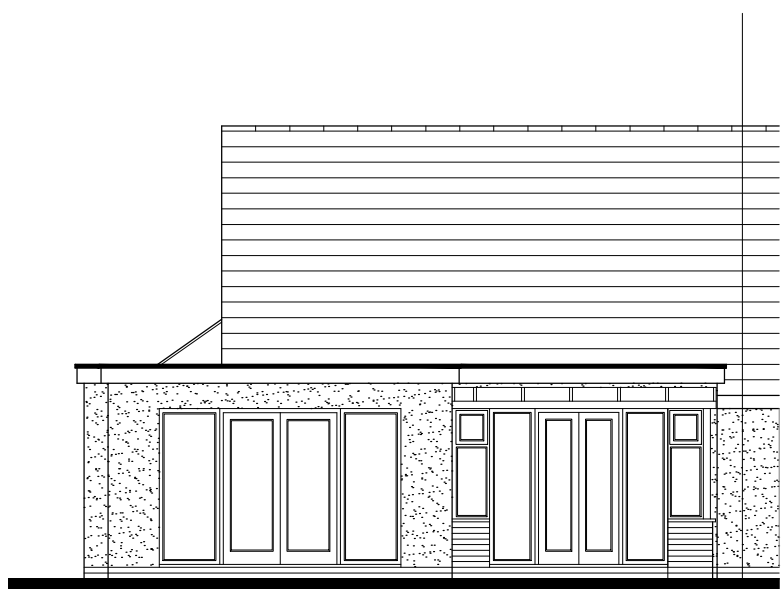

Proposed Rear Elevation - Scale 1:100

PROPOSED

  


Residential Development Solutions

CLIENT
Mr & Mrs Smallwood

SITE
25 Andrews Crescent, Waterlooville

TITLE
Plans Existing and Proposed

SCALE Varies	DRAWING NO. KALO-0123-01	REVISION
DATE June 15		
DRAWN	CHECKED	

Kalotec Limited, Cams Hall, Fareham, Hampshire, PO16 8AB
Telephone: 01329 227 424 Email: info@kalotec.co.uk
Website: www.kalotec.co.uk