



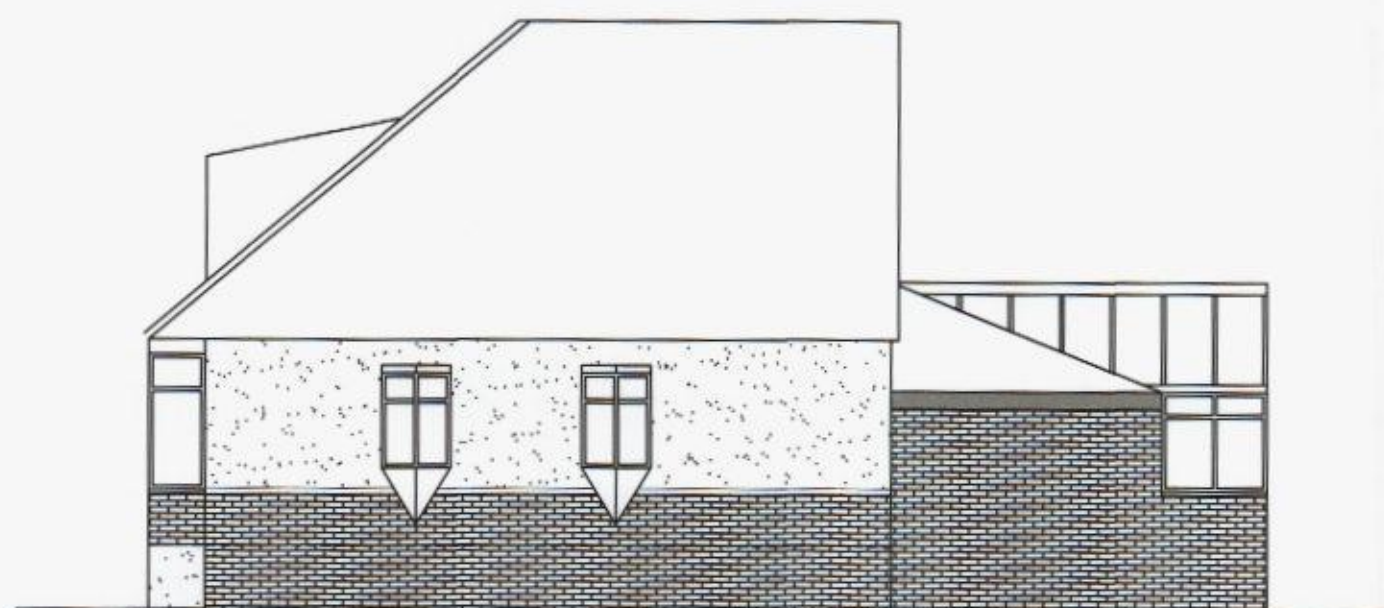


SIDE ELEVATION




REAR ELEVATION

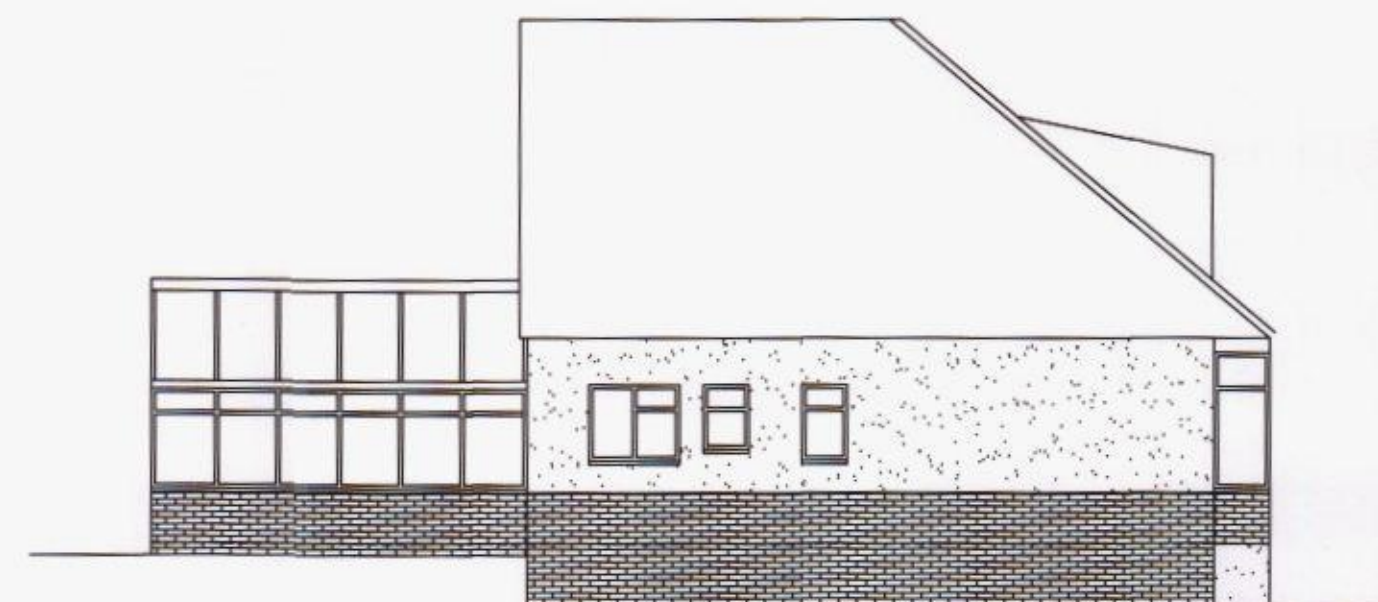

SIDE ELEVATION

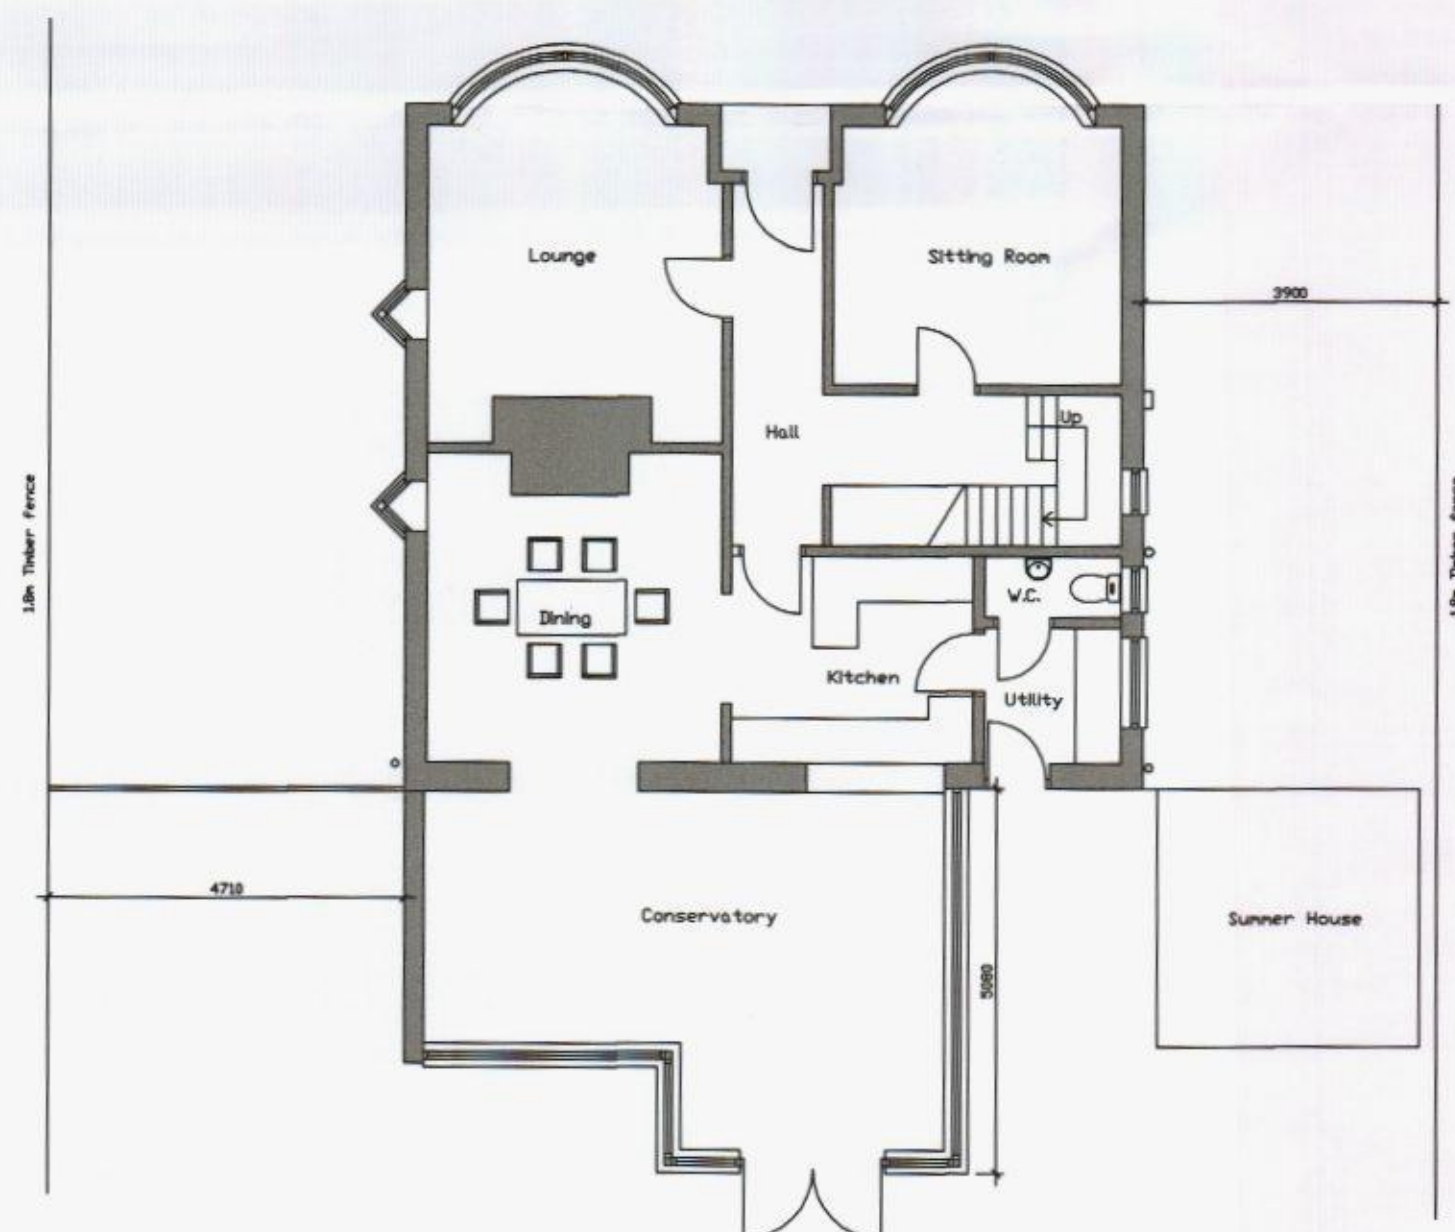

GROUND FLOOR PLAN

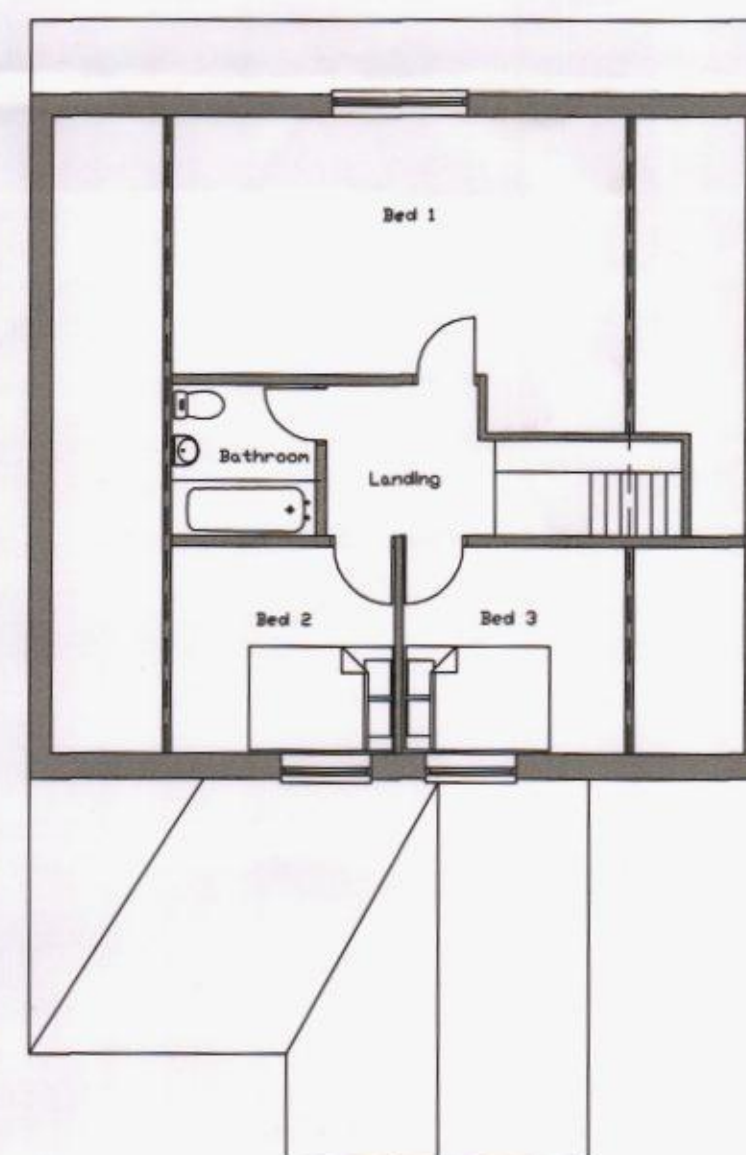

PROPOSED FIRST FLOOR / ROOF PLAN



REAR ELEVATION PHOTO



Address: Proposed alterations 114 London Road Horndean PO8 8HB	
Drawing Title: Existing Plans & Elevations	
Drawing Number Planning/001	Scale: 1:100 @ A2
Date: Jun 2015	Rev:

