


KingfisherCreative
ARCHITECTURAL DESIGN LTD

76 ELLESMERE ORCHARD, WESTBOURNE EMSWORTH PO10 8TR
INFO@KINGFISHERCREATIVE.CO.UK 01243 251240
COMPANY REGISTERED IN ENGLAND & WALES REGISTRATION NUMBER : 8644051

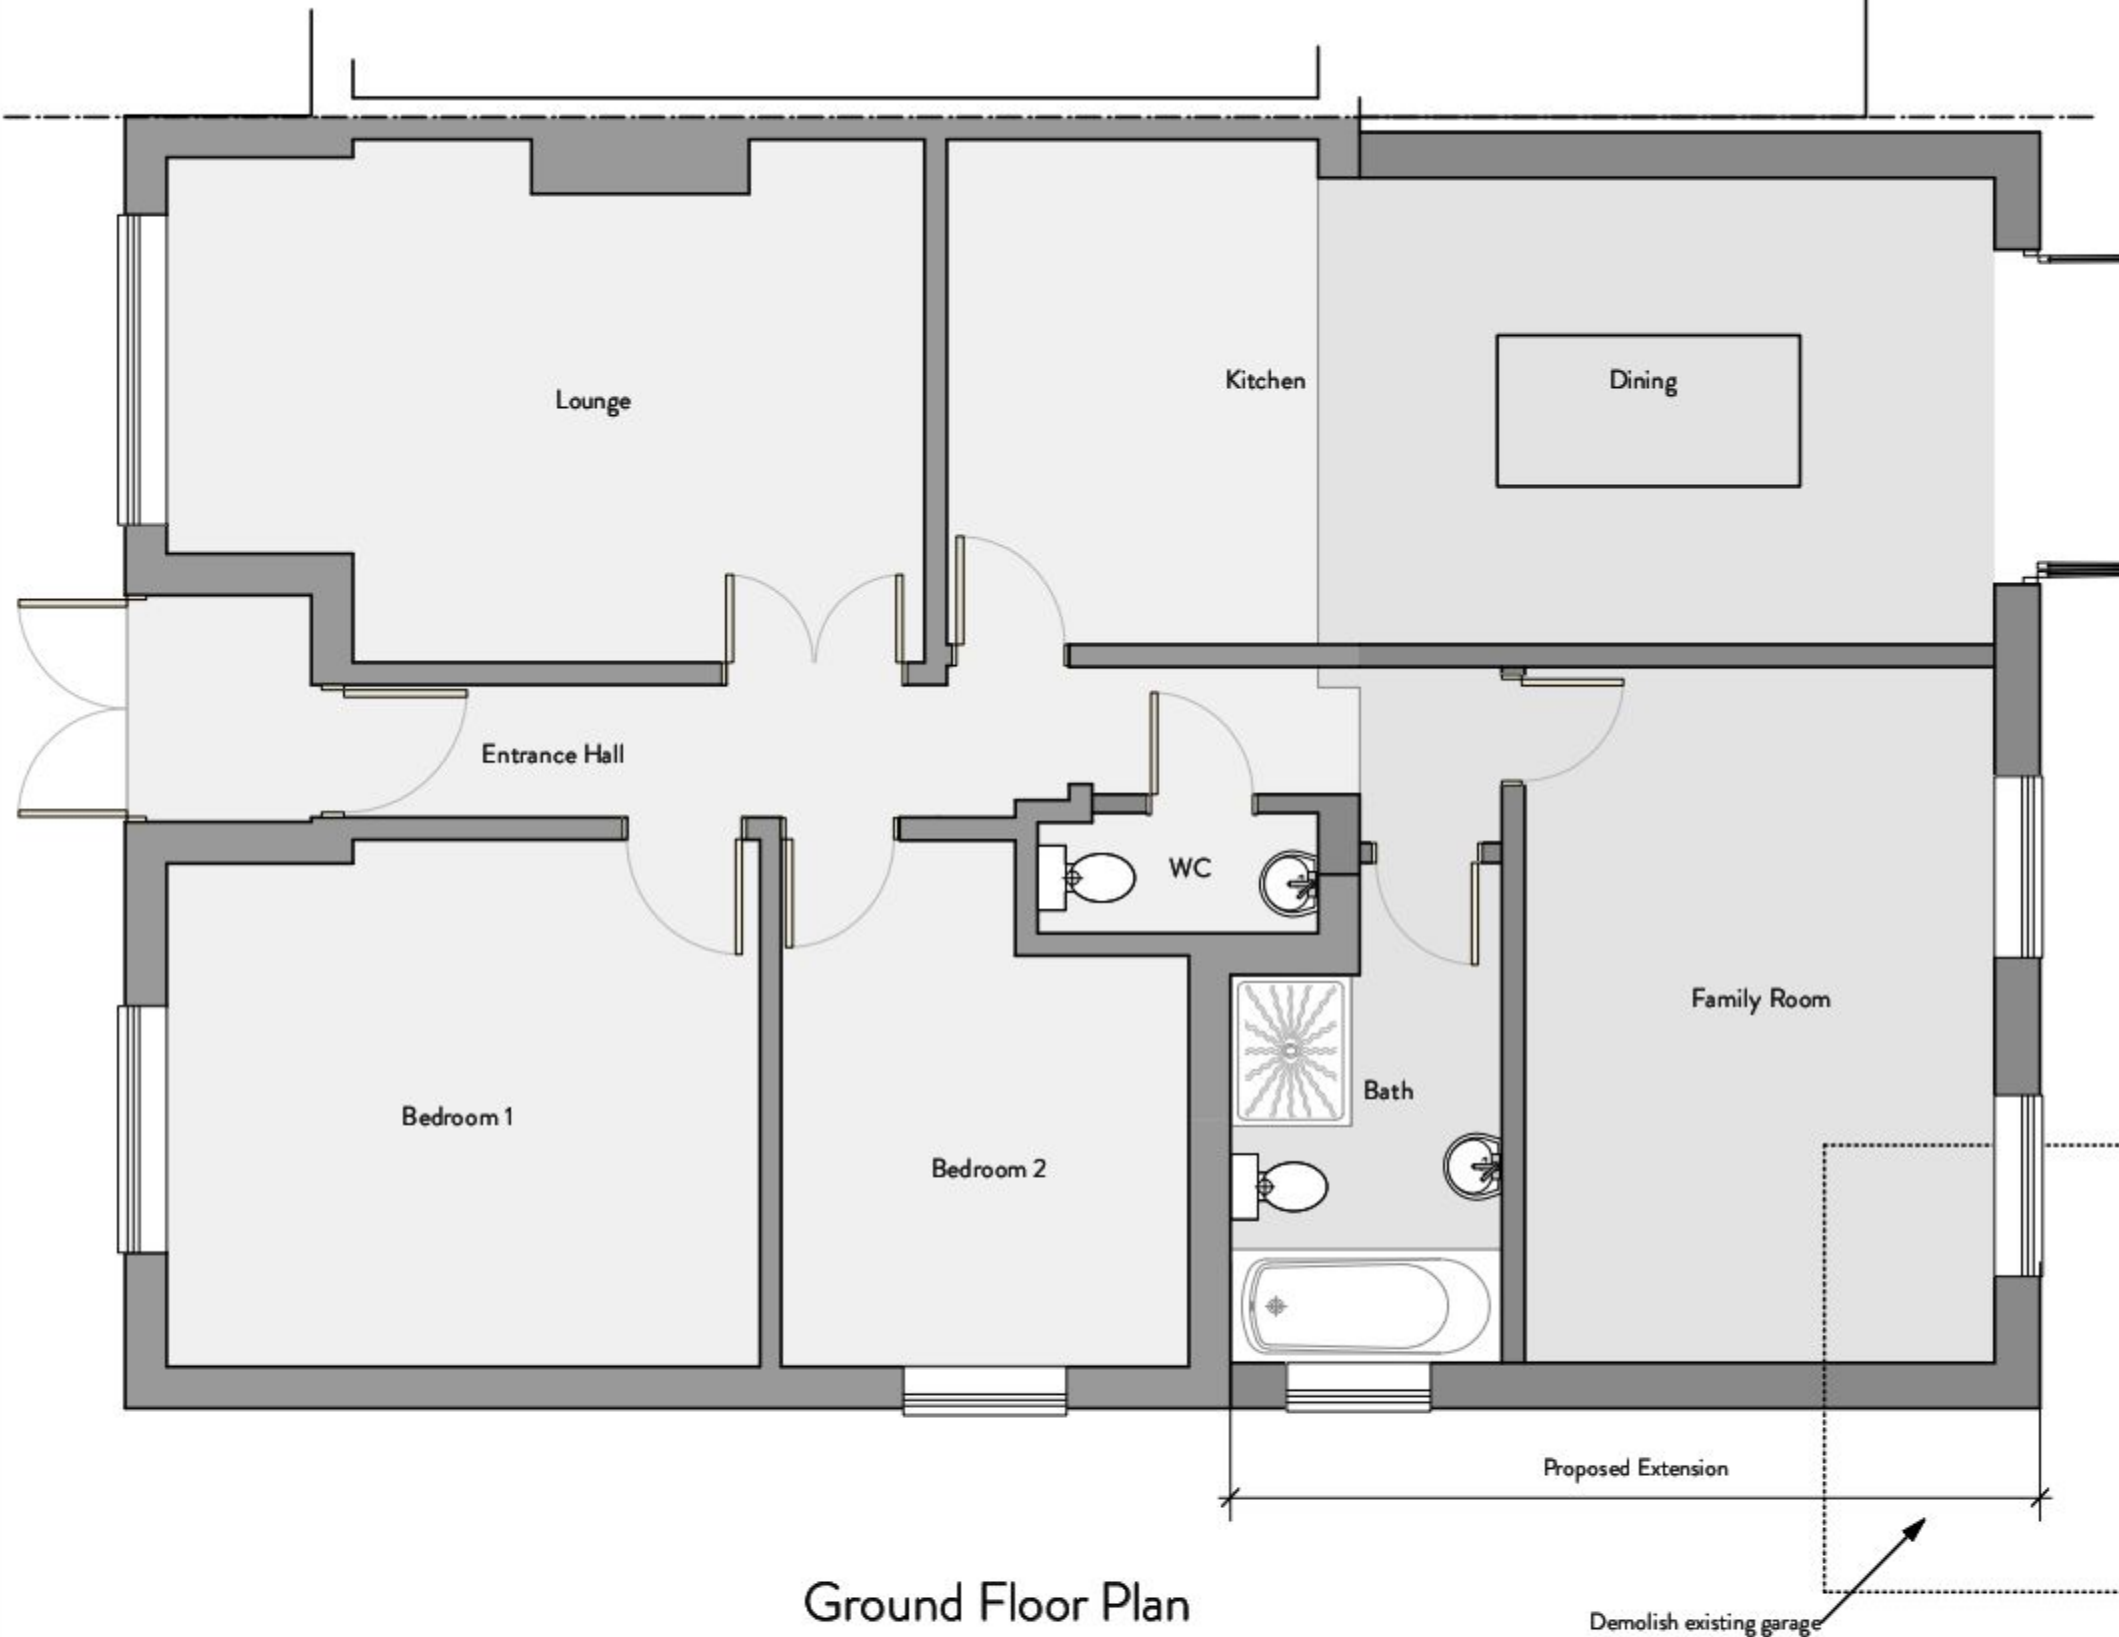

Ground Floor Plan

Scale 1:50



Proposed Extension & Alterations

Project: 42 Shaftesbury Avenue
Purbrook
Waterlooville
PO7 5HP

Date April 2015

Scale 1:50 @ A3

Revision -

Job No. 1376