
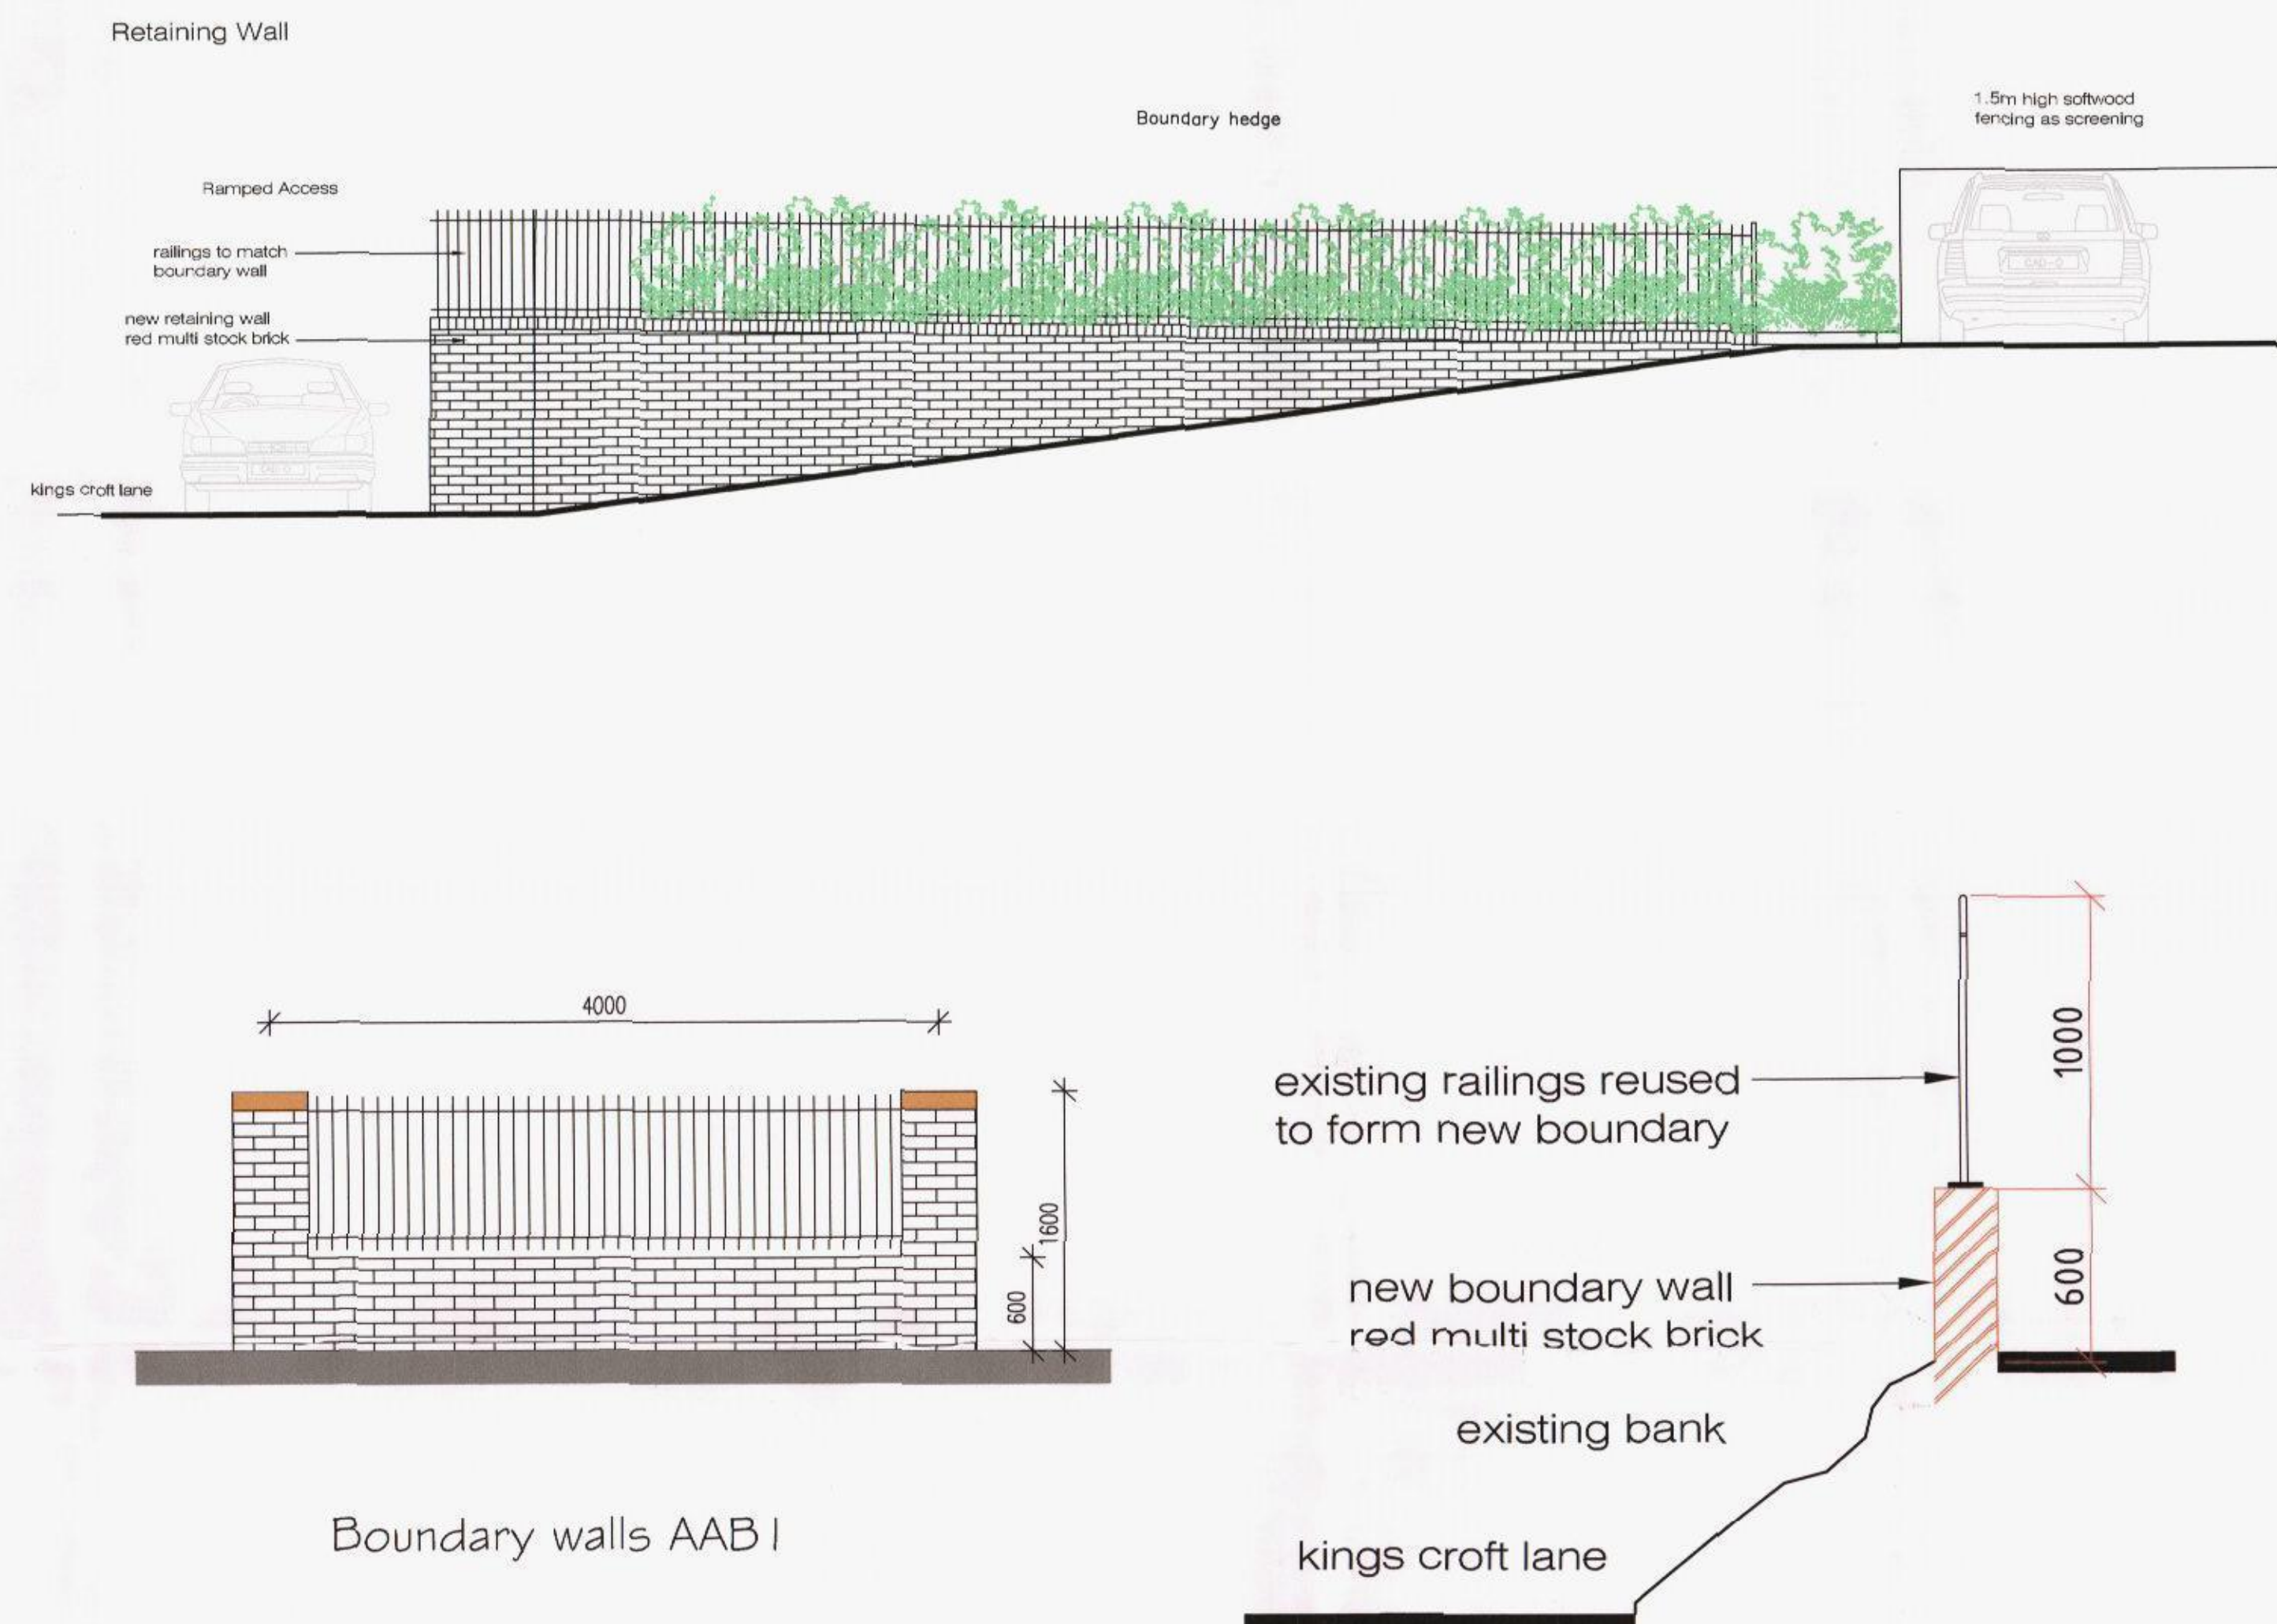


All dimensions to be checked on site prior to commencement of any construction works. Figured dimensions are to be used in preference to scaled dimensions.

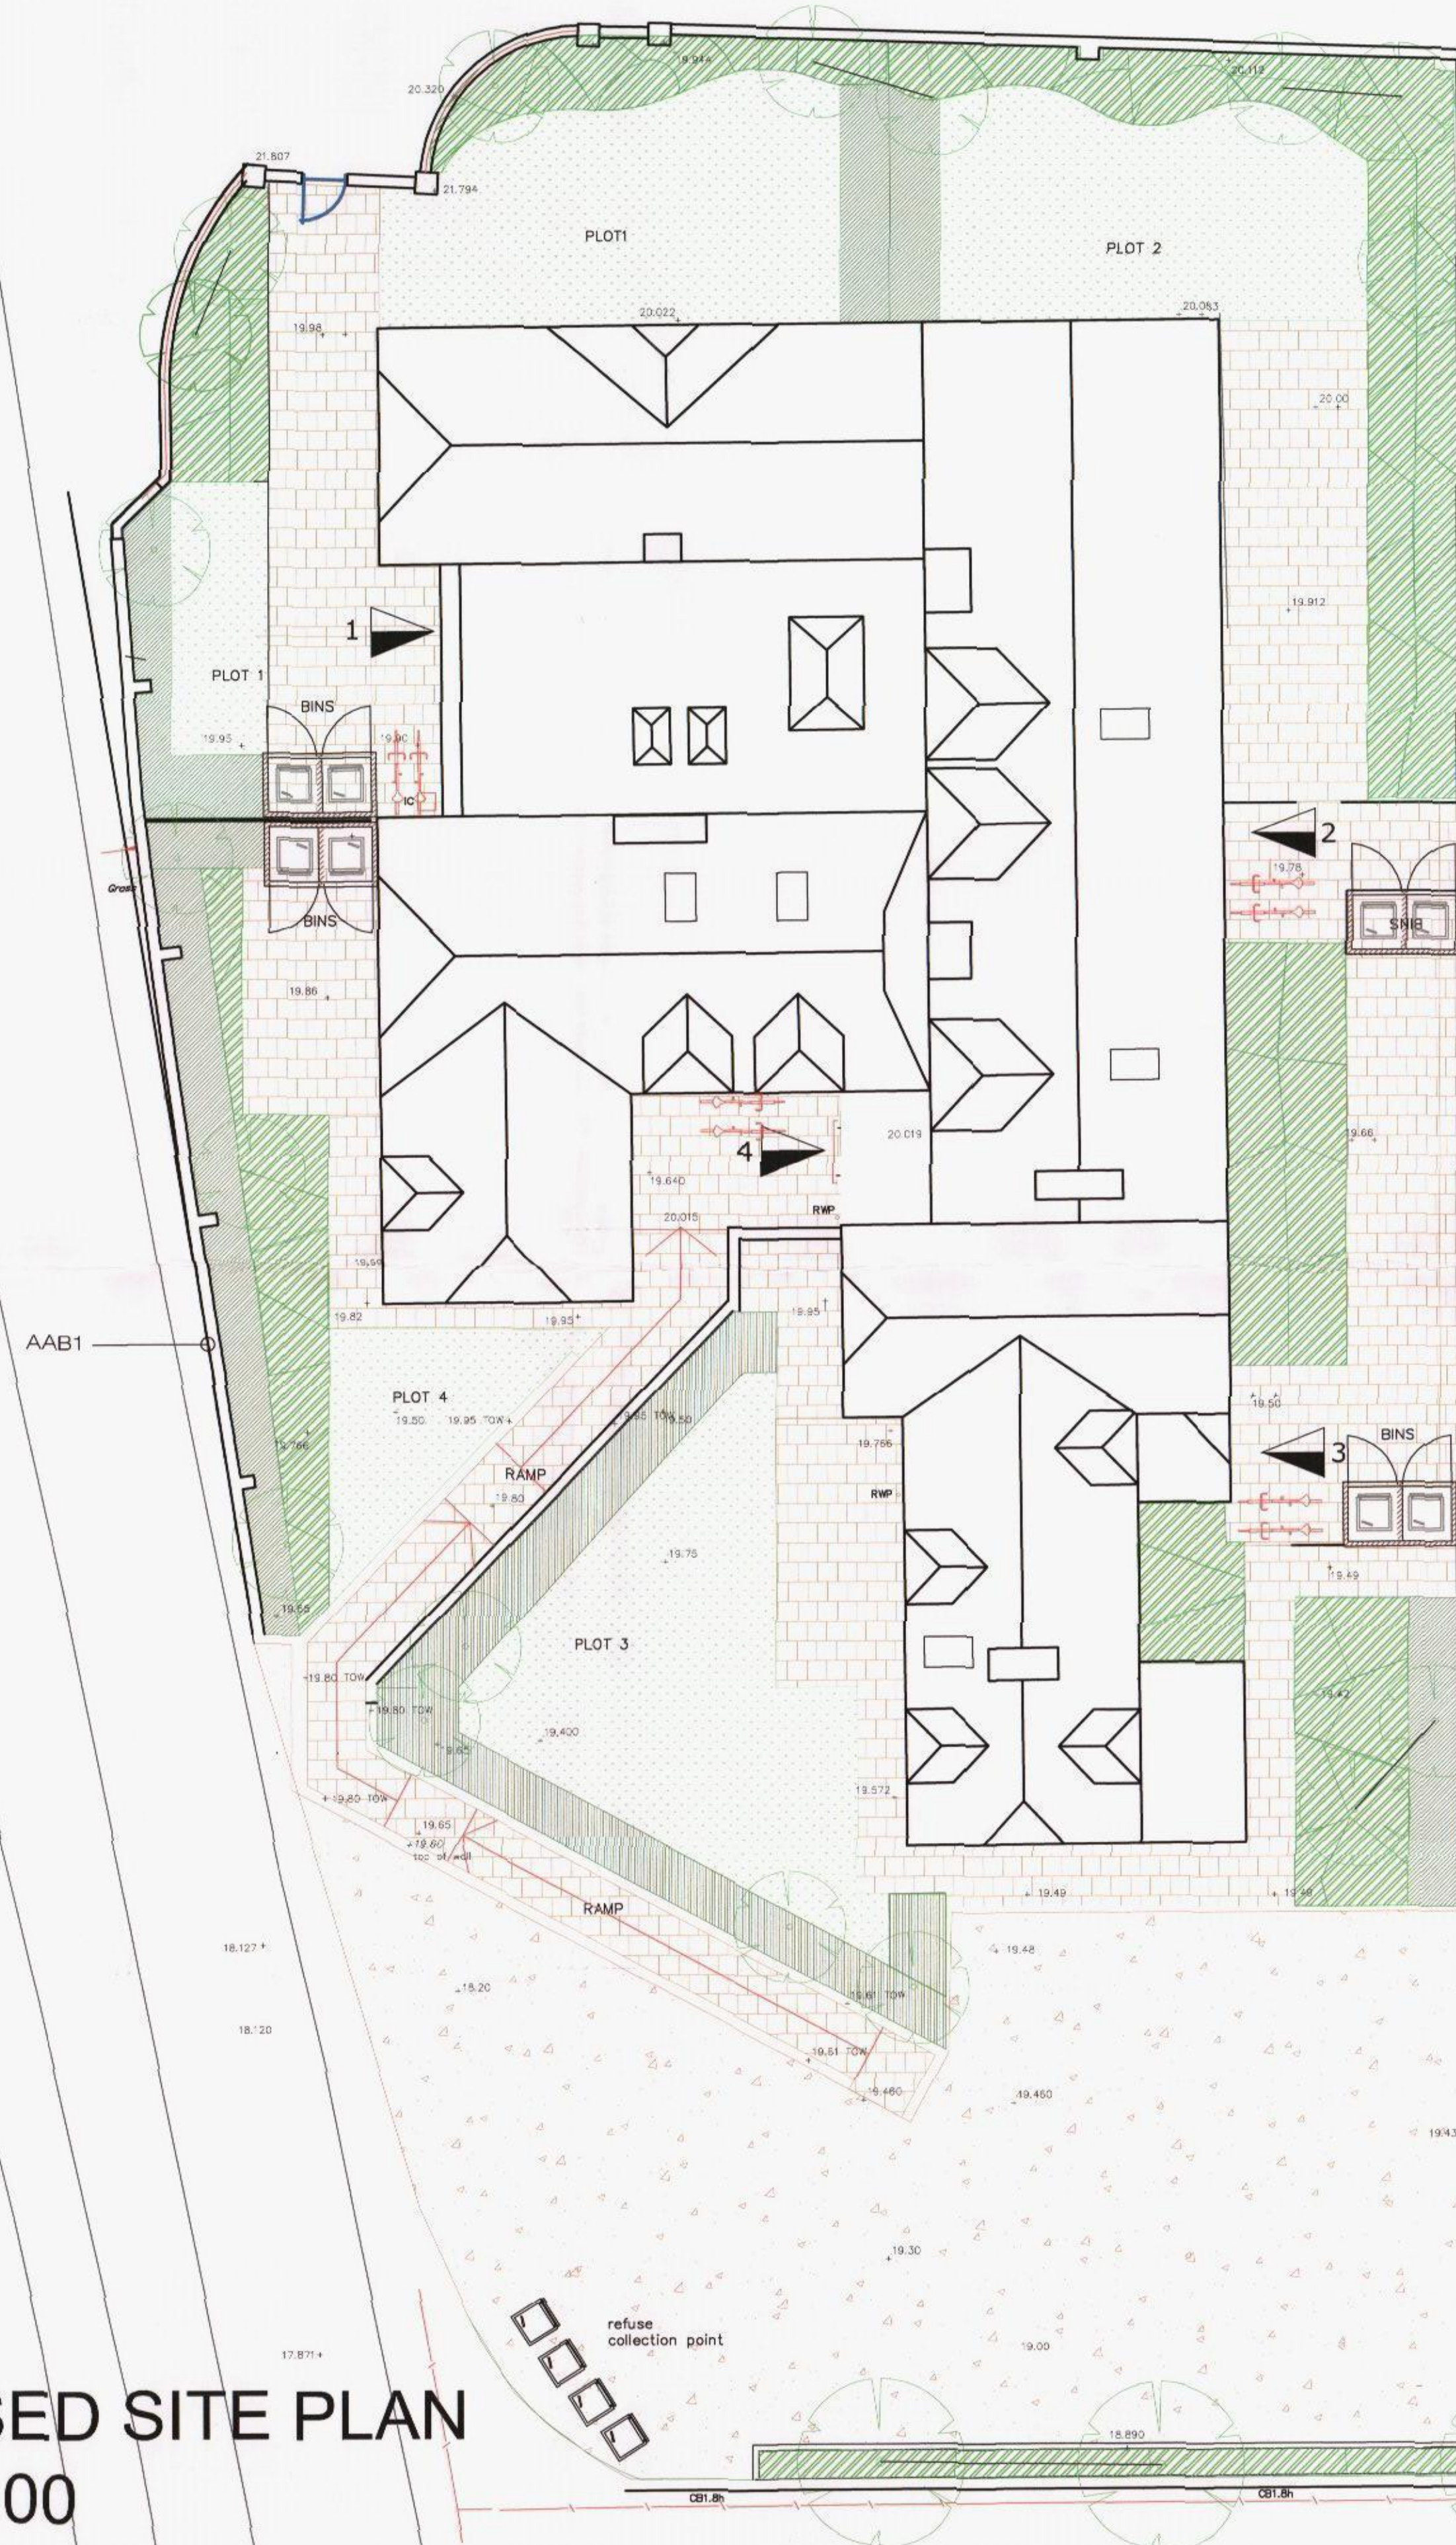

PROPOSED SITE PLAN
Scale 1:100

AAA	revised site plan & levels	Oct 13	CHF
A.A	revised site plan & levels	Oct 13	CHF
Revision	Description	Date	DRAWN

Project:
BEDHAMPTON ARTS CENTRE
HAVANT ROAD
BEDHAMPTON
HAVANT

Drawing Title:
PROPOSED SITE PLAN

Chris Flint Associates Ltd
CHARTERED SURVEYORS - PROJECT MANAGERS
DEVELOPMENT CONSULTANTS

Drawn By M.C	Date 18/03/13	Checked By	Date	Approved By	Date
-----------------	------------------	------------	------	-------------	------

Drawing No. CFA FULL 06	Revision AAA	Scale 1:100-50
----------------------------	-----------------	-------------------

PLANNING

2 Emerald Close Waterlooville Hants PO7 8NZ
tel: 023 92 432484 fax: 023 92 358554 Email: cflassociates@aol.com