



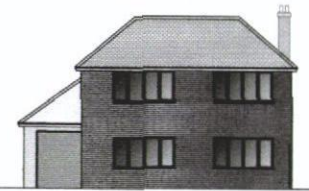

WEST

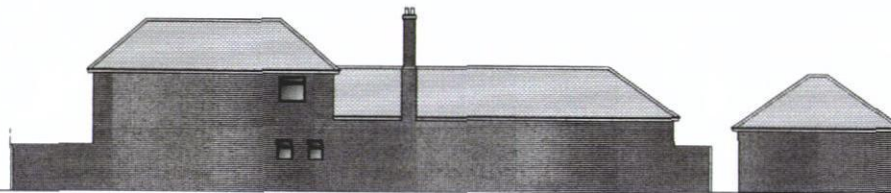

SOUTH




EAST






NORTH

EXISTING ELEVATIONS
Scale=1:100

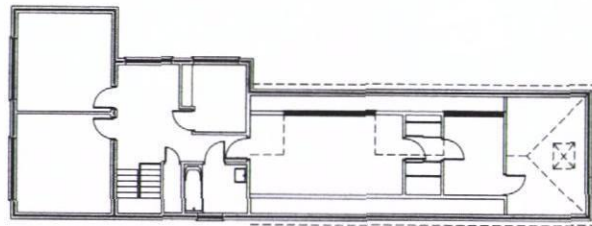

FIRST FLOOR

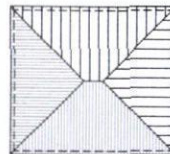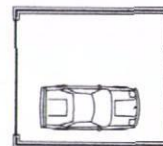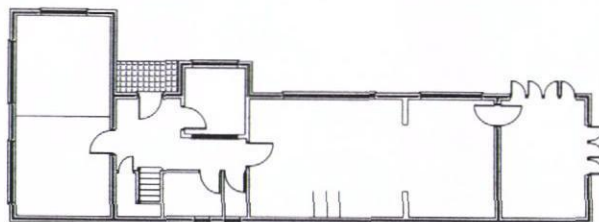

GROUND FLOOR

EXISTING PLANS
Scale=1:100
DOS A1 FRAME



Project
3 Havant Road
Hayling Island

Drawing Title
Existing
Plans & Elevations

Date July 15 Scale 1:100@A1

EXISTING SITE PLAN
Scale=1:100



NOTE:
Check all dimensions on site
prior to commencement of works

Drawing No
DAO_003-101