


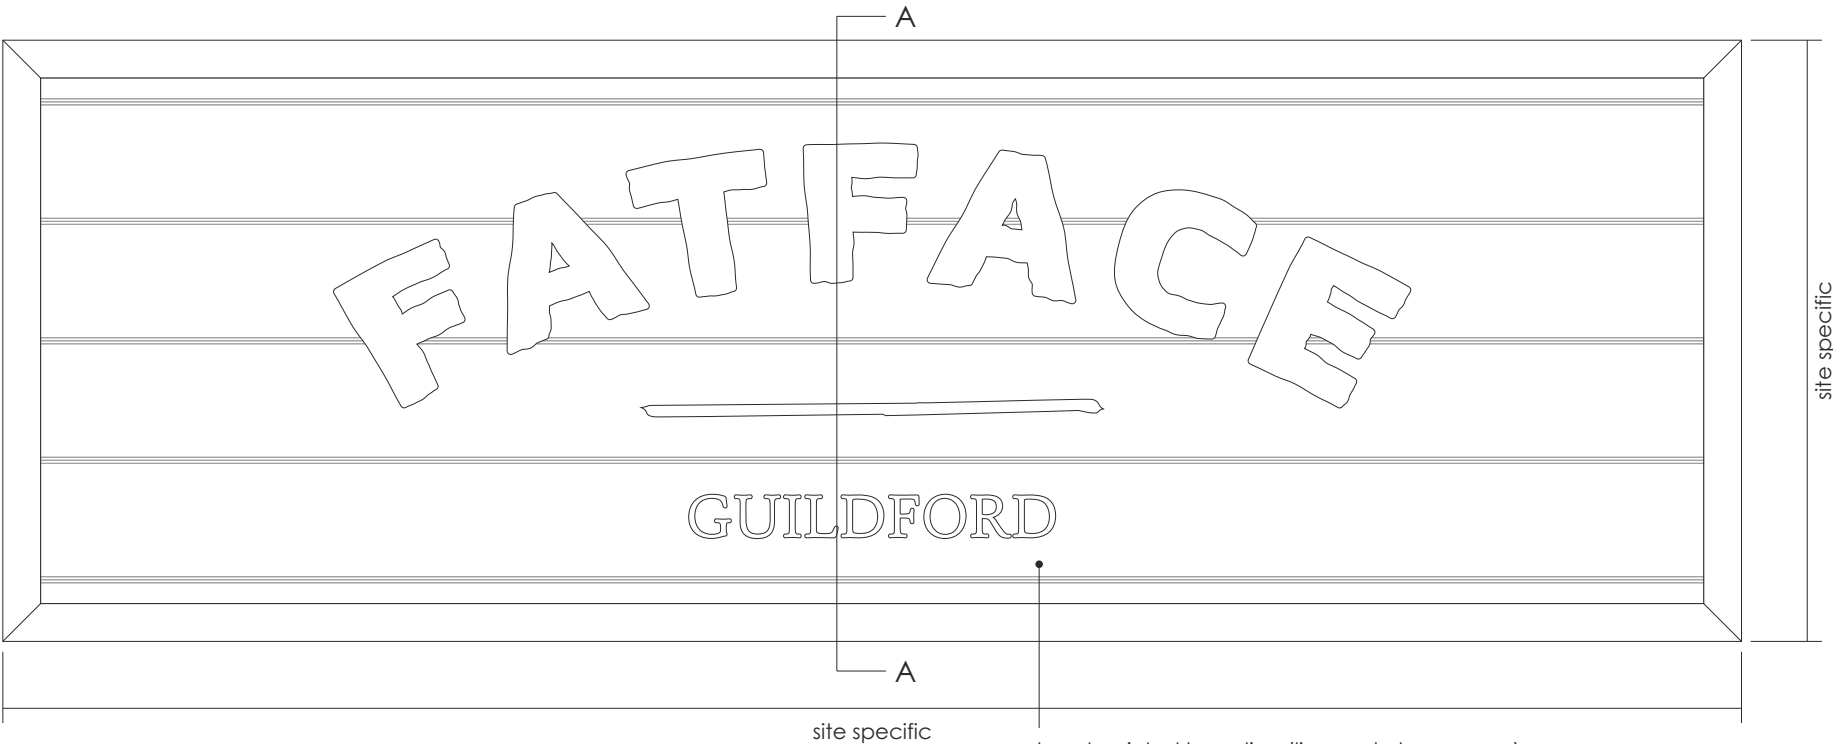


FRONT ELEVATION
scale 1:10

hand painted branding (line and place name)
Dulux ref: 10YY 54/034 (F&B Cornforth
White equivalent) distressed to appear worn


'FATFACE' + 'line' + 'localisation'
artwork and proportions as specified
in Fatface Guidelines_V1.4



PAINT FINISH PHOTO EXAMPLE

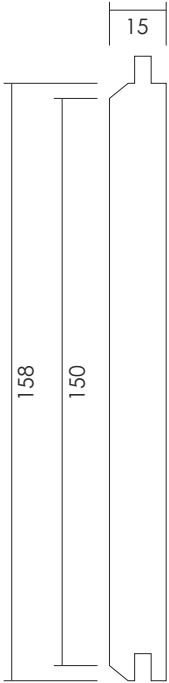

'IDIGBO' HARDWOOD SECTION
scale 1:2

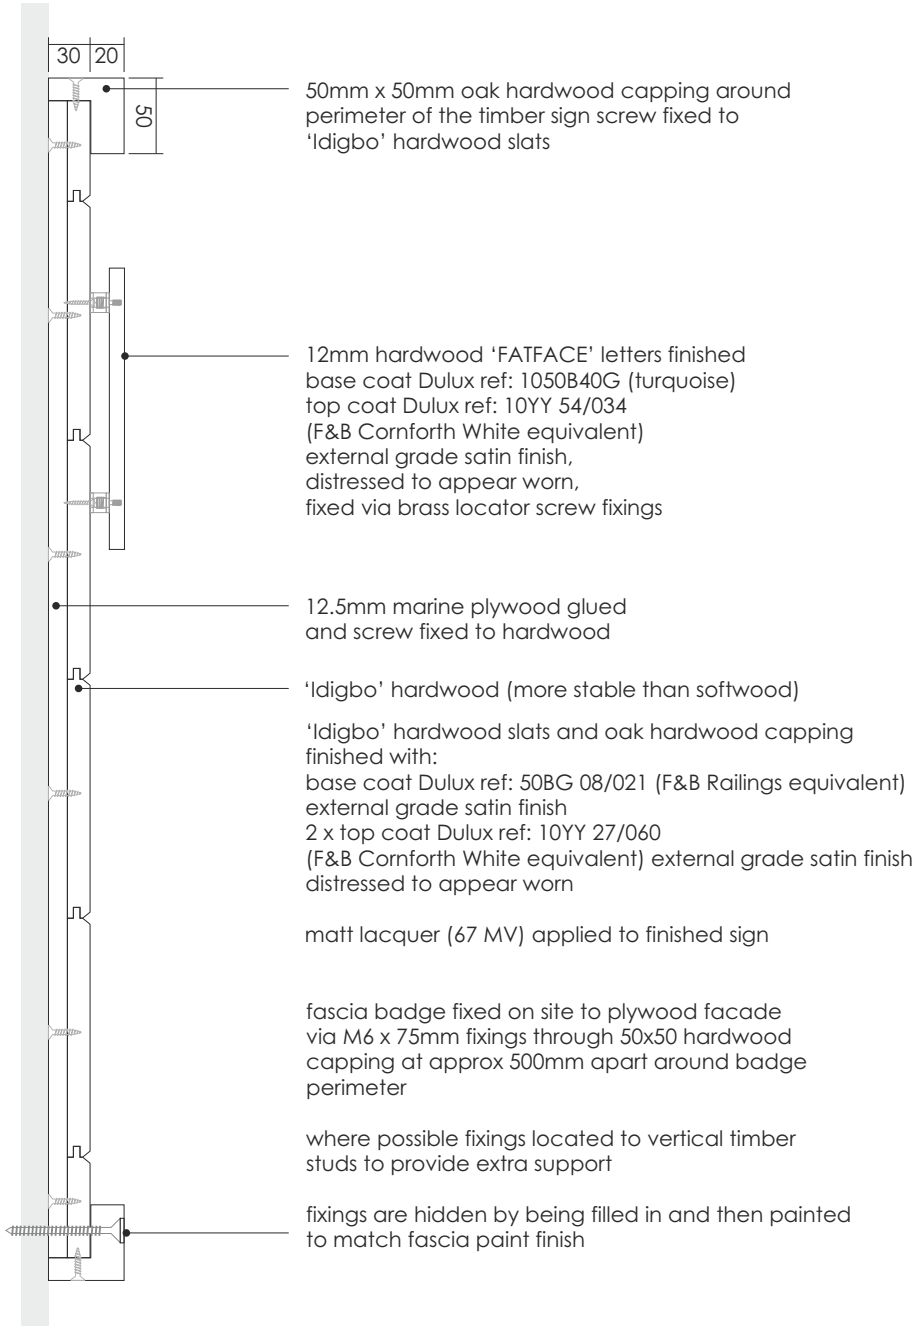

SECTION THROUGH A-A
scale 1:5

NOTE

all sides, faces, backs, cut edges to be primed
with aluminium based primer/undercoat
prior to assembly

standard install fascia badge size limit - 3700mm x 1200mm
(as Clapham site)

Client
Fat Face
Job Title/Site
Standard Drawing Pack
Drawing Title
Land/Mountain Cottage Fascia Badge

Revisions
A 11.03.2014
Changes to drawing detail following branding meeting with client

Issue No.	Drawn by
01	RB
Date drawn	
11.02.2013	
Scale at A3	
1:10 + 1:5	
File reference	
NAS/proj-nat/fatface/drawings	

Design House
Swife Business Park
Burwash Road
Broad Oak
Heathfield
East Sussex
TN21 8UP
Tel: (01435) 866763
Fax: (01435) 867213
Email: sales@graffitidesign.co.uk

Graffiti design International Ltd own the copyright of this design. Reproduction of this artwork or any part thereof without written permission from Graffiti Design International Ltd will be subject to a minimum charge of £150 for copyright infringement.

All dimensions are in millimetres unless otherwise stated. Please check details are accurate before production.

graffiti
design

www.graffitidesign.co.uk