




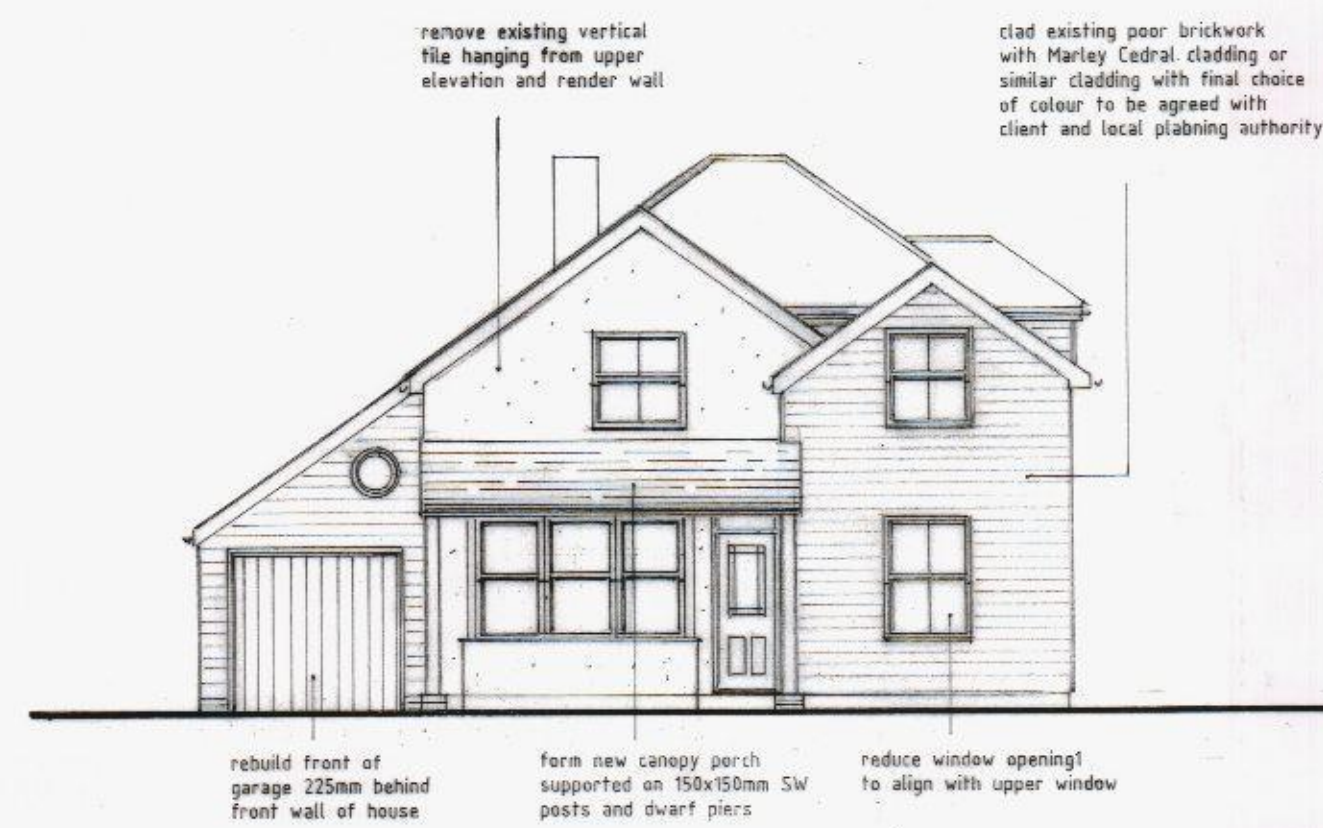

FRONT ELEVATION

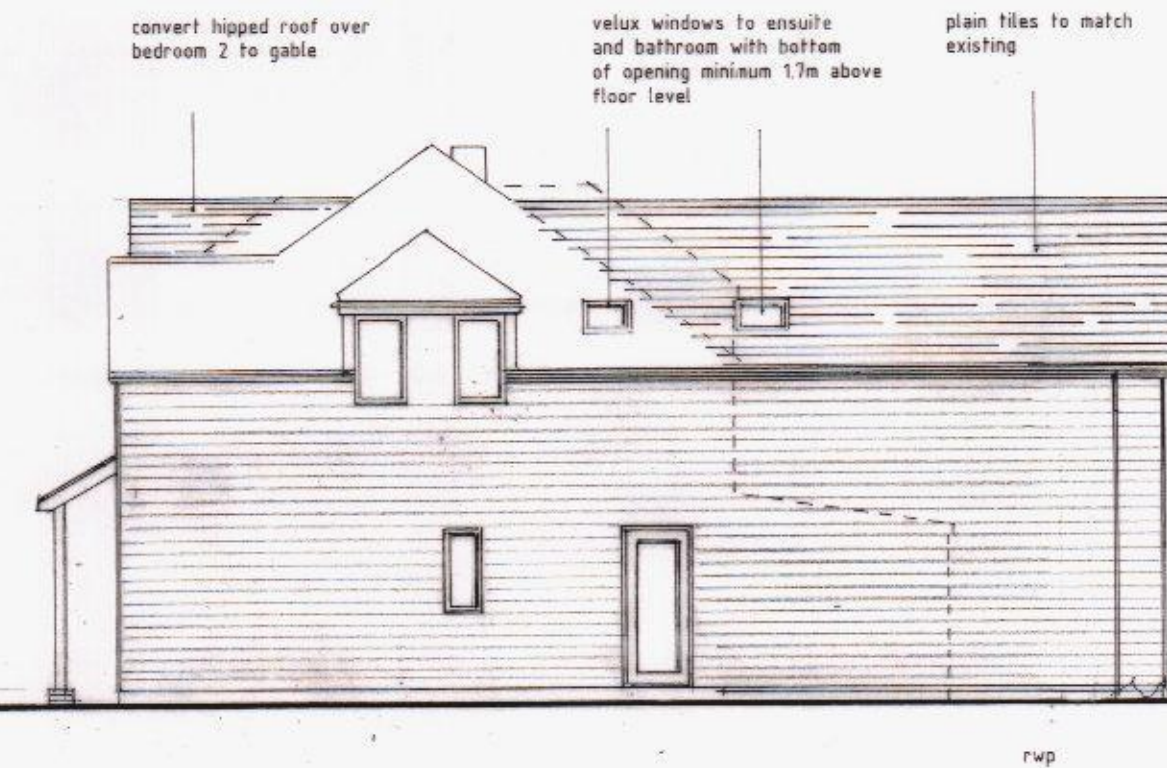


SIDE (NORTH) ELEVATION

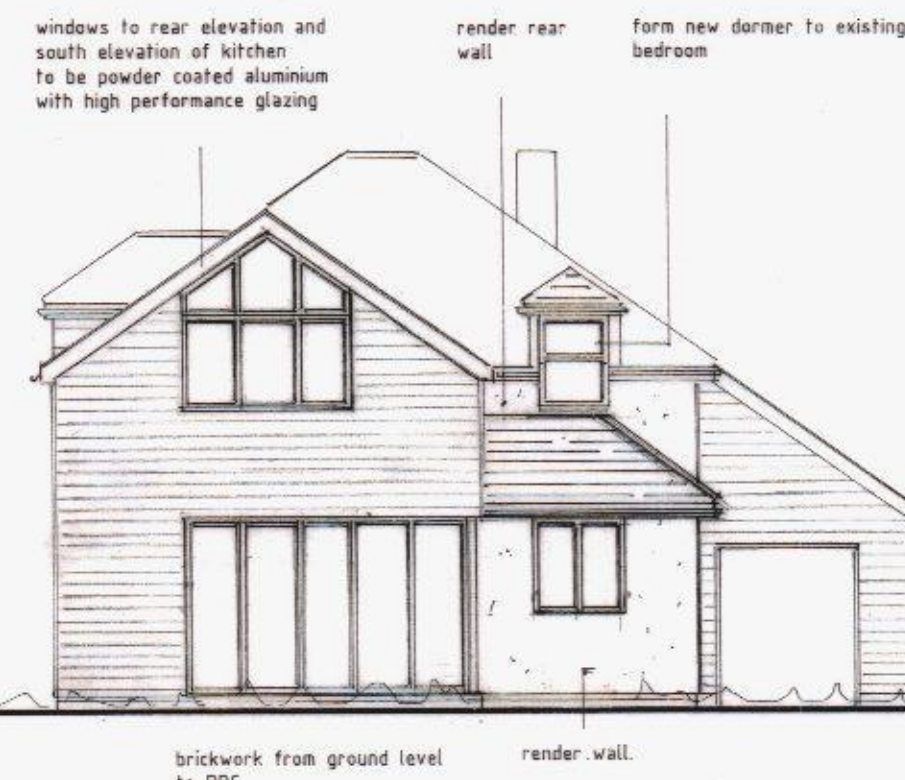

REAR ELEVATION



SIDE (SOUTH) ELEVATION

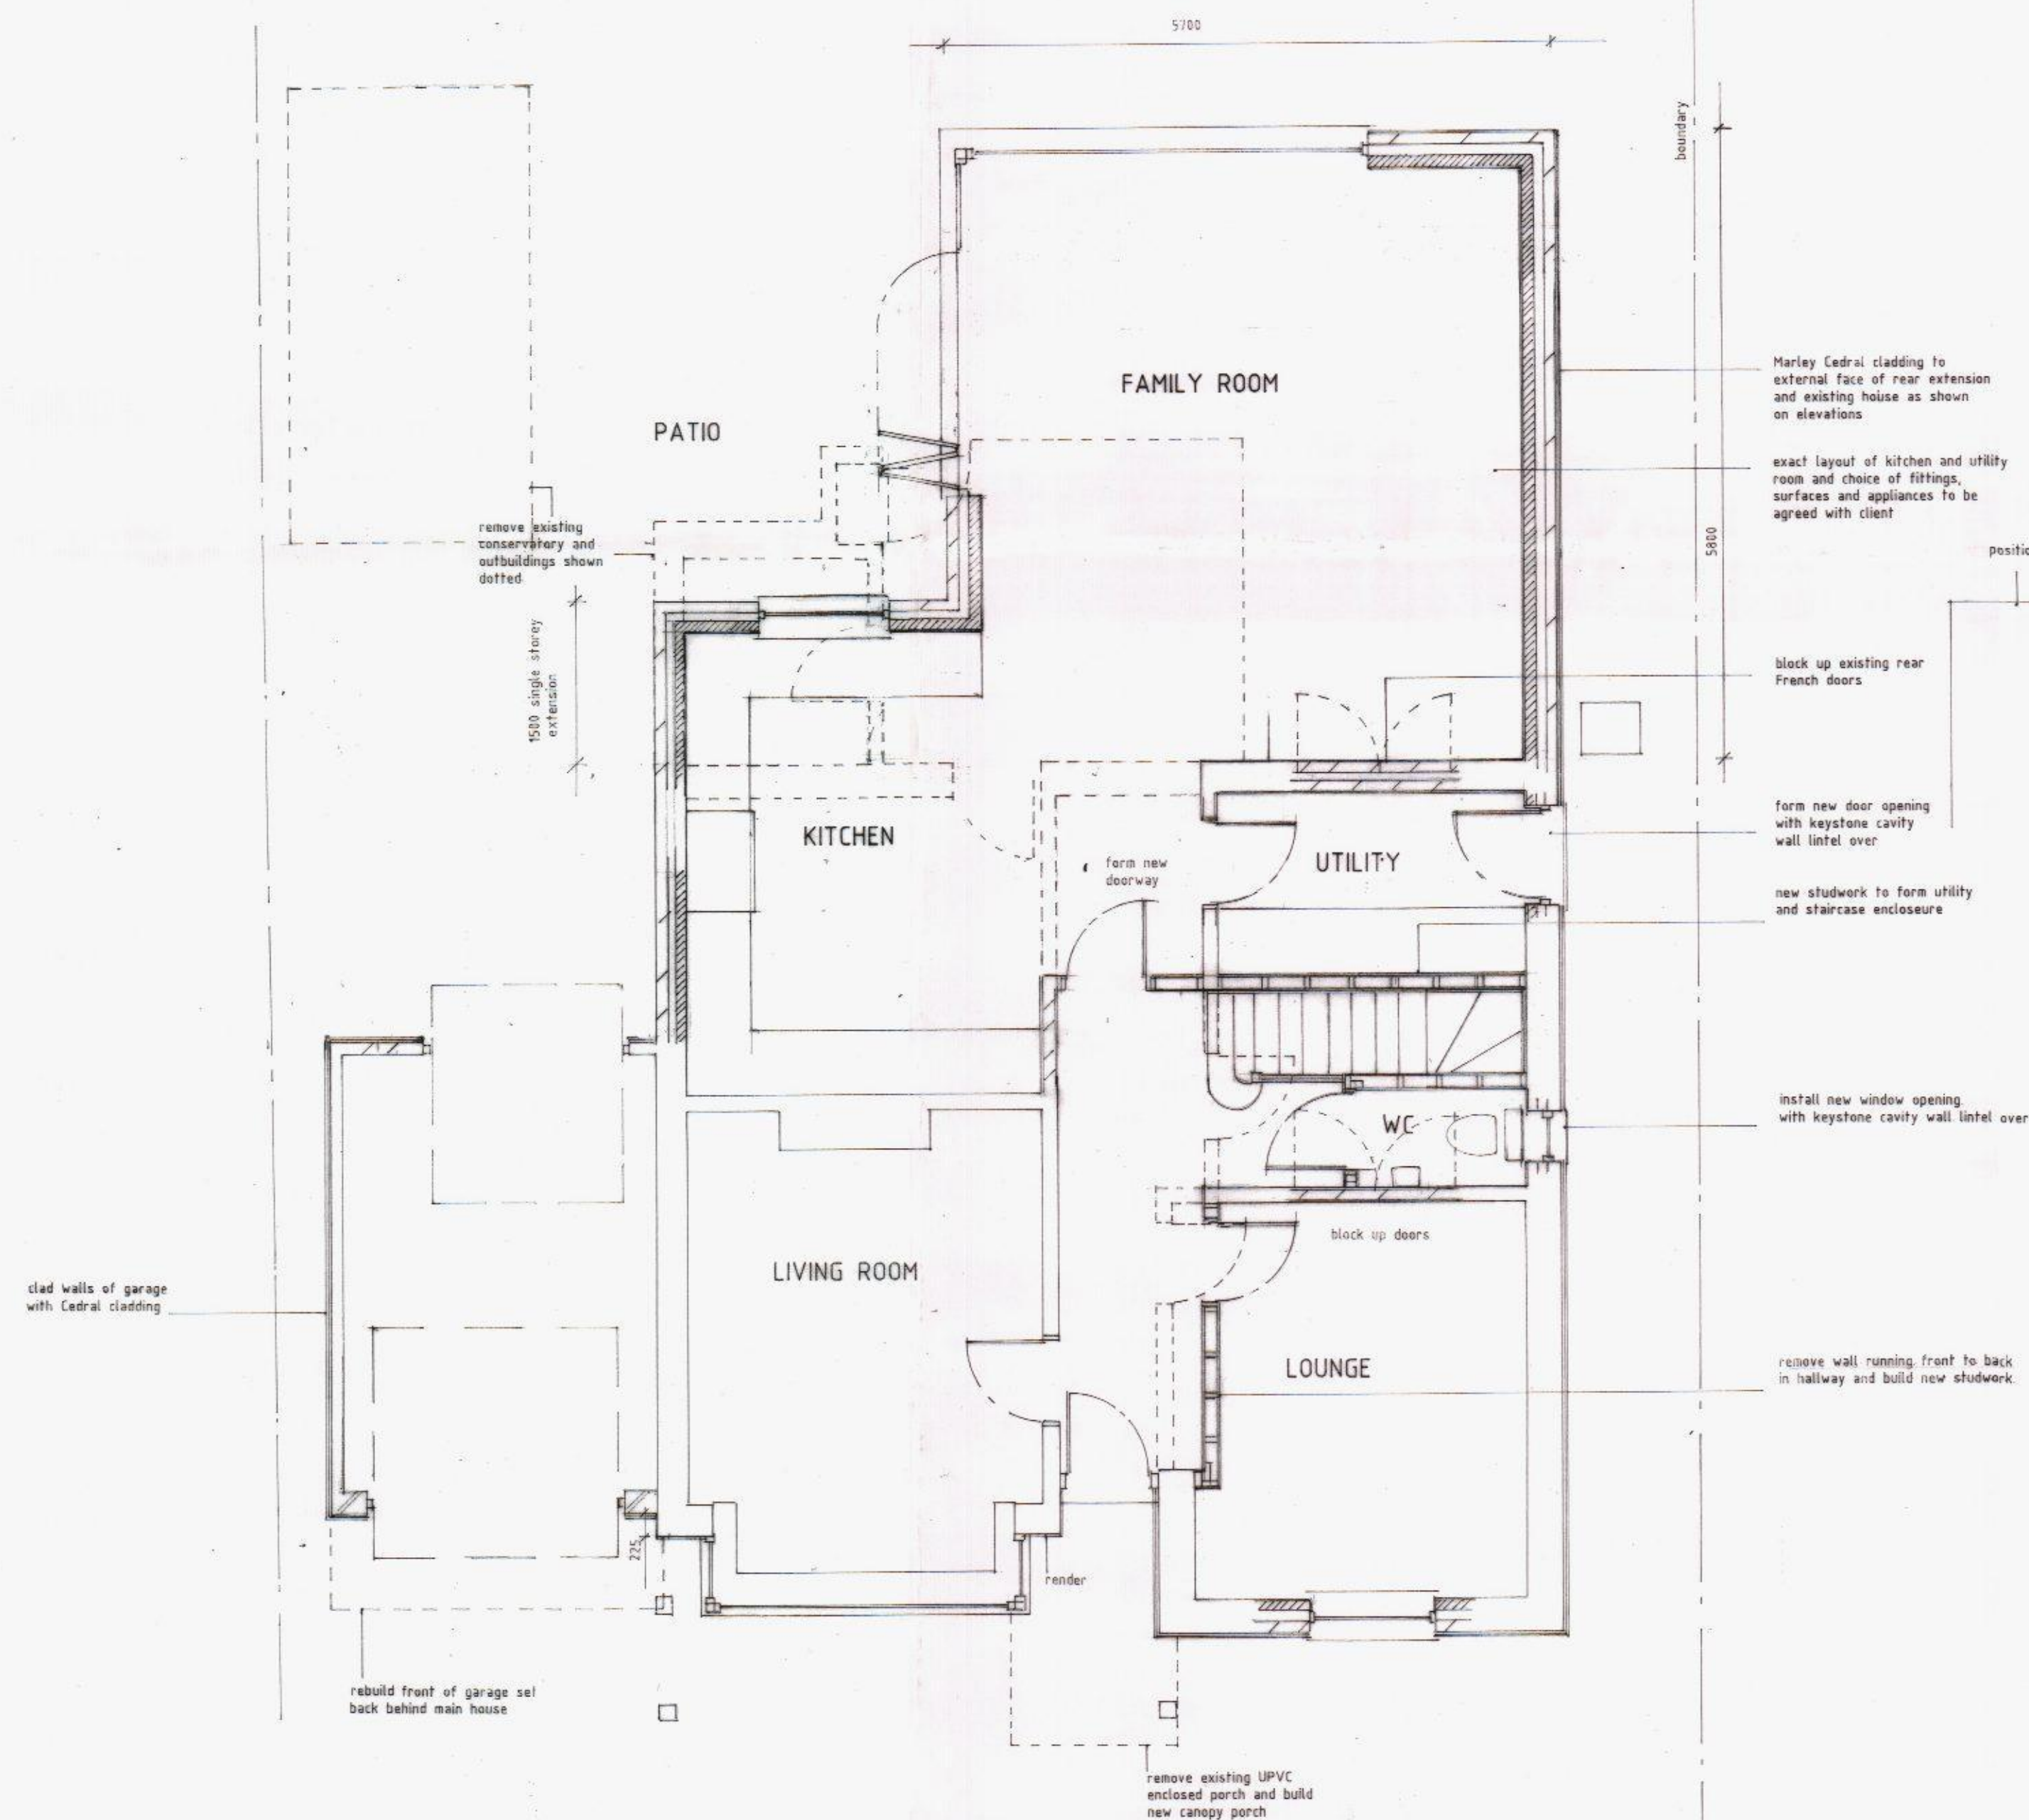


GROUND FLOOR



Reproduced from Sitemaps centre coordinates 47648 107002 1:1250 scale by permission of Ordnance Survey on behalf of The Controller of Her Majesty's Stationary Office. © Crown copyright 2015. All rights reserved. Licence number 100047794.

SITE PLANS

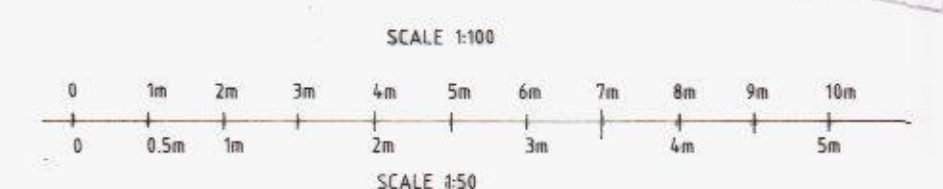

TWO STOREY EXTENSION & ALTERATIONS

3 PARK LANE
BEDHAMPTON
HAVANT
HAMPSHIRE
PO9 3HG
MR & MRS SENNETT

DRAWING: PROPOSED PLANS & ELEVATIONS

SCALE: 1:1250 1:500 1:100 1:50

DRG No. 1053/2 DATE: MAY 2015

SPACE
&
Style
HOME DESIGN

Space & Style Home Design
Cornerways,
Gomer Lane,
Alverstoke,
Hampshire
PO12 2QW
Tel: 02392 525 100
www.spaceandstyle.co.uk

This drawing is to be read in conjunction with any accompanying calculations, drawings, notes or specification. All dimensions on site supersede drawing and to be checked and verified by contractor prior to ordering materials. Any discrepancies or changes to be referred to Space & Style Home Design.

© Copyright 2015 this drawing cannot be copied, reproduced or used without the consent of Space & Style Home Design.