


HAVANT BOROUGH COUNCIL
DEVELOPMENT CONTROL
15 JUN 2015
RECEIVED



LOCATION PLAN 1:1250

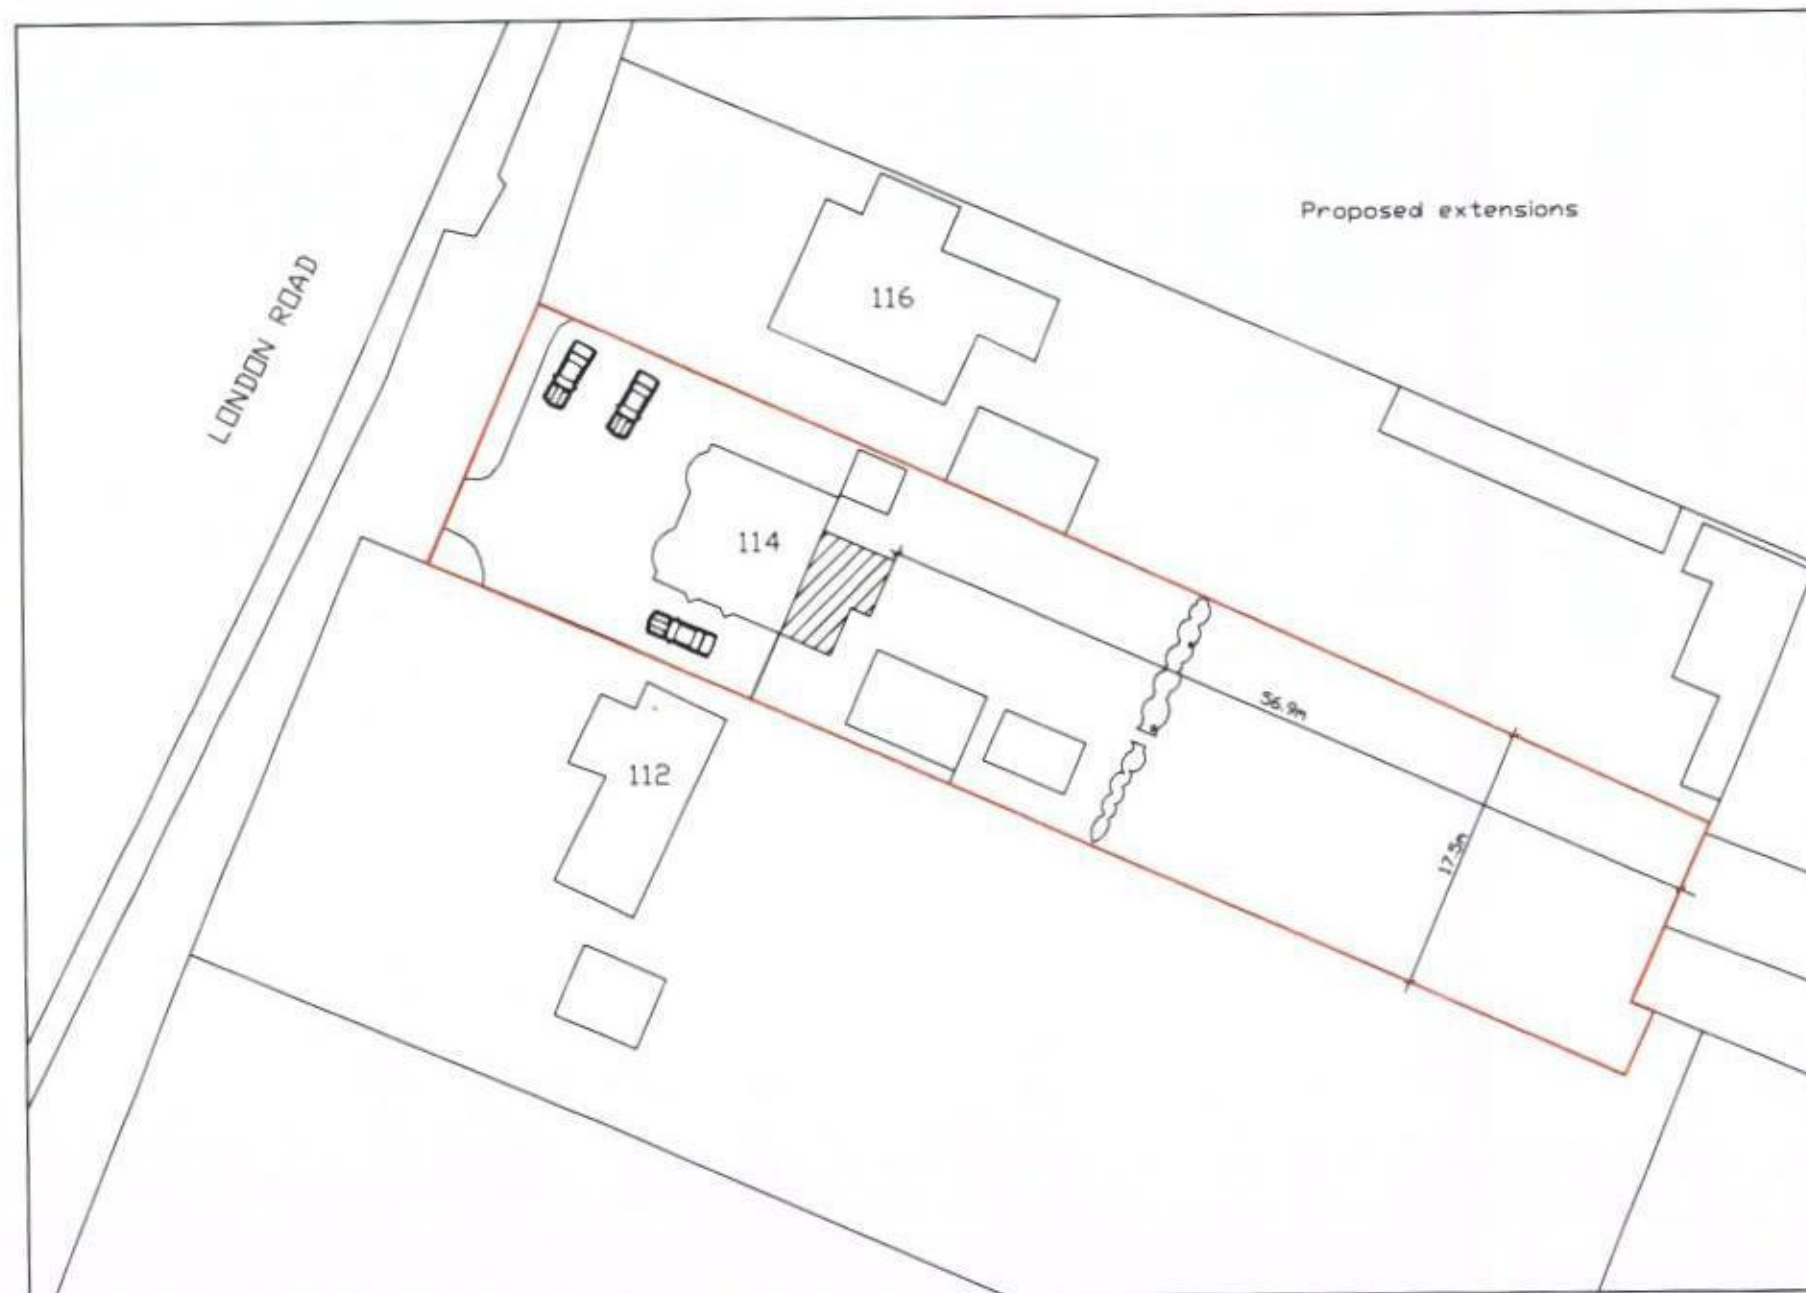

SITE PLAN 1:500

Address: Proposed alterations 114 London Road Horndean PO8 8HB	
Drawing Title: Location and Site plan	
Drawing Number Planning/003	Scale: 1:500, 1:1250 @ A3
Date: Jun 2015	Rev: