





Ordnance Survey (c) Crown Copyright 2014. All rights reserved. Licence number 100022432

OS Plan Location 1:1250

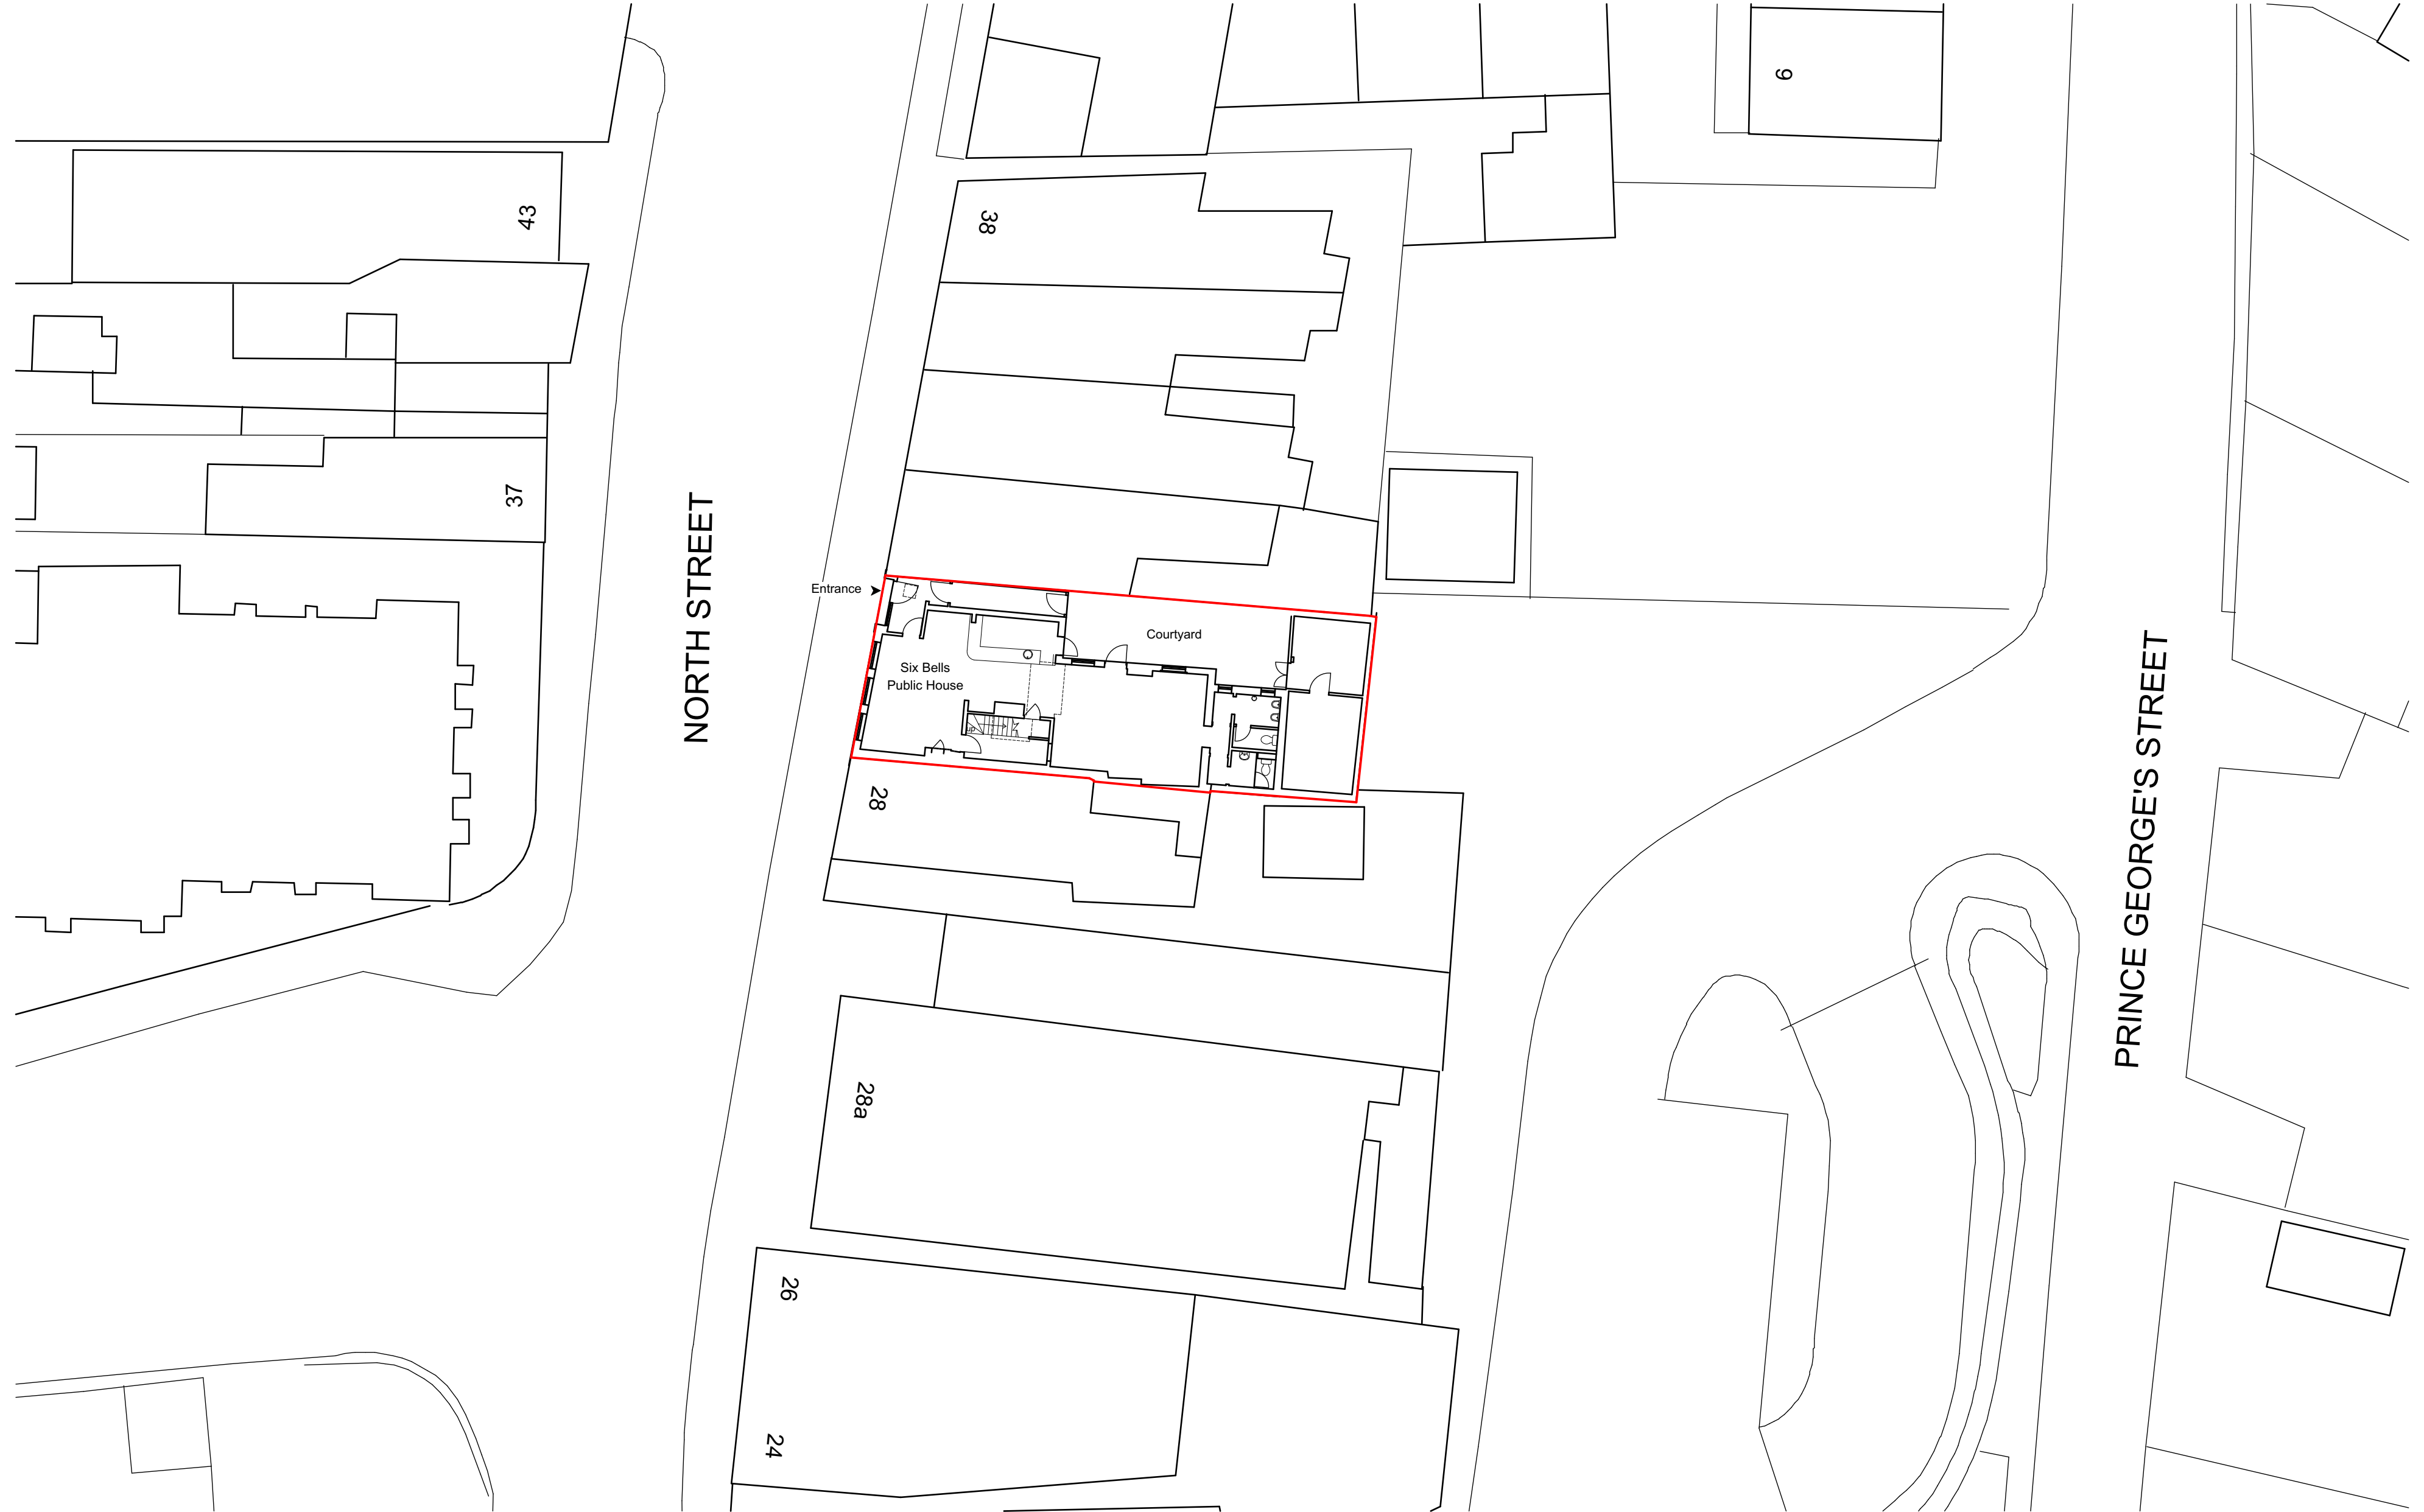

Existing Site Plan 1:200

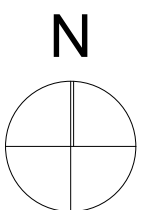

0 100mm @A1

Note: All dimensions to be checked on site by the contractor before fabrication and erection. Figured dimensions to be taken in preference to scaled dimensions. This drawing is the copyright of the architects and must not be reproduced or used without their express consent, except for the purposes of a planning application. Electronic issue of this drawing to be confirmed by paper hard copy only.

revisions & notes:

project: Mr I Cockram
Six Bells Public House
North Street
Havant

drawing name: Site Layout

status: PLANNING
date: May 2015
scale: 1:200 & 1:1250 @A1
drawn: RS



61 South Street, Havant, Hampshire PO9 1BZ
t: 023 9248 2494
e: design@pwp-architects.com
f: 023 9248 1152
w: www.pwp-architects.com

Project No. 5245 drawing No. 1100 rev