



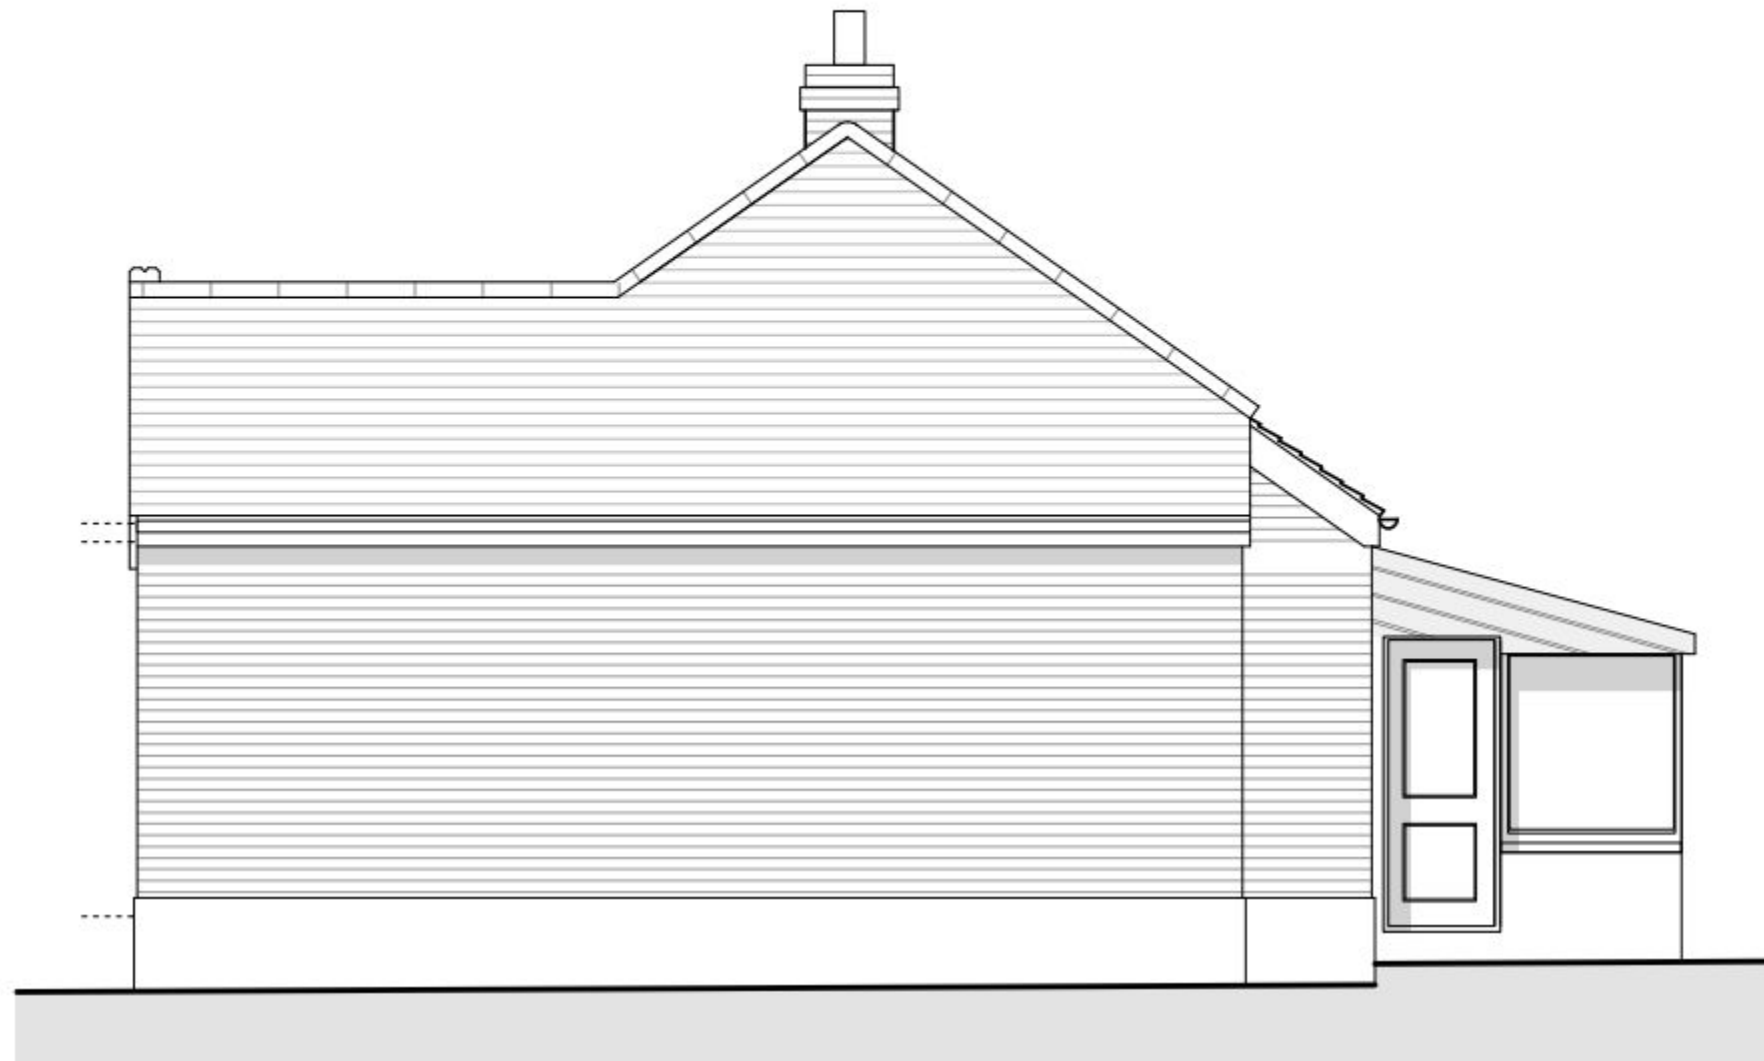

South-West Elevation

Scale 1:50

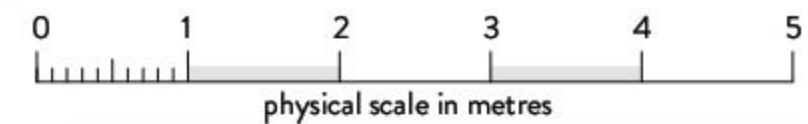

76 ELLESMERE ORCHARD, WESTBOURNE EMSWORTH PO10 8TR
 INFO@KINGFISHERCREATIVE.CO.UK 01243 251240
 COMPANY REGISTERED IN ENGLAND & WALES REGISTRATION NUMBER : 8644051

Proposed Extension & Alterations

Project: 42 Shaftesbury Avenue
 Purbrook
 Waterlooville
 PO7 5HP

Date April 2015

Scale 1:50 @ A3

Revision -

Job No. 1376